

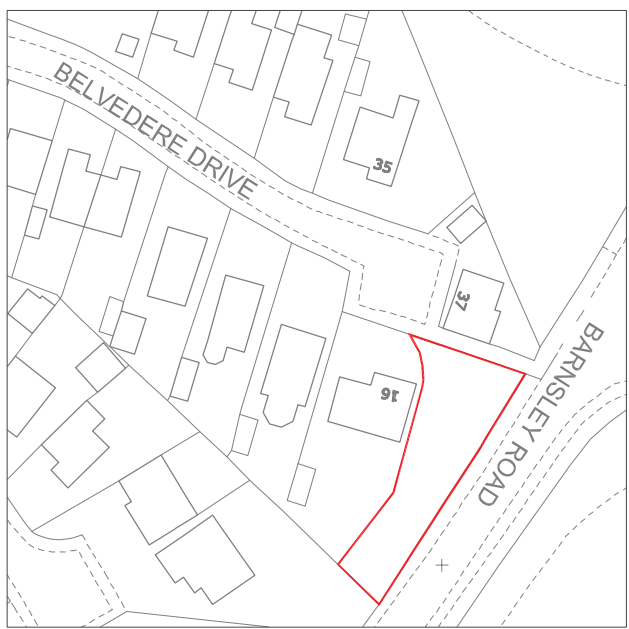
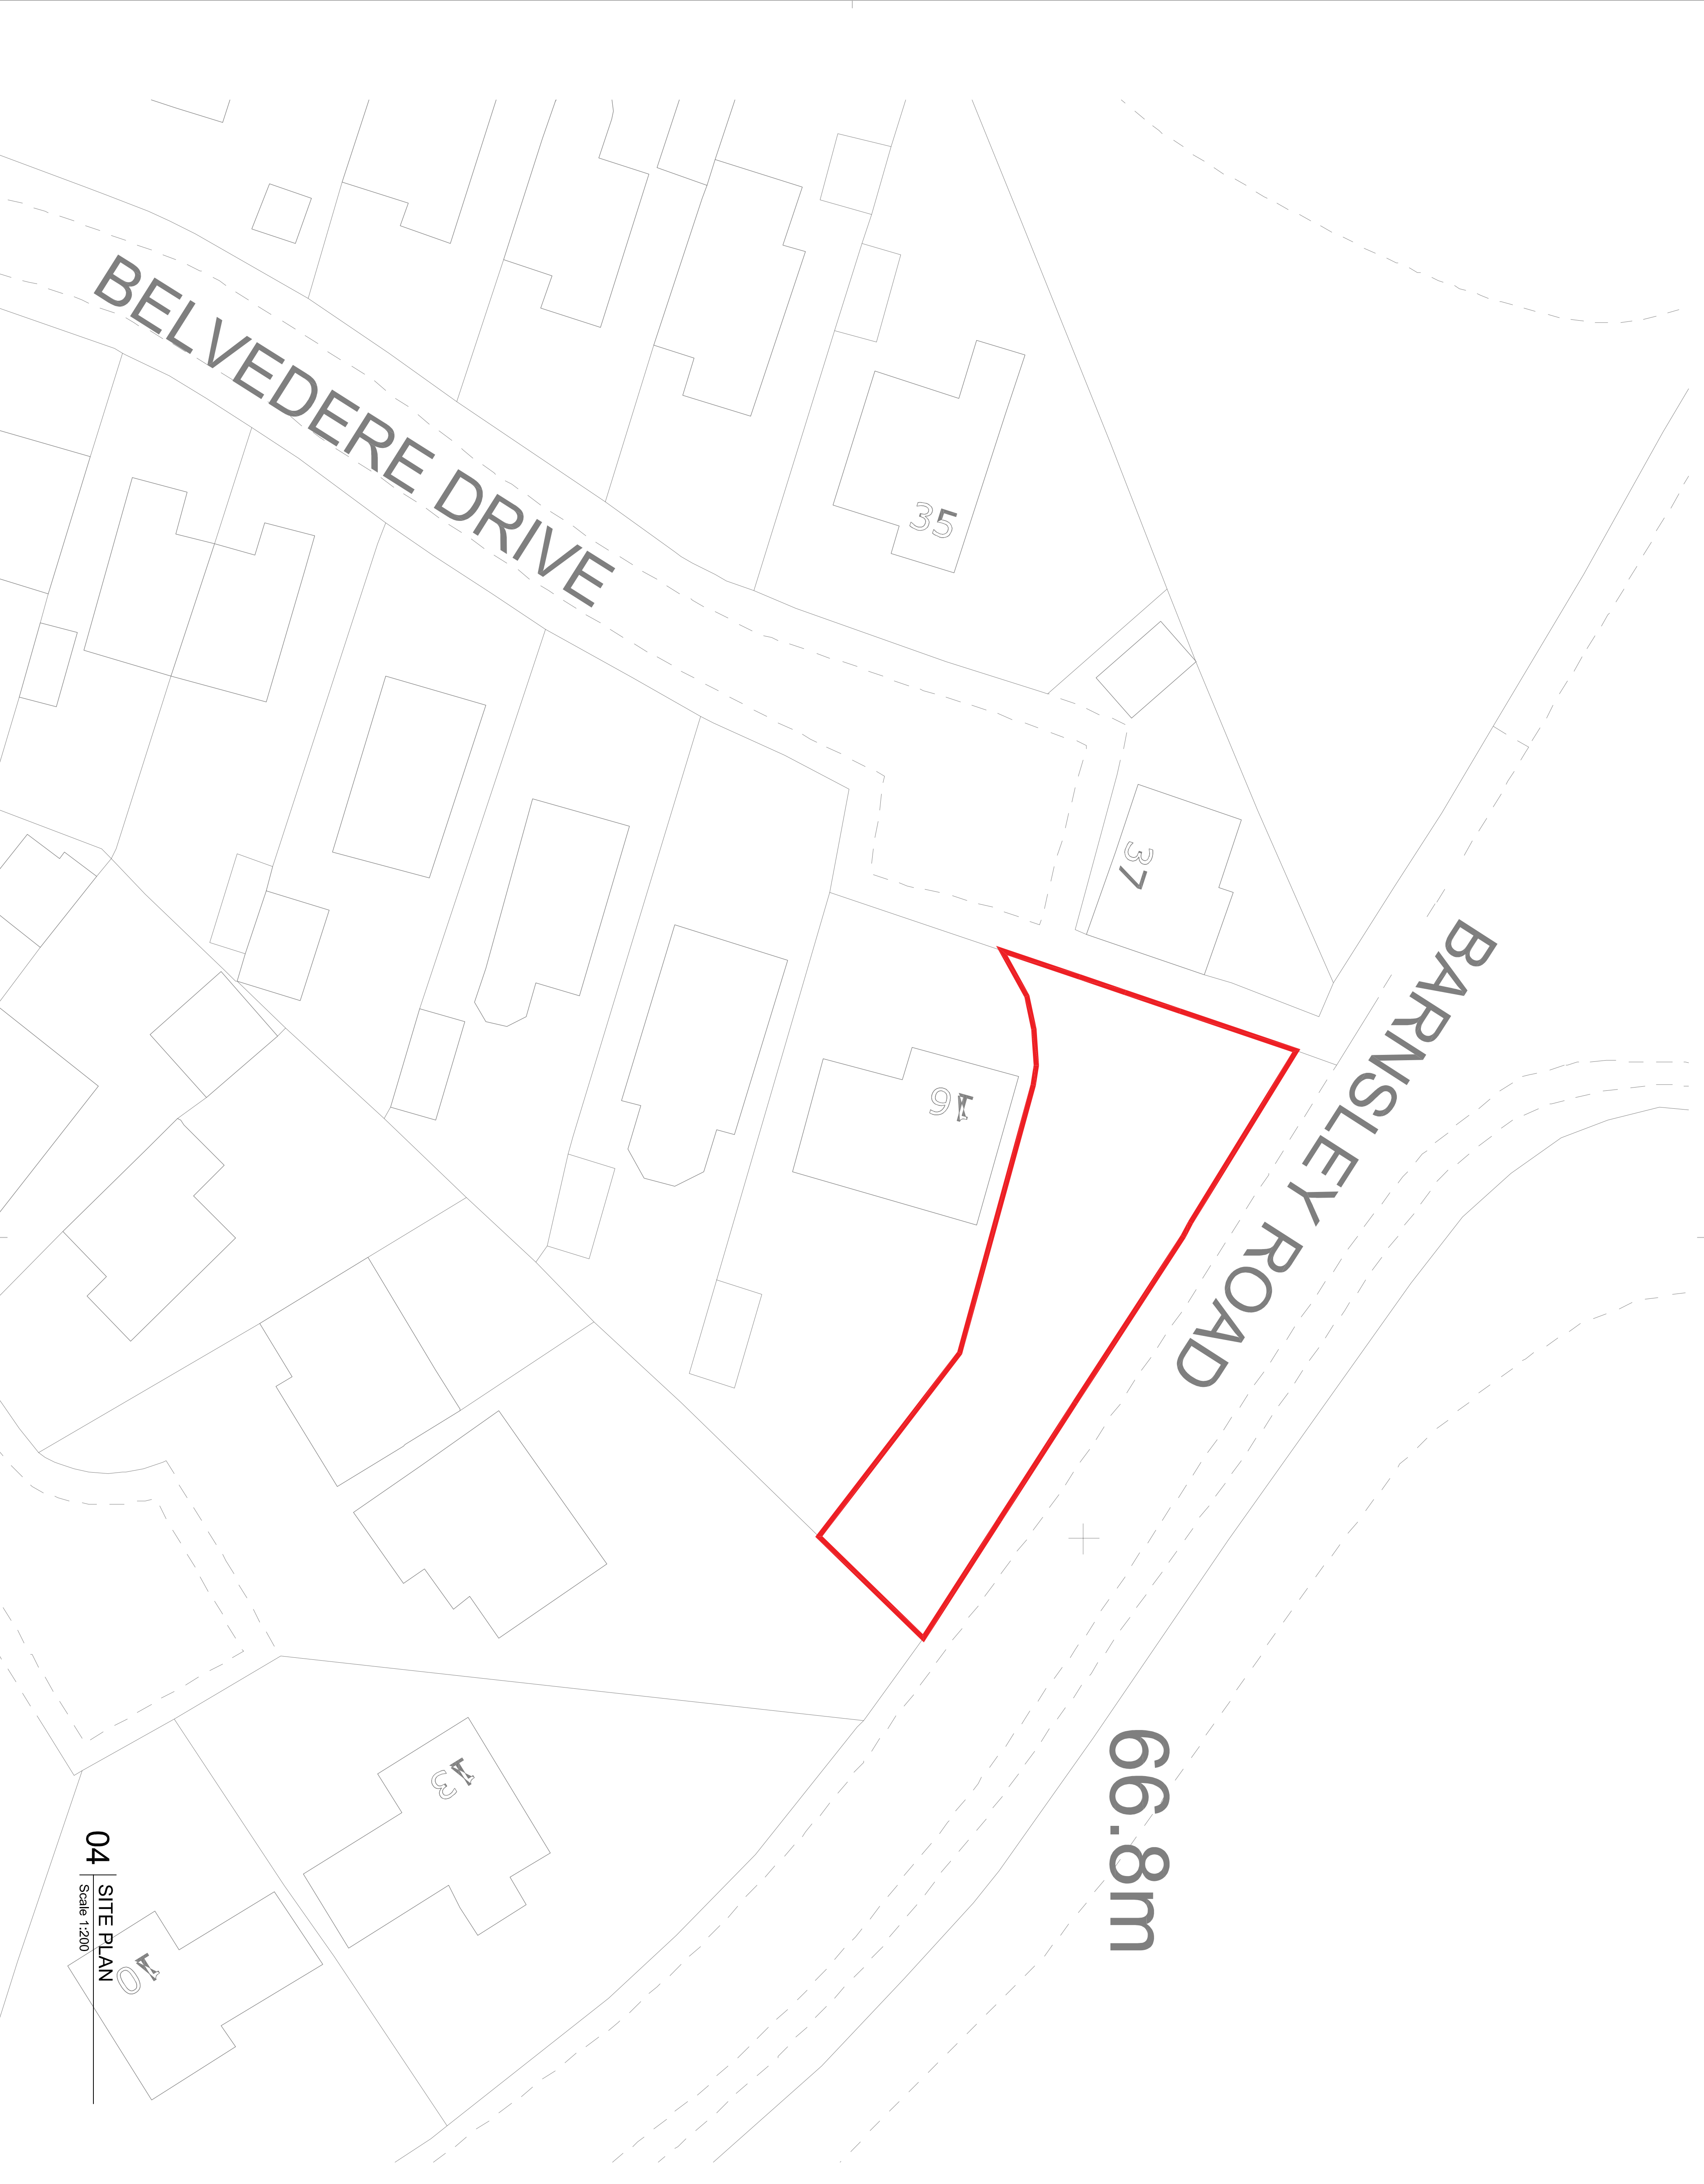


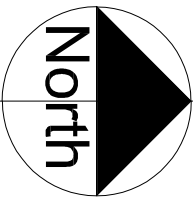

NOTES

06 LOCATION PLAN
Scale 1:1250

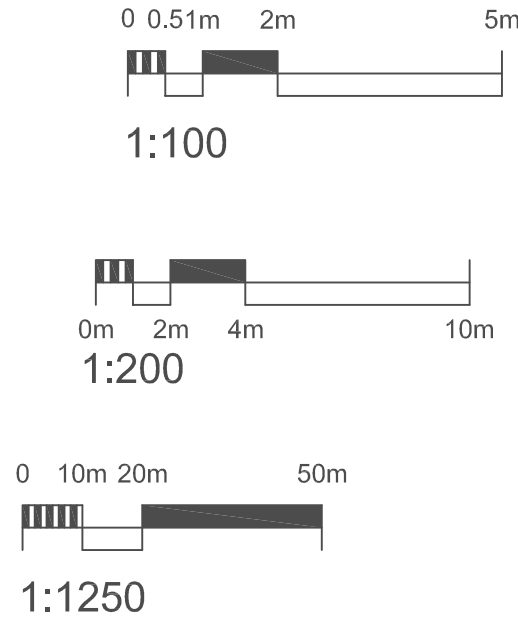

Rev	Date	Description	DR	CH
@ copyright				

ARCI
doodle
Chartered Architectural Technologist
and Building Engineers

161 High street
Hull
HU1 1ND
t. 0800 4480588
m. 07850 328163
e. info@arcidoodle.co.uk

imcabe
Chartered Institute of
Architectural Technologists
Registered Practice

Client
MR S GREEN

Job Title
**New build Bungalow
BELVEDERE DRIVE.**

Drawing Title
**Site Plan
AS EXISTING**

Status
Planning Permission

Scale
VARIOUS
Date
DEC2020

Drawn By
RH
Checked
RH
Approved
RH

Dwg. No.
20-114-02 101
Rev