


No 17 ALEXANDRA TERRACE ARDSLEY ST1 5AZ

"EXISTING" FRONT ELEVATION

SCALE 1:50

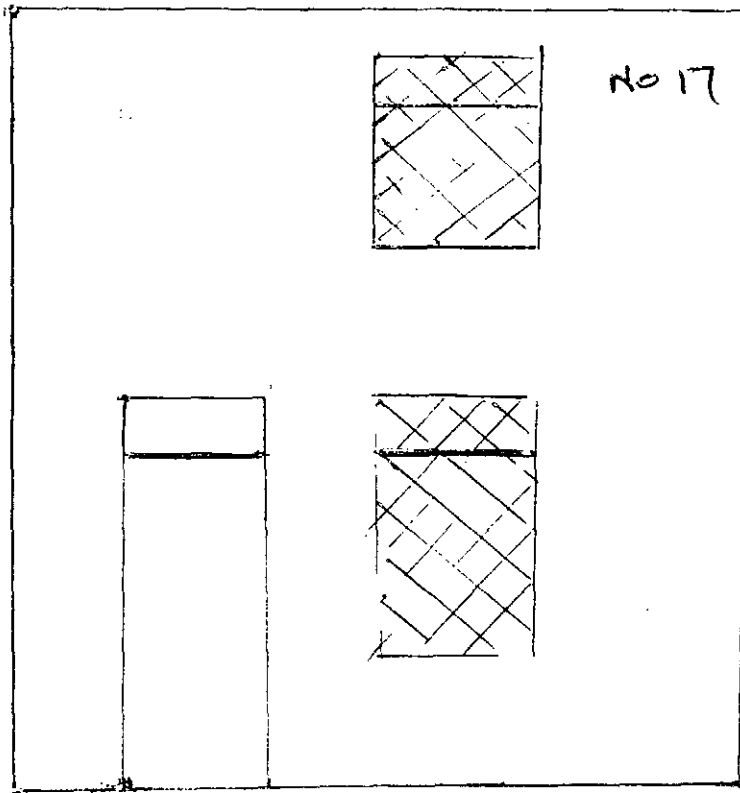


NO 17 ALEXANDRA TERRACE - ARDSLEY ST, 5 AZ

"PROPOSED" "FRONT" ELEVATION

WITH PROPOSED PORCH

SCALE 1:50

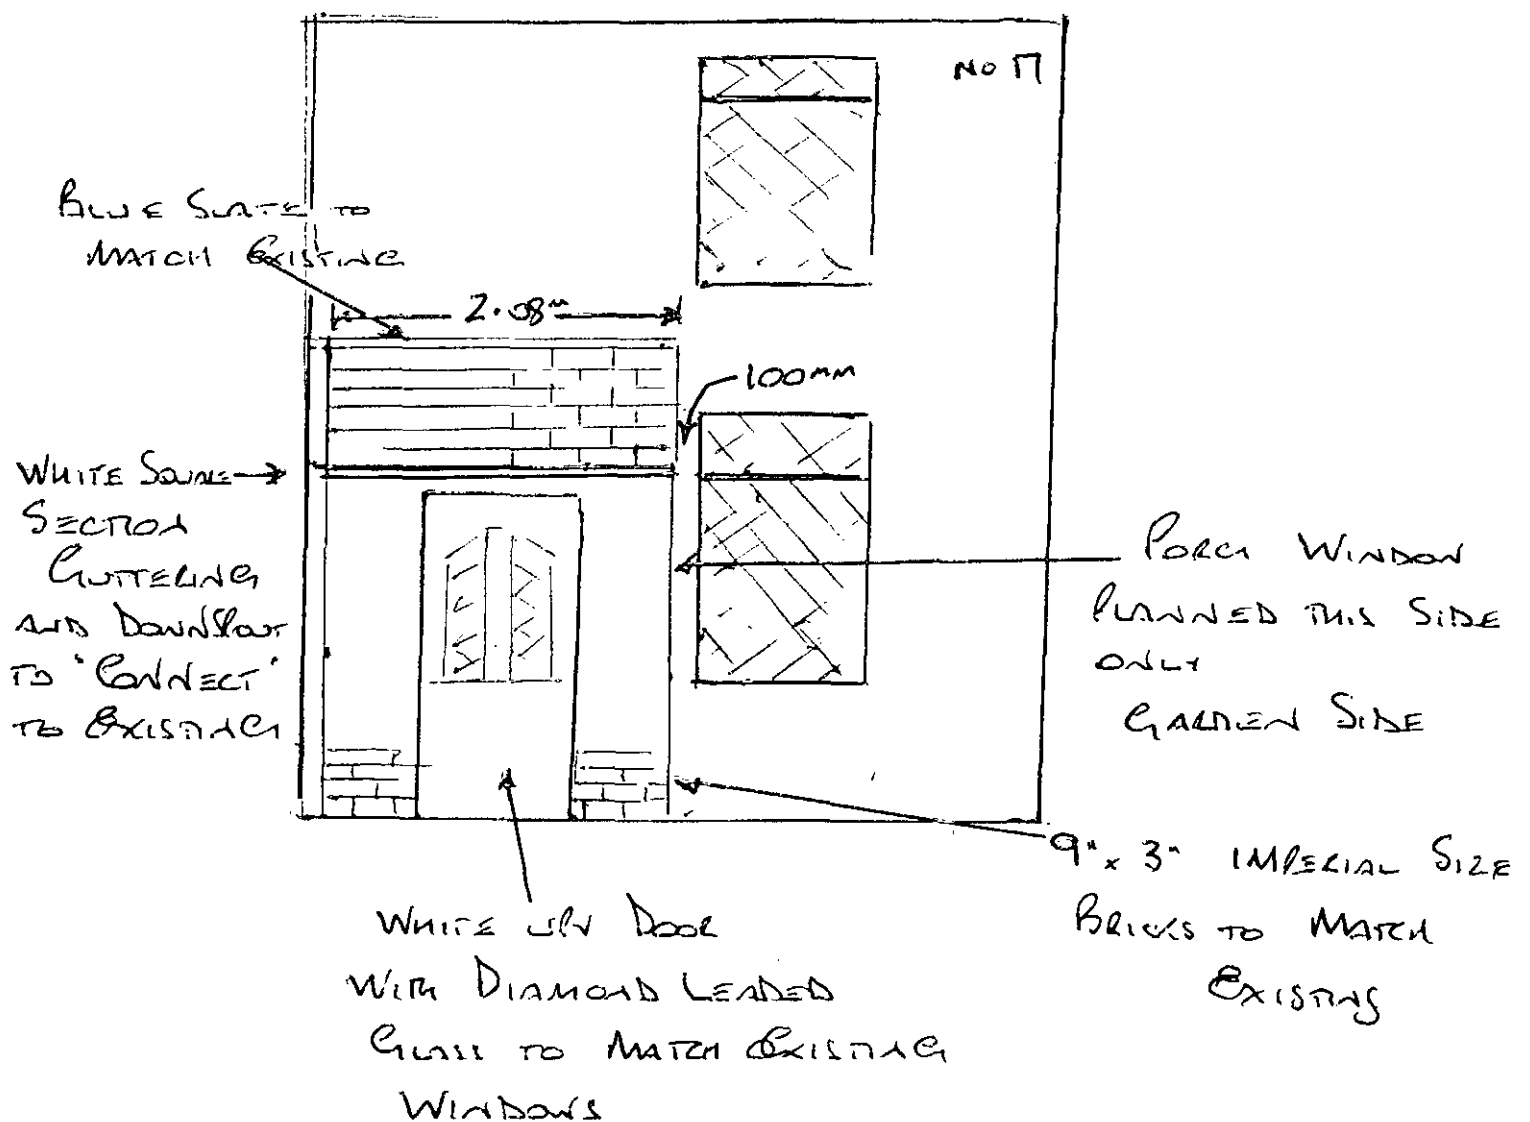

No 17 ALEXANDRA TERRACE ARDSLEY


PROPOSED plan layout to
INCLUDE Front Porch SCALE 1:50

ULMERE
TRACK

No 17 FRONT OF
PROPERTY WALL

→ No 19

EXISTING FRONT
DOOR TO REMAIN

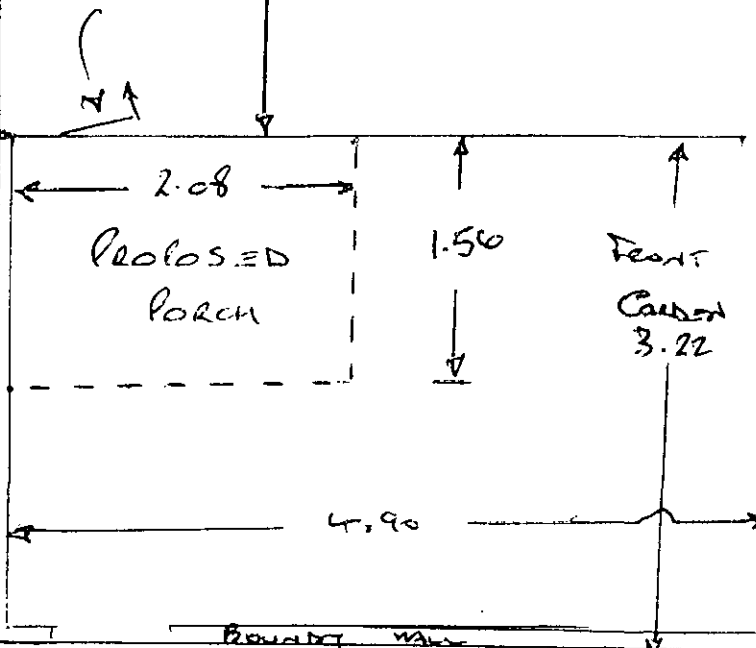


2.23

PUBLIC
FOOTPATH

→ KELLS LANE


NO 17 ALEXANDRA TERRACE ARDSLEY ST 5 AZ PROPOSED PORCH

NO 17 PROPOSED FRONT ELEVATION SCALE 1:50

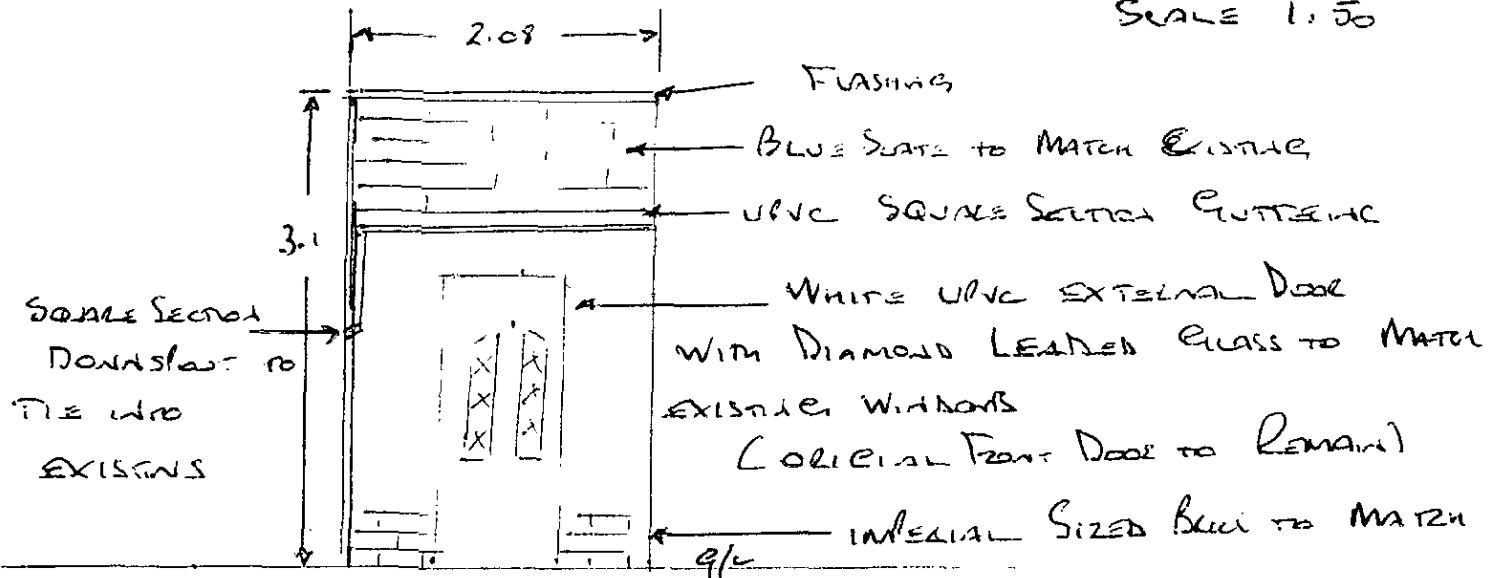

NO 17 PROPOSED SIDE ELEVATION


VIEWED FROM 'TRACK'
'CABLE' END OF NO 17

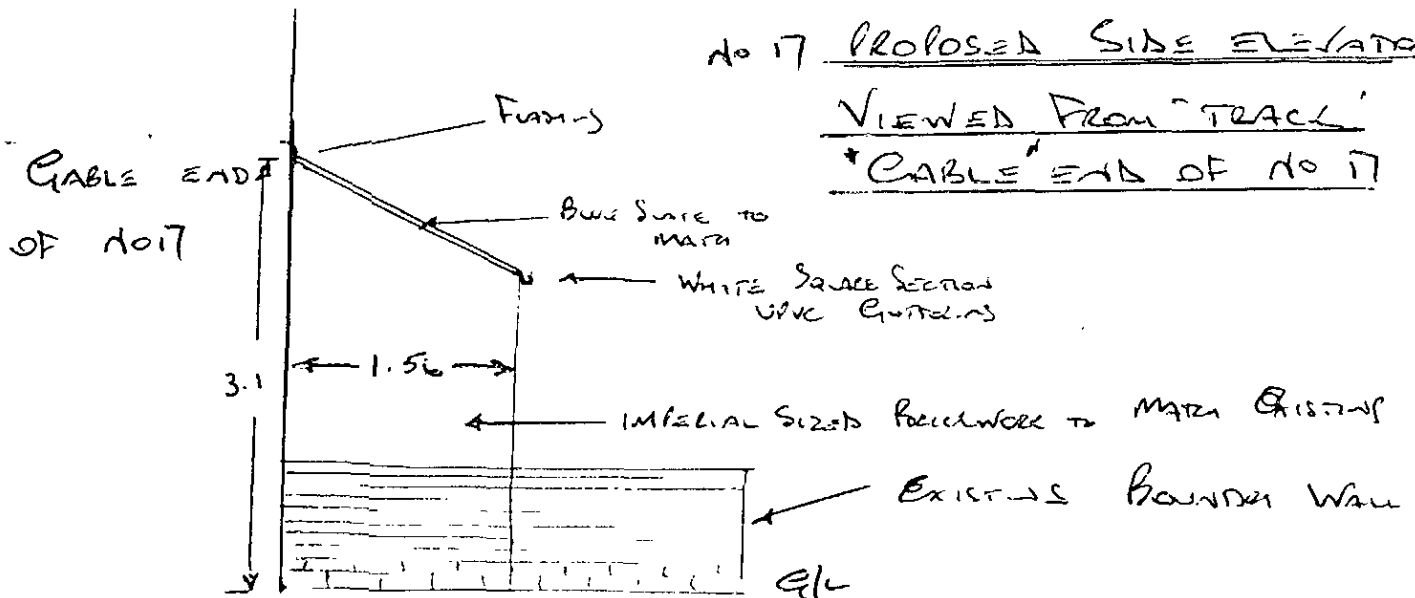

NO 17 PROPOSED SIDE ELEVATION

VIEWED FROM GARDEN SIDE

'12' VIEW FROM NO 19.

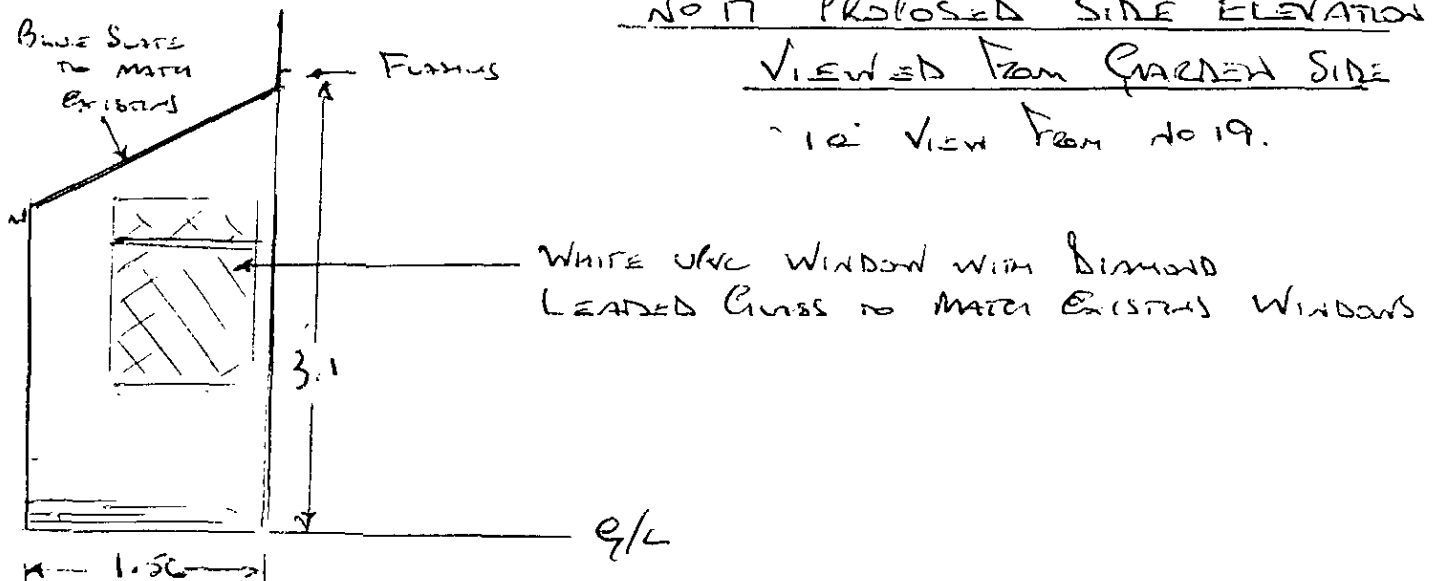

Boundary wall

OUTBUILDING

UNMADE TRACK (WIDTH VARIES)

No 17

ALEXANDER TERRACE

ADDLEBY

ST 1 5 A 2

Scale 1:100

No 17

REAL

GARDEN

→ No 19

UNMADE
TRACK

ROOF RIDGE

No 17


→ FRONT GARDEN

Public Footpath

No 17 ALEXANDRA TERRACE. ARDSLEY

EXISTING. Plan layout

SCALE 1:50

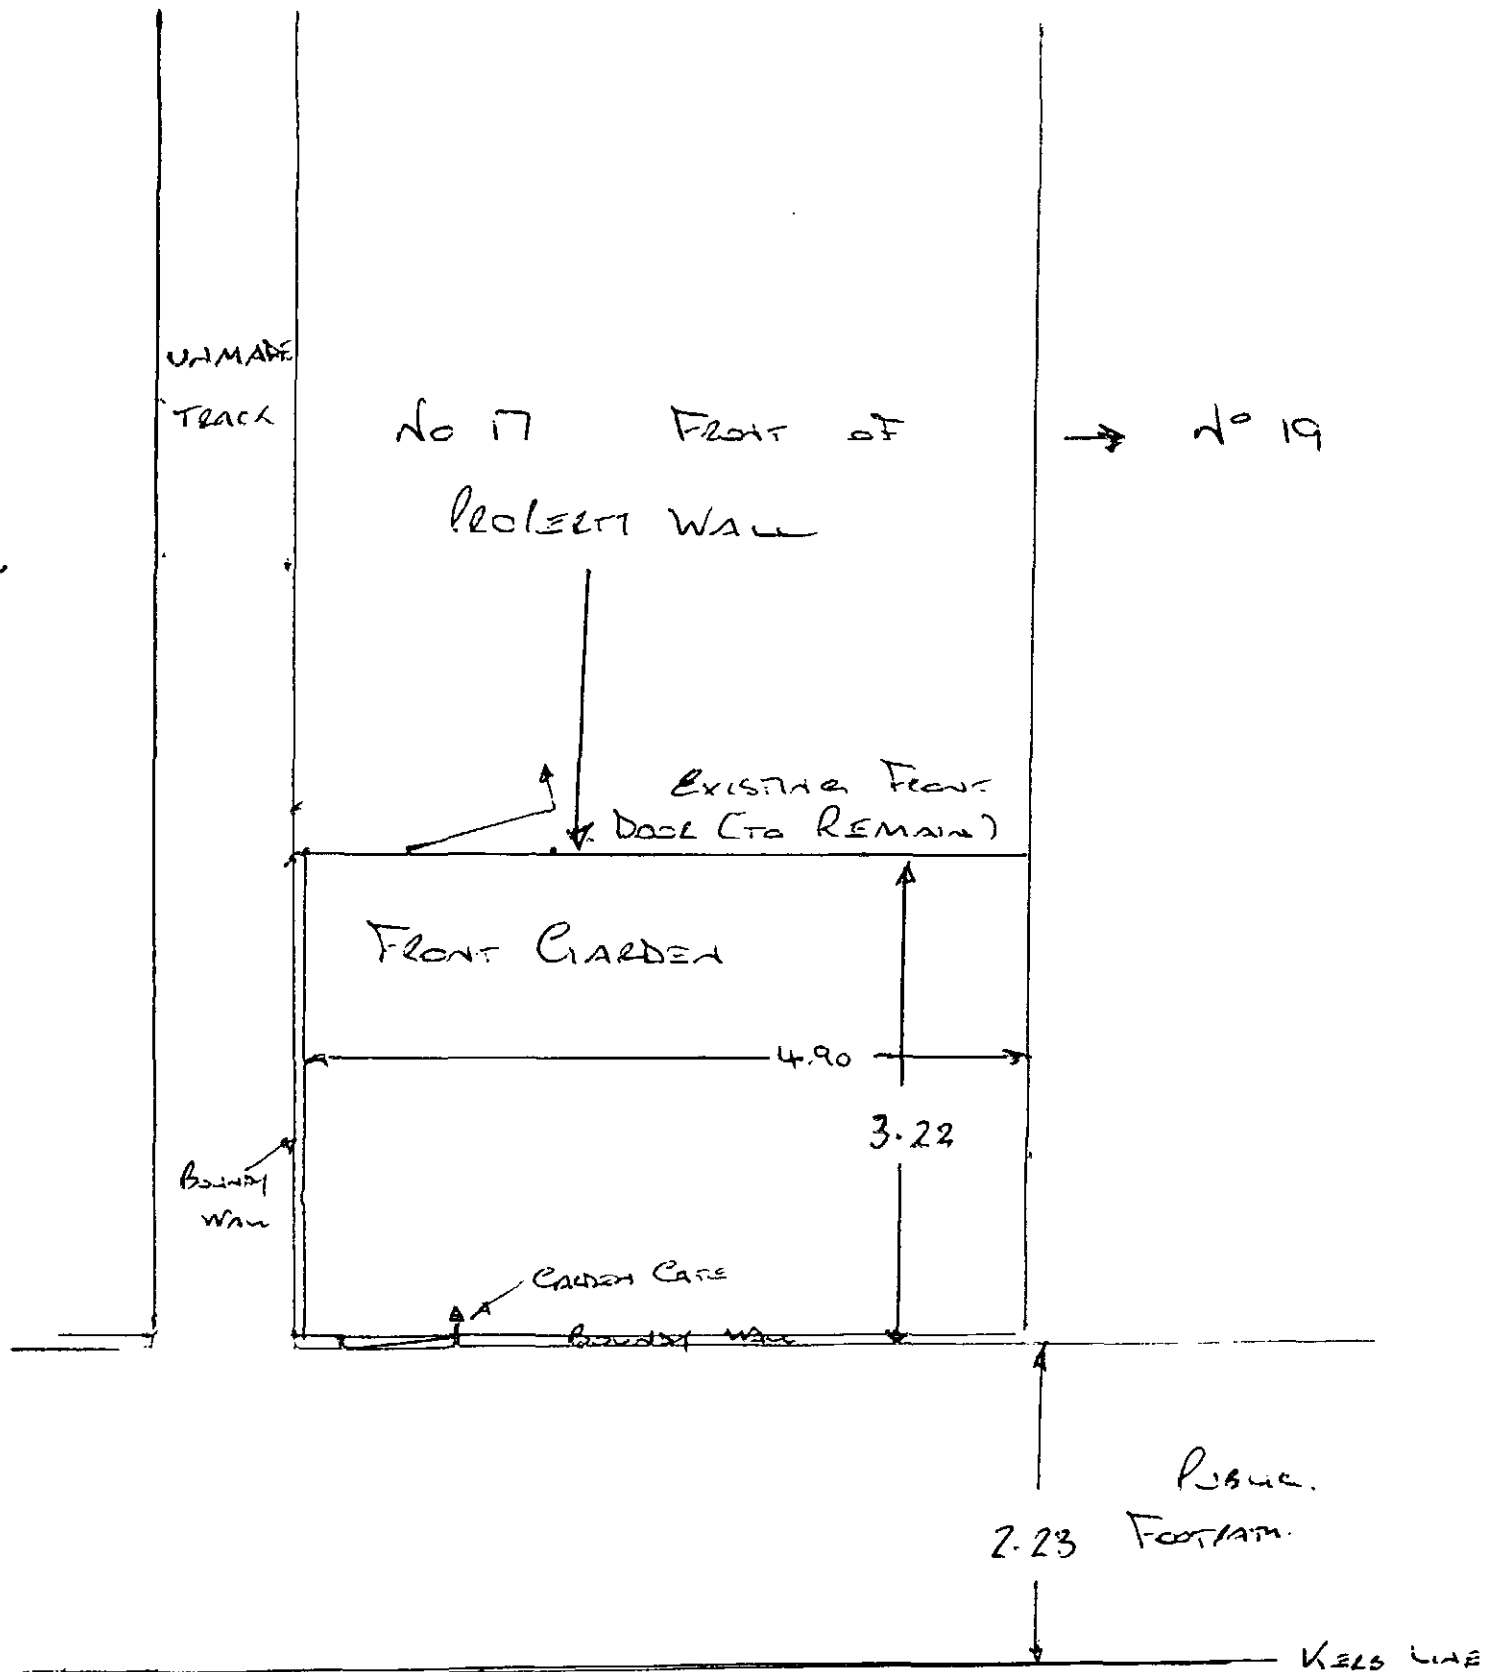



s715az29/08/12RF


Produced 29/08/2012 from the Ordnance Survey
National Geographic Database and incorporating
surveyed revision available at this date. © Crown
Copyright 2012

Reproduction in whole or in part is prohibited without
the prior permission of Ordnance Survey

Ordnance Survey and the OS Symbol are registered
trademarks of Ordnance Survey, the national mapping
agency of Great Britain.

The representation of a road, track or path is no
evidence of a right of way.

The representation of features as lines is no evidence
of a property boundary.

 

Scale 1:1250

Supplied By: **Barnsley Metropolitan**

Serial number: 001059333

Plot Centre Coordinates: 437609, 405821