




LEGEND

- 2.4M HIGH METAL FENCING (STEEL HOARD OR SIMILAR)
- 6.1M x 3.05M SITE DEVELOPMENT SIGN BOARDS TO ACCEPT TESCO / ISG SIGNS. FRAMING TO BE IN TIMBER PAINTED BLUE - BOTTOM OF BOARD TO BE MIN. 2.4M ABOVE G.L.
- VEHICLE GATE - CW PADLOCK - TO BE LOCKABLE FROM BOTH SIDES (INSIDE AND OUT)
- HERAS FENCING 2M HIGH WITH BLUE DEBRIS NETTING FIXED TOP AND BOTTOM @ 600 CENTRES MAX. - ALL PANELS DOUBLE CLIPPED TOGETHER SUITABLE WIND BRACING TO BE INCLUDED

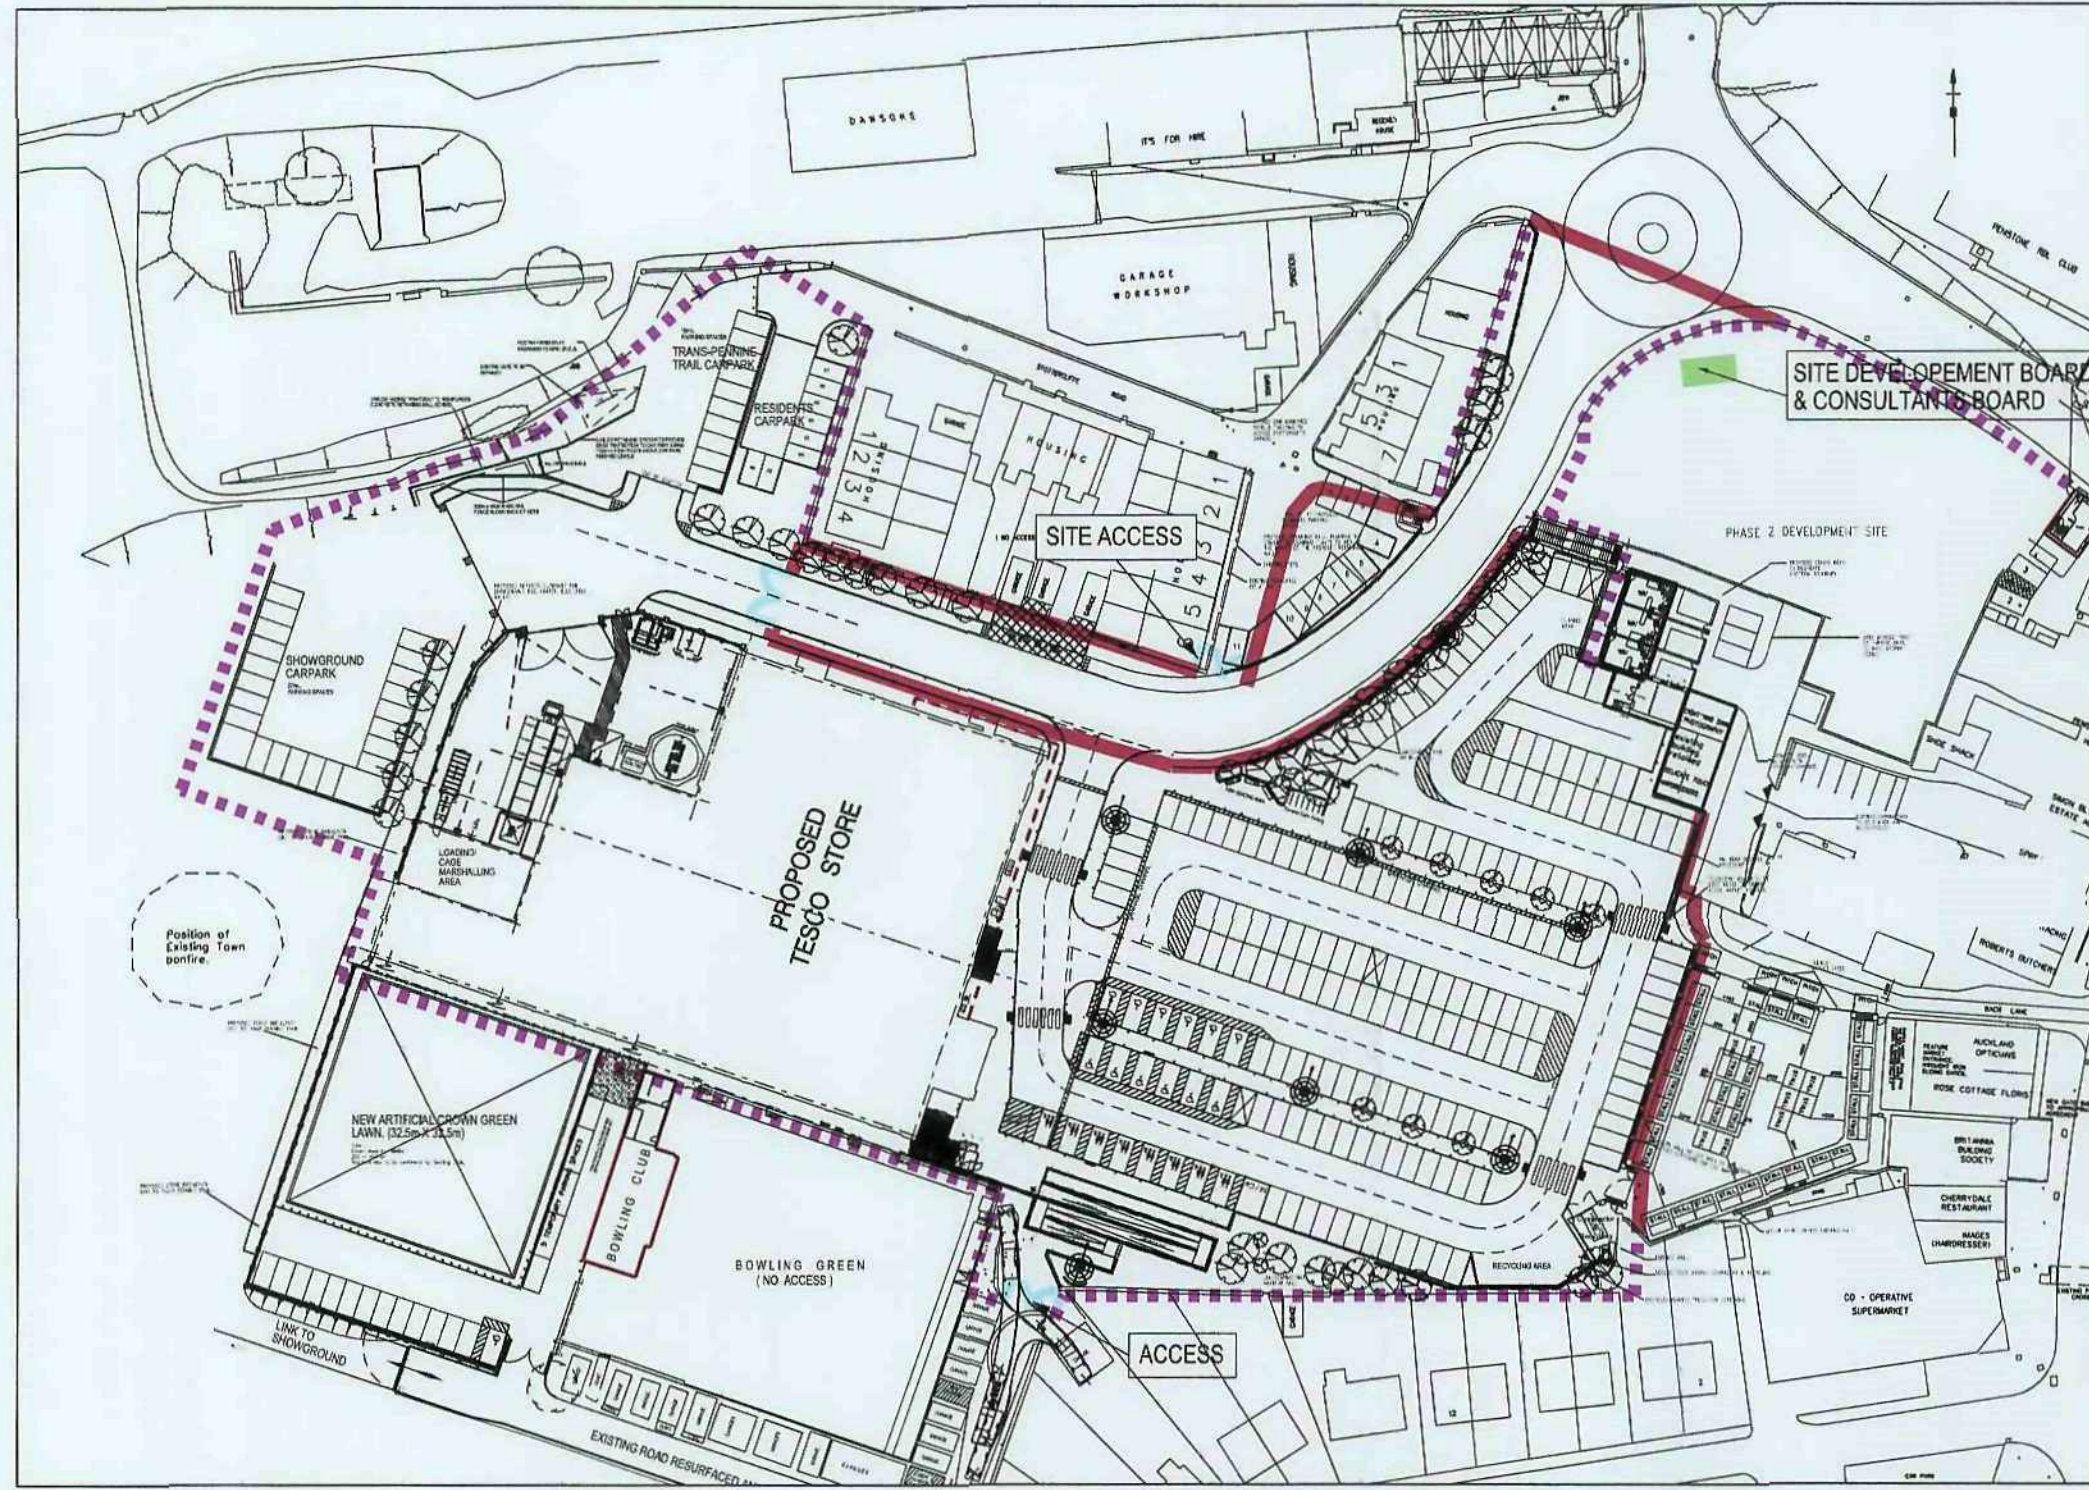


SITE PLAN - SCALE 1:1000 APPROX.



FRONT ELEVATION OF SITE DEVELOPMENT BOARD

CONSULTANTS BOARD

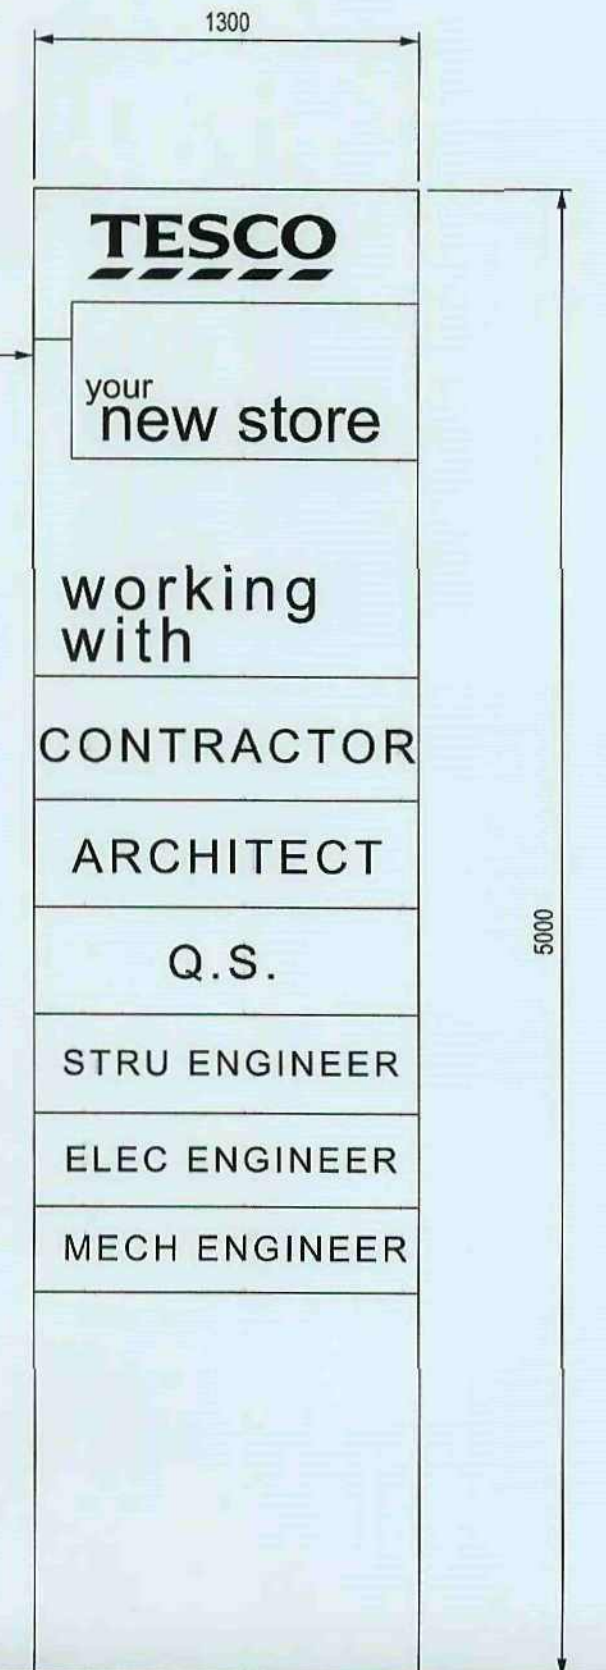

FRONT ELEVATION OF SITE CONSULTANT BOARD



PANTONE 485 C
DULUX REF: 19YR 14/629

PANTONE 286 C
DULUX REF: 70 20 R 90 B

BLACK GRAVEL BOARD

TYPICAL ELEVATION - SITE HOARDINGS, SITE DEVELOPMENT BOARD & CONSULTANTS BOARD

PANTONE REFLEX BLUE C
DULUX REF: 30 70 R 70 B



TEMPORARY SITE HOARDINGS & SIGNAGE LAYOUT

4592./P27 A

TESCO
MARKET PLACE
PENISTONE

SMITH SMAILEY ARCHITECTS
CRAVEN LODGE
VICTORIA AVENUE
HARROGATE
HG1 5PX
TEL: +44 (0)1423 531 100