


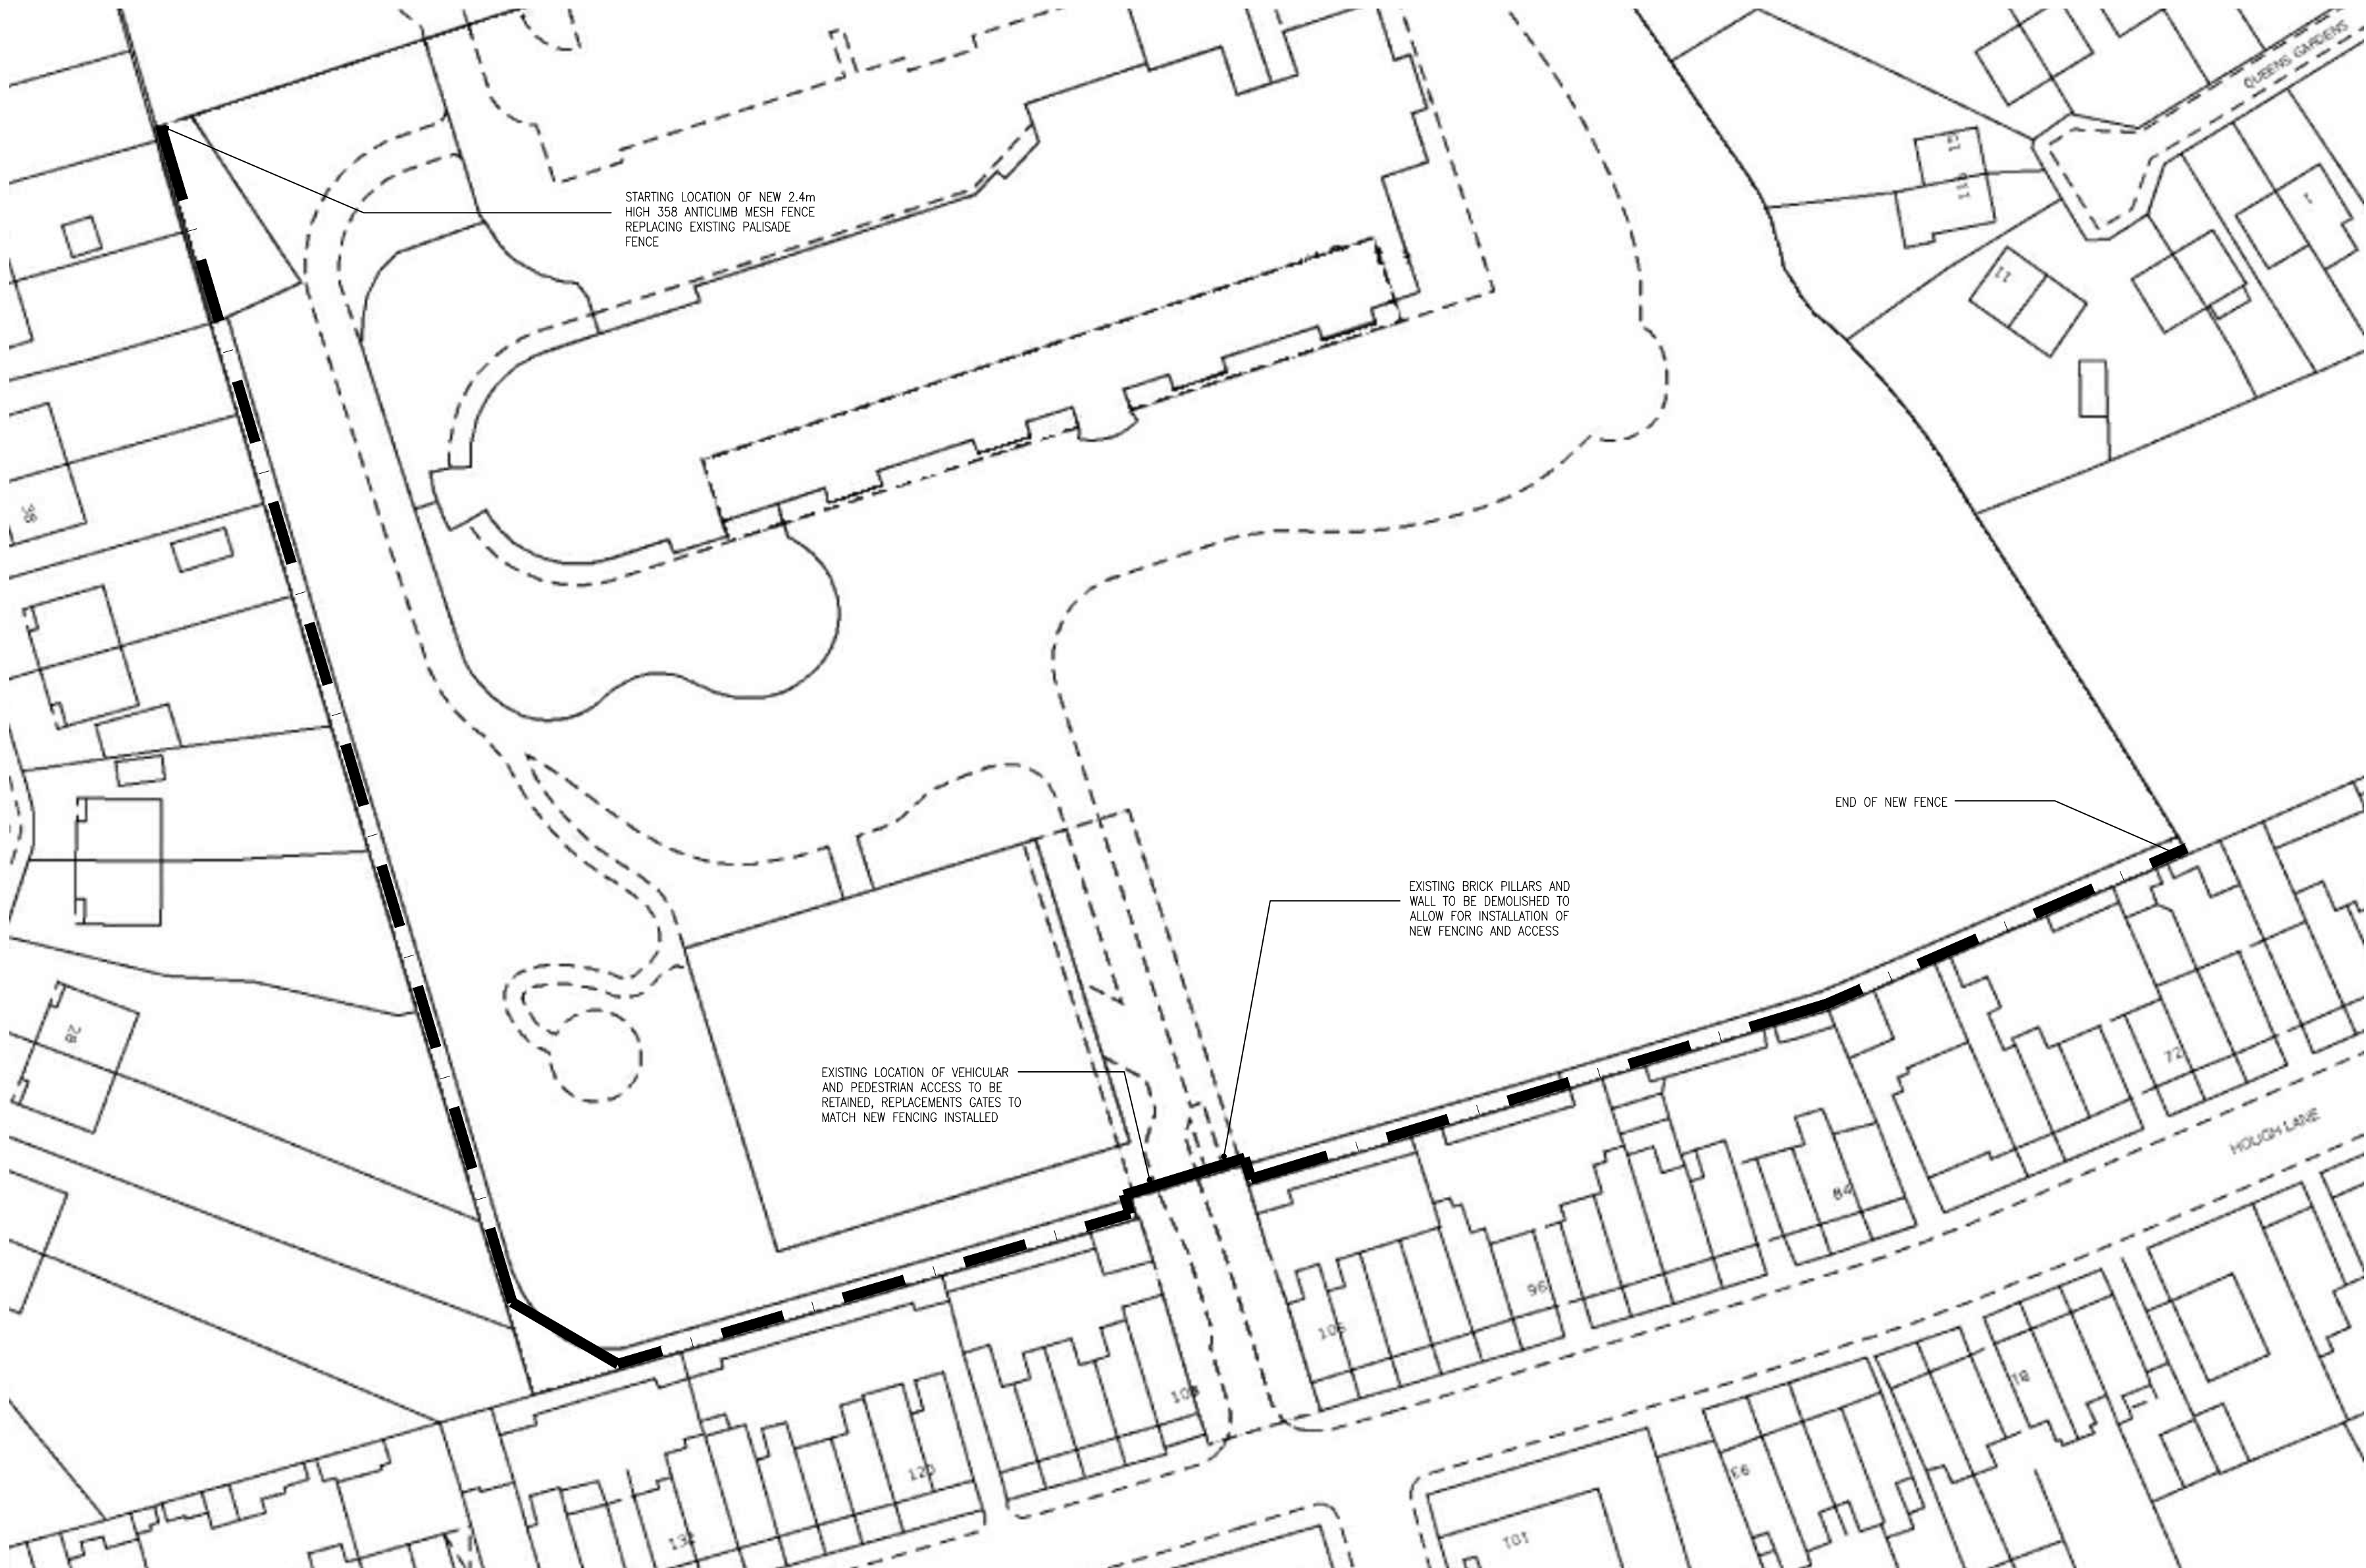

NOTES

- 1 ALL WORK TO BE CARRIED OUT IN ACCORDANCE WITH THE BUILDING REGULATIONS AND THE REQUIREMENTS OF THE LOCAL AUTHORITY.
- 2 NO DIMENSIONS TO BE SCALED FROM THIS DRAWING.
- 3 THE CONTRACTOR SHALL VERIFY ALL LEVELS AND DIMENSIONS ON SITE BEFORE COMMENCEMENT OF WORK.
- 4 ON SITE ALTERATIONS TO THE CONSTRUCTION OR FINISHES SHOWN OR IMPLIED ON THIS DRAWING MUST BE DRAWN TO THE ATTENTION OF THE ARCHITECT BEFORE SUCH WORK IS IMPLEMENTED.
- 5 ALL TIMBERS REQUIRE PRESERVATIVE TREATMENT

© COPYRIGHT RESERVED



Rev	Date	Details

Drawing Status:

PRELIMINARY



Progressive Architecture,
4 Lewisham Road, Salthwaite, West Yorkshire, HD7 5AL. Tel: 01484 846786

Client:

Equans

Site:

Kings Oak Primary School
Fencing Scheme

Drawing Title:

Proposed Site Plan

Project Number: P1194	Drawing Number: 02	Revision: -
Date: 17.11.2023	Scale: 1:500 @ A2	Drawn: KEF