




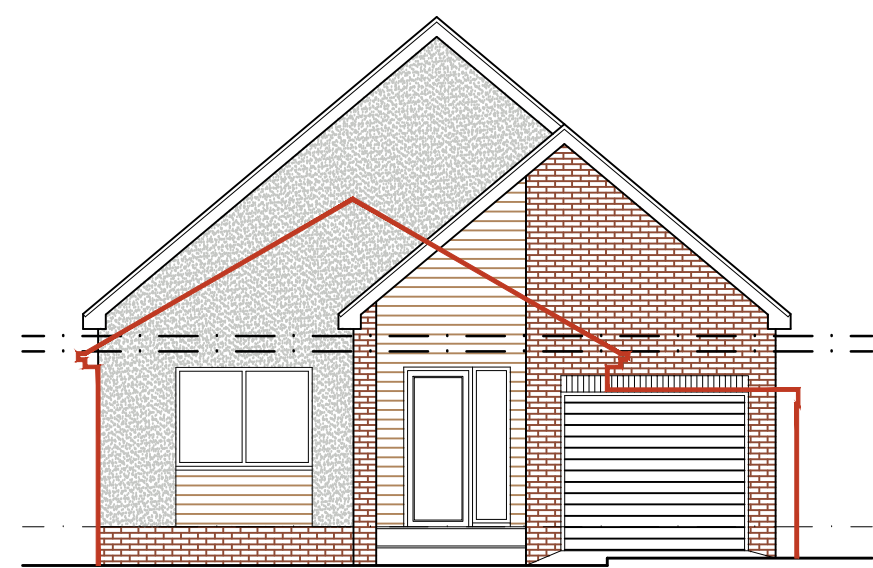


PROPOSED
FRONT ELEVATION
SCALE 1:100

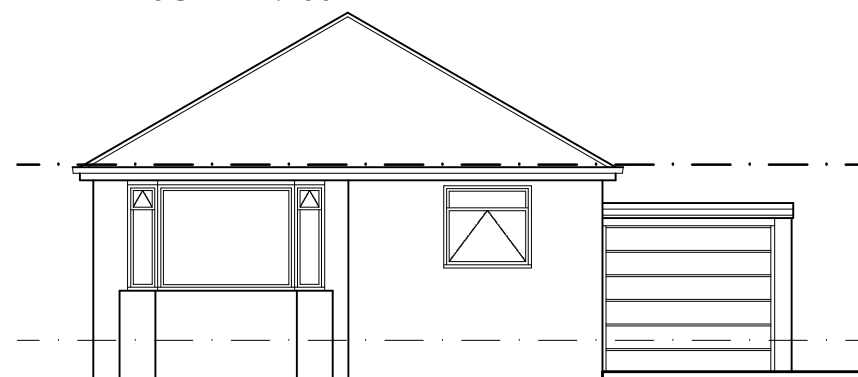


EXISTING
FRONT ELEVATION
SCALE 1:100

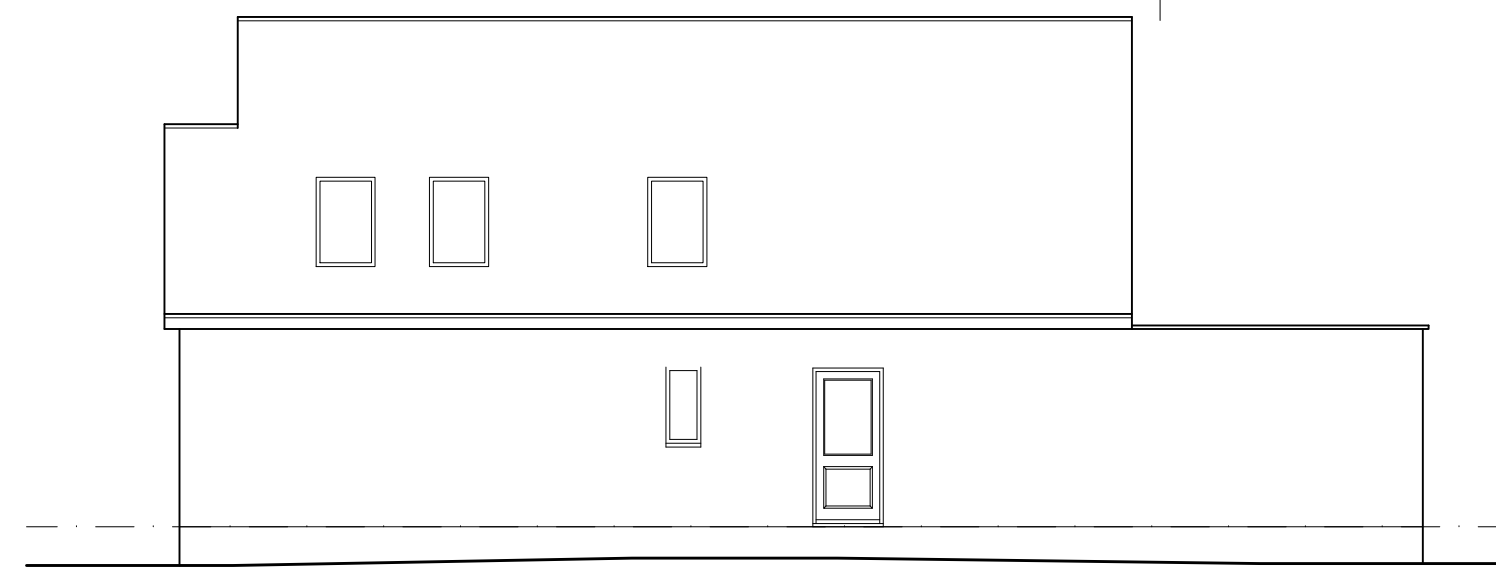


PROPOSED
SIDE ELEVATION
SCALE 1:100

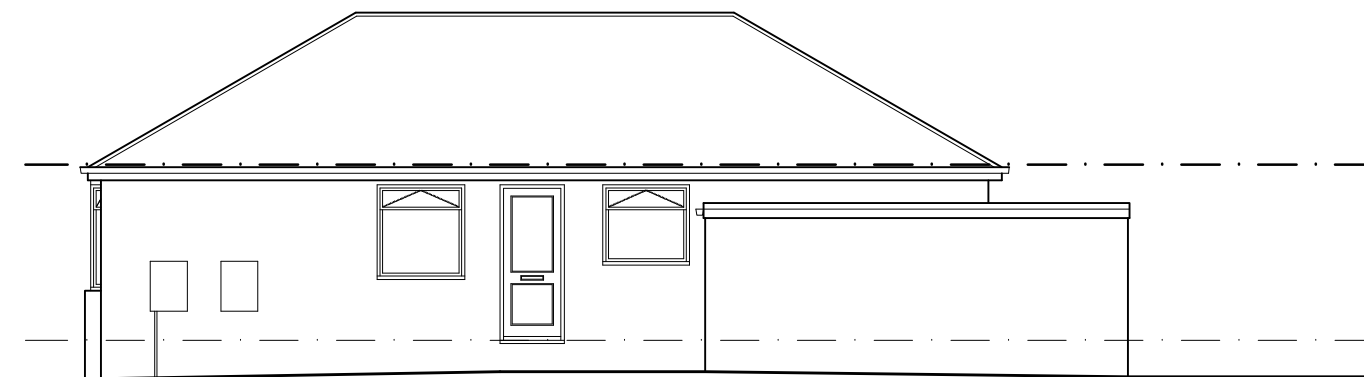


EXISTING
SIDE ELEVATION
SCALE 1:100

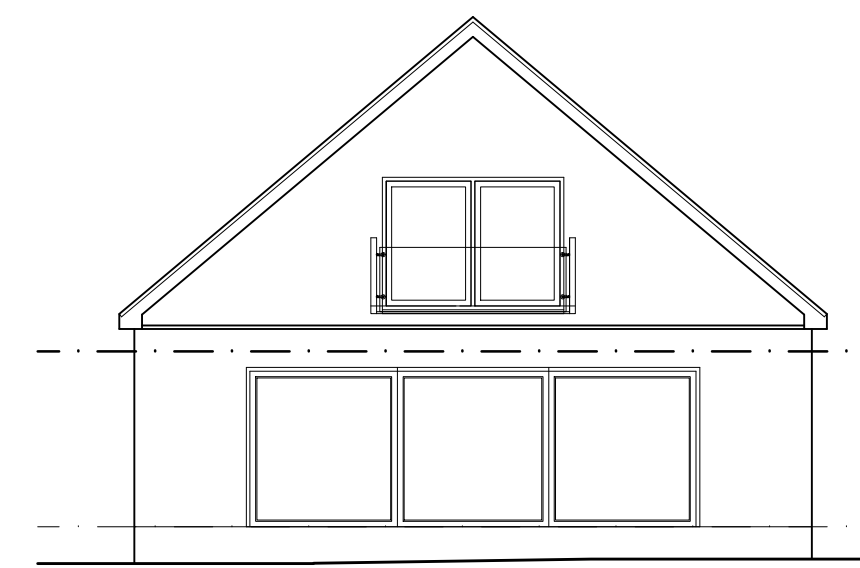


PROPOSED
REAR ELEVATION
SCALE 1:100

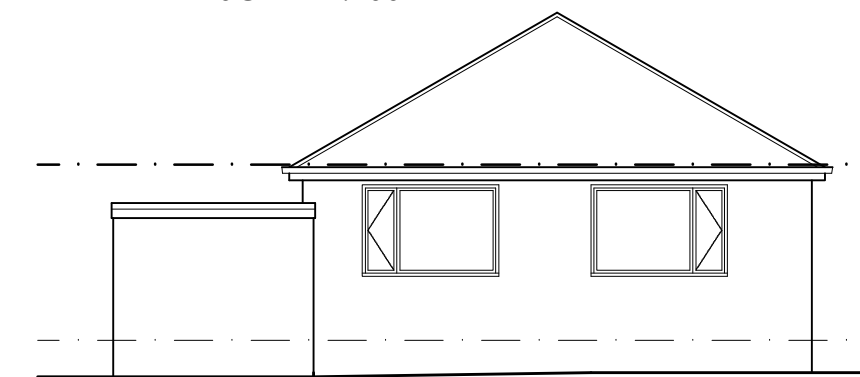


EXISTING
REAR ELEVATION
SCALE 1:100

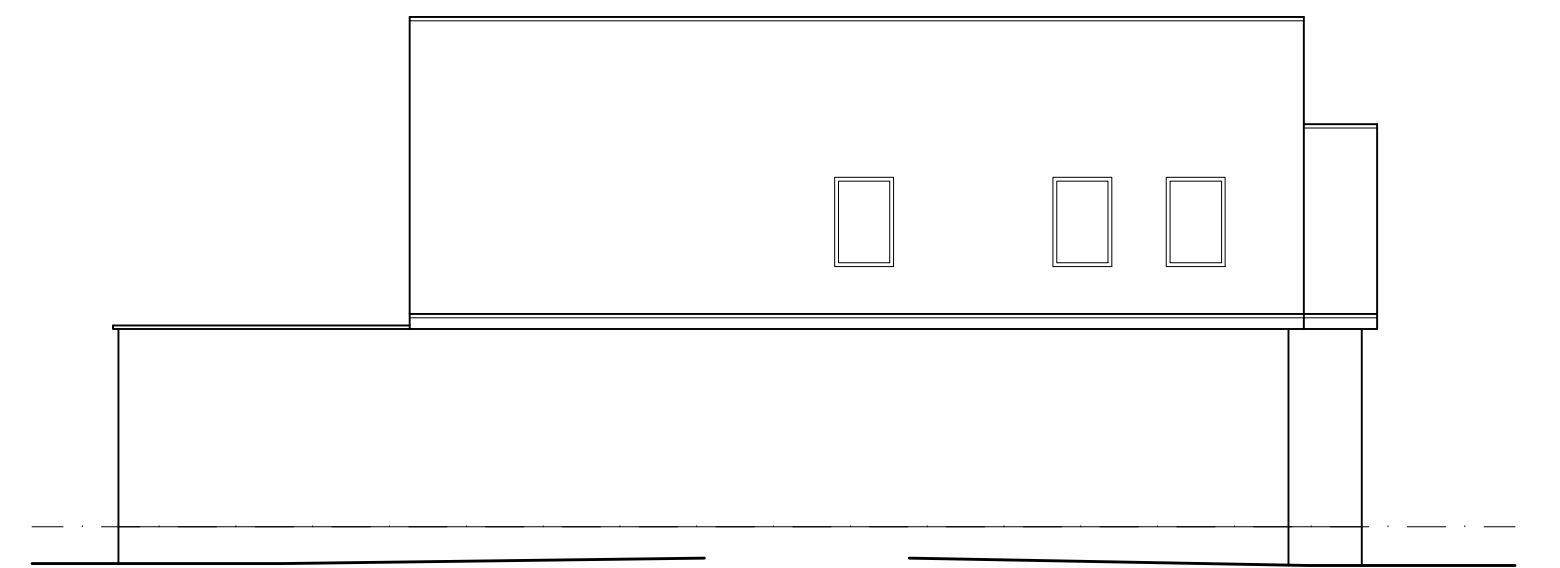


PROPOSED
SIDE ELEVATION
SCALE 1:100

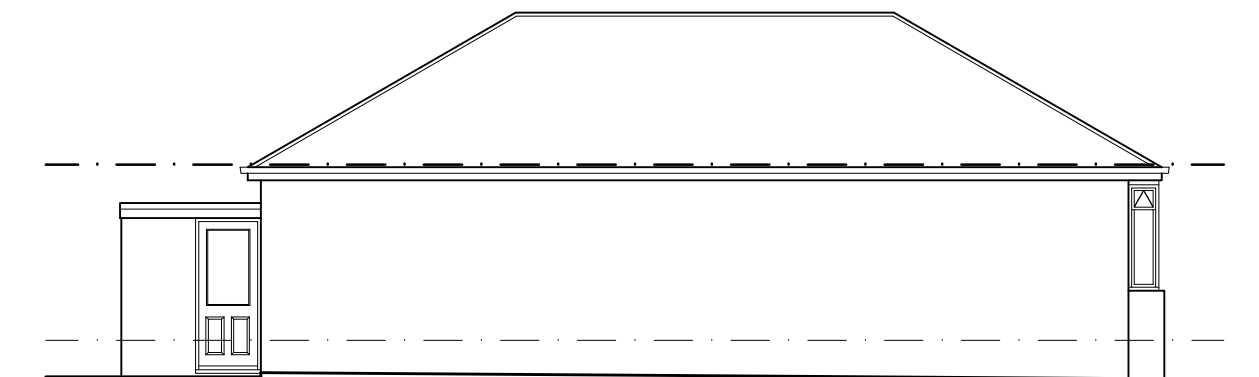


EXISTING
SIDE ELEVATION
SCALE 1:100

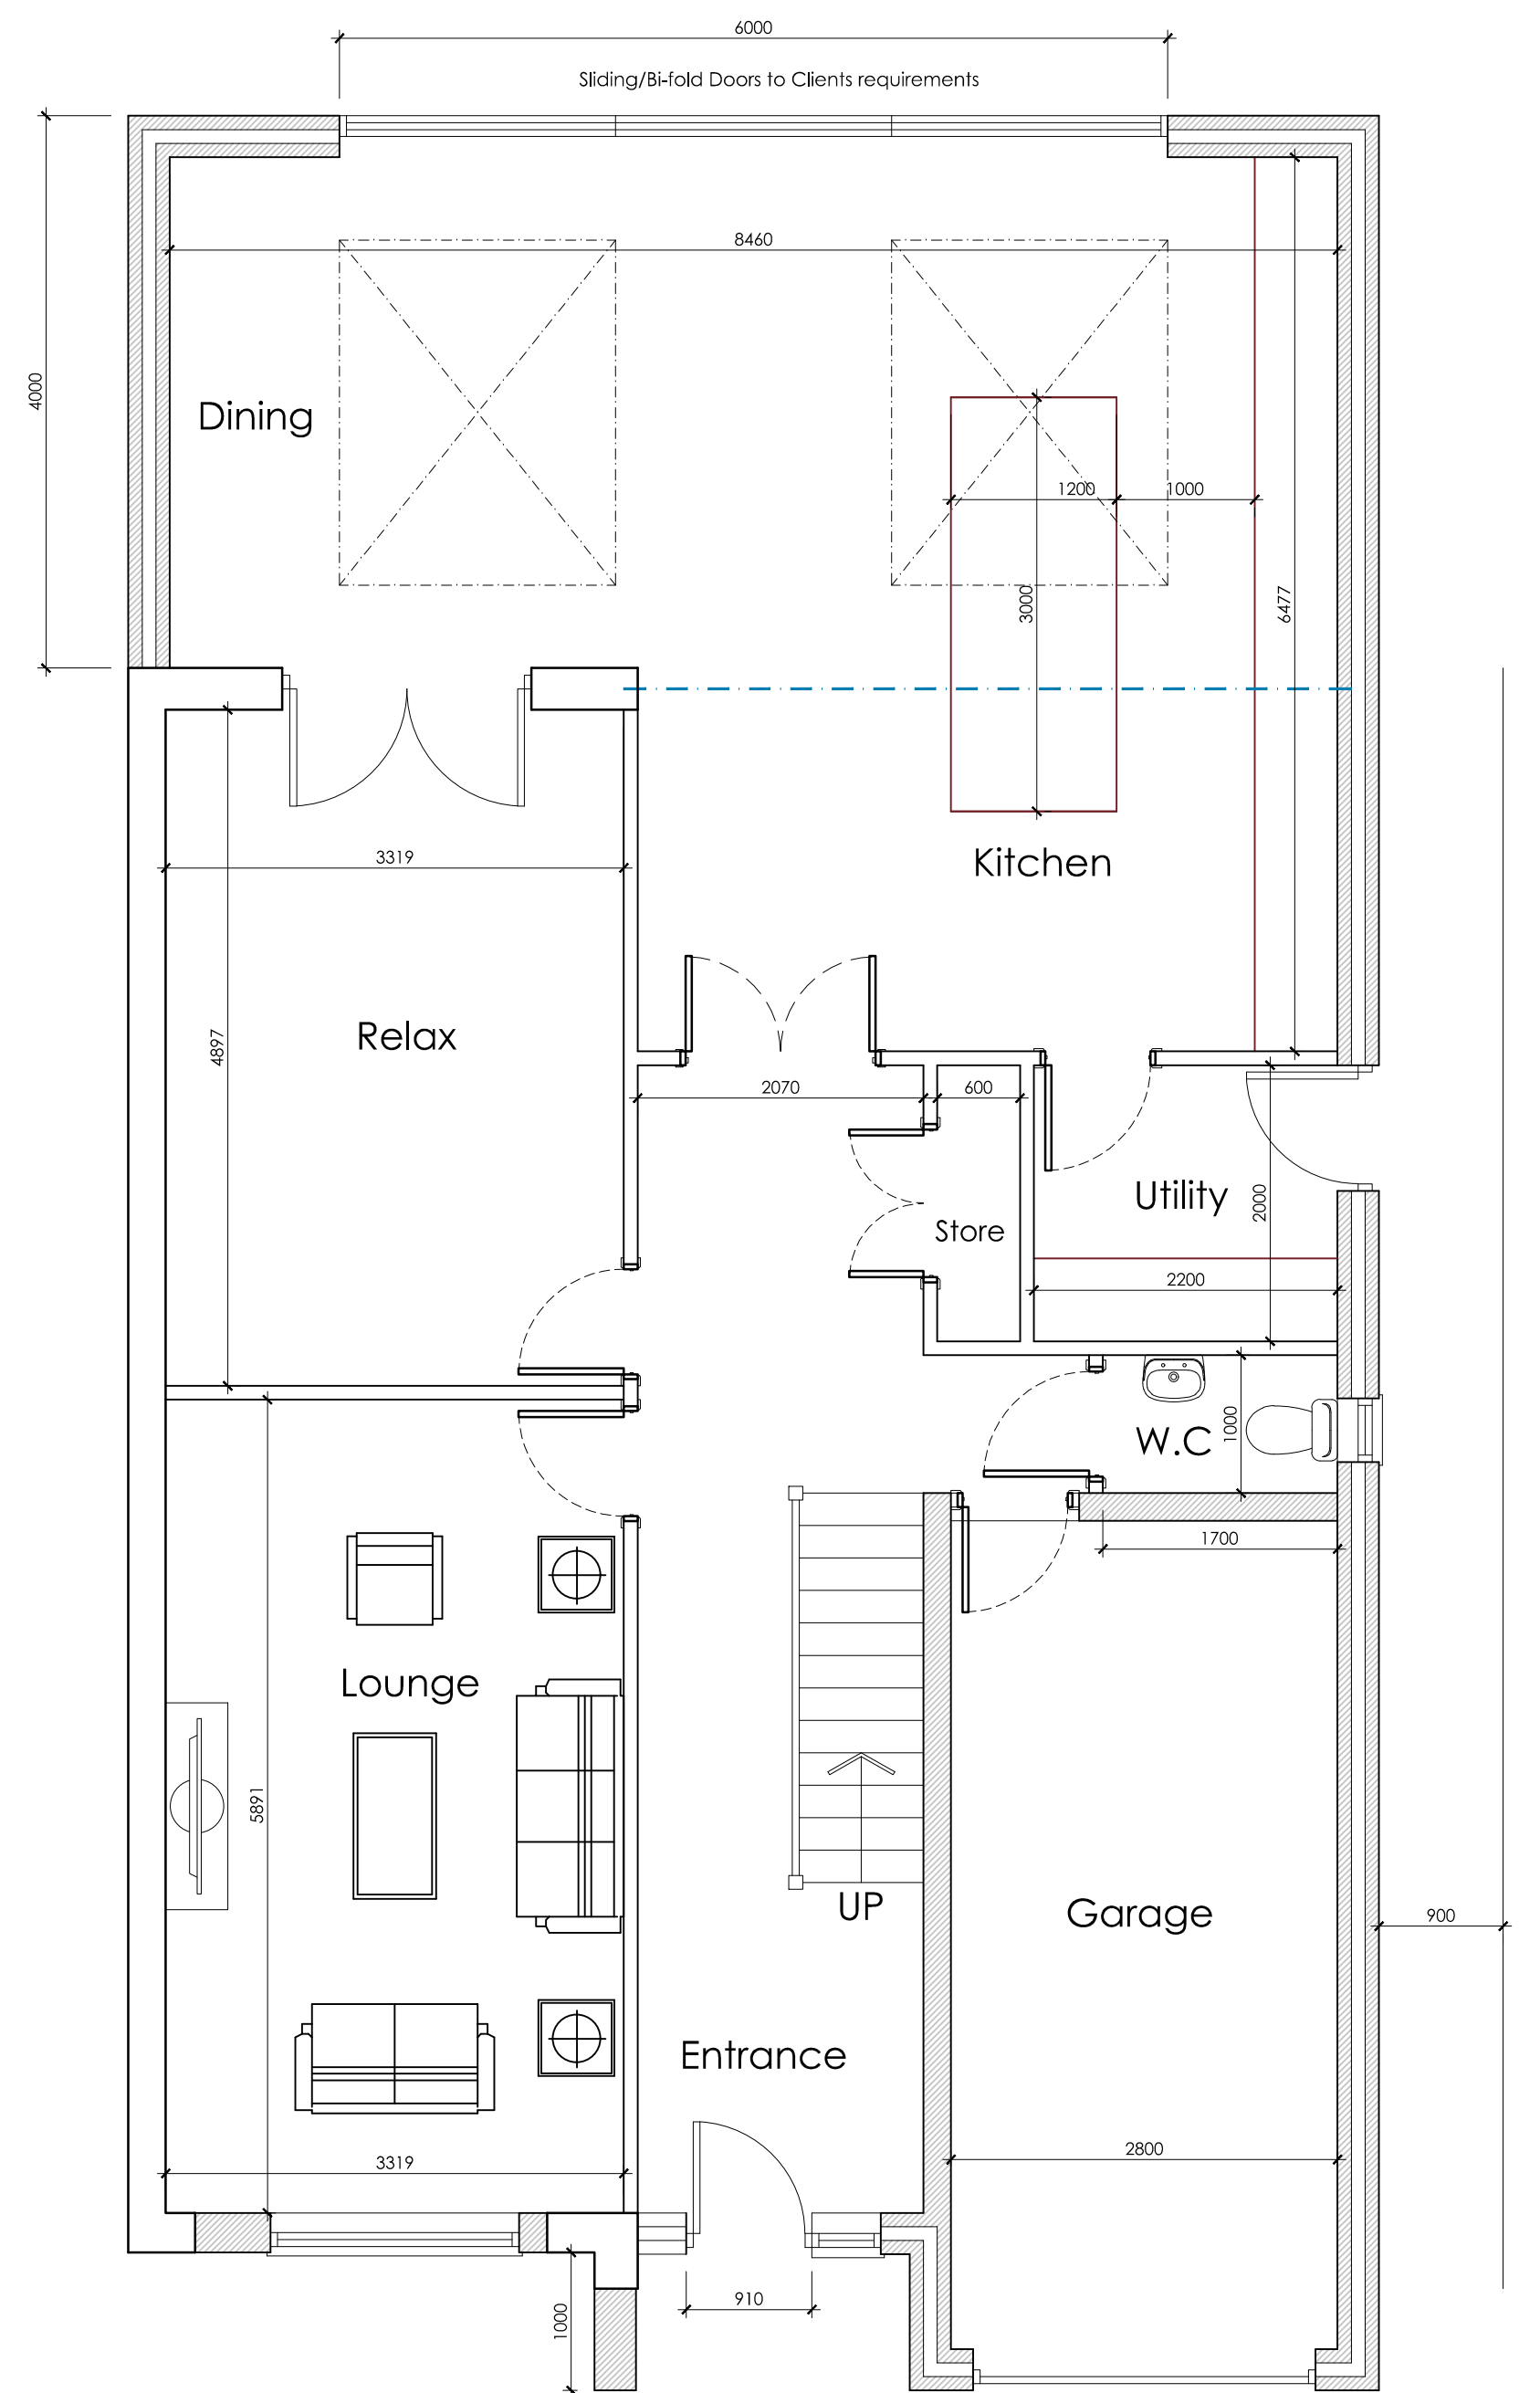

PROPOSED GROUND
FLOOR PLAN
SCALE 1:50

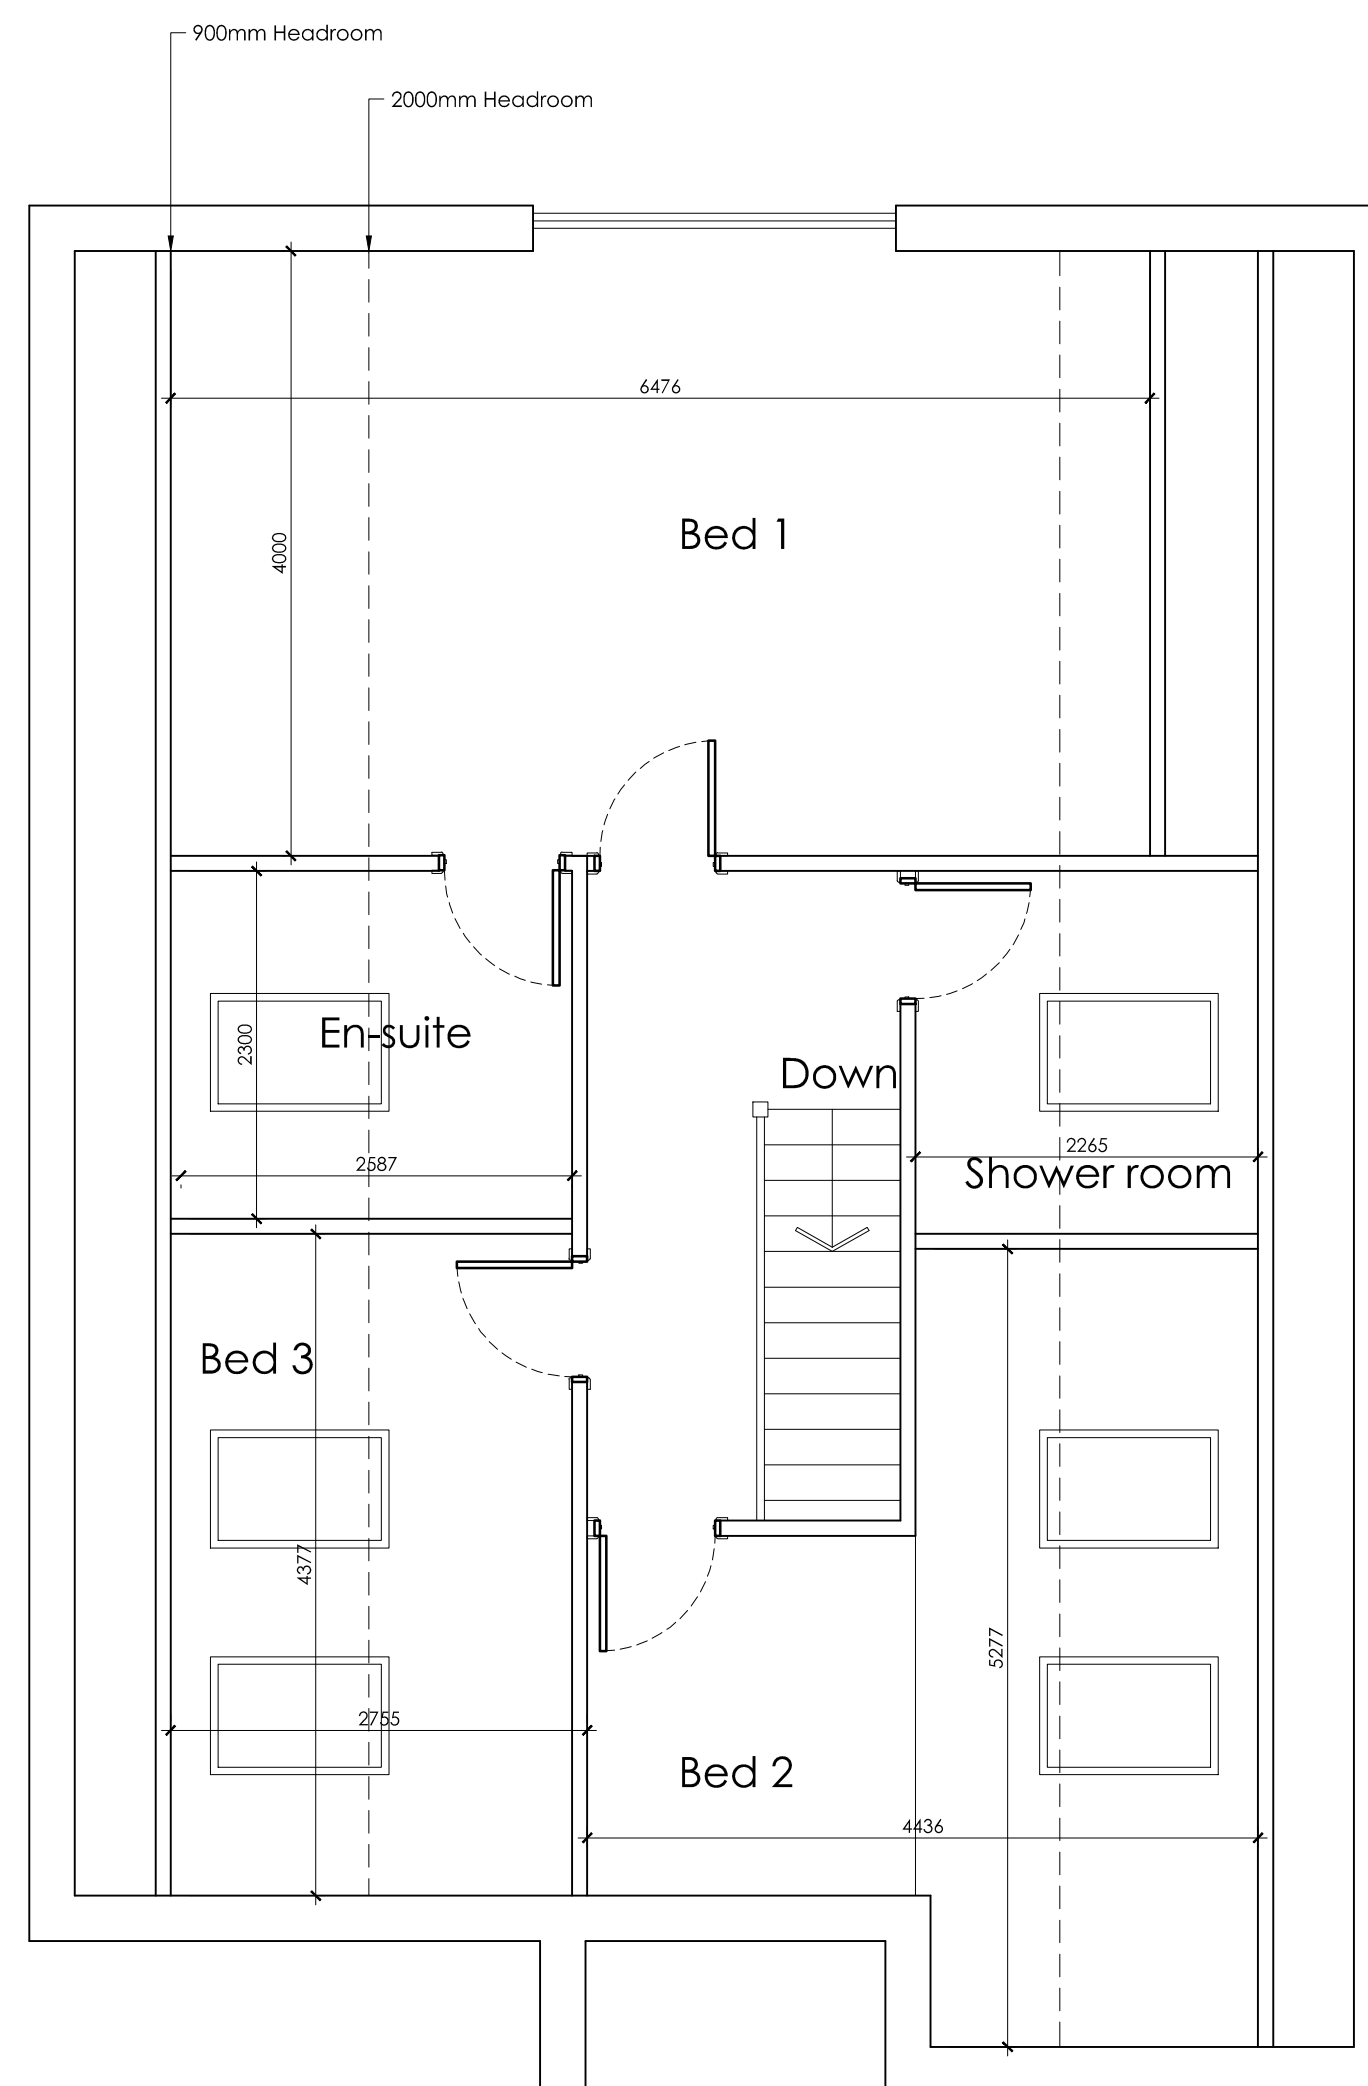


PROPOSED FIRST
FLOOR PLAN
SCALE 1:50

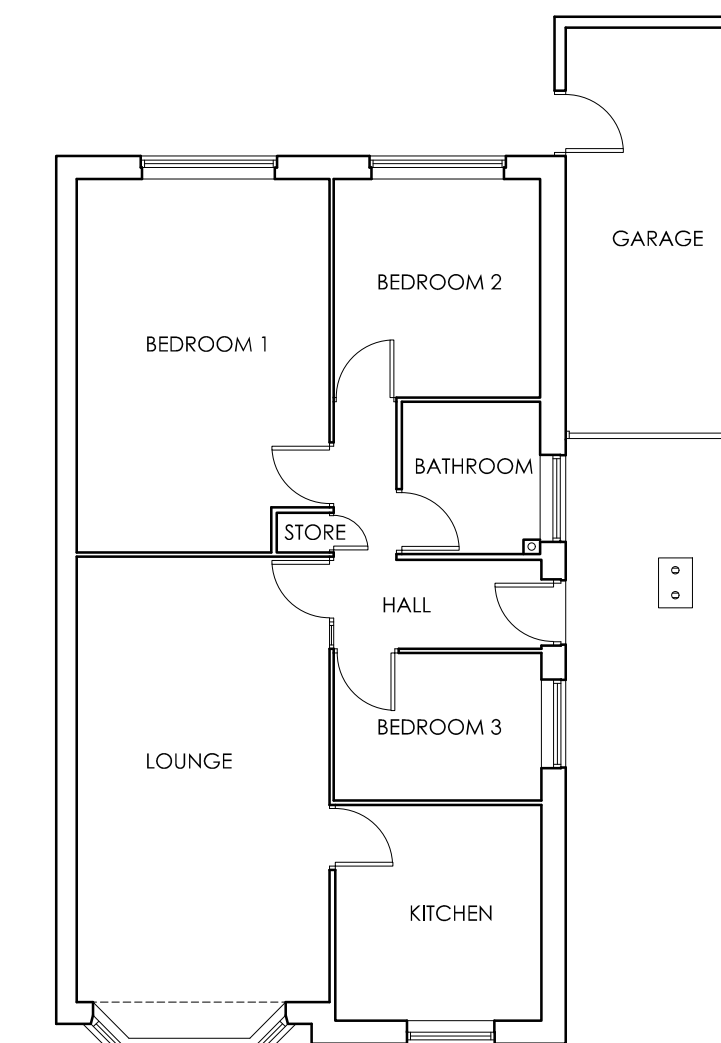

EXISTING GROUND
FLOOR PLAN
SCALE 1:100



BLOCK PLAN
SCALE 1:500

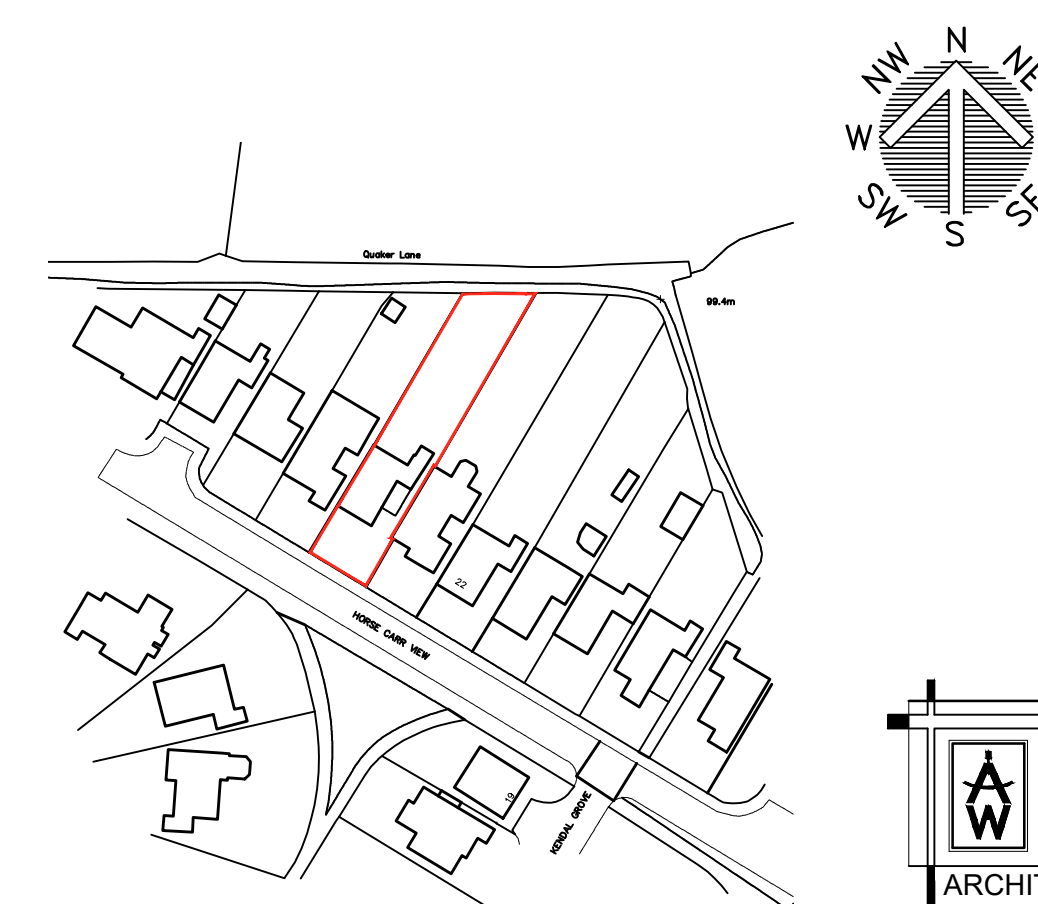

LOCATION PLAN
SCALE 1:1250



OFFICE ONE,
34 VICTORIA ROAD,
BARNLEY,
S70 2BU
Phone: 01226 208482
Email: info@whiteaguspартnership.co.uk
Web: www.whiteaguspартnership.co.uk

ARCHITECTURAL SERVICES			Client.		
Project.			AMY & DEAN		
Drawing Title.			Date.	Scale.	
PLANS AND ELEVATIONS			JAN 2021	1:50 & 1:100 @ A1	
Ref.			20-143	Dwg. No.	02
Date	Suffix	Description	Date	Suffix	Description