




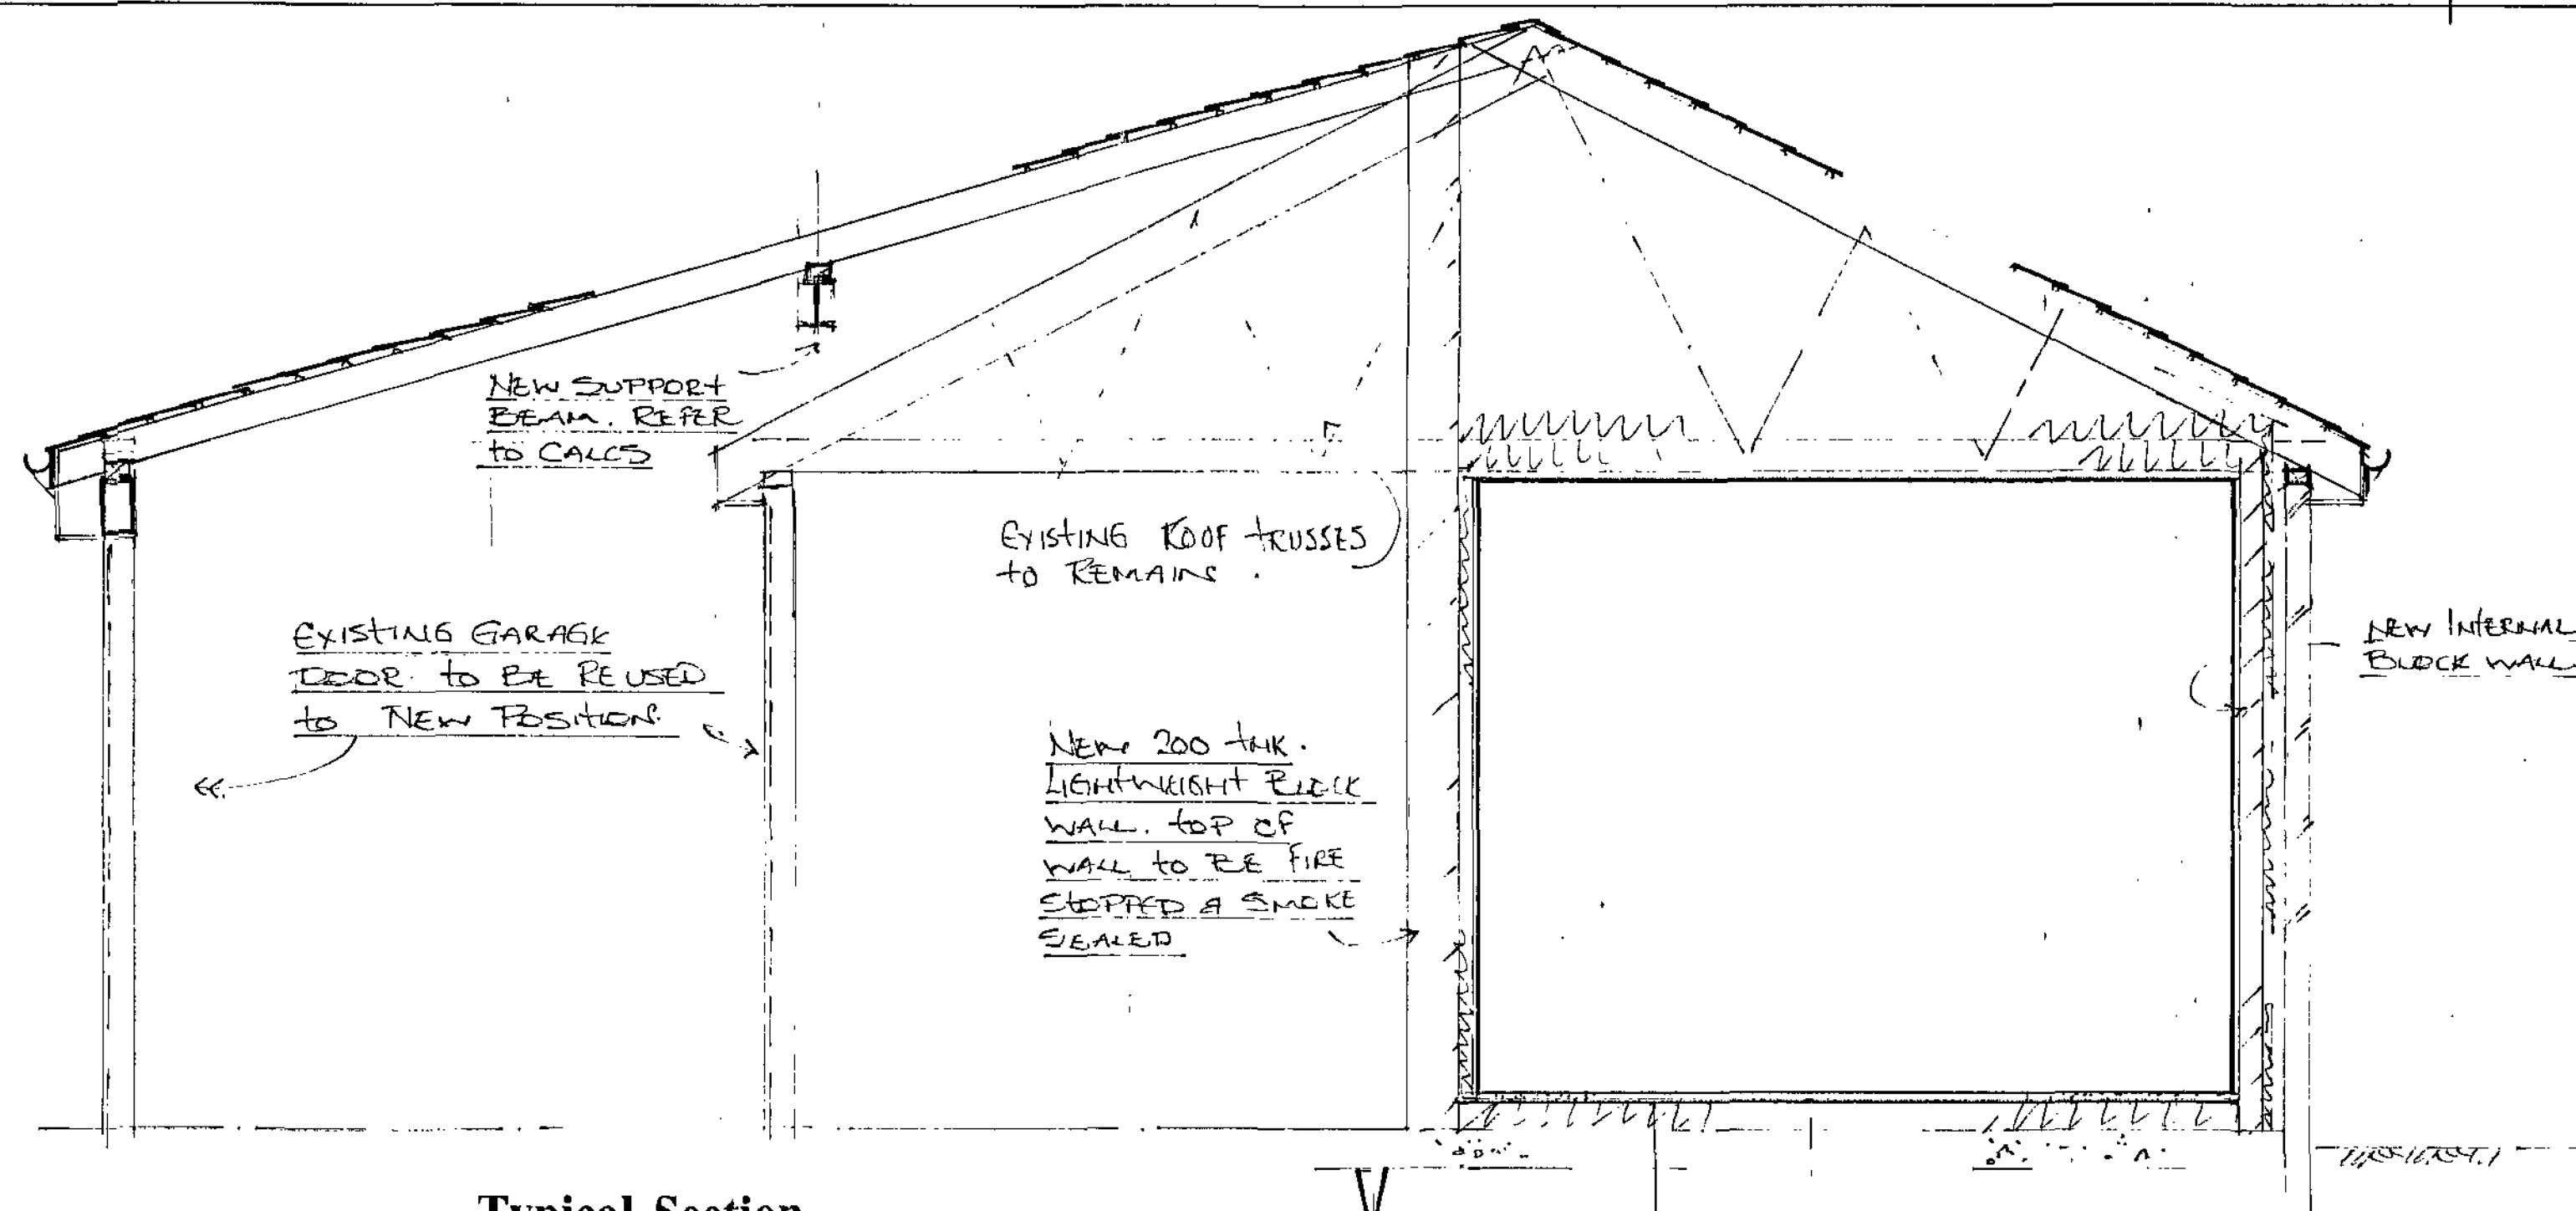


Typical Section

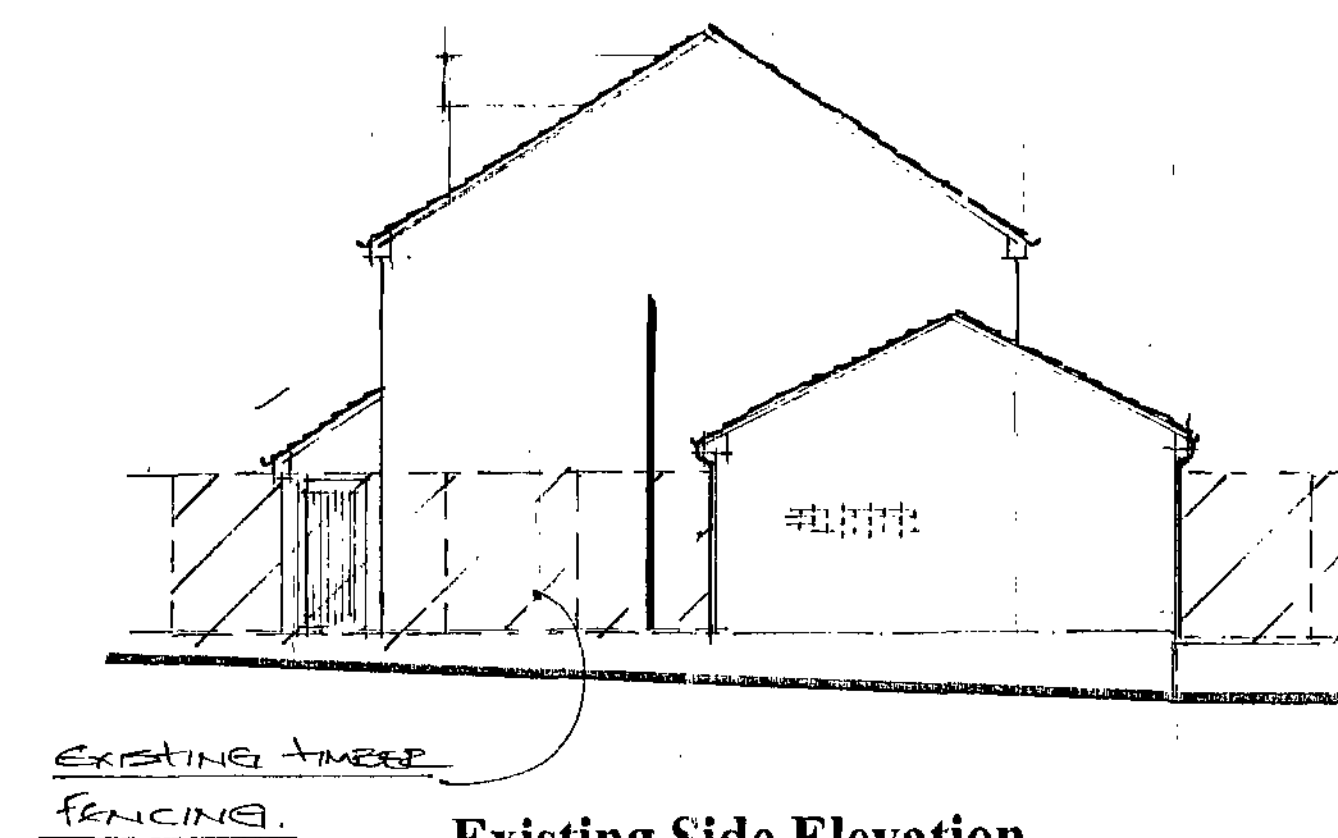


Existing Side Elevation

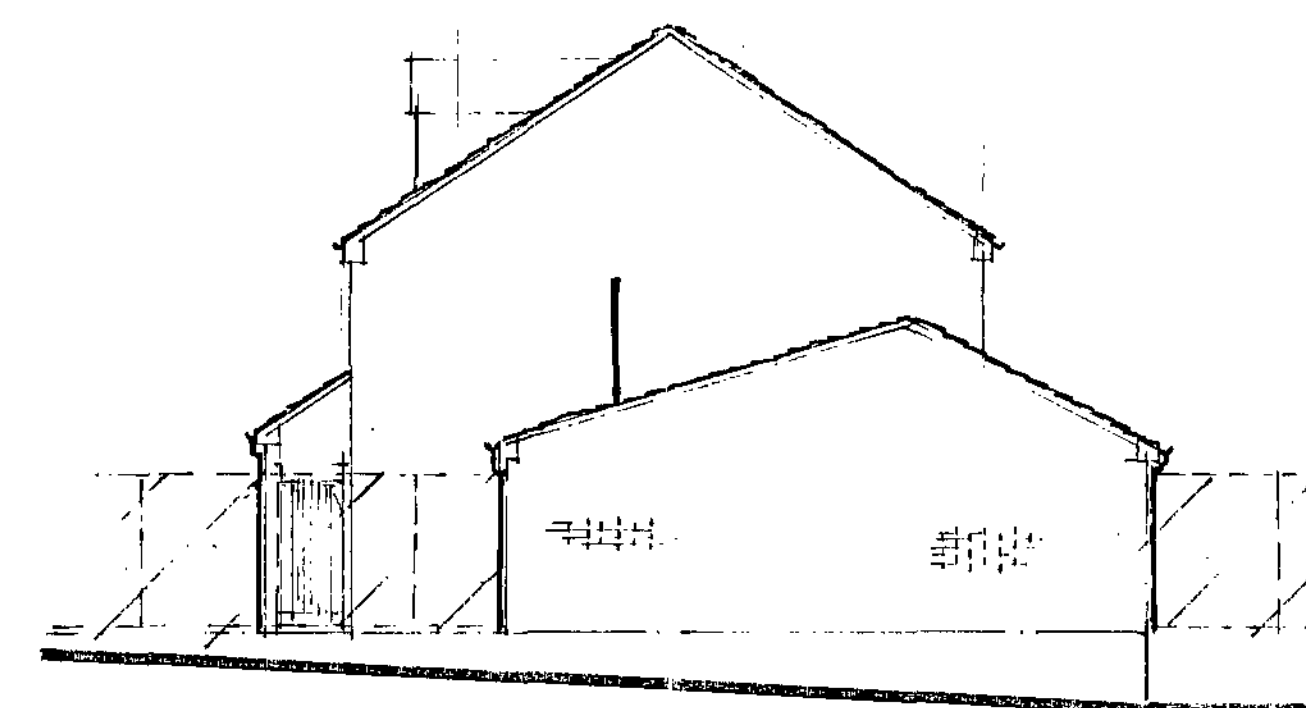


Proposed Side Elevation

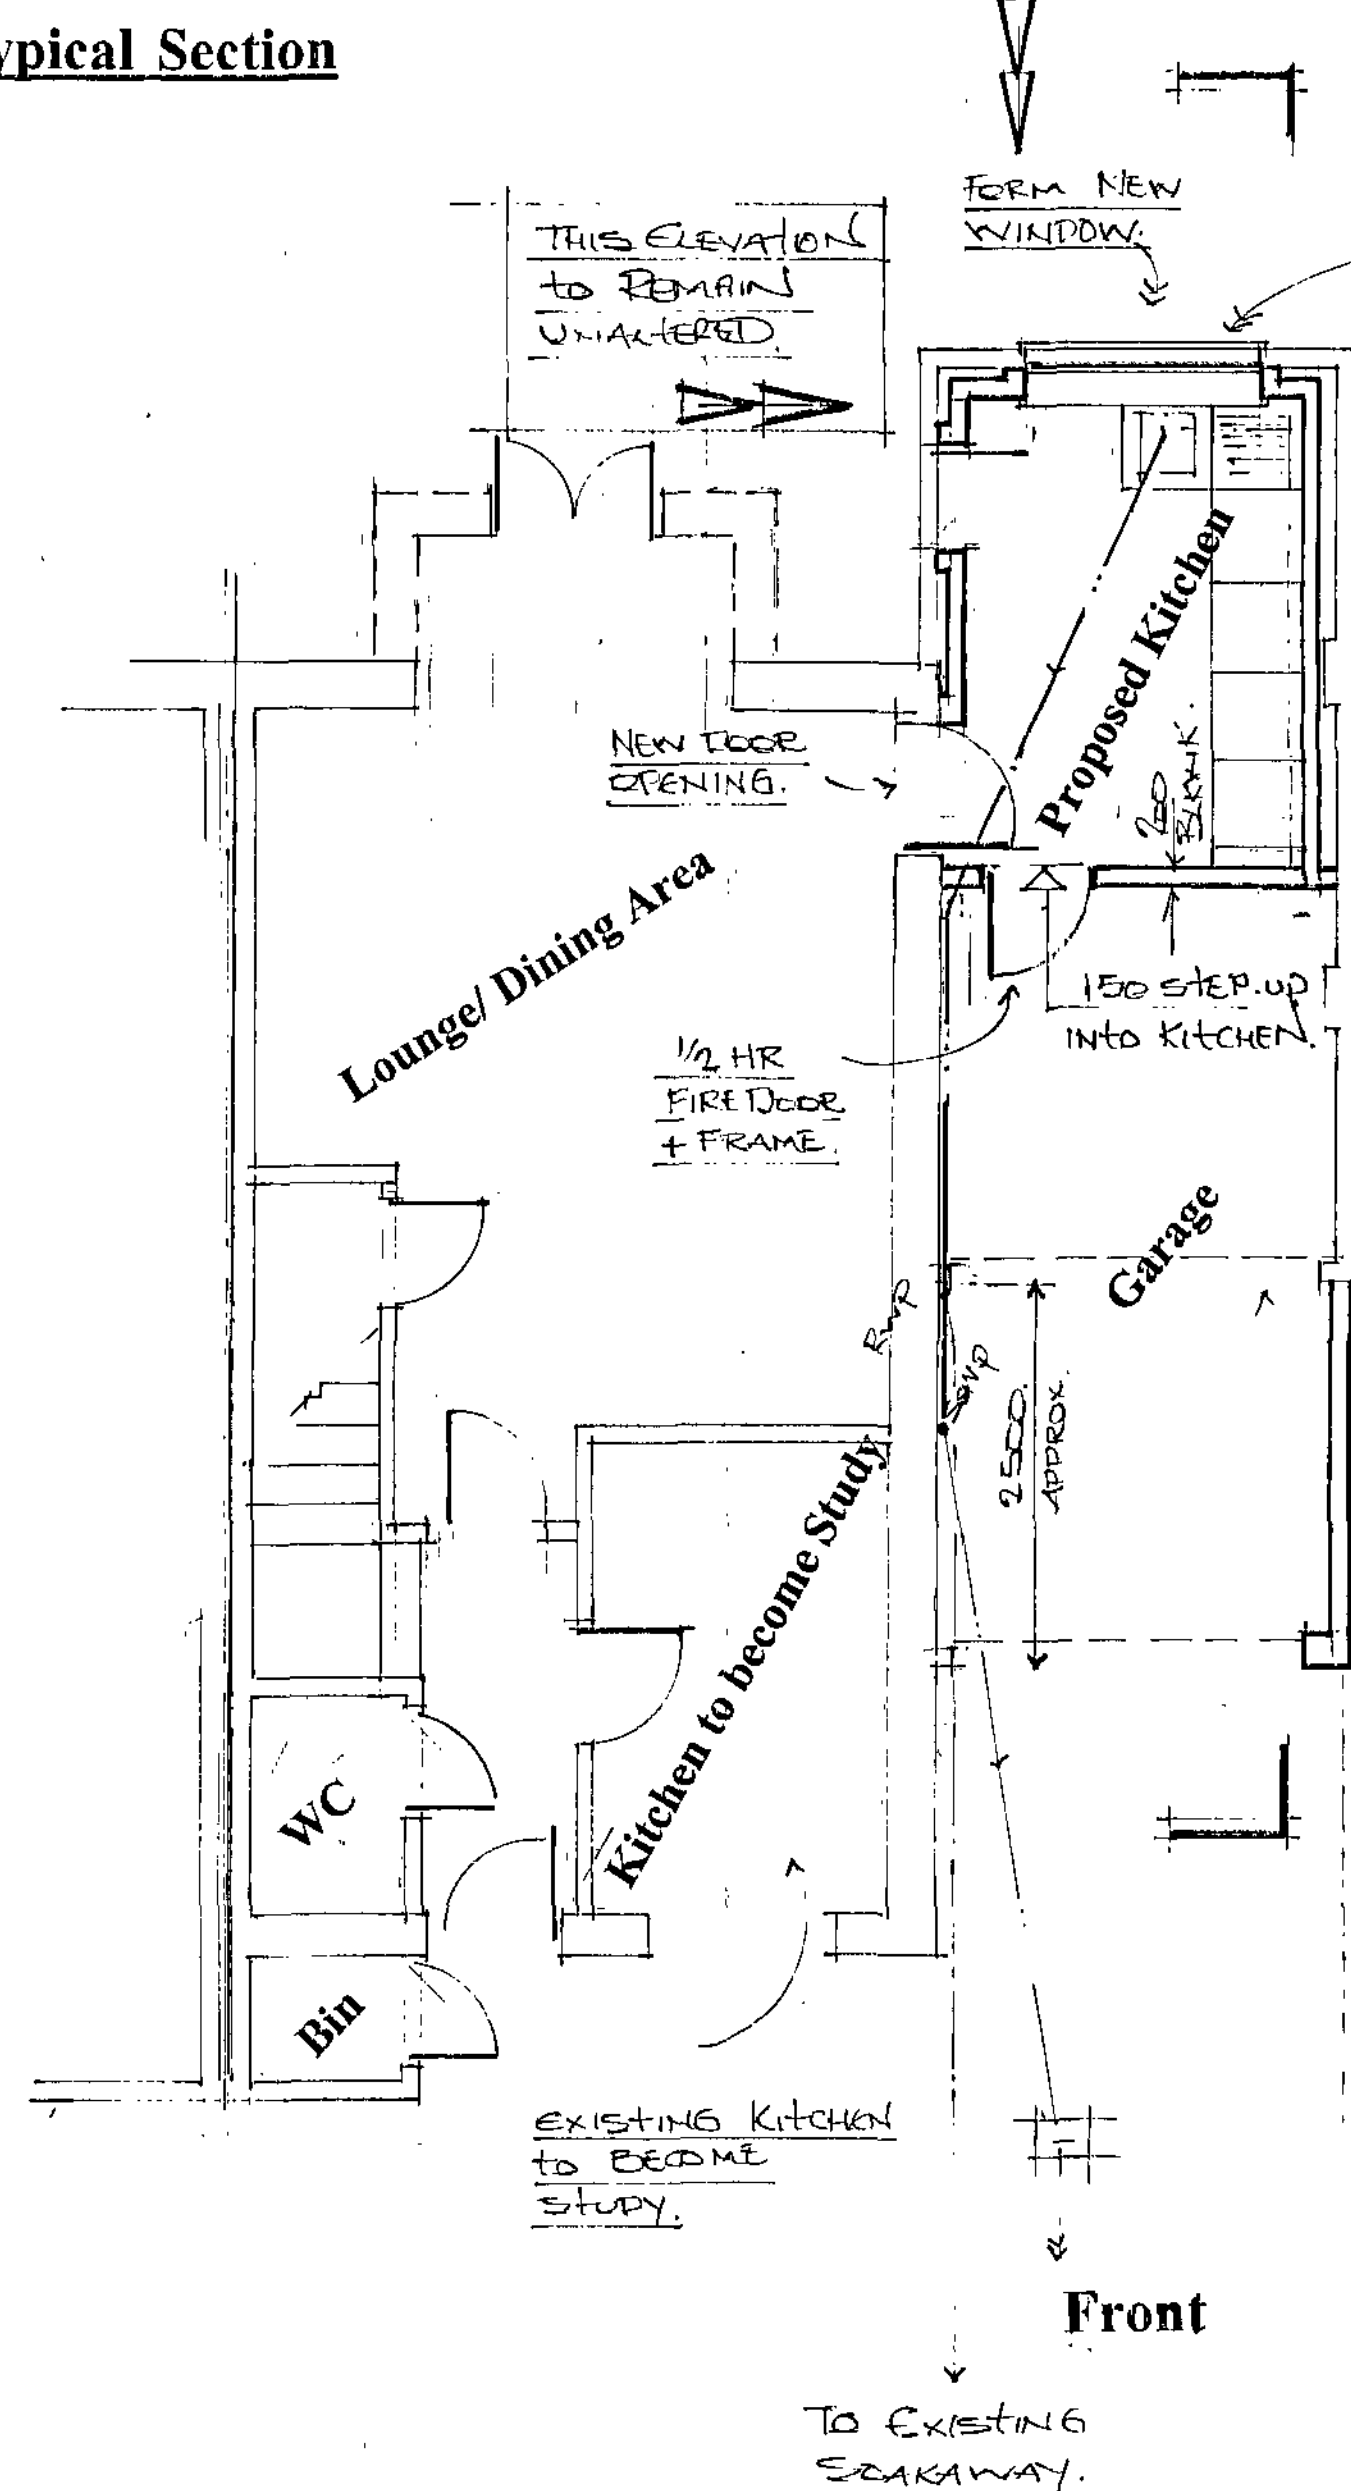


Existing / Proposed Ground Floor Layout

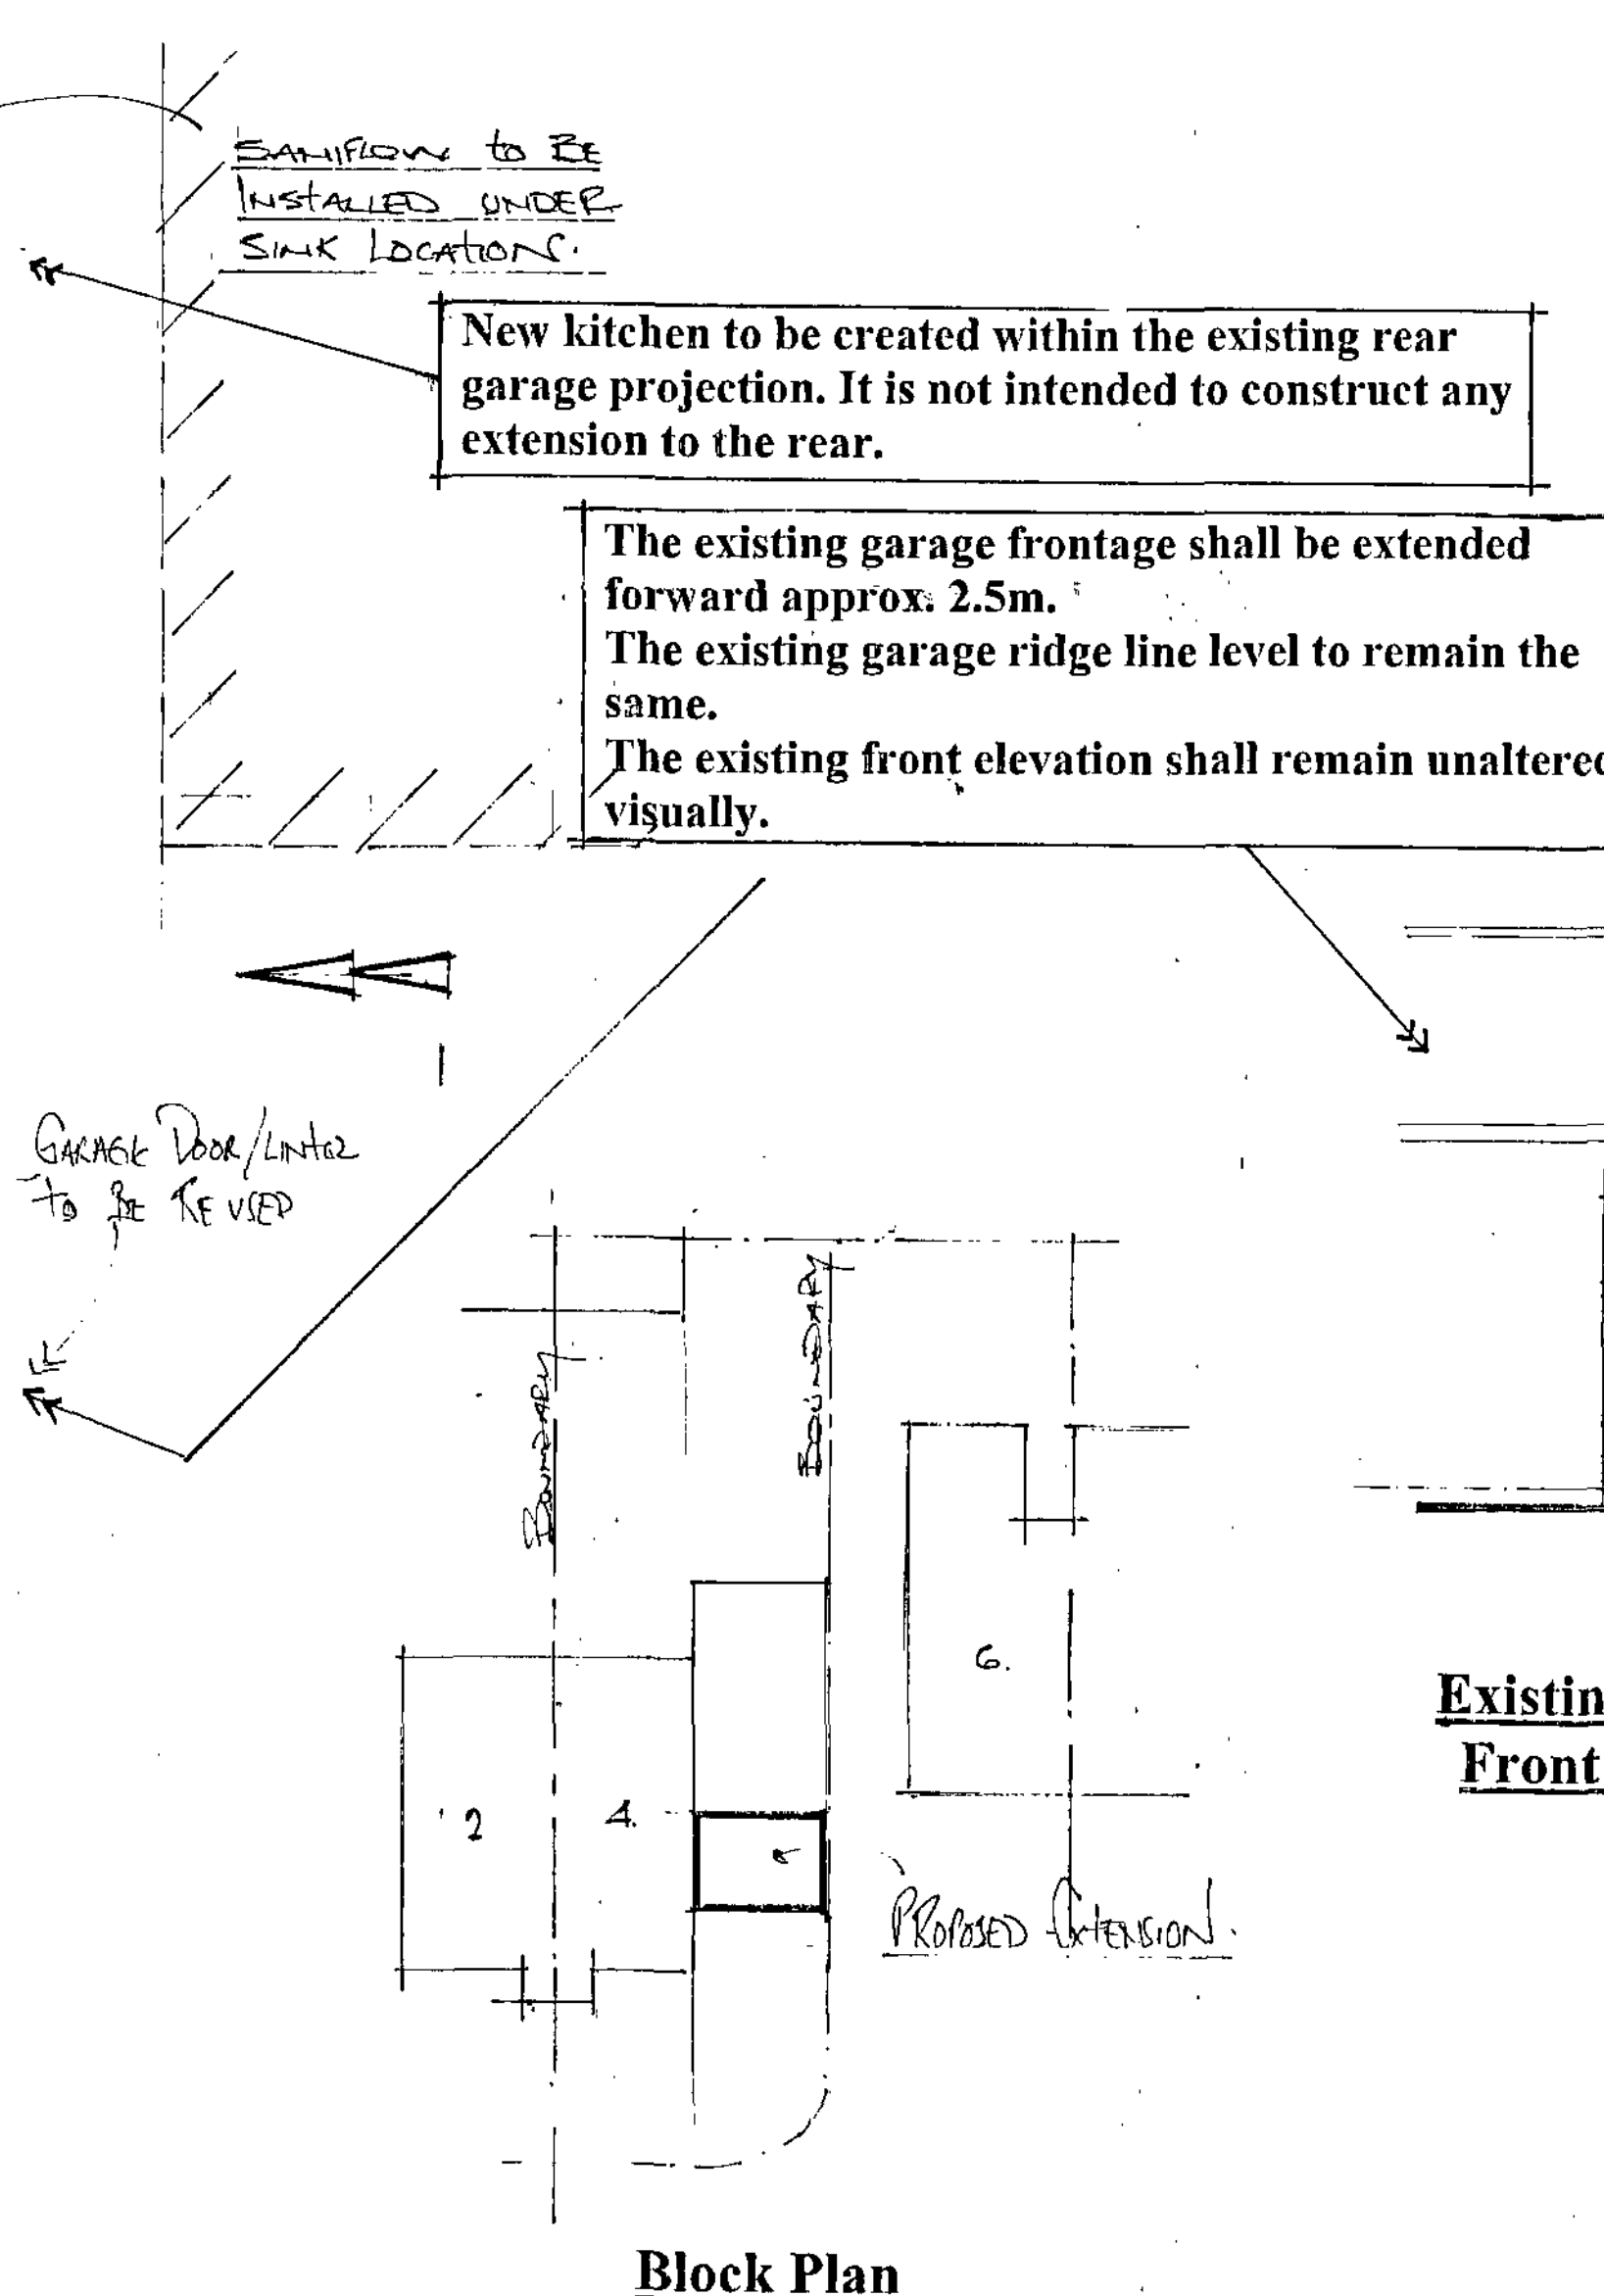


Block Plan

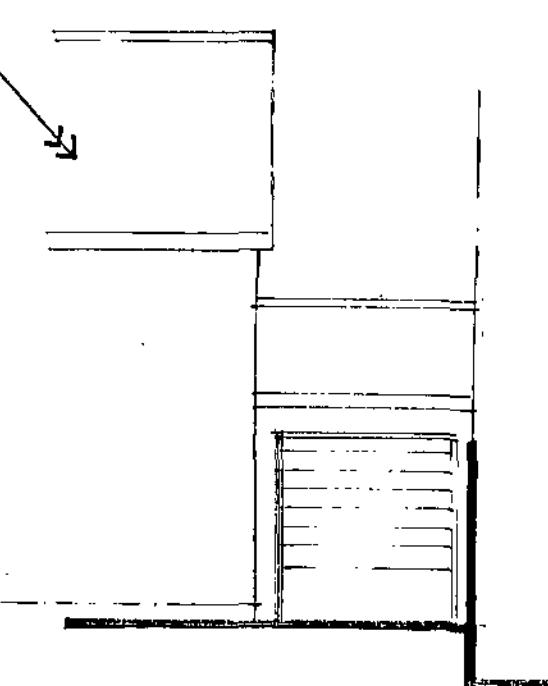

Existing / Proposed Front Elevation

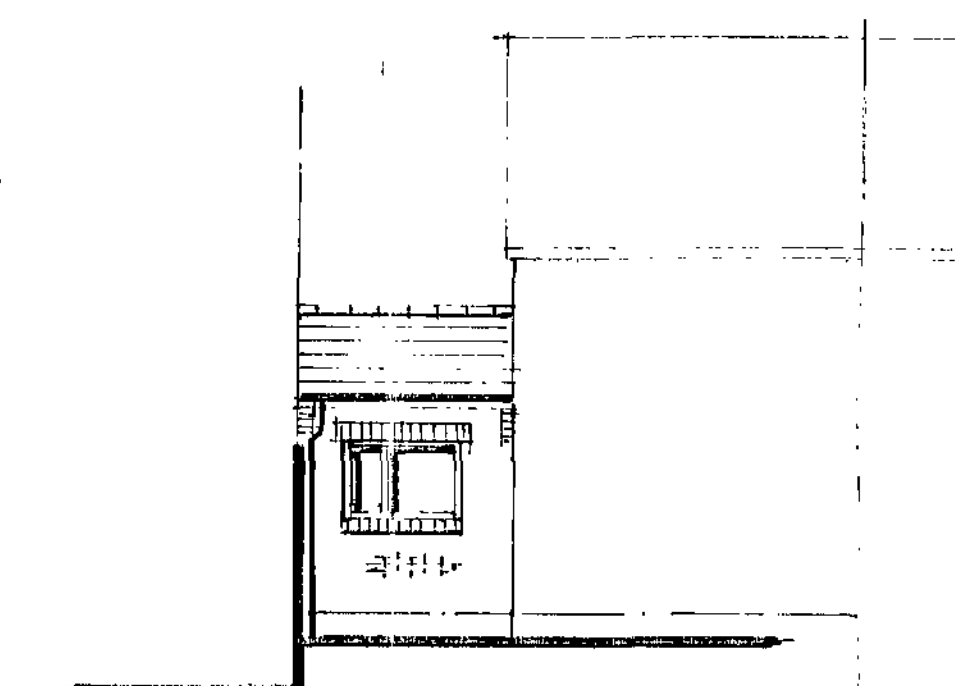

Proposed Rear Elevation

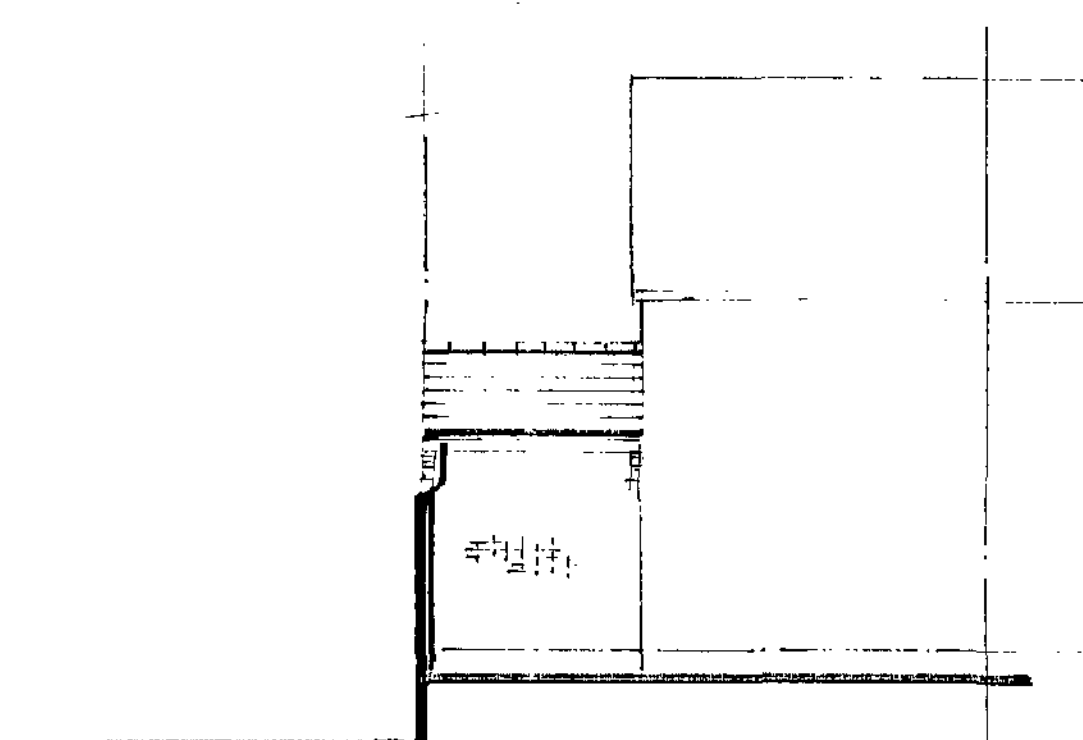


Existing Rear Elevation

NOTES:
All dimensions must be checked on site and not scaled from this drawing.

E		
D		
C		
B		
A	21.5.12	NOTES FRONT ELEV ADDED
	Date	Revisions

© copyright

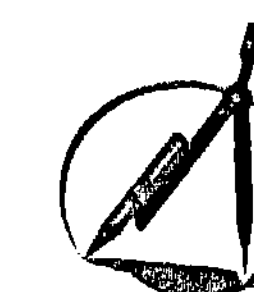

SDC Projects Ltd
336 Manchester Road
Deepcar
Sheffield
S36 2RH
Tel 0114 3279 118
Tel 07970 291539

4 Hall Bank
Barnsley
S75 1EX

Client
Mick Scallon

Job Title

**Garage extension to
Create new kitchen**

Drawing Title
**General Arrangement /
Elevations.**

Scale
1 : 50 1 : 100 1 : 25

Date
28.2.12

Drawn by
Steve Camps

Dwg. No.
MS / 01

Rev.
A