
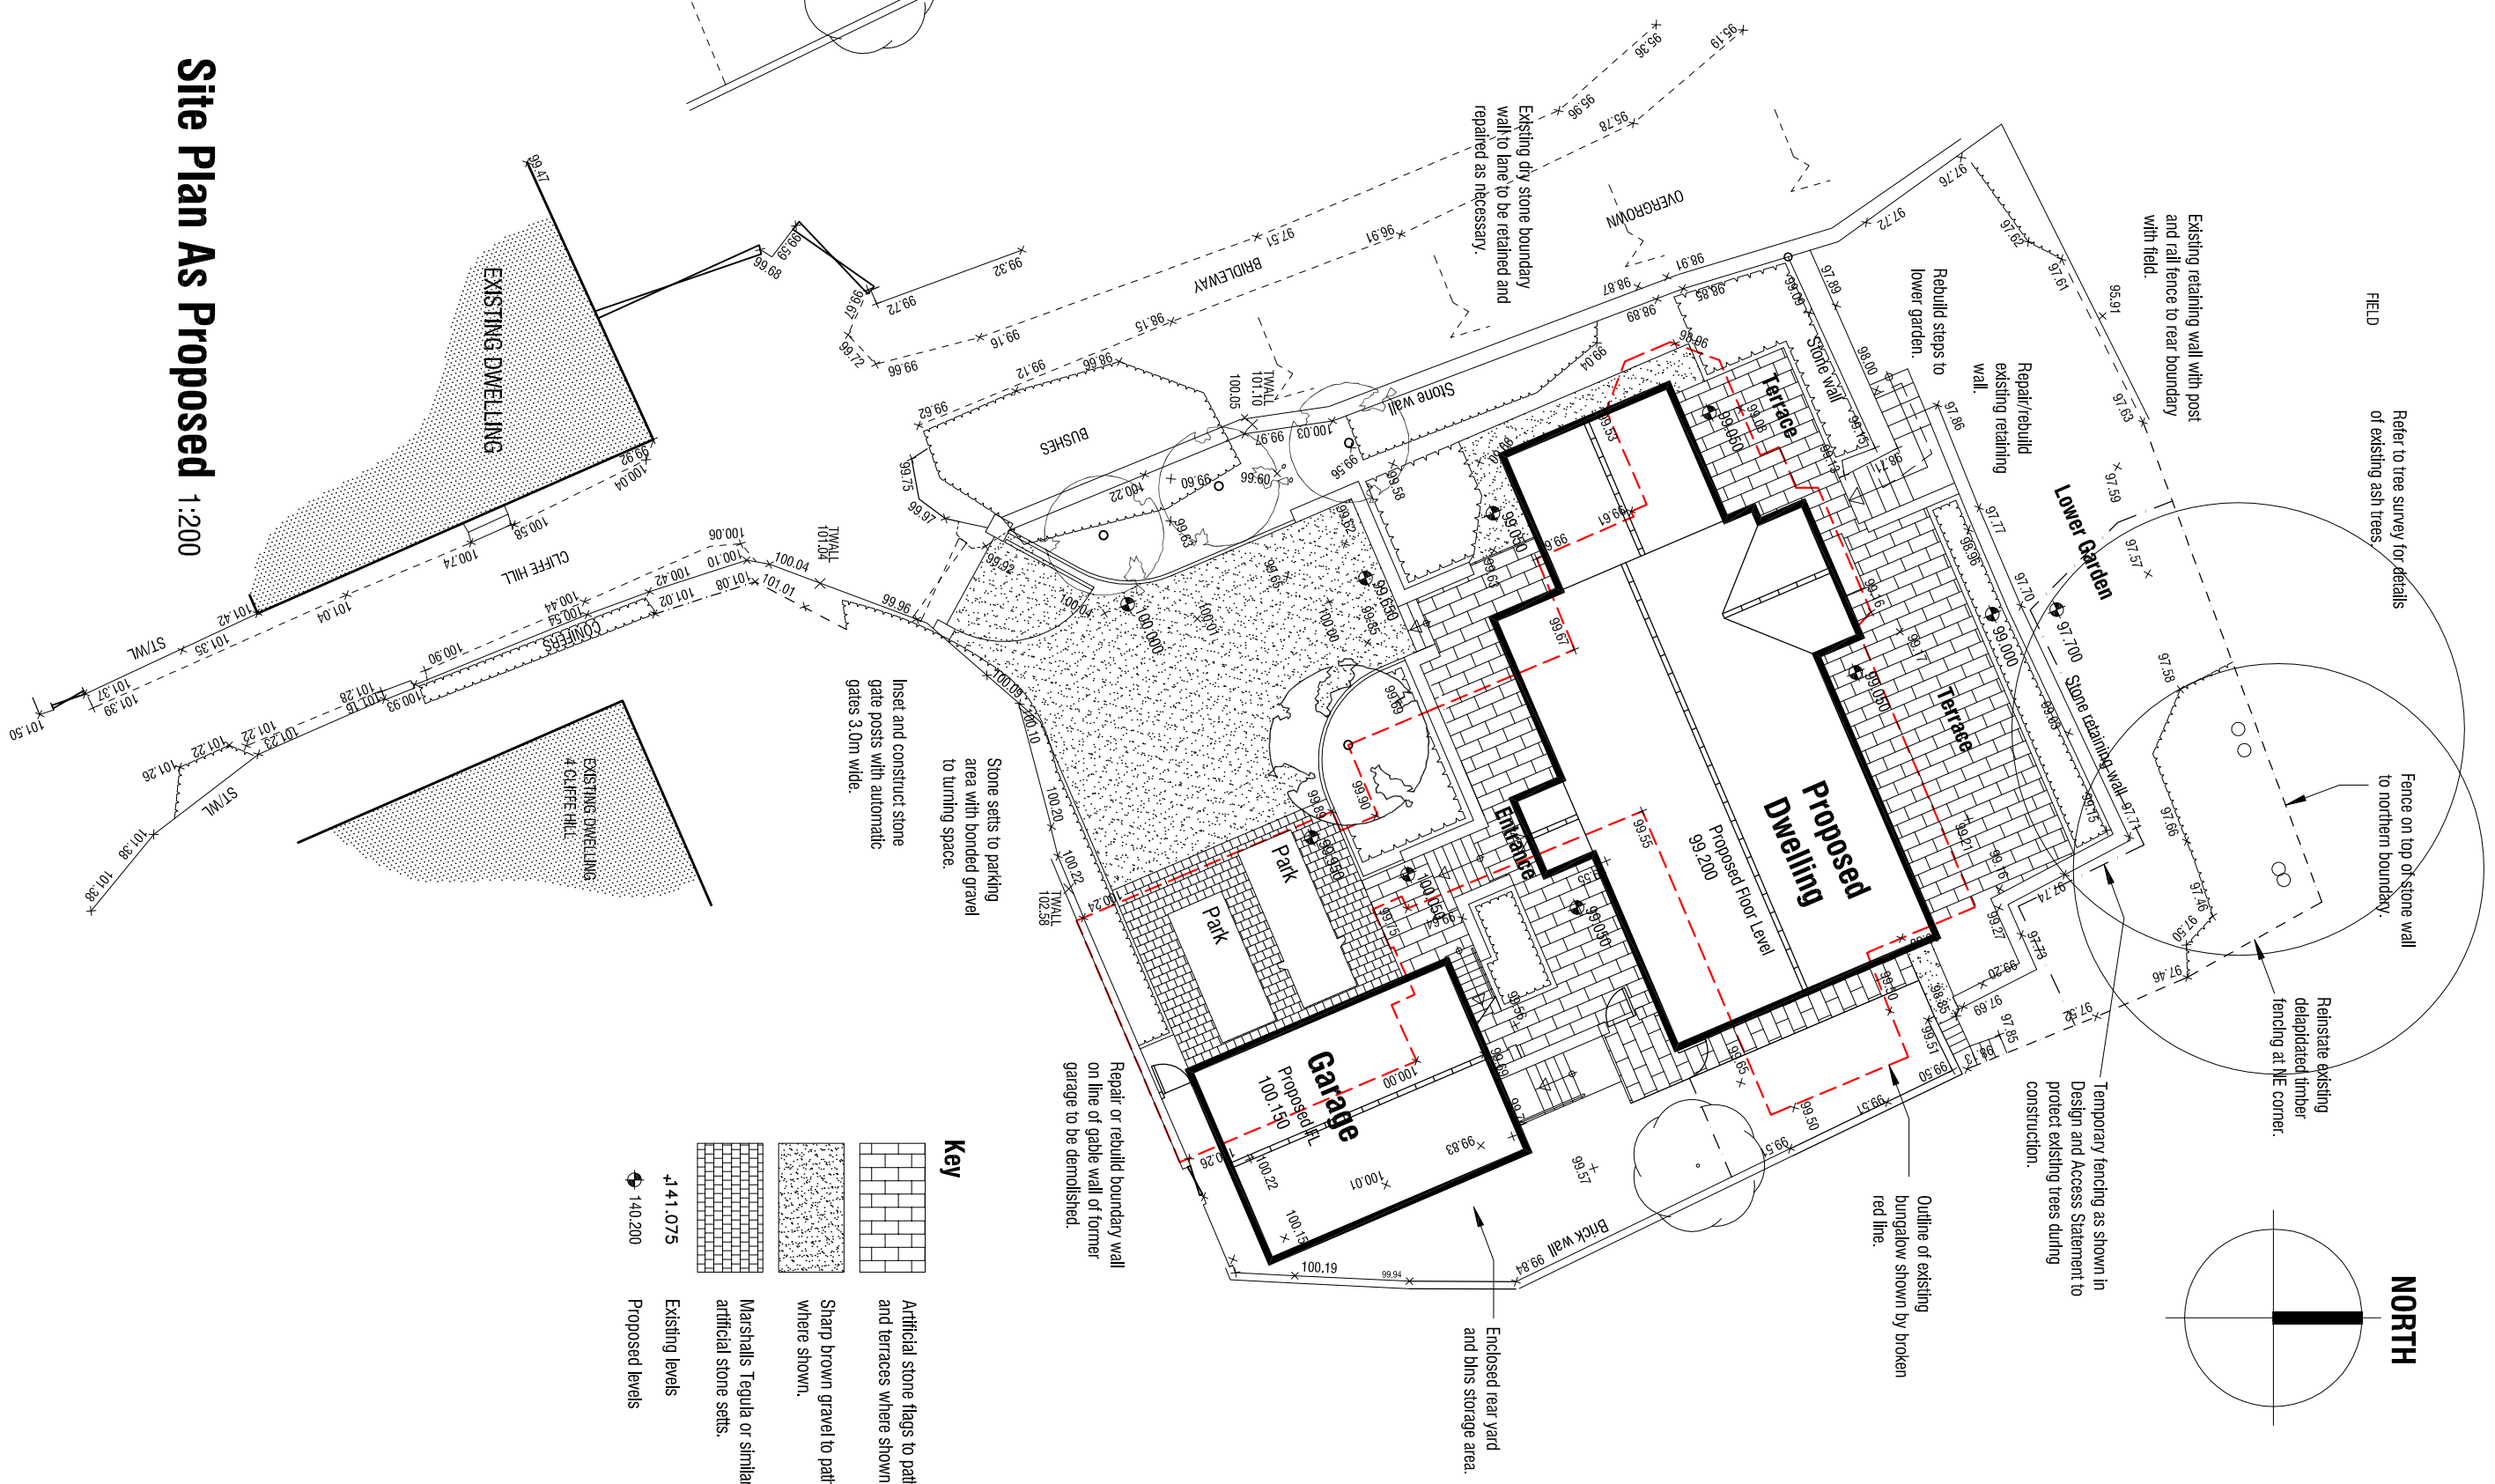


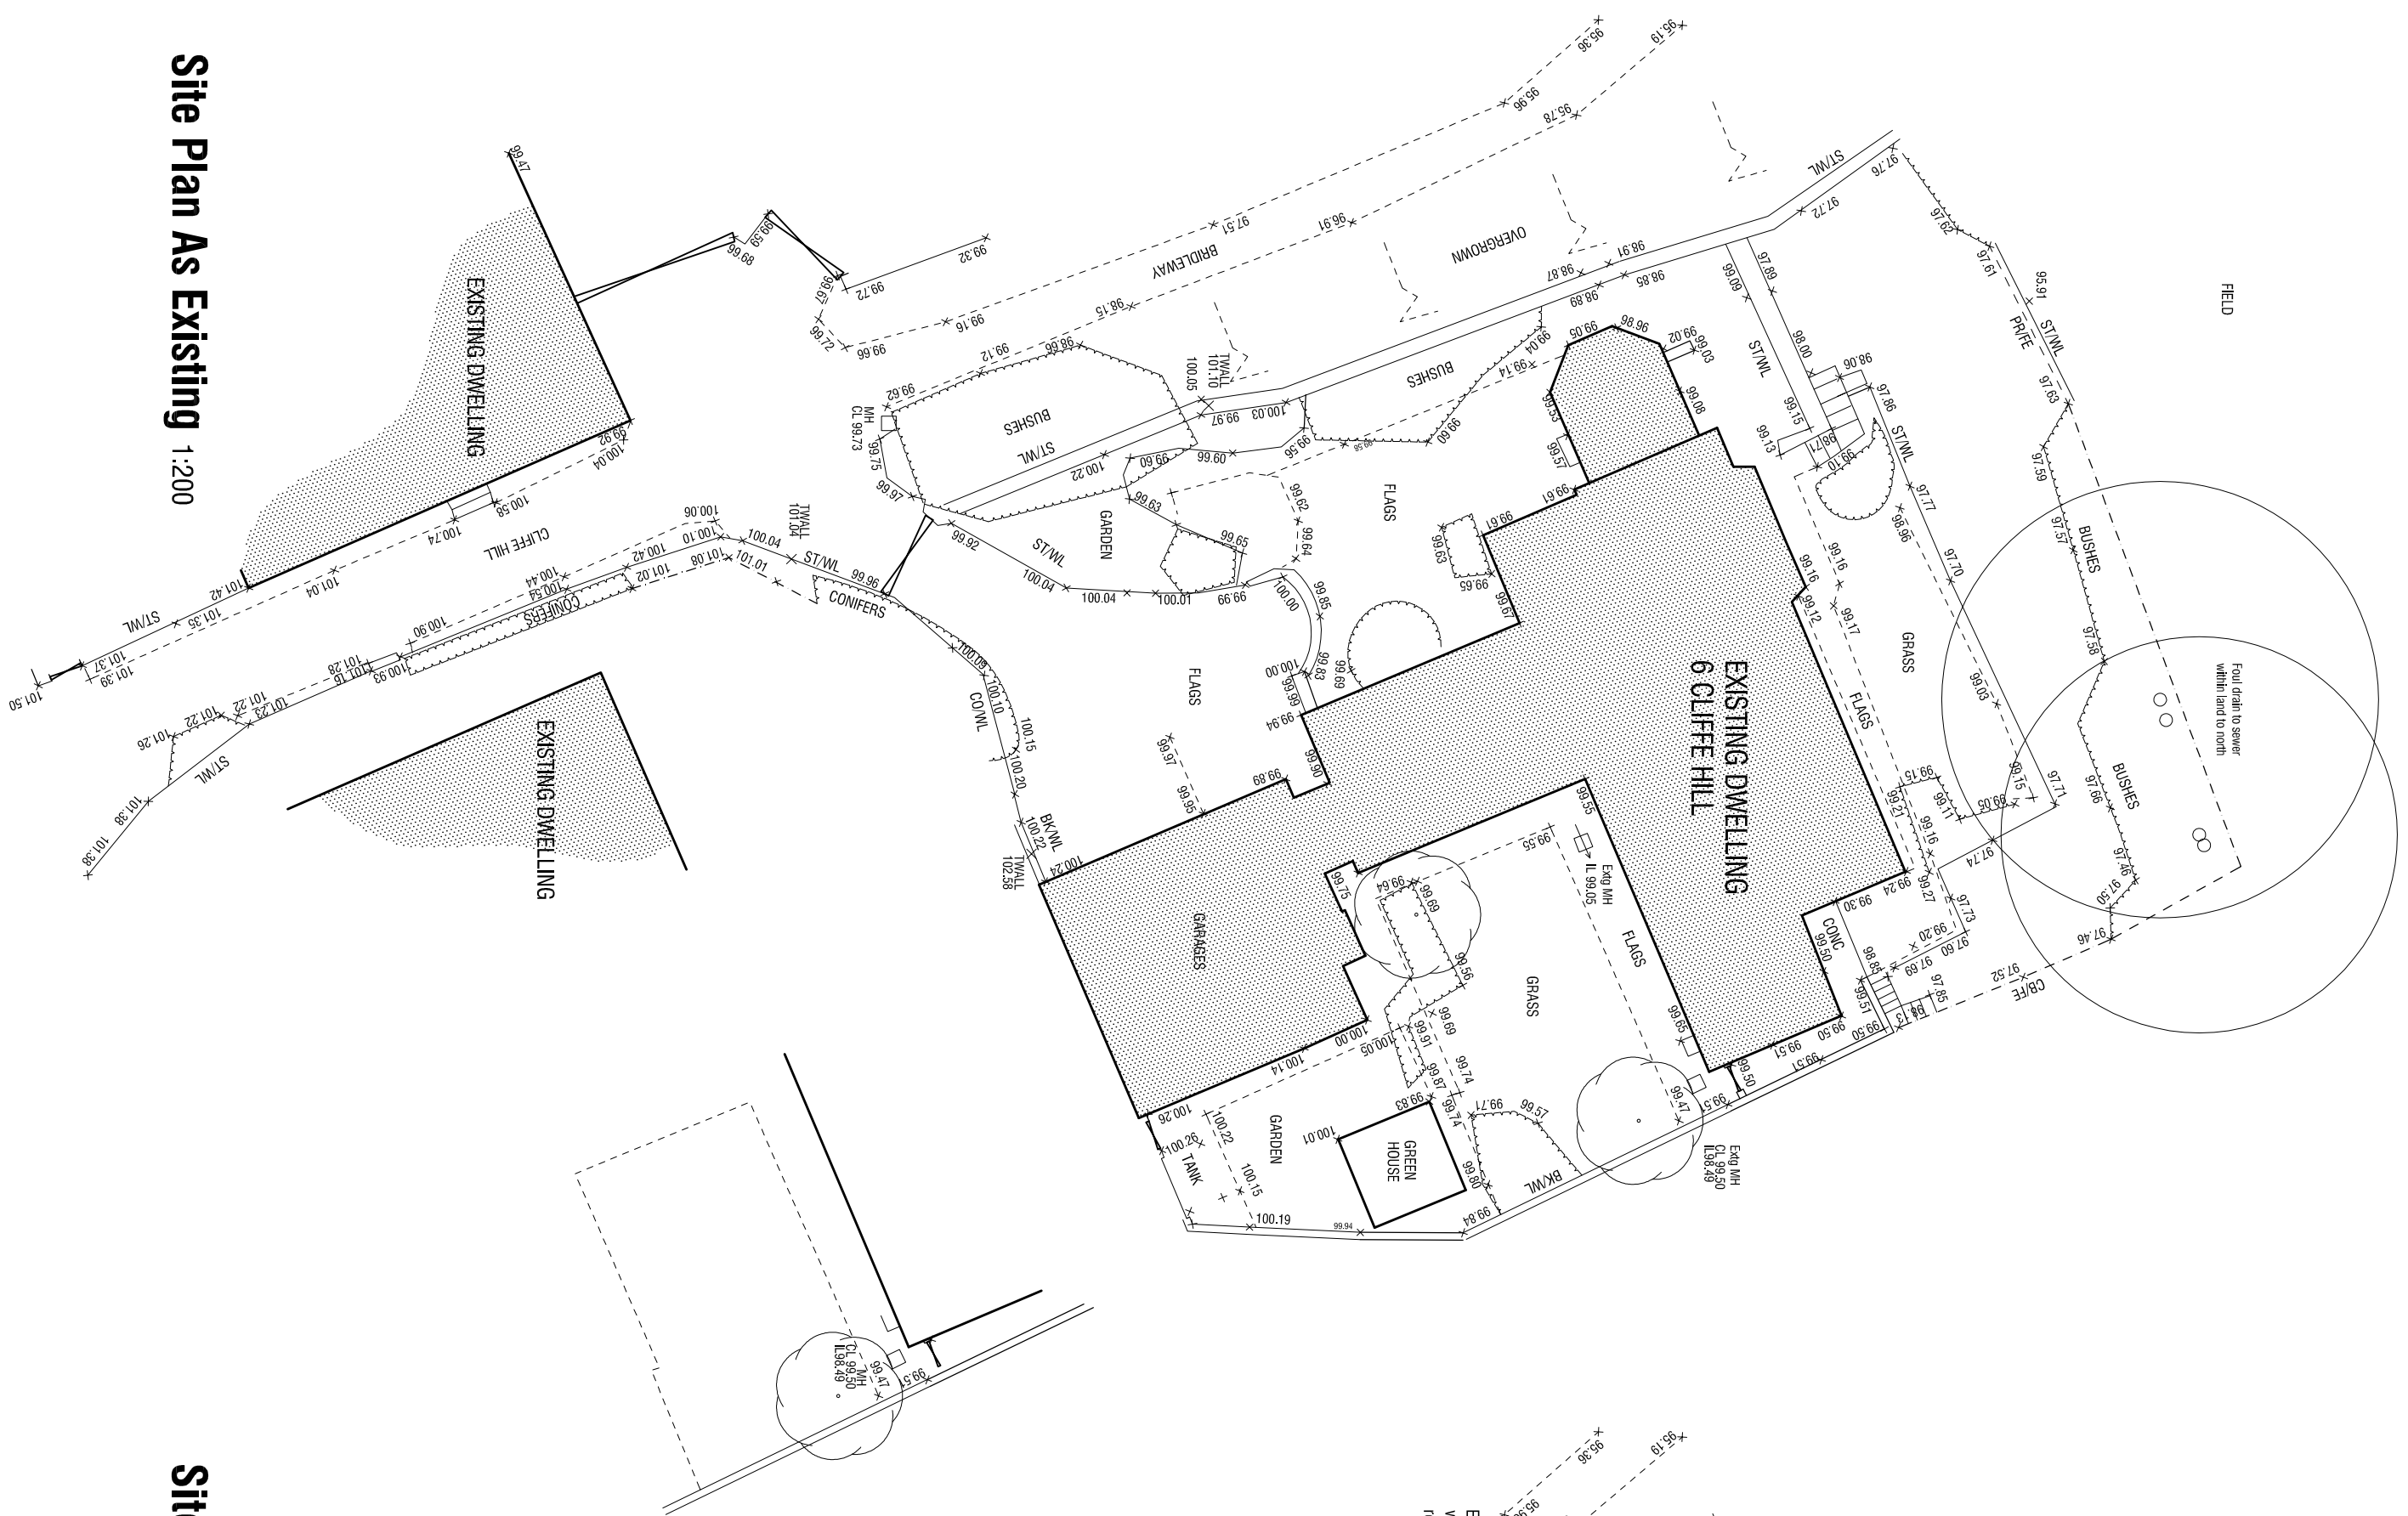

PROPOSED NEW DWELLING

6 CLIFFE HILL

CAWTHORNE

BARNESLEY

DESIGN PROPOSALS

TOPOGRAPHICAL SURVEY AND

PROPOSED SITE PLAN

mboothdesign

architectural design and building consultants

11 Crowden Walk Barnesley

S75 2LU

T: 017226 266256

M: 07861 1868300

E: mboothdesign@btconnect.com

Scale 1:200 @A2

Drawn MJB

Date JANUARY 2012

Ref: 11.50

Dwg No. P1

Rev.

6cm

2cm

4cm

8cm

Copyright mboothdesign. All dimensions in millimetres unless otherwise stated.

Drawings for setting out in existing buildings are to be checked and verified on site.

to be checked on site