





FRONT ELEVATION SCALE 1:100
1:100 METRES 0 1 2 3 4 5

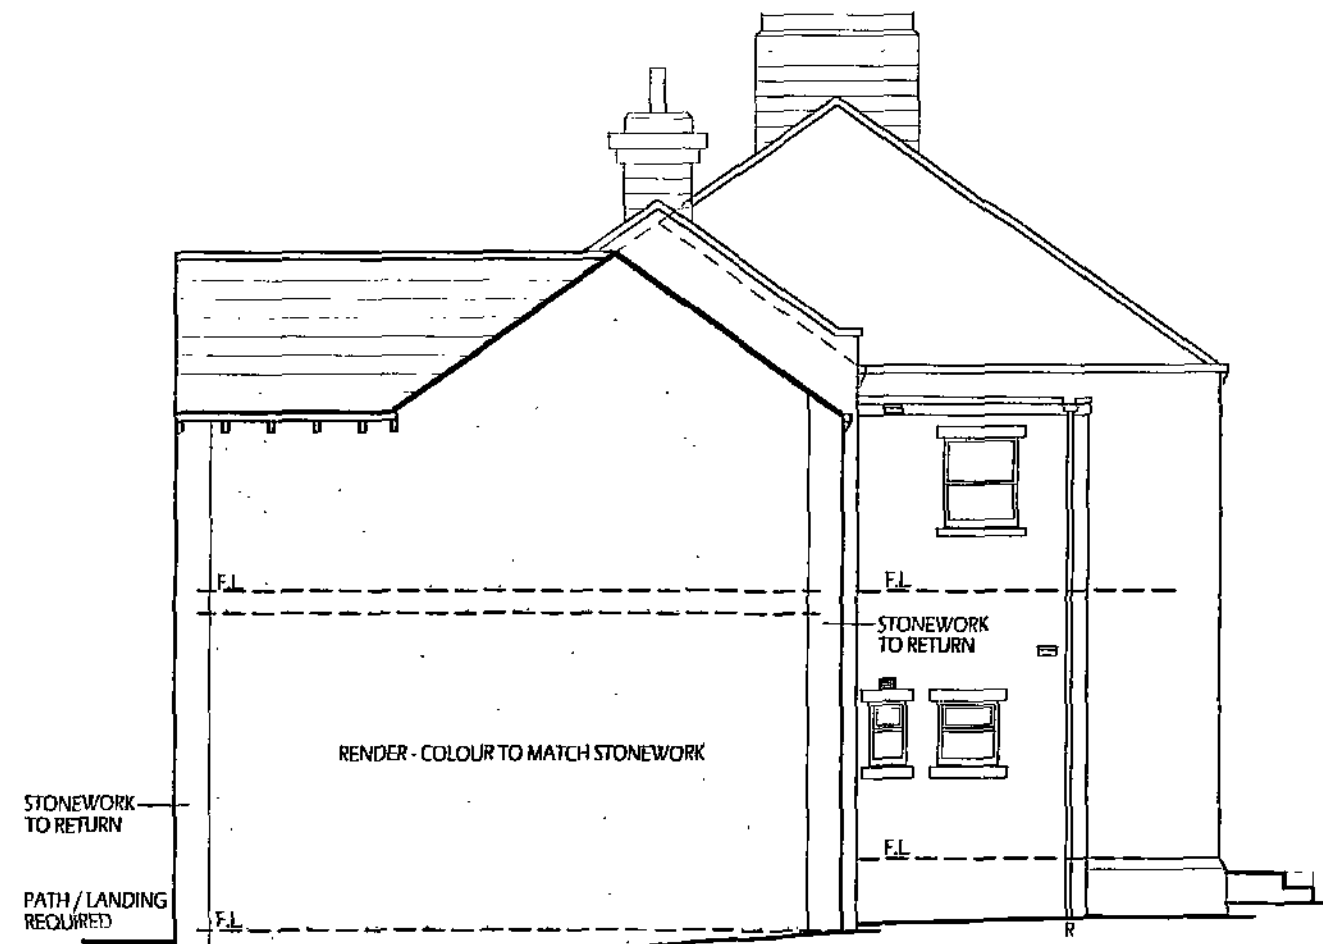


SIDE ELEVATION SCALE 1:100




REAR ELEVATION SCALE 1:100

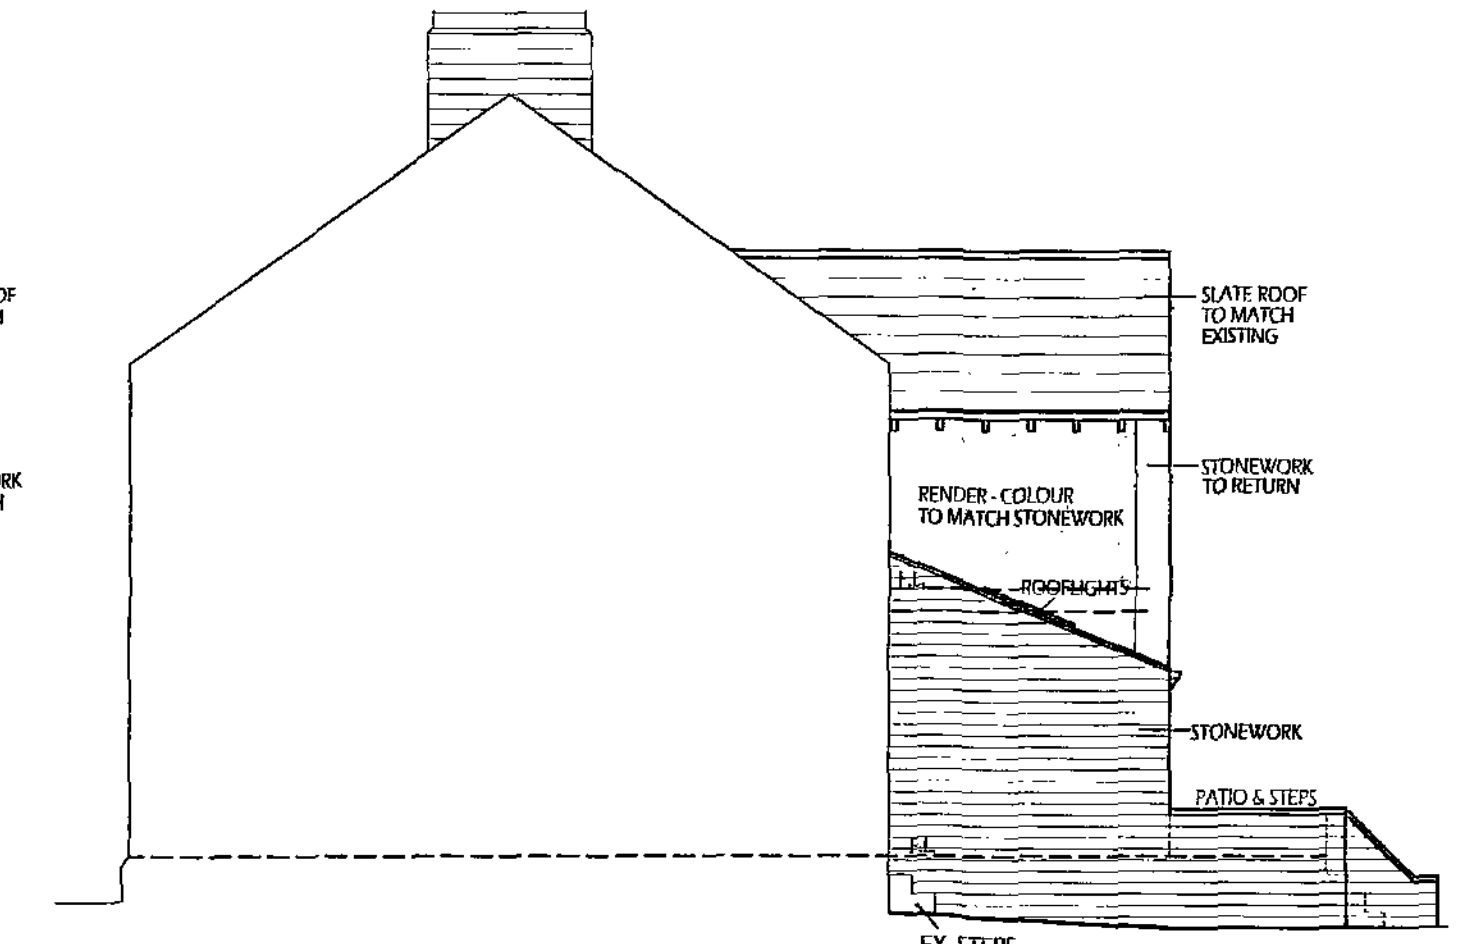


SIDE ELEVATION

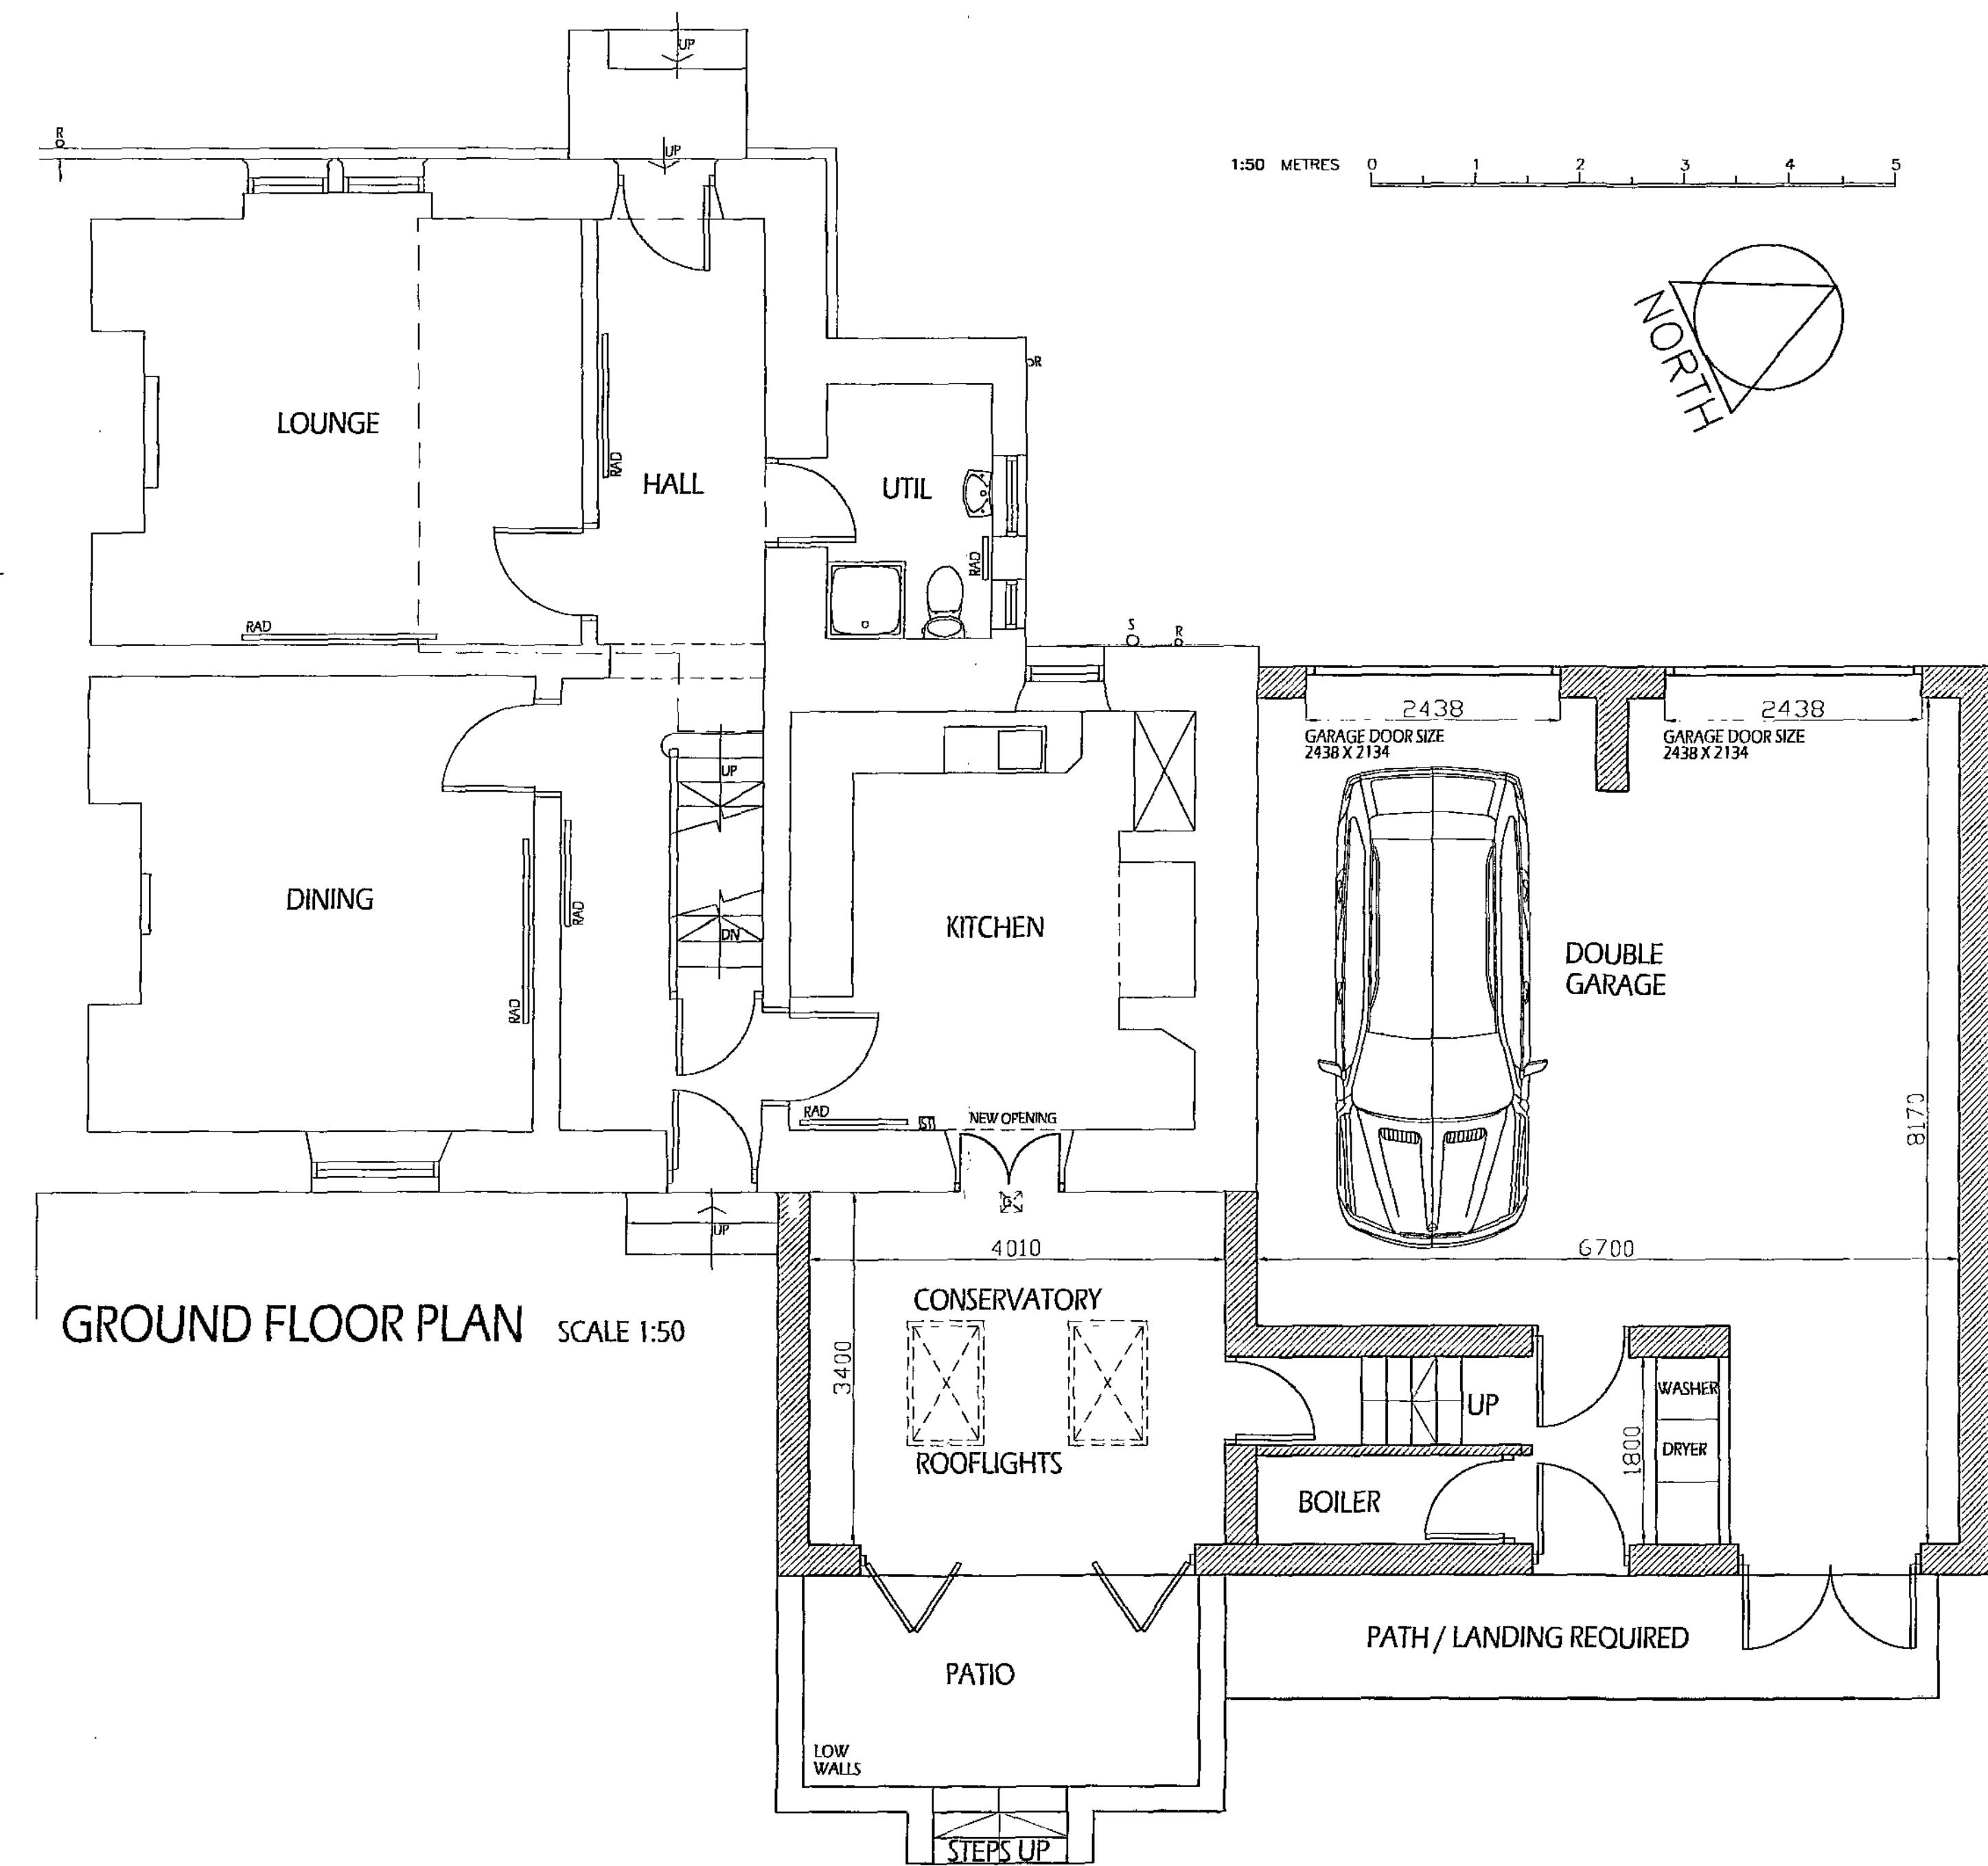

GROUND FLOOR PLAN SCALE 1:50





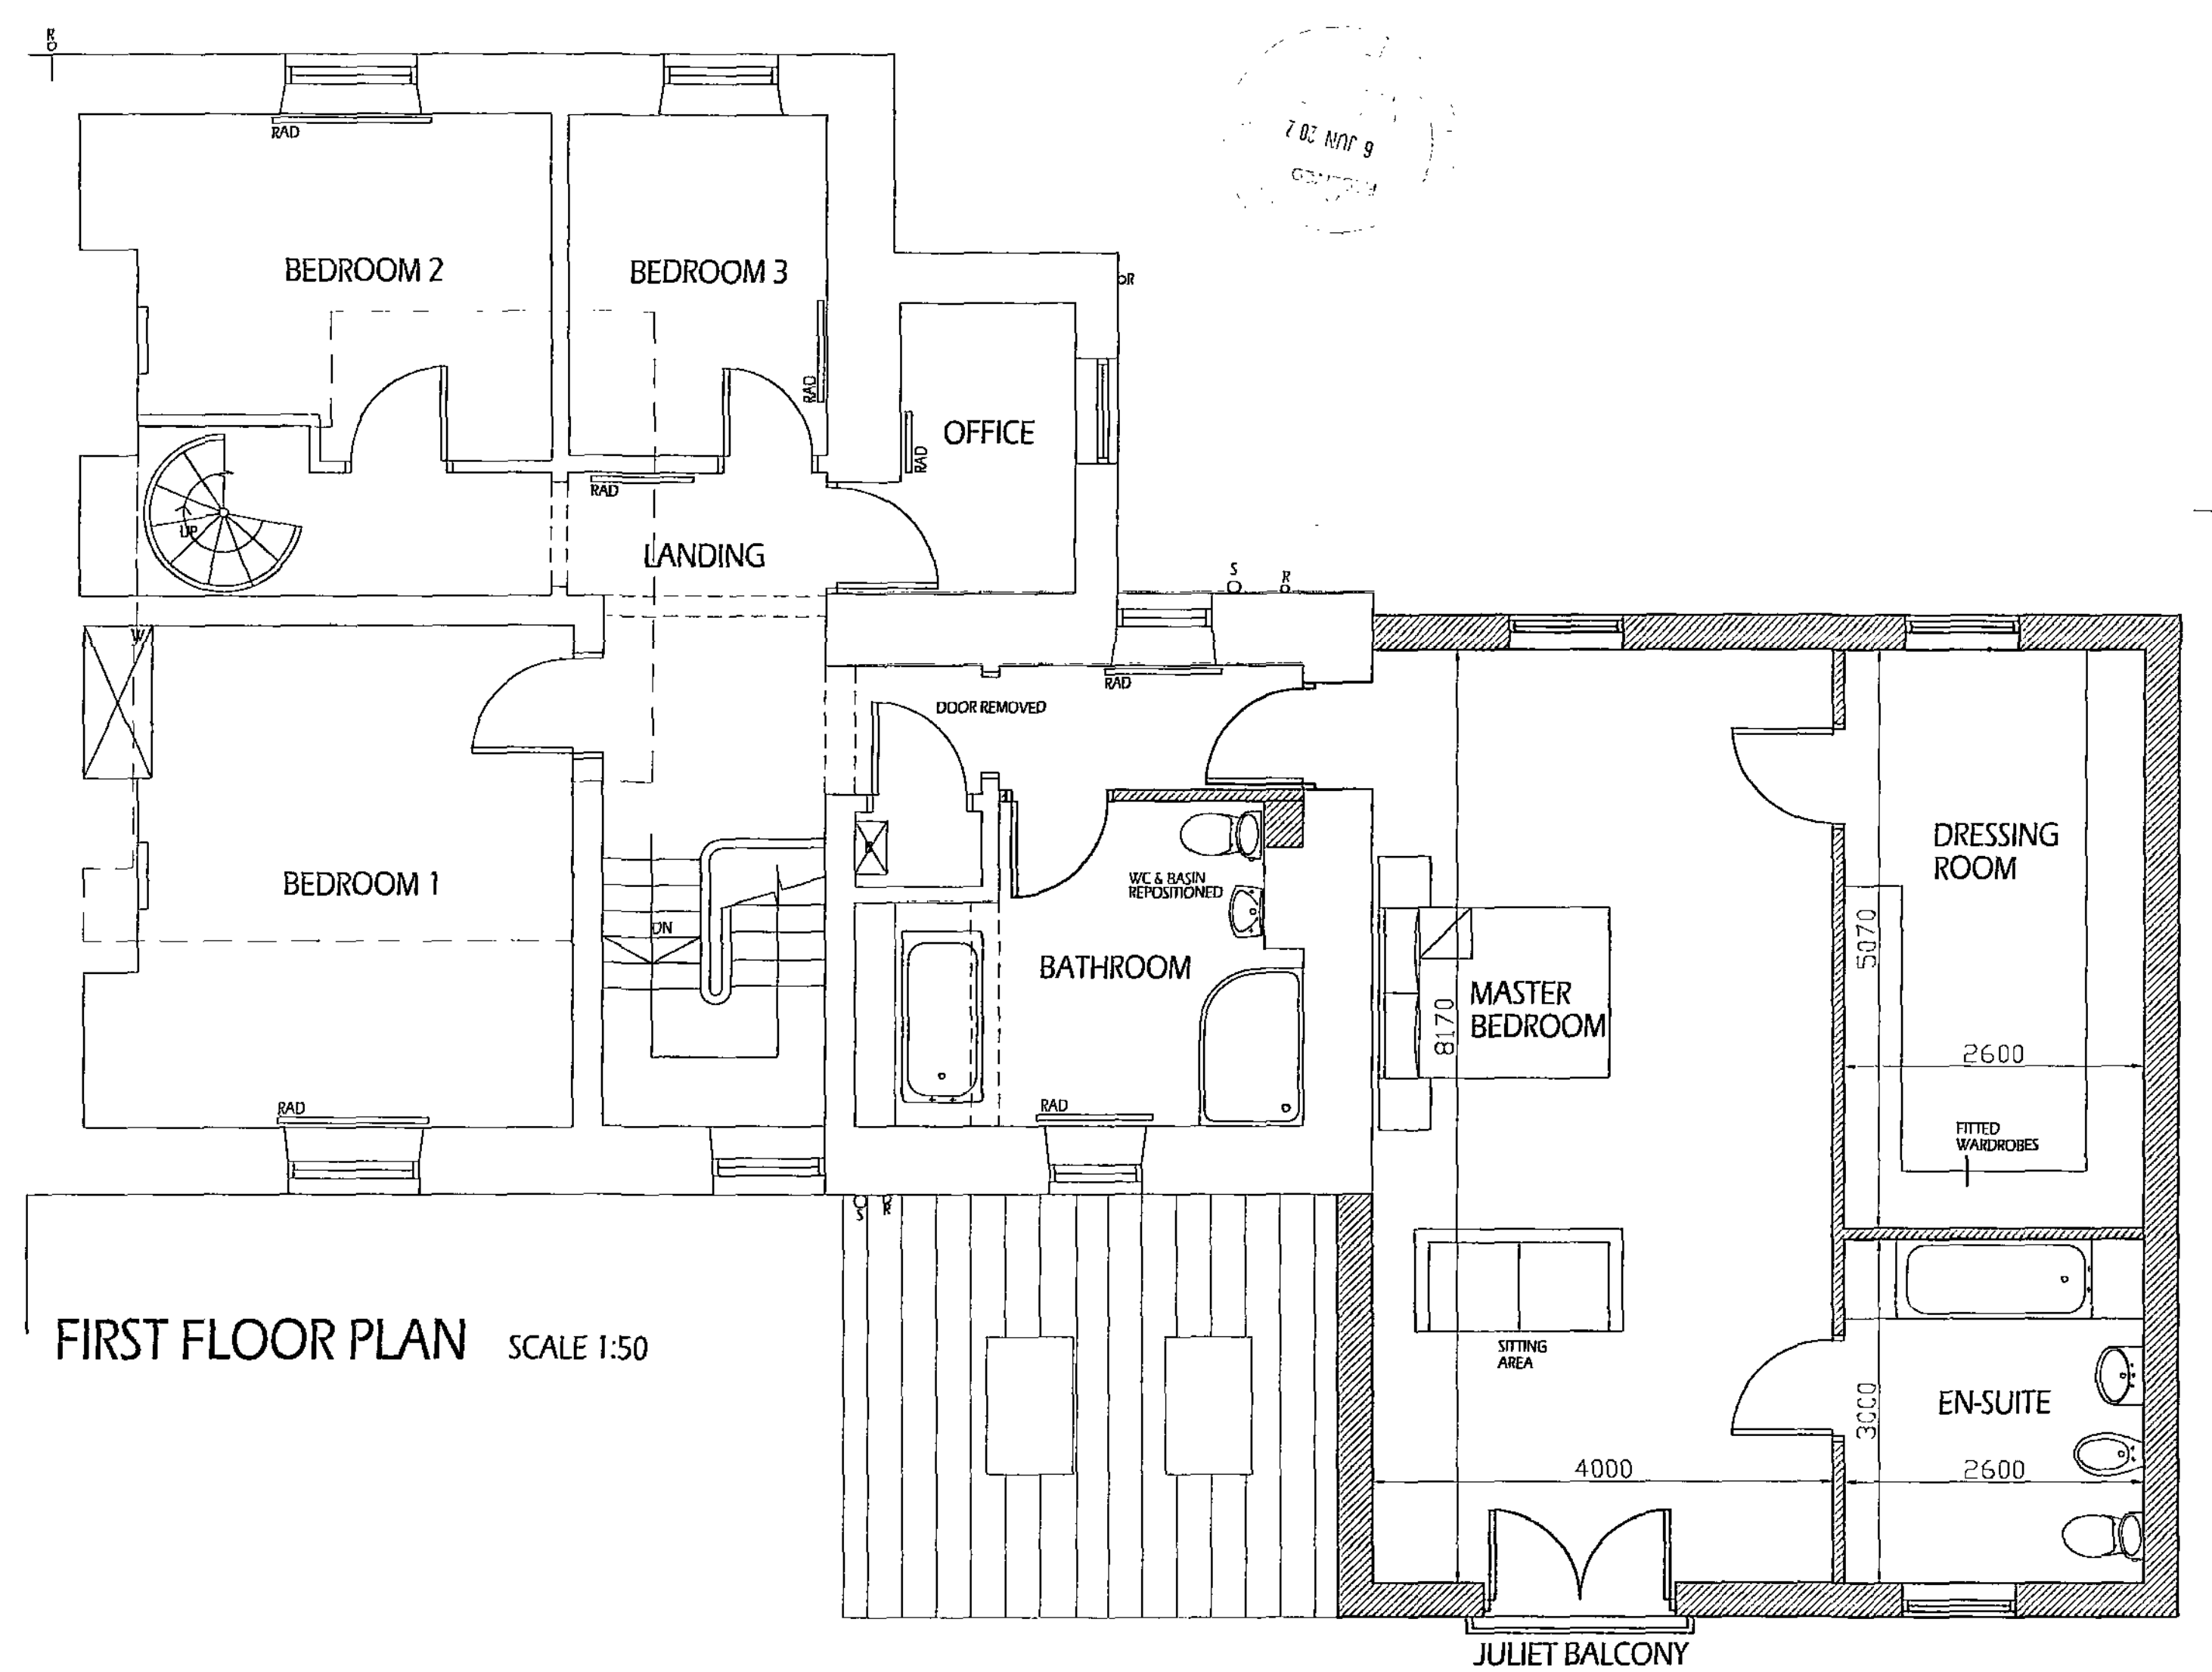



FIRST FLOOR PLAN SCALE 1:50

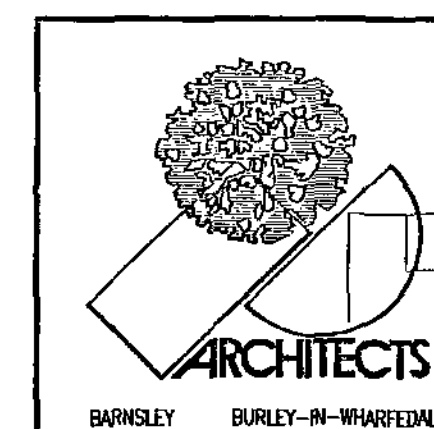

1. THIS DRAWING AND THE COPYRIGHTS AND PATENTS THEREIN ARE THE PROPERTY OF NUTTALL YARWOOD & PARTNERS LIMITED REGISTERED IN ENGLAND AND WALES NO. 4031338 AND MAY BE USED OR REPRODUCED ONLY UNDER CONTRACT.
2. CONTRACTORS AND SUB-CONTRACTORS MUST CHECK AND AGREE ALL DIMENSIONS BEFORE PREPARING SHOP DRAWINGS OR COMMENCING WORK ON SITE.
3. CONTRACTORS ARE RESPONSIBLE FOR INFORMING THE ARCHITECT OF ANY DISCREPANCY DISCOVERED ON THIS DRAWING OR BETWEEN THIS DRAWING AND ANY OTHER RELATED DOCUMENT ISSUED UNDER THE SIGNATURE FORM OF CONTRACT IN RESPECT OF THE WORK.
4. WRITTEN DIMENSIONS ONLY ARE TO BE USED FROM THIS DRAWING. IF IN ANY DOUBT ASK FOR CLARIFICATION.

NUTTALL YARWOOD & PARTNERS LIMITED CHARTERED ARCHITECTS			
The Grove, High Street, Dodworth, Barnsley, S75 3RD. Tel: 01228 206771. Fax: 01228 200989. E-mail: nyp.barnsley@btconnect.com 120 Main Street, Burley-in-Warfedale, LS29 7JX. Tel: 01943 864441. Fax: 01943 862300. E-mail: nyp.burley@btconnect.com			
Project:	384 MANCHESTER ROAD MILLHOUSE GREEN PENISTONE, S36 9NS		
Client:			
Drawing Title:	FLOOR PLANS & ELEVATIONS AS PROPOSED	Date:	FEBRUARY 2012
Ref:	42/27	Dwg. No.	SK02
Rev:	C	Scale:	1:50 & 1:100 @ A1

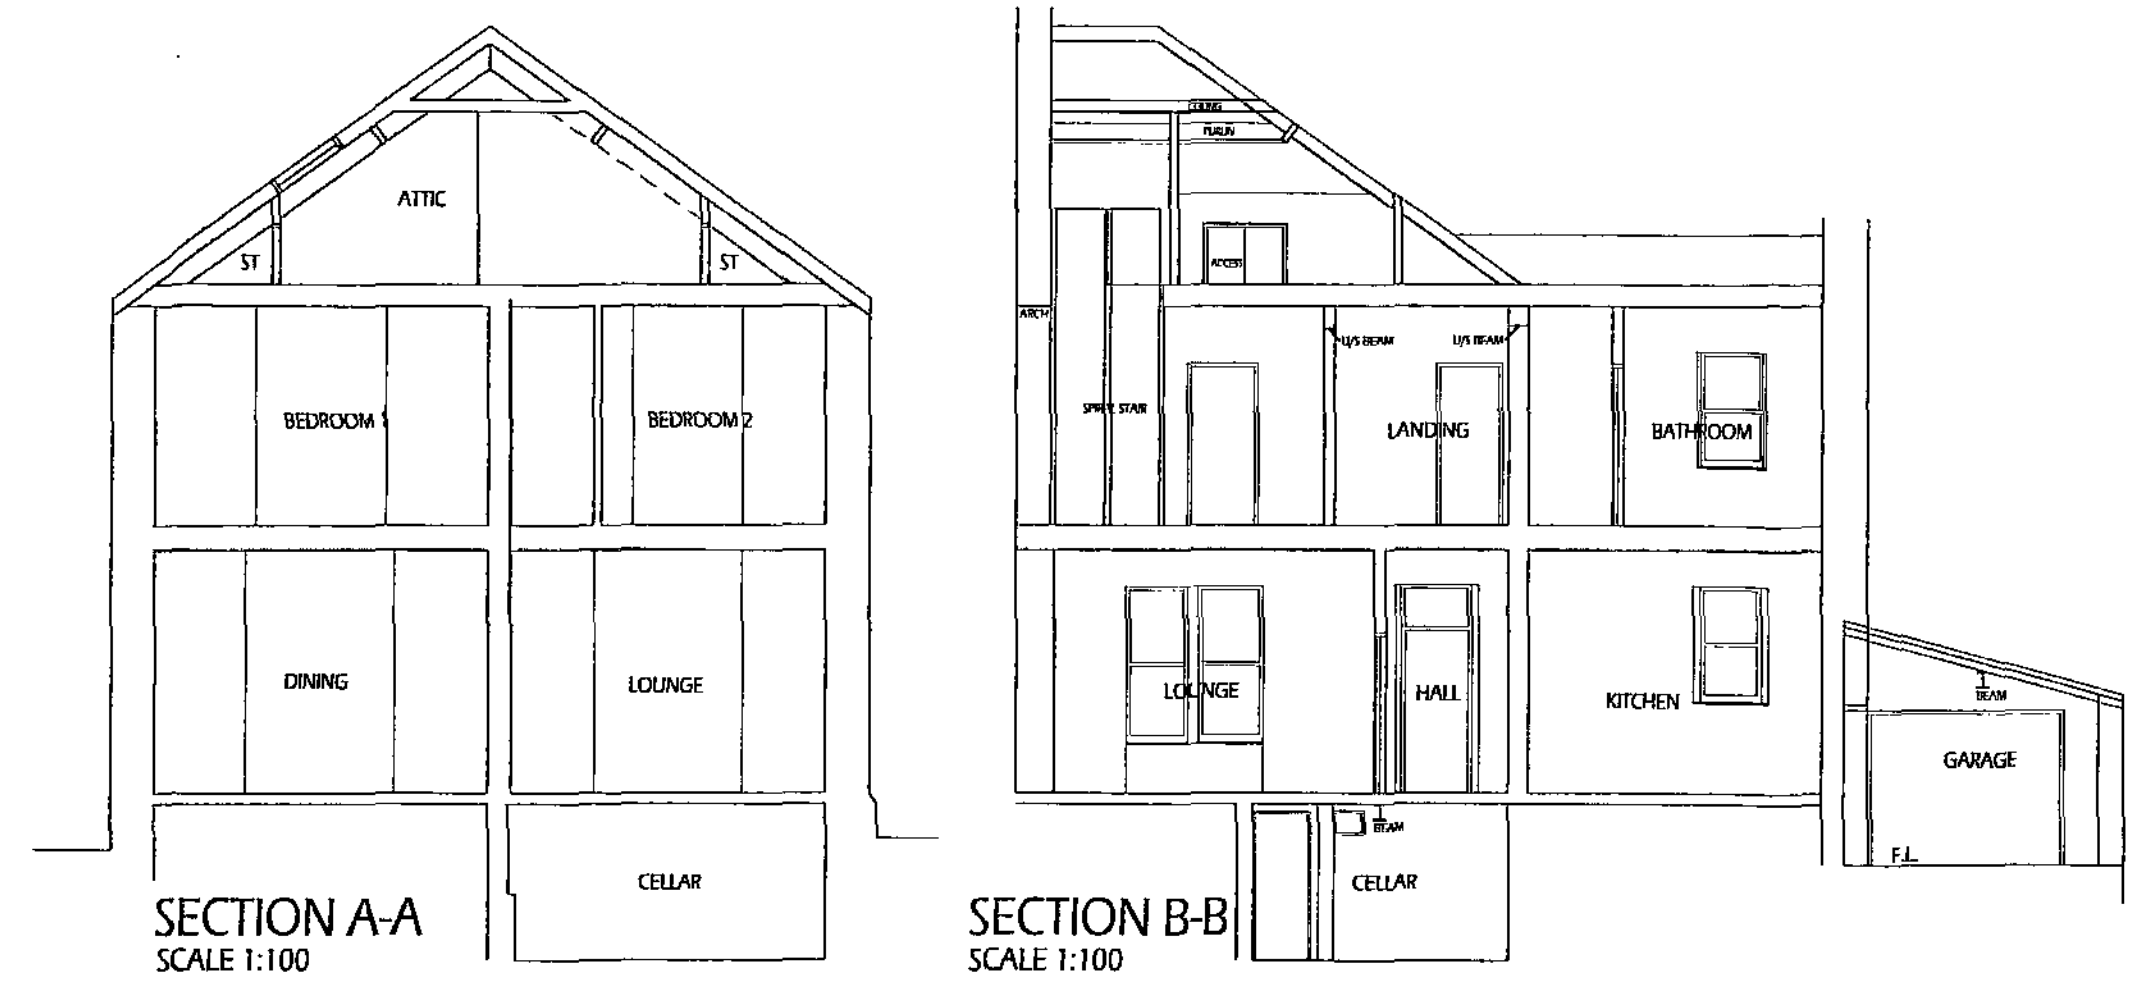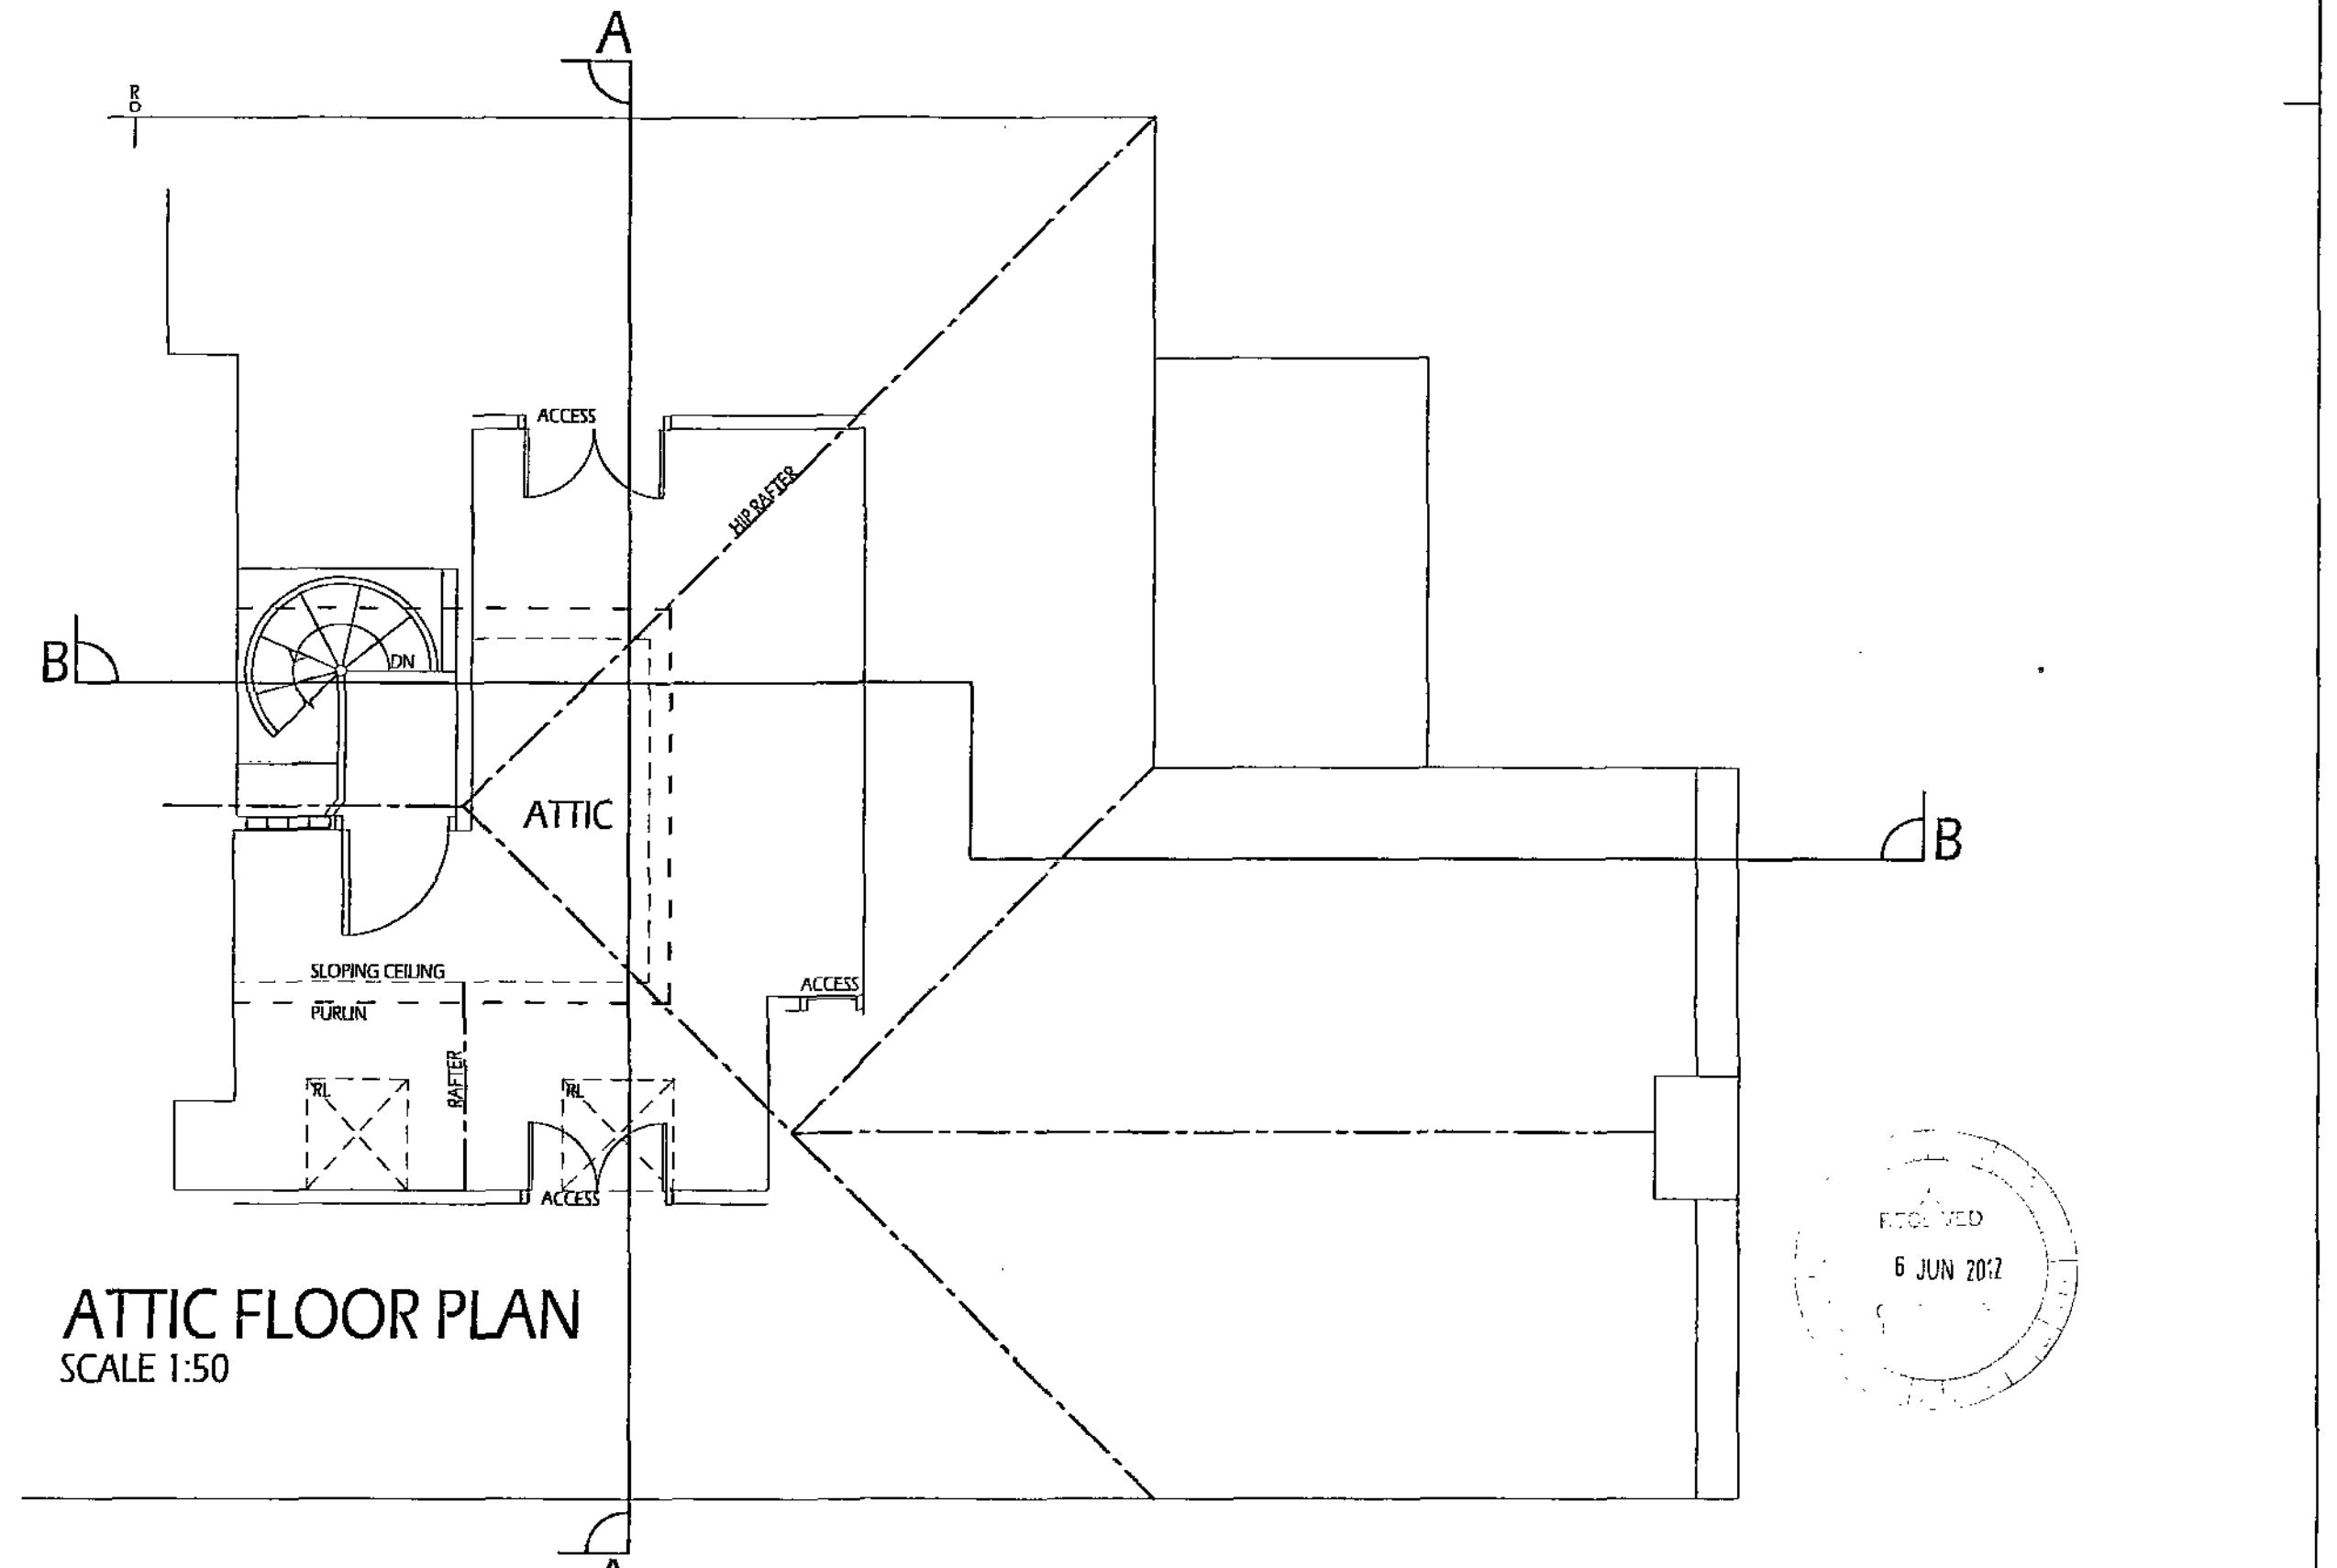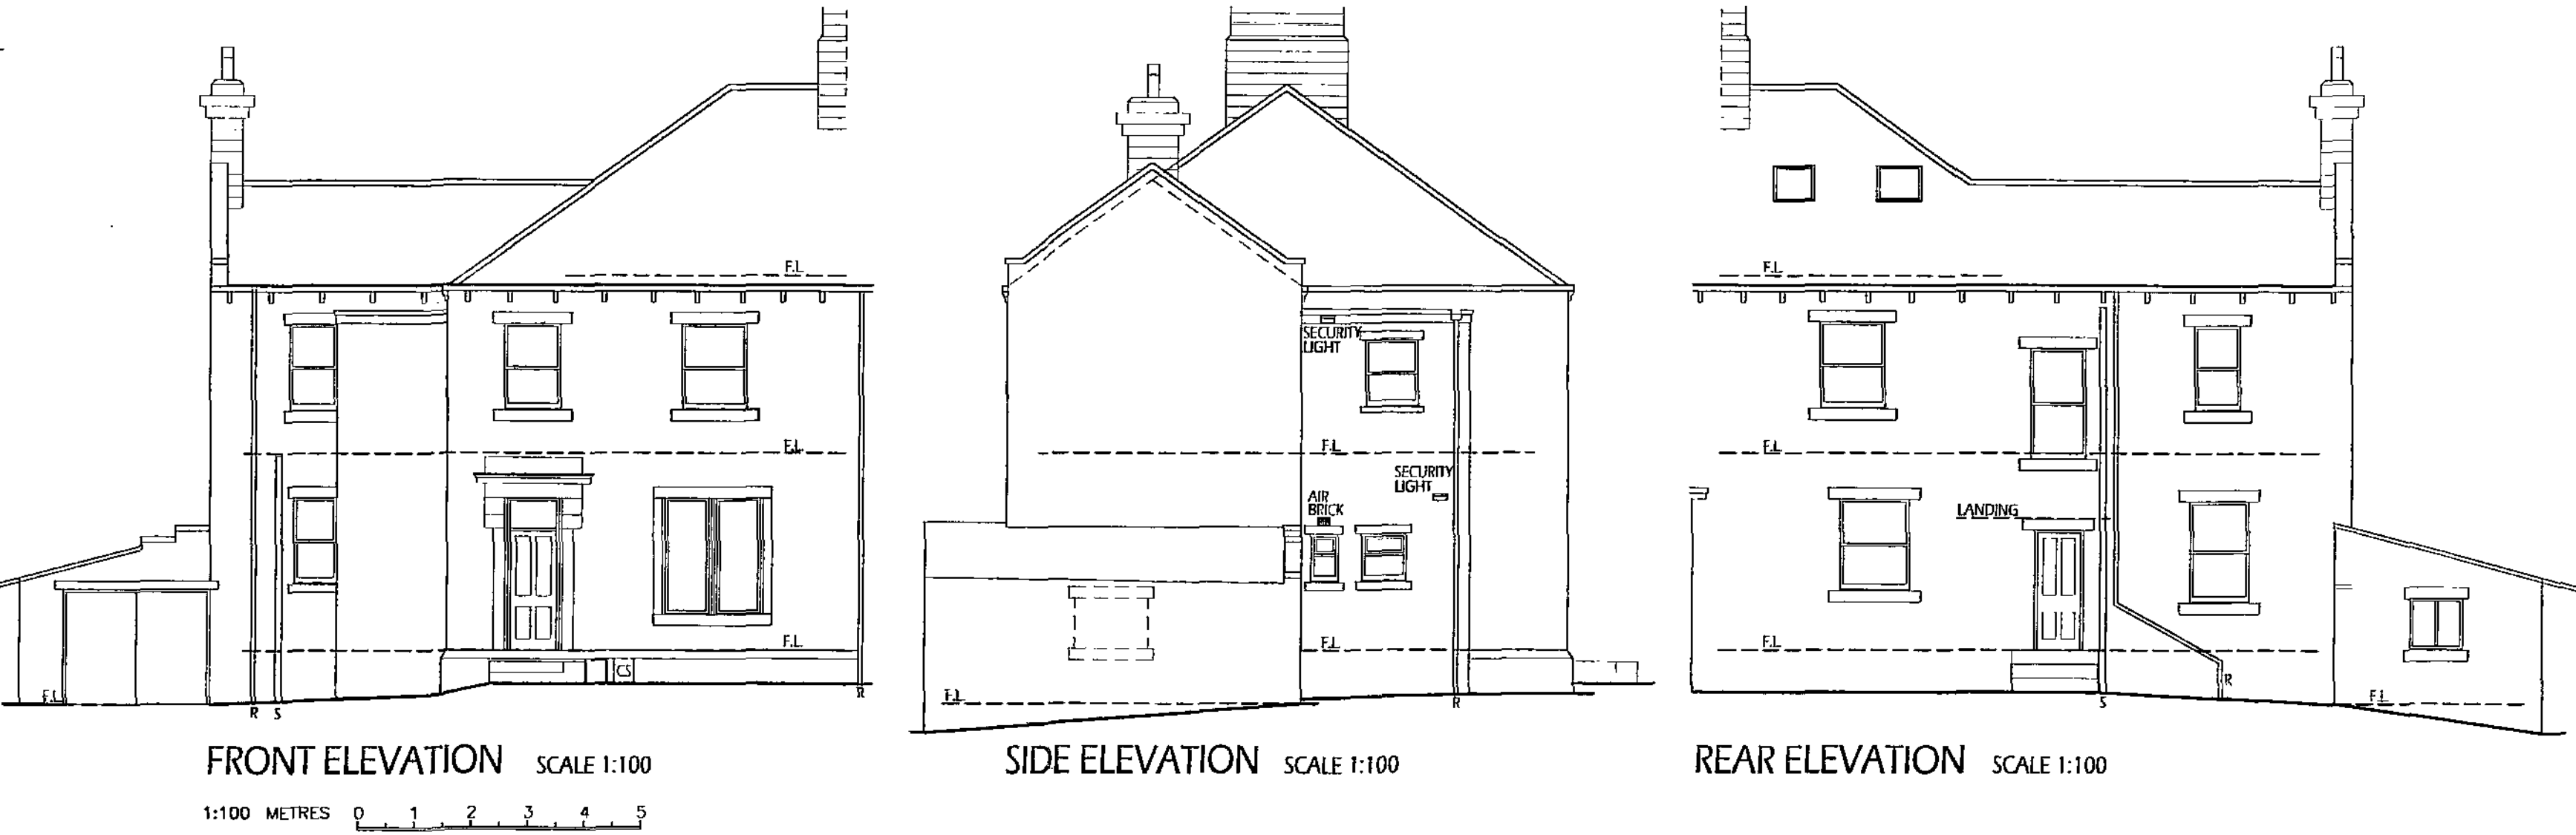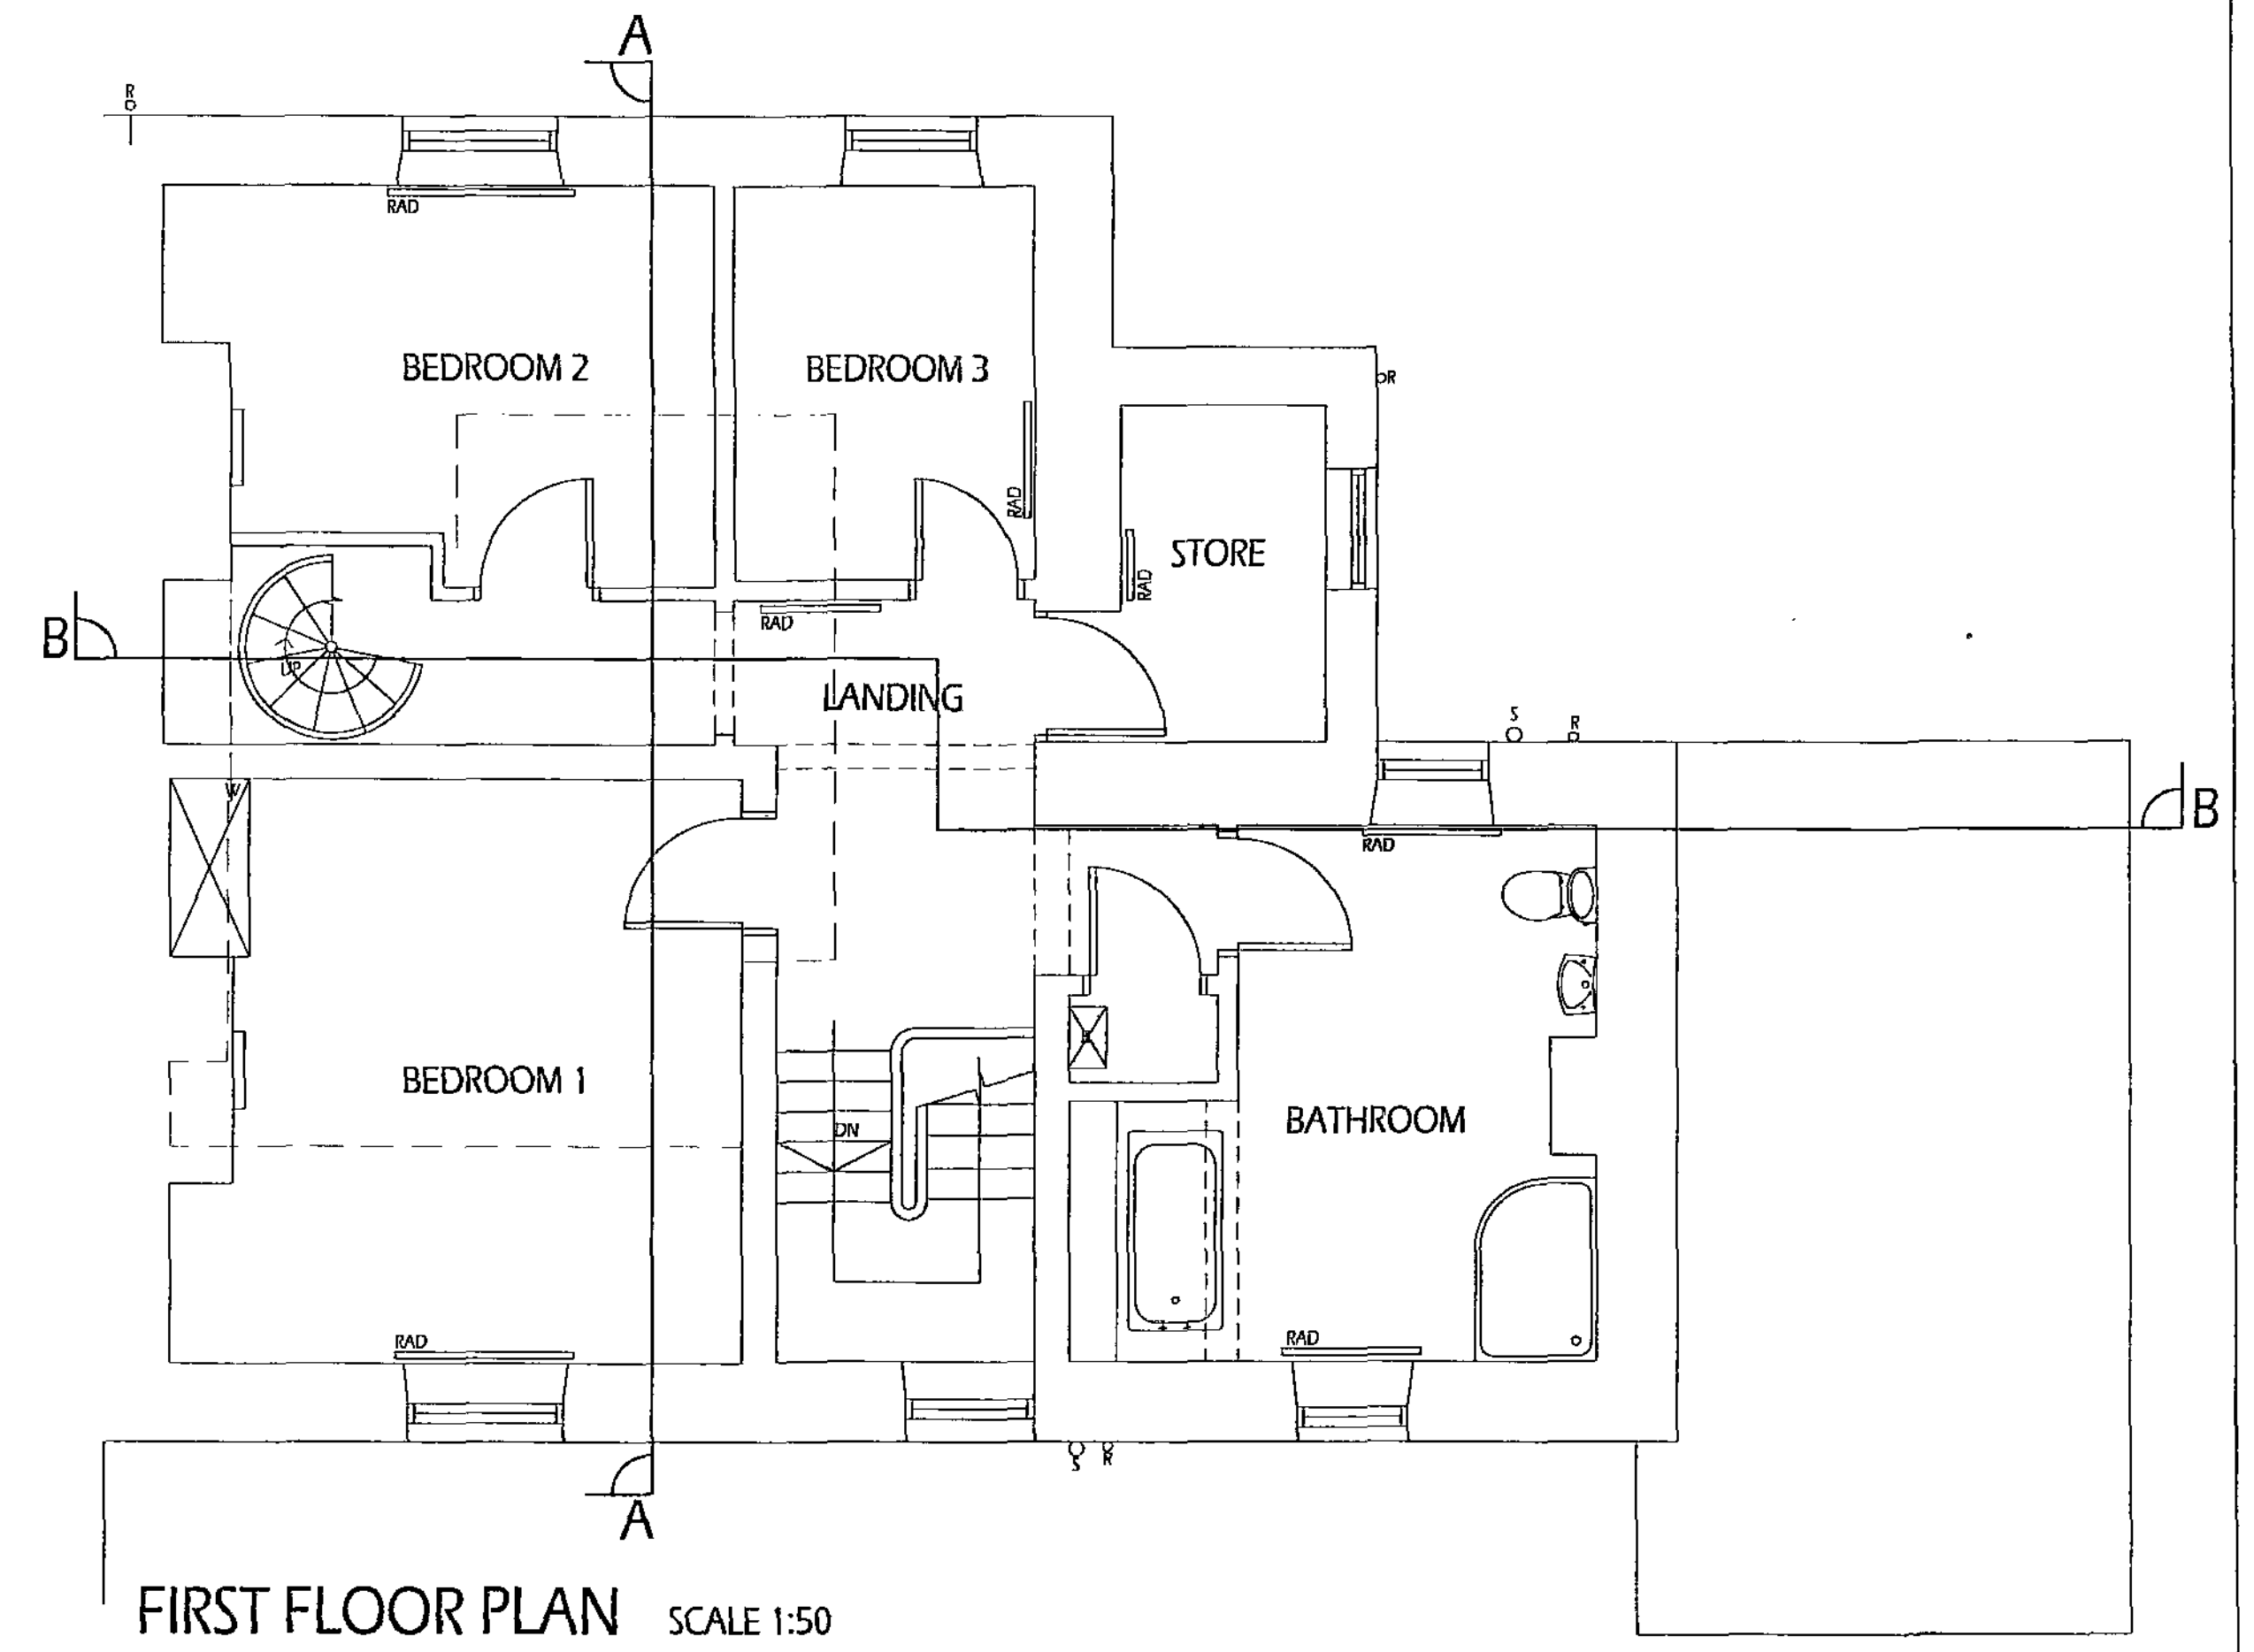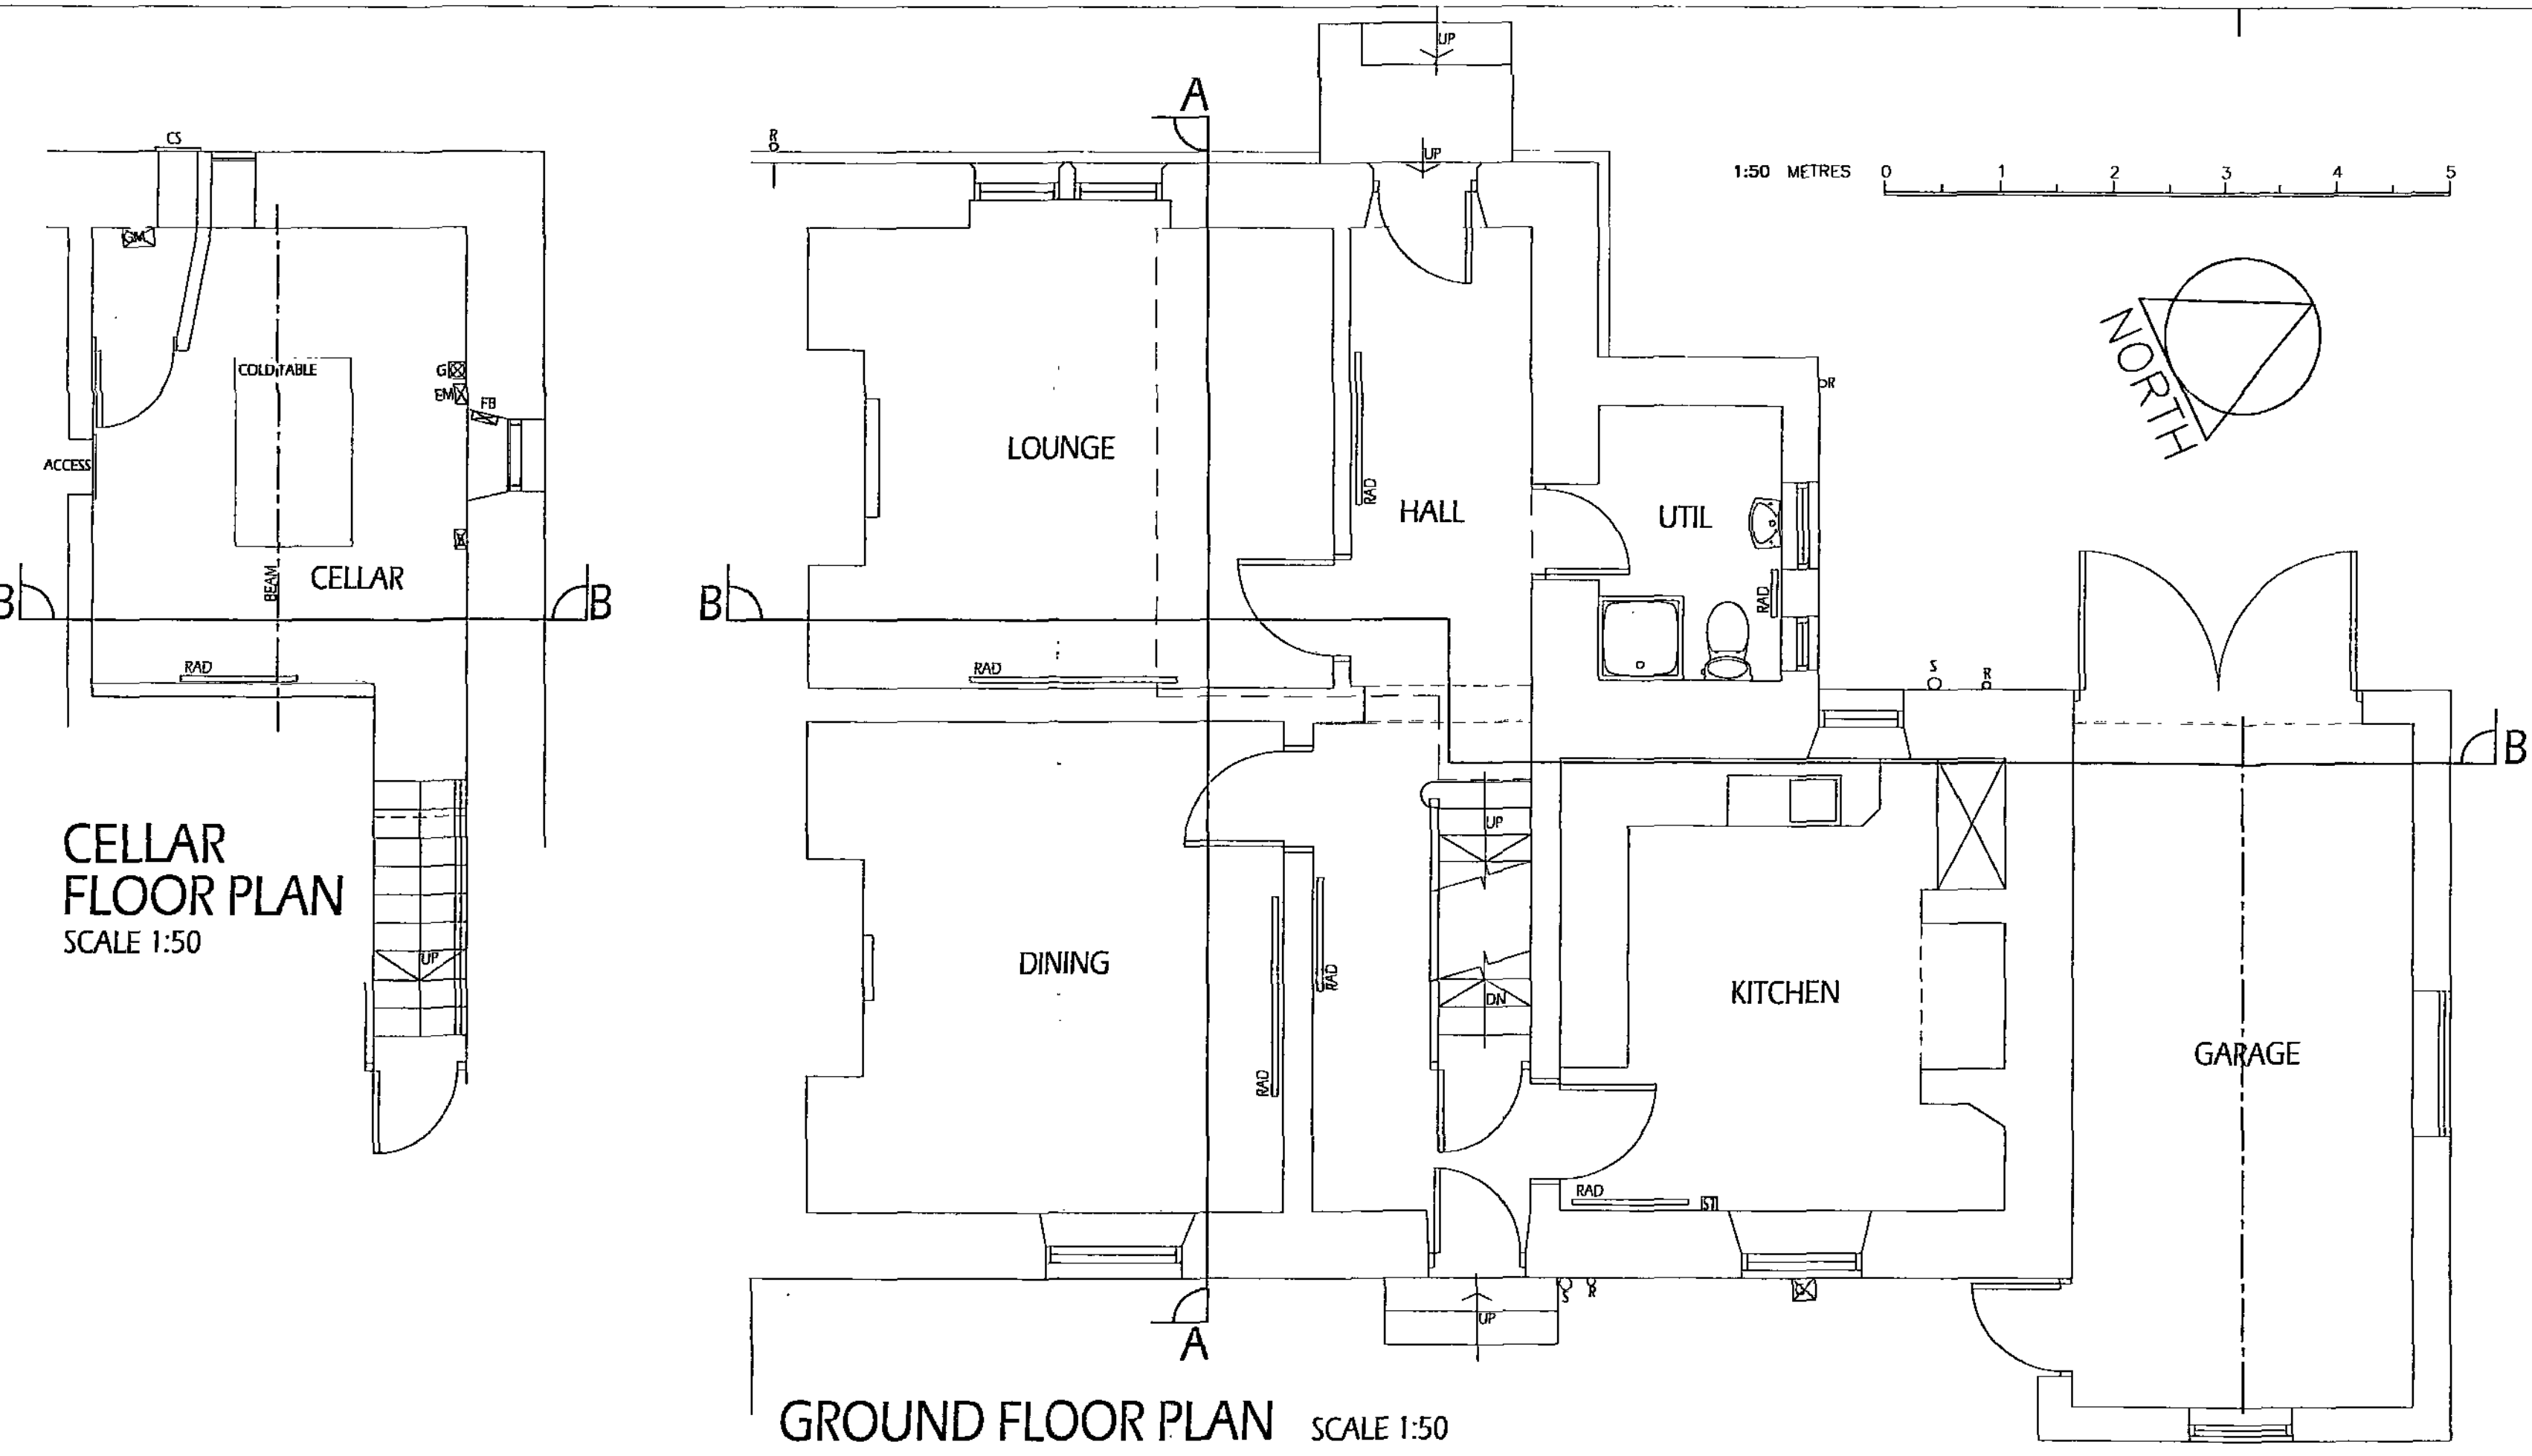

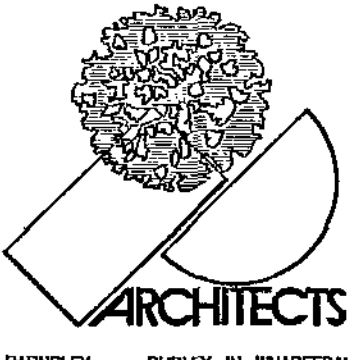

ARCHITECTS
BARNLEY BURLEY-IN-WHAFFEDALE

1. THIS DRAWING AND THE COPYRIGHTS AND PATENTS THEREON ARE THE PROPERTY OF NUTTALL YARWOOD & PARTNERS LIMITED REGISTERED IN ENGLAND AND WALES NO. 4031238 AND MAY BE USED OR REPRODUCED ONLY UNDER CONTRACT.

2. CONTRACTORS AND SUB-CONTRACTORS MUST CHECK AND ACCEPT ALL DIMENSIONS BEFORE PREPARING SHOP DRAWINGS OR COMMENCING WORK ON SITE.

3. CONTRACTORS ARE RESPONSIBLE FOR INFORMING THE ARCHITECT OF ANY DISCREPANCY DISCOVERED ON THIS DRAWING OR BETWEEN THIS DRAWING AND ANY OTHER RELATED DOCUMENT ISSUED UNDER THE STANDARD FORM OF CONTRACT IN RESPECT OF THE WORK.

4. WRITTEN DIMENSIONS ONLY ARE TO BE USED FROM THIS DRAWING. IF IN ANY DOUBT ASK FOR CLARIFICATION.

NUTTALL YARWOOD & PARTNERS LIMITED
CHARTERED ARCHITECTS

■ The Grove, High Street, Barnley, S75 3RD. Tel: 01226 206771. Fax: 01226 206989. E-mail: nyp.barnley@btconnect.com
 □ 120 Main Street, Burley-in-Warfedale, LS29 7JX. Tel: 01943 864441. Fax: 01943 862300. E-mail: nyp.burley@btconnect.com

Project: 384 MANCHESTER ROAD MILLHOUSE GREEN PENISTONE, S36 9NS		Client:	
Drawing Title: FLOOR PLANS, ELEVATIONS, SECTION A-A & B-B AS EXISTING	Date: FEBRUARY 2012	Scale: 1:50 & 1:100 @ A1	
Ref: 42/27	Dwg. No: 01	Rev:	

