




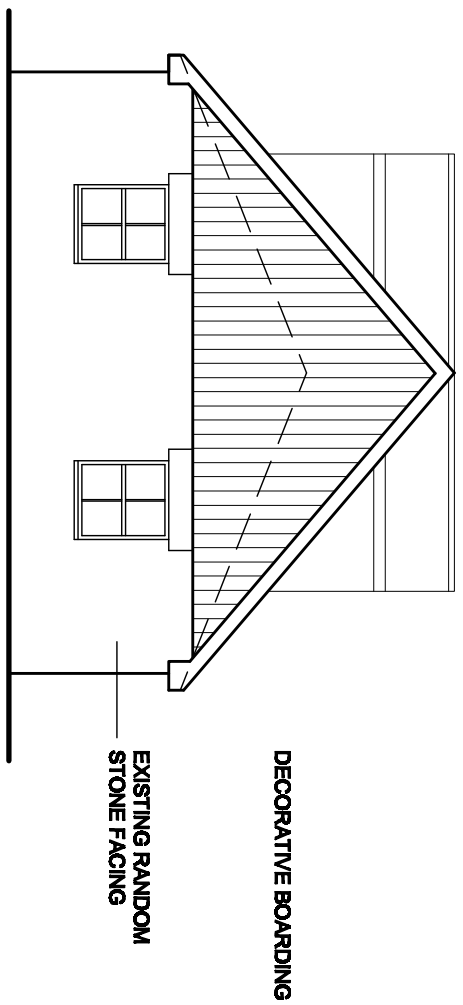


FRONT ELEVATION
AS PROPOSED

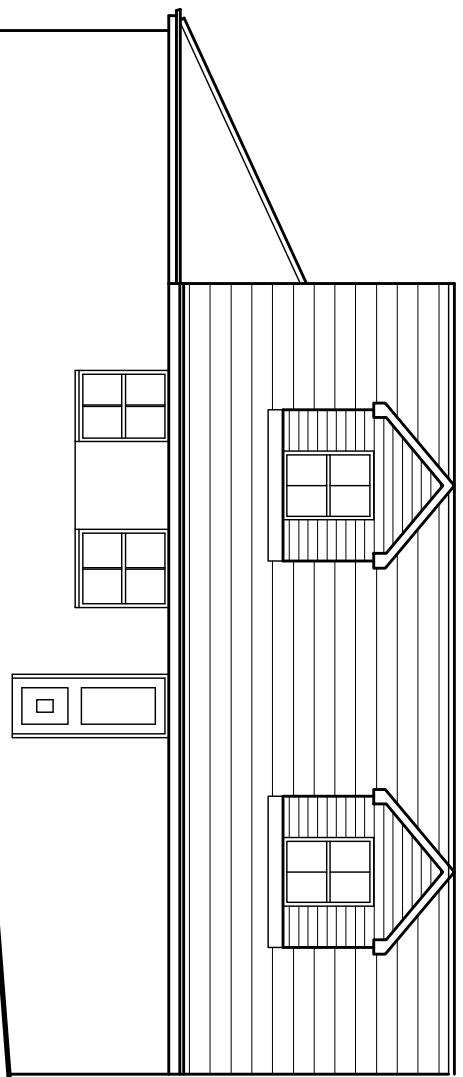


SIDE ELEVATION
AS PROPOSED

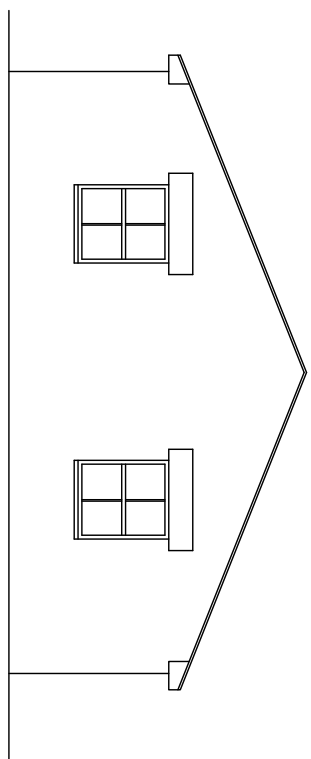


FRONT ELEVATION
AS EXISTING

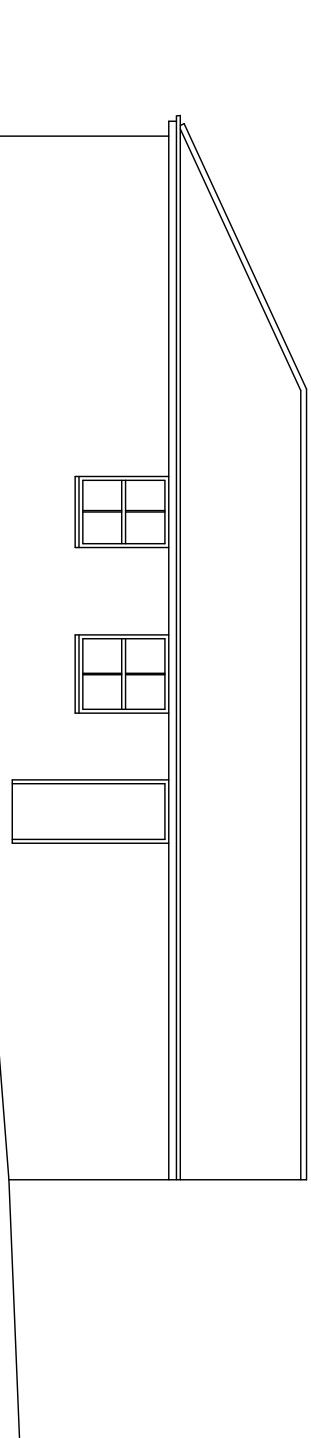


SIDE ELEVATION
AS EXISTING

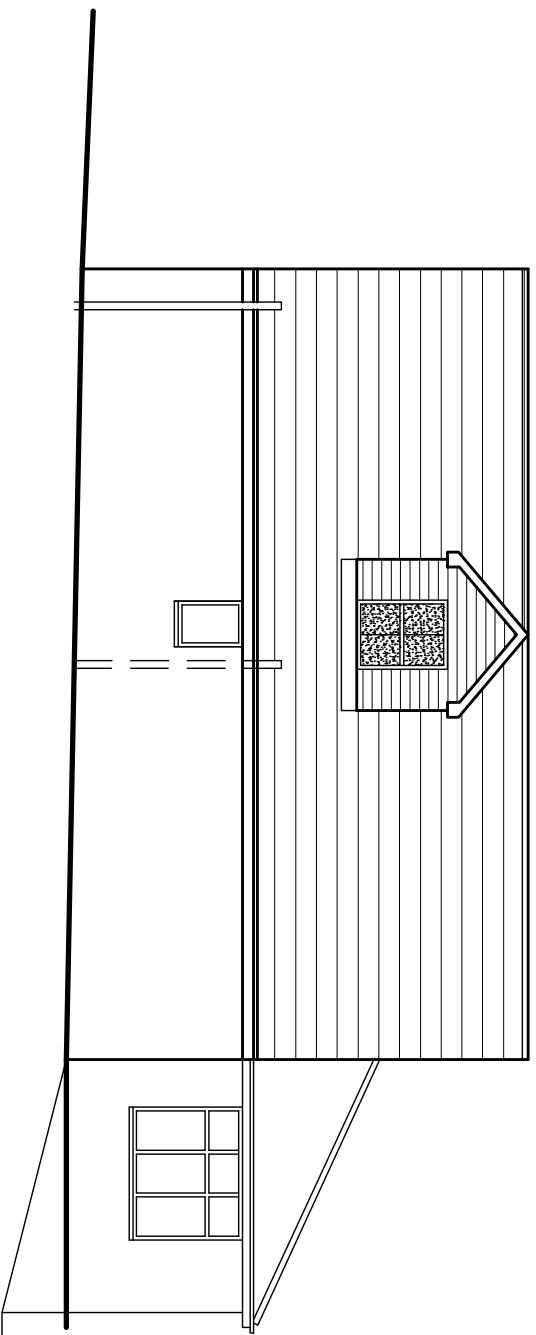


SIDE ELEVATION
AS PROPOSED

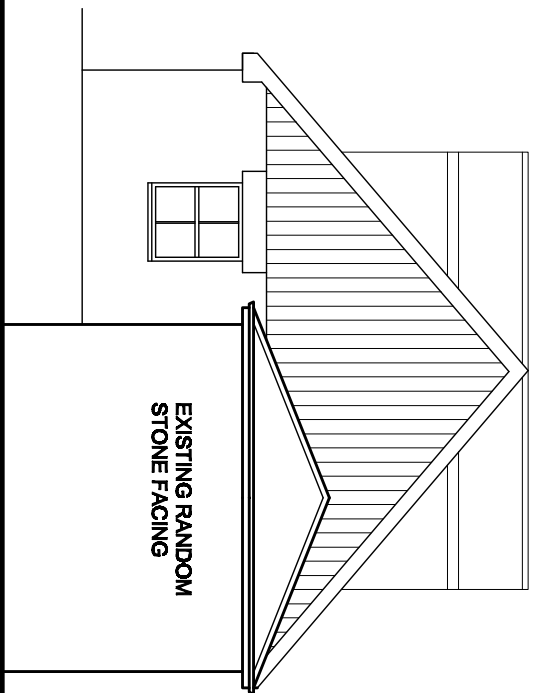


REAR ELEVATION
AS PROPOSED

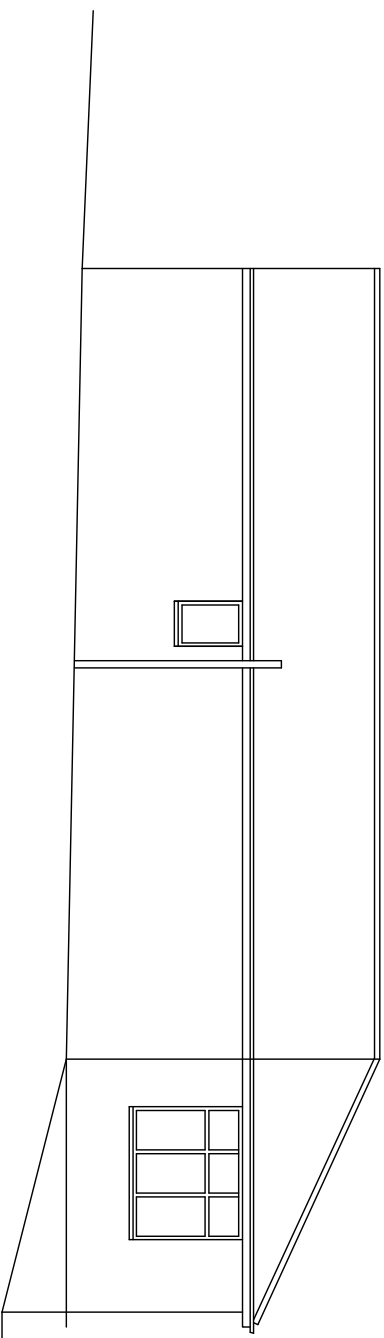


SIDE ELEVATION
AS EXISTING

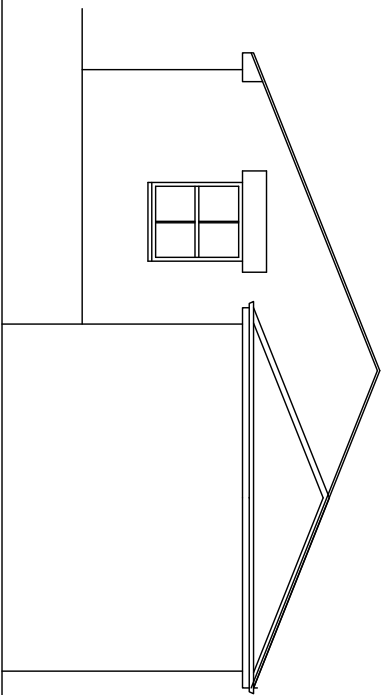


REAR ELEVATION
AS EXISTING

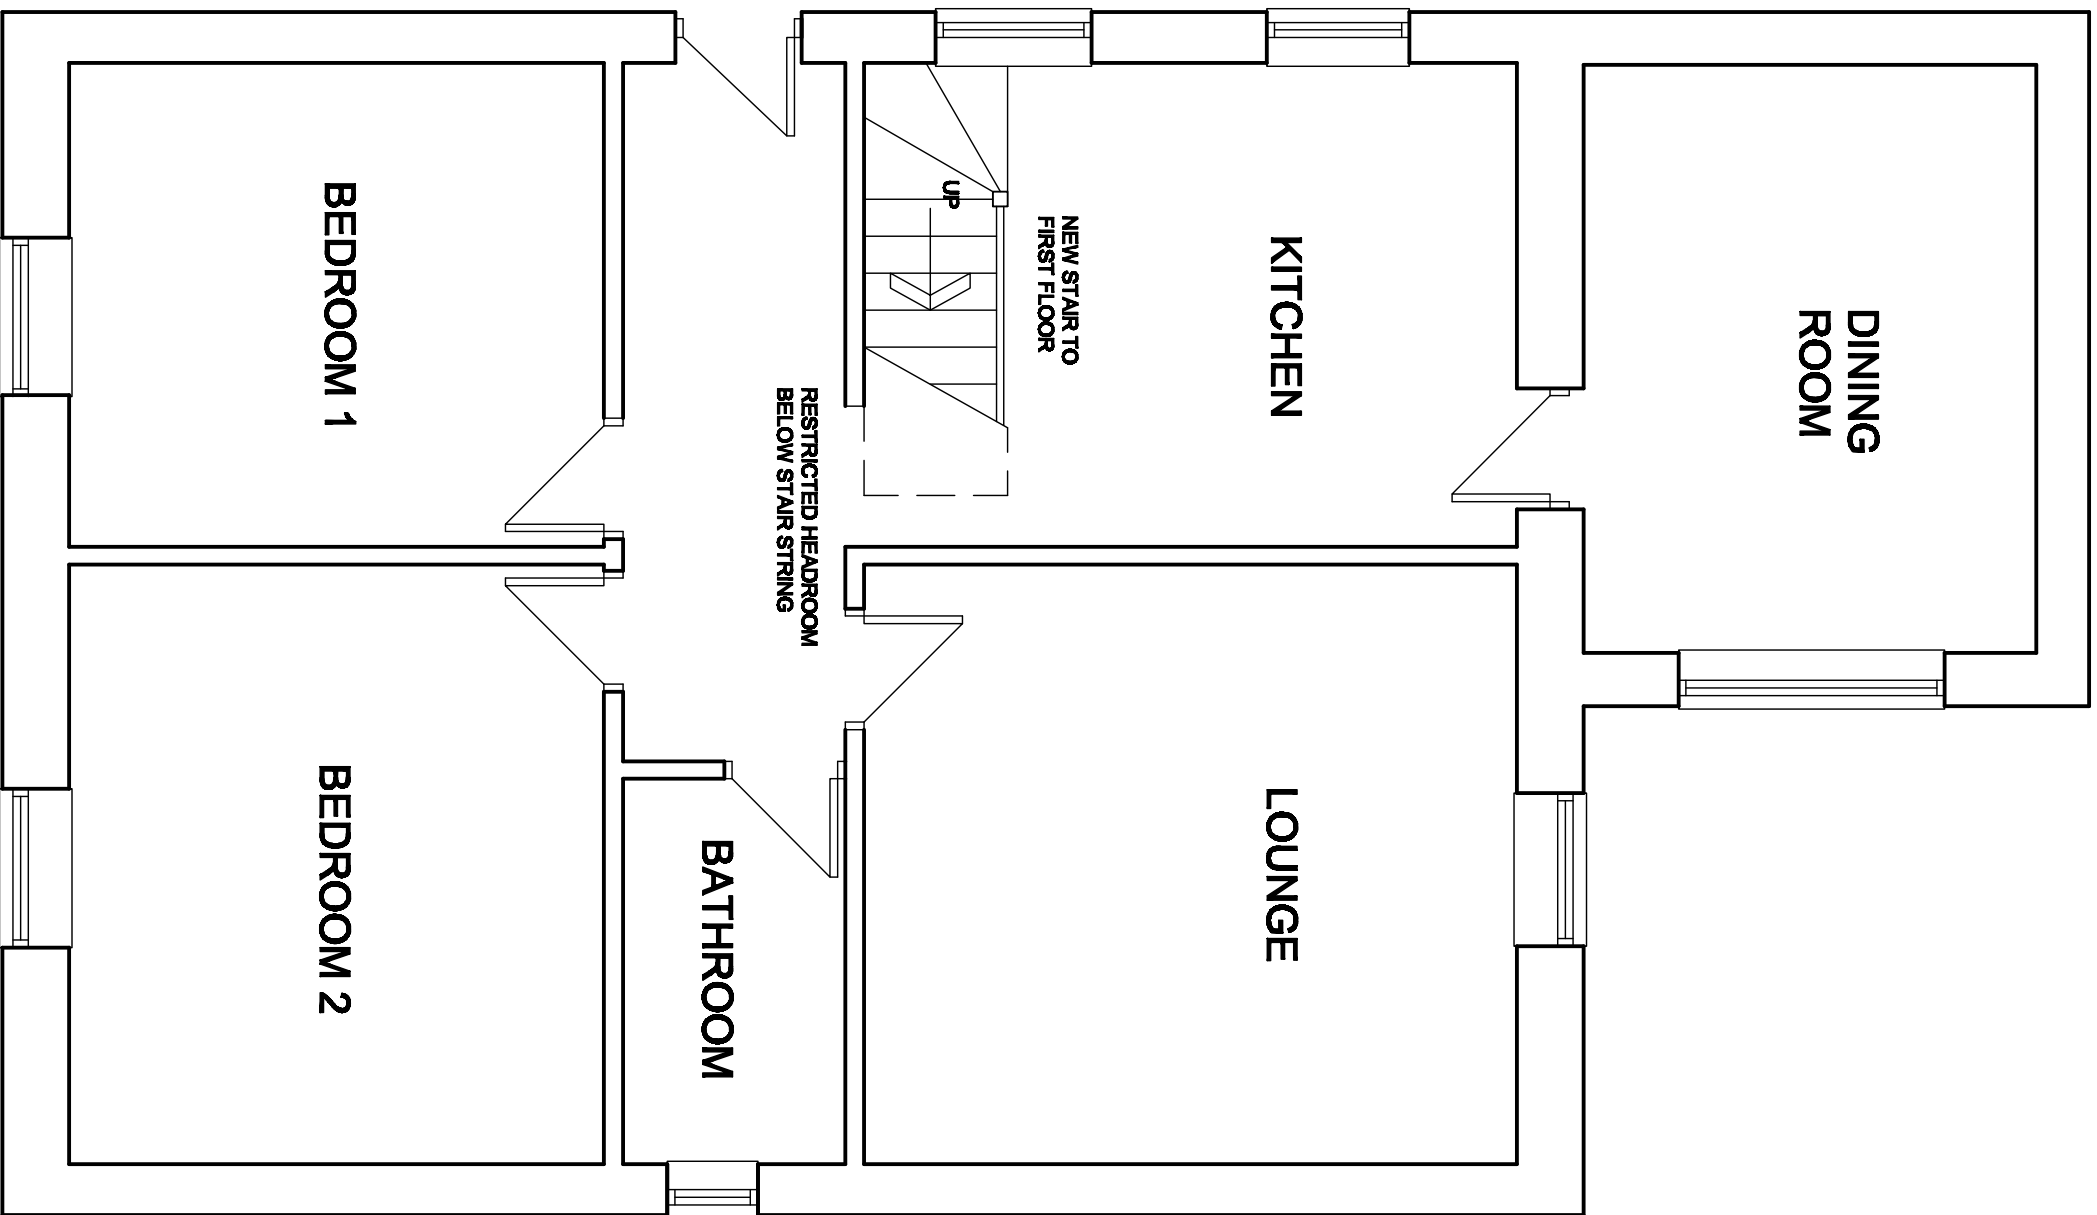


GROUND FLOOR PLAN
AS PROPOSED

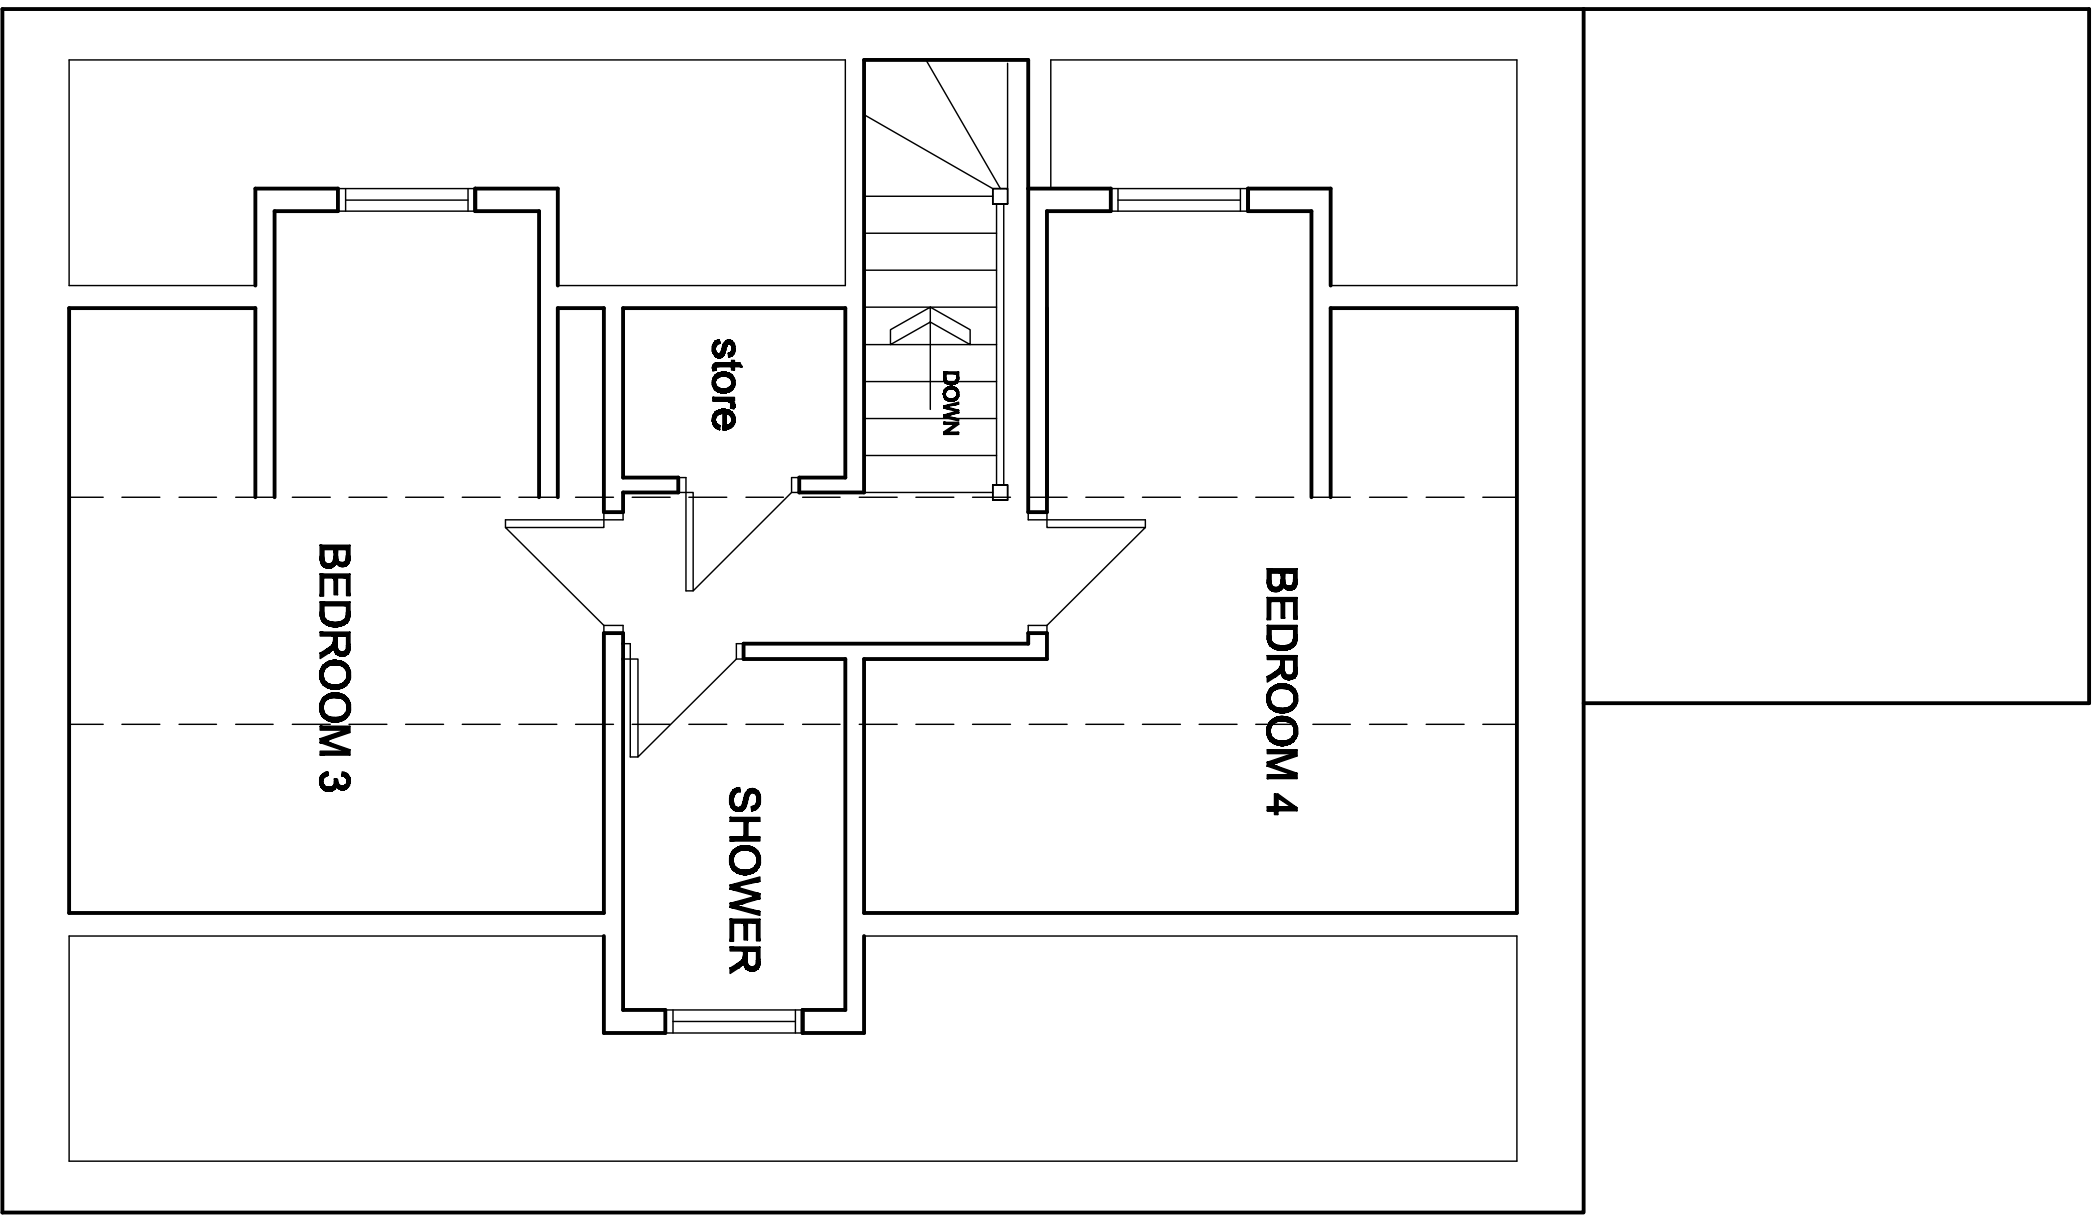

FIRST FLOOR PLAN
AS PROPOSED

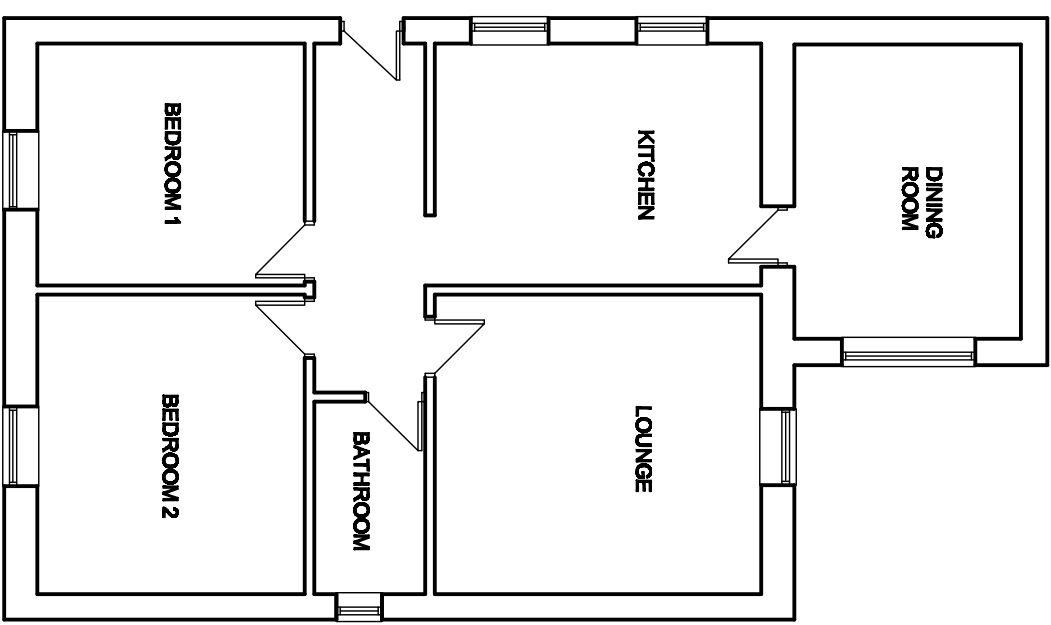

GROUND FLOOR PLAN
AS EXISTING

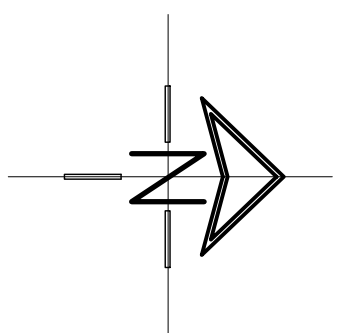

LOCATION PLAN
scale 1:1250

White Agus Partnership				1298, NEW ROAD, STAINCROSS, BARNESLEY, S75 8PP PHONE/FAX: 01228 296442 E-mail: agus@whiteandpartners.com			
Project: PROPOSED ALTERATIONS 15 BRIDGE GARDENS BARNESLEY				Client: MR M. WOMERSLEY			
Drawing Title: PLANS AND ELEVATIONS				Date: SEPT 2009	Scale: 1:50 & 1:100 @ A1		
Date	Suffix	Description	Date	Suffix	Description	Ref.	Rev.
			09-053	01			