



PROPOSED REPLACEMENT GARAGE; ELEVATIONS.
5, PARK VIEW, BRIERLEY, ST2 9EH.
DRWG NO. IFS/B/3. SCALE 1:50.

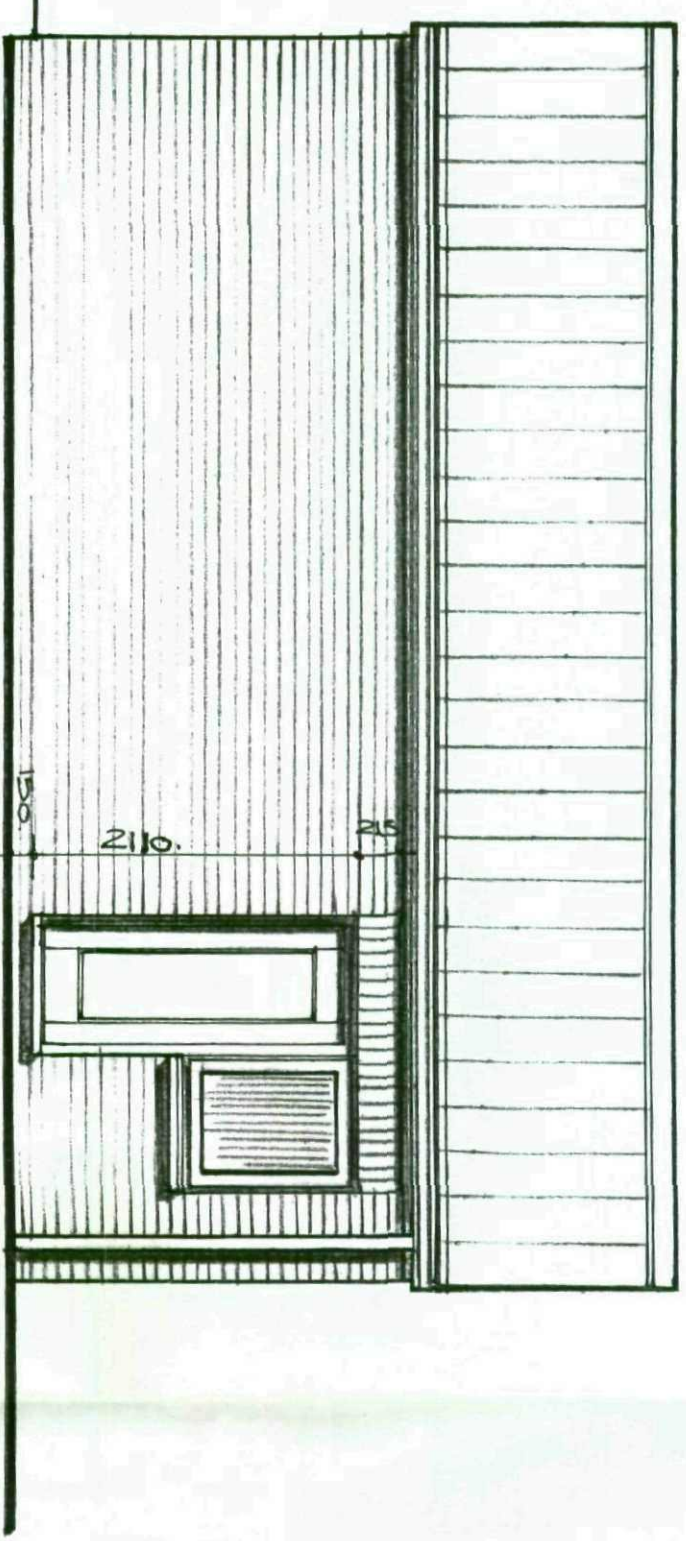


SIDE ELEVATION: GARDEN SIDE.

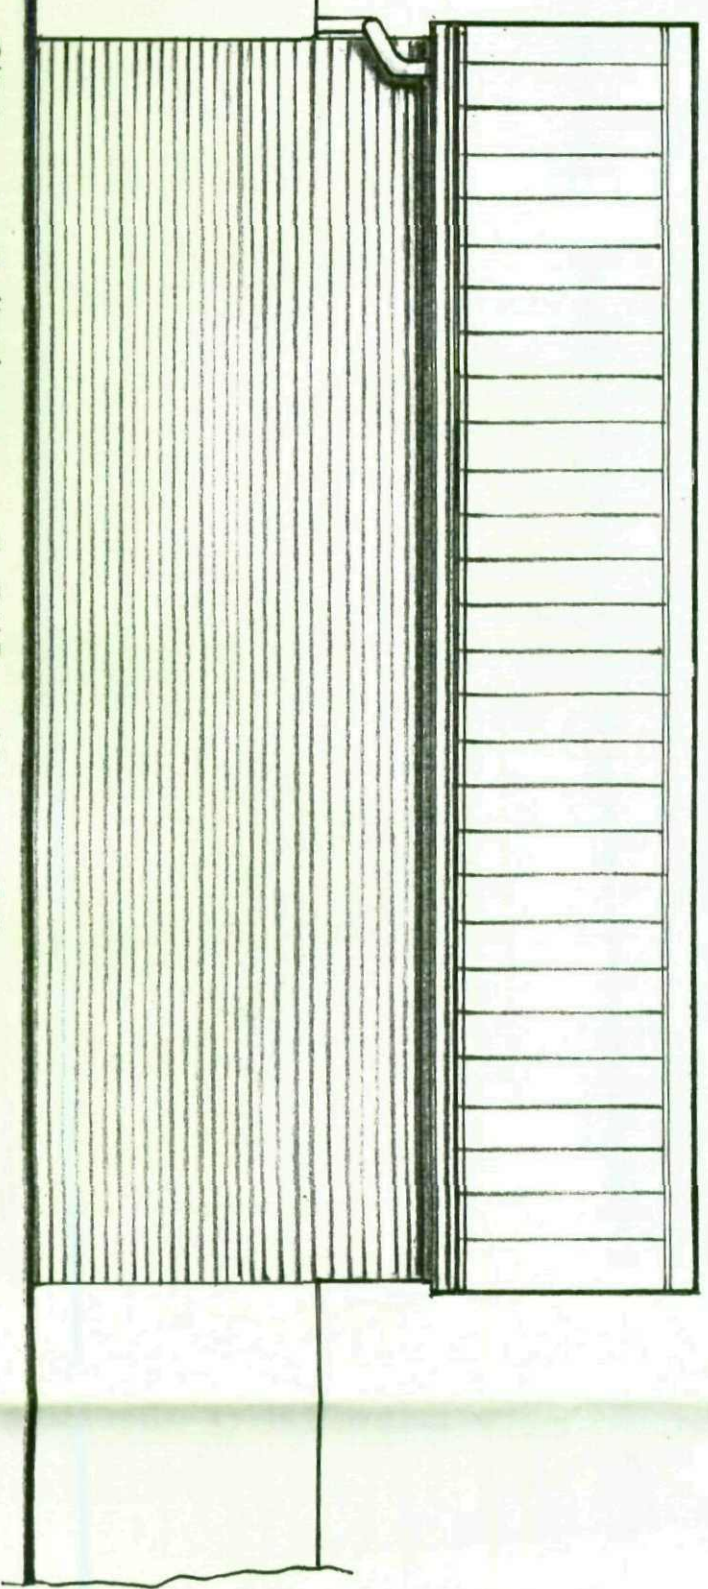


SIDE ELEVATION: NEIGHBOURS SIDE.

Roof covering: Redland Cambrian.
 Gables as per roof to main house.
 External skin: Facings as main house
 Bus goods + : PVC-u as main house
 Side door/windows.

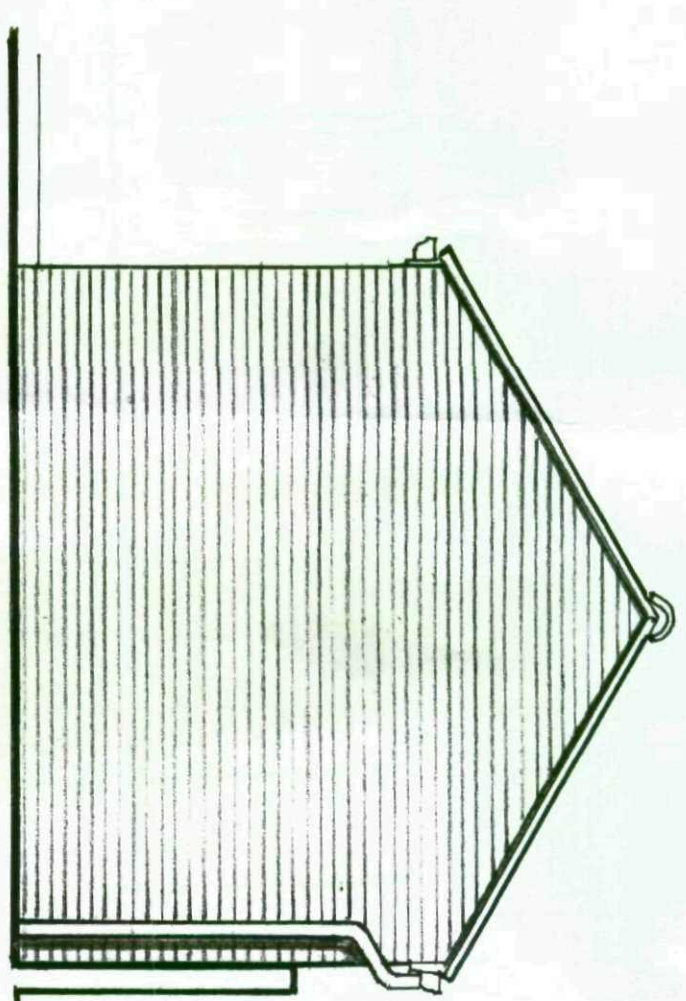

REAR ELEVATION.

Ownership boundary

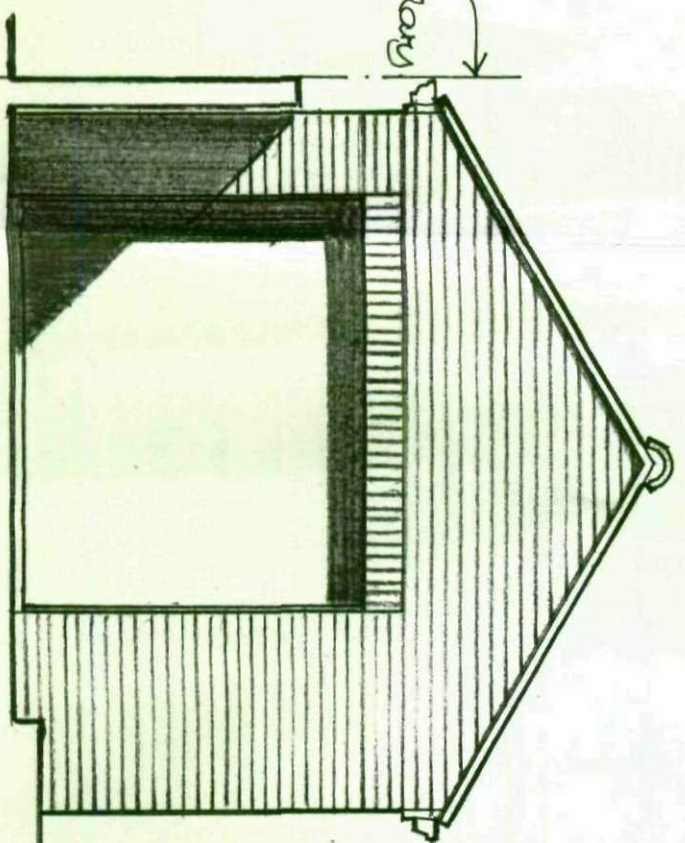

FRONT ELEVATION.