



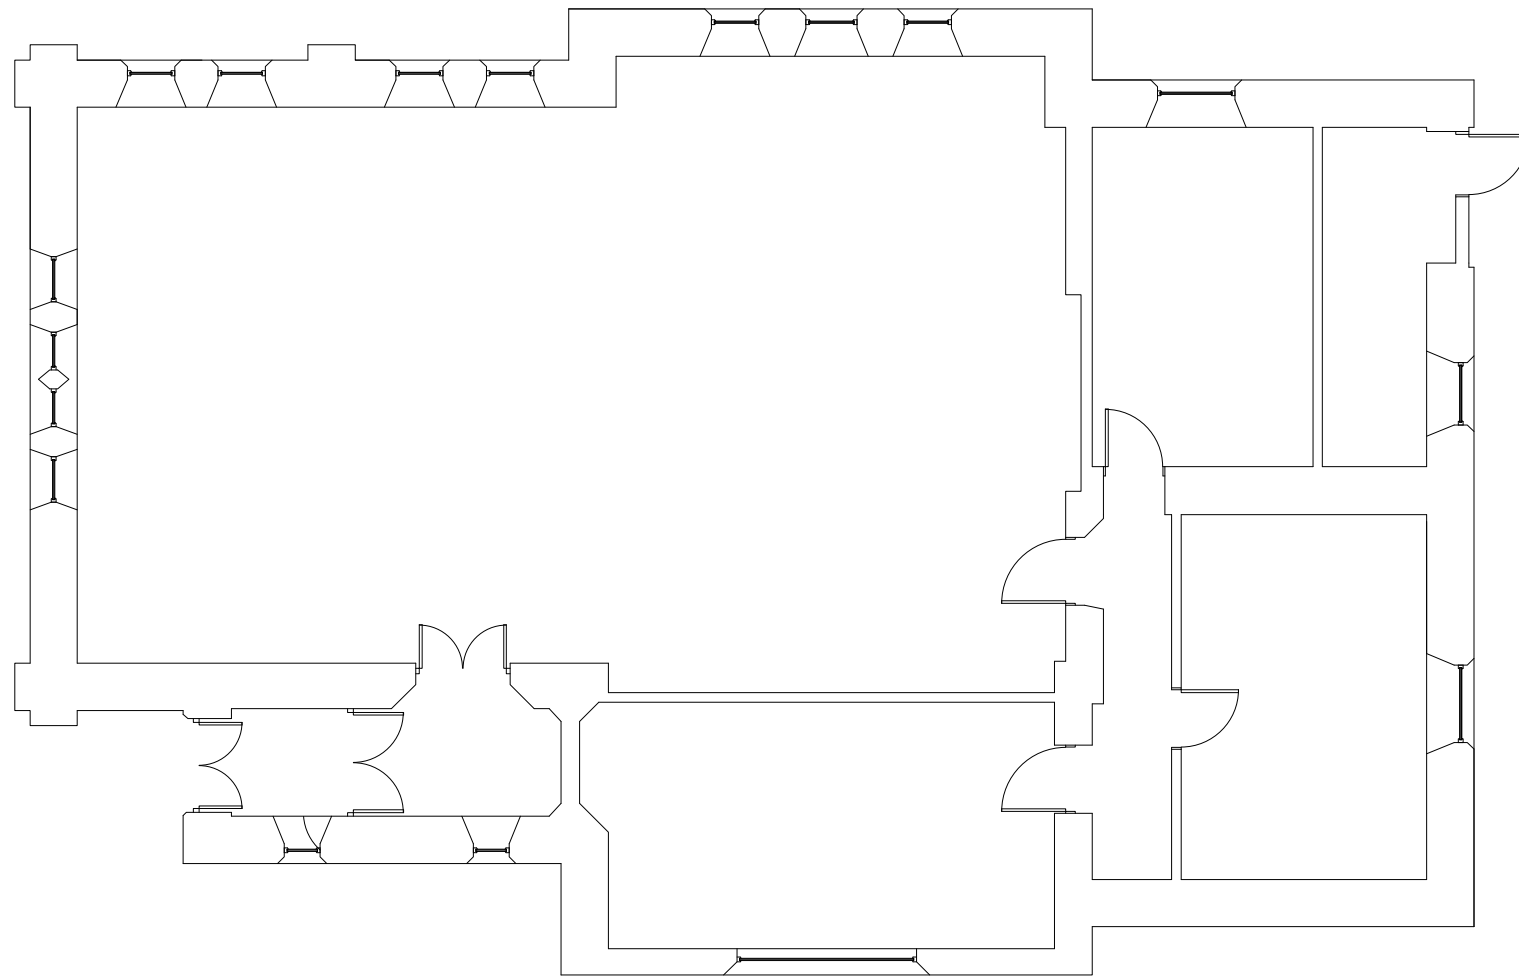

EXISTING GROUND FLOOR PLAN

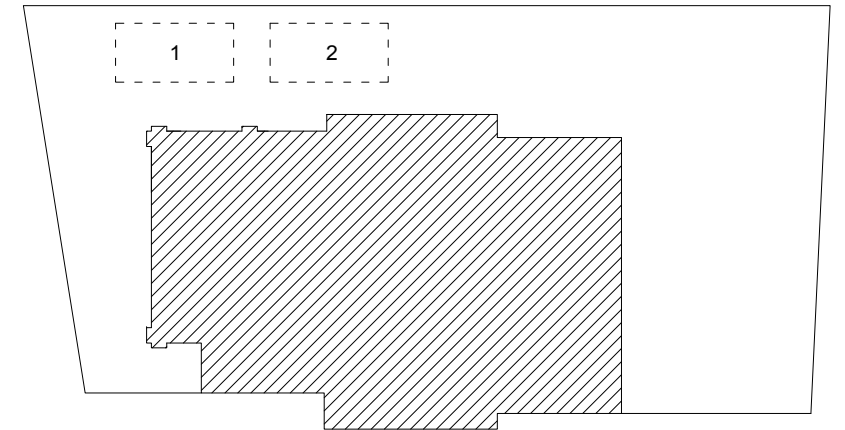

SITE PLAN (NTS)

alexander cully

surveying • architectural design

Title Existing property	
Client Mr M East	
Address Furlong Road Methodist Church Furlong Road Bolton Upon Dearne	
Date Sept 2017	Scale 1:100
Drawing No. 2166/01	