



Architectural planning
building & interiors
tel: & fax:

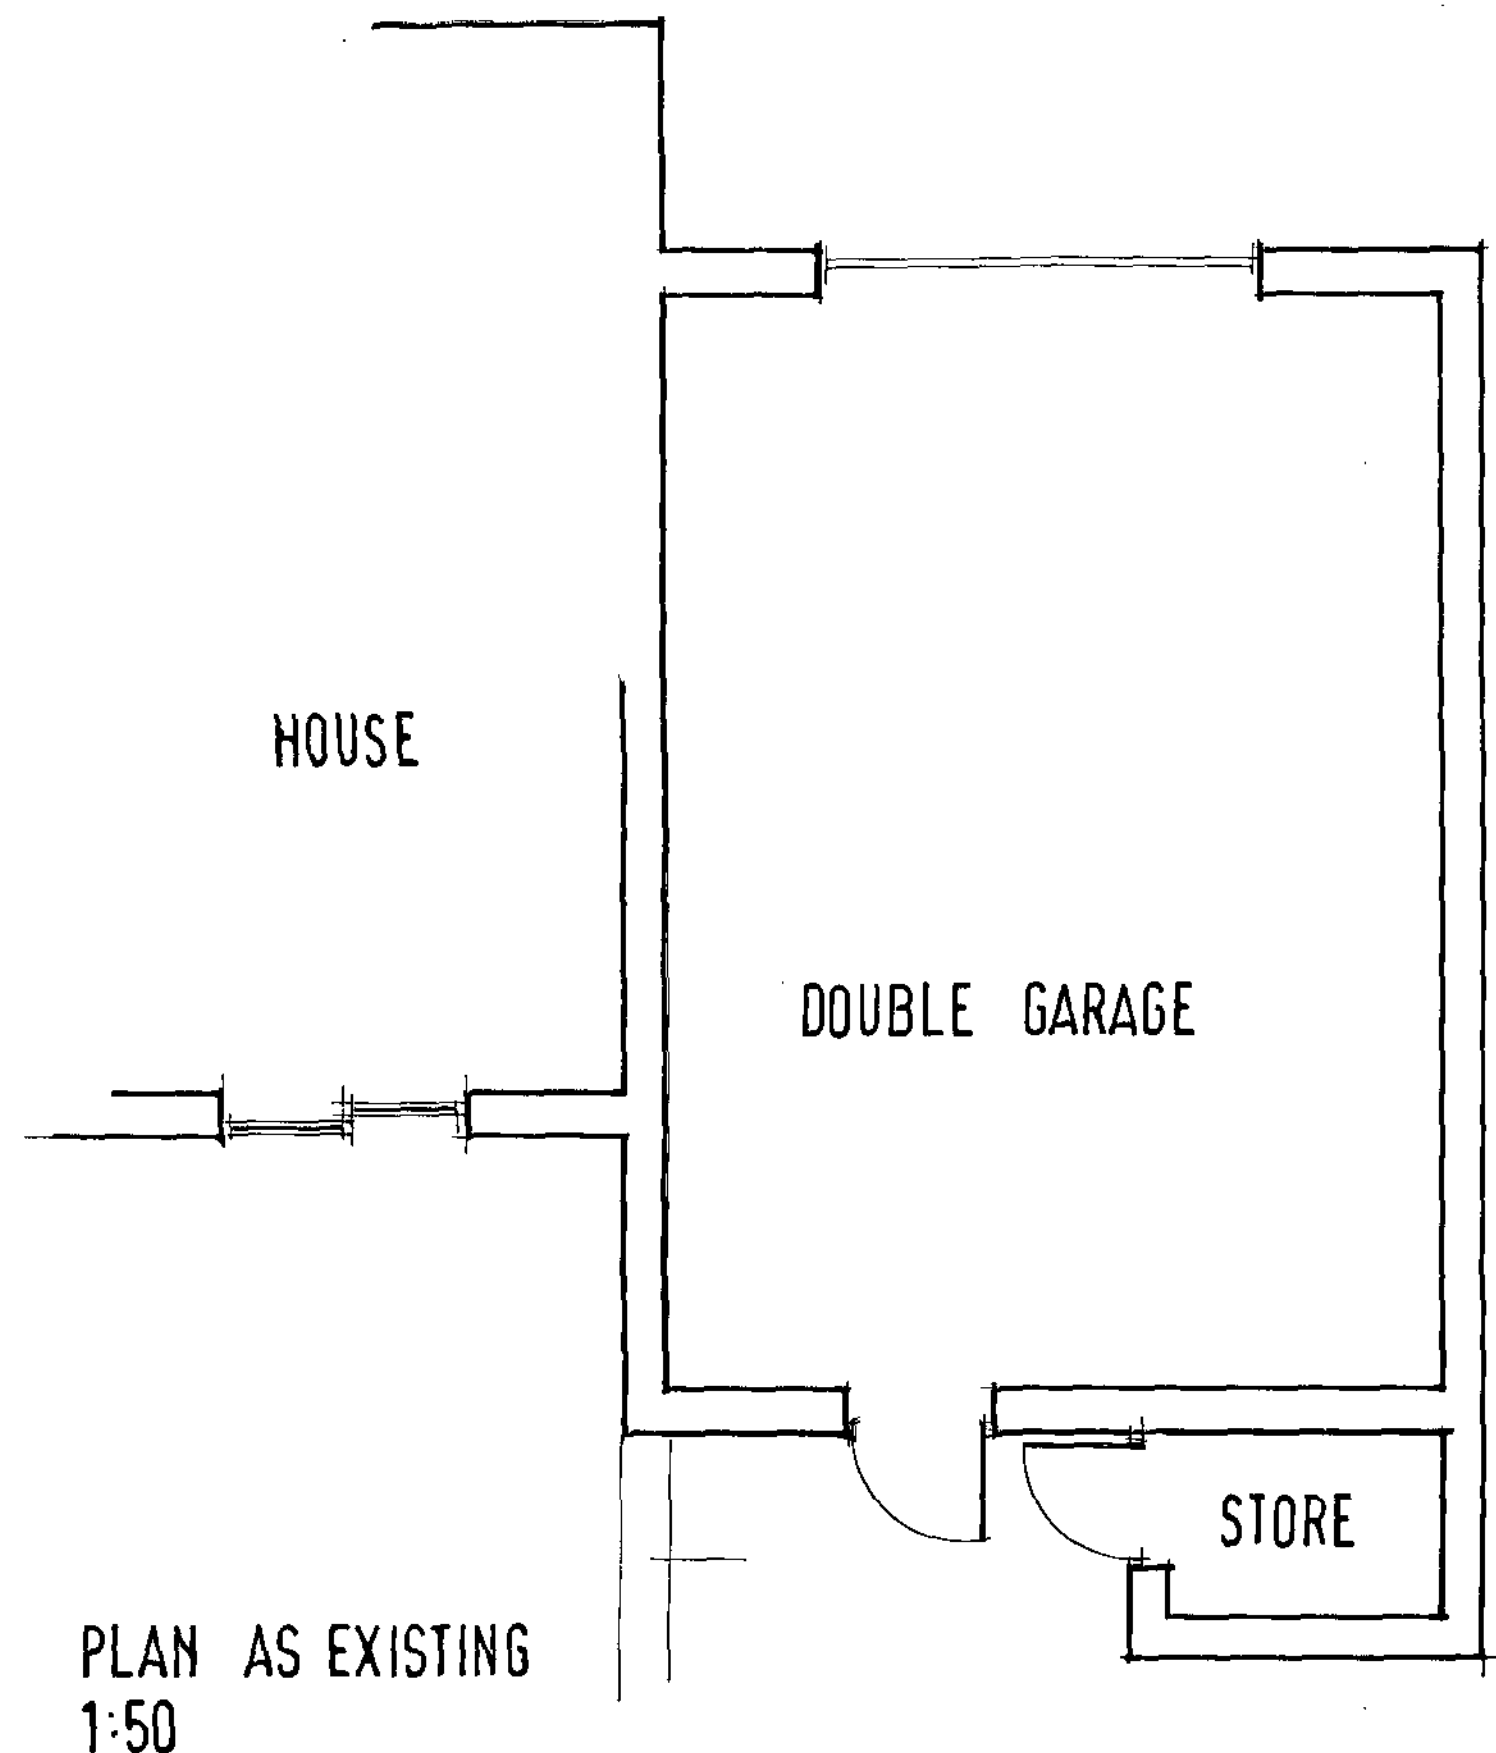


REAR ELEVATION AS EXISTING



FRONT ELEVATION AS EXISTING

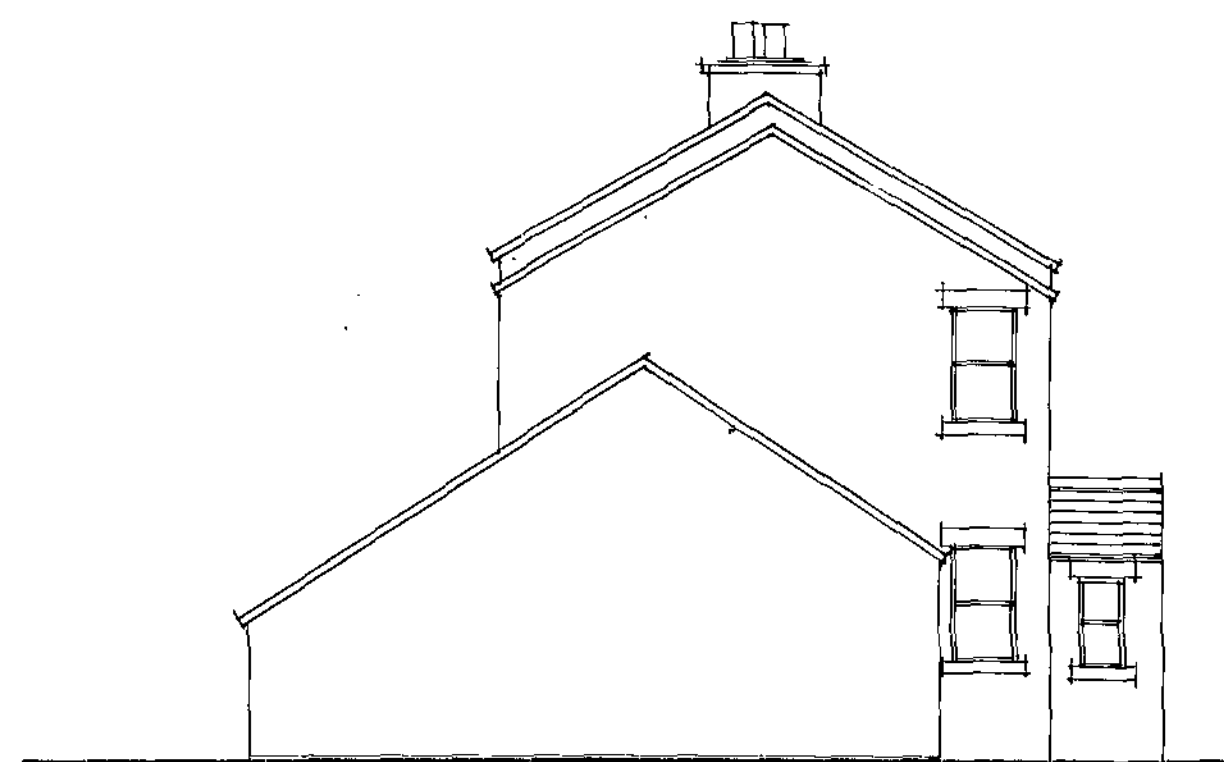

SIDE ELEVATION AS EXISTING

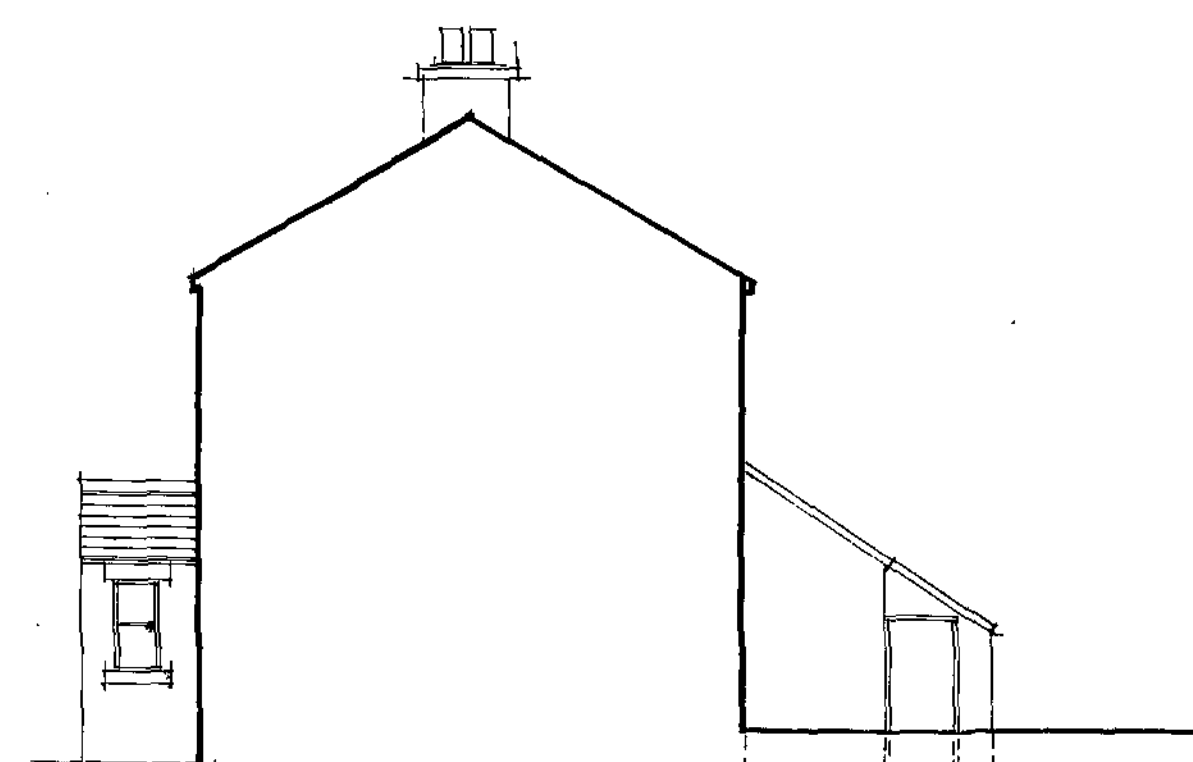

SIDE ELEVATION AS EXISTING

Nº 5 KENDAL GREEN.
WORSBOROUGH.
NR BARNSELY.
S 70 6 TT.

SCALE 1:100 1:50

DATE MAY 09 2009 : 15 : 01

DRAWN R HARRIS

Millé
design

c s d
R Harris FCS D
M L Harris BA Hon
design & construction

Architectural planning,
building & interiors
tel. & fax:
0114 2886929

Barnsley Metropolitan
Borough Council
21 SEP 2009
Corporate main room