


ELEVATIONS

Scale - 1 : 50 @ A1

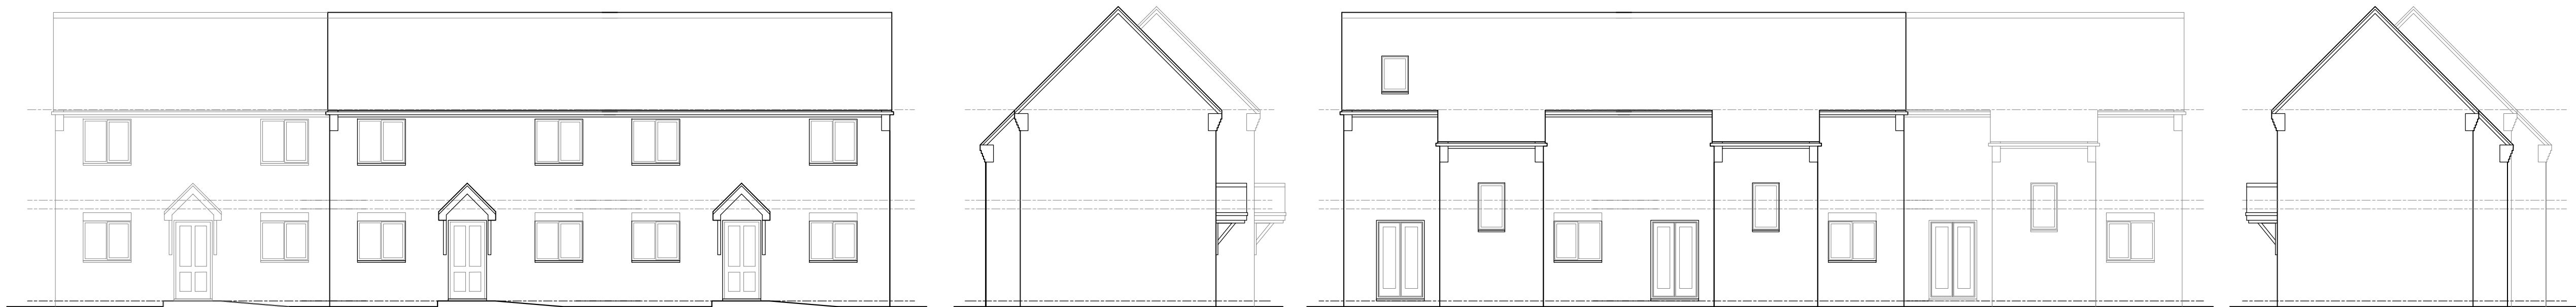


FRONT ELEVATION

SIDE ELEVATION


REAR ELEVATION

SIDE ELEVATION

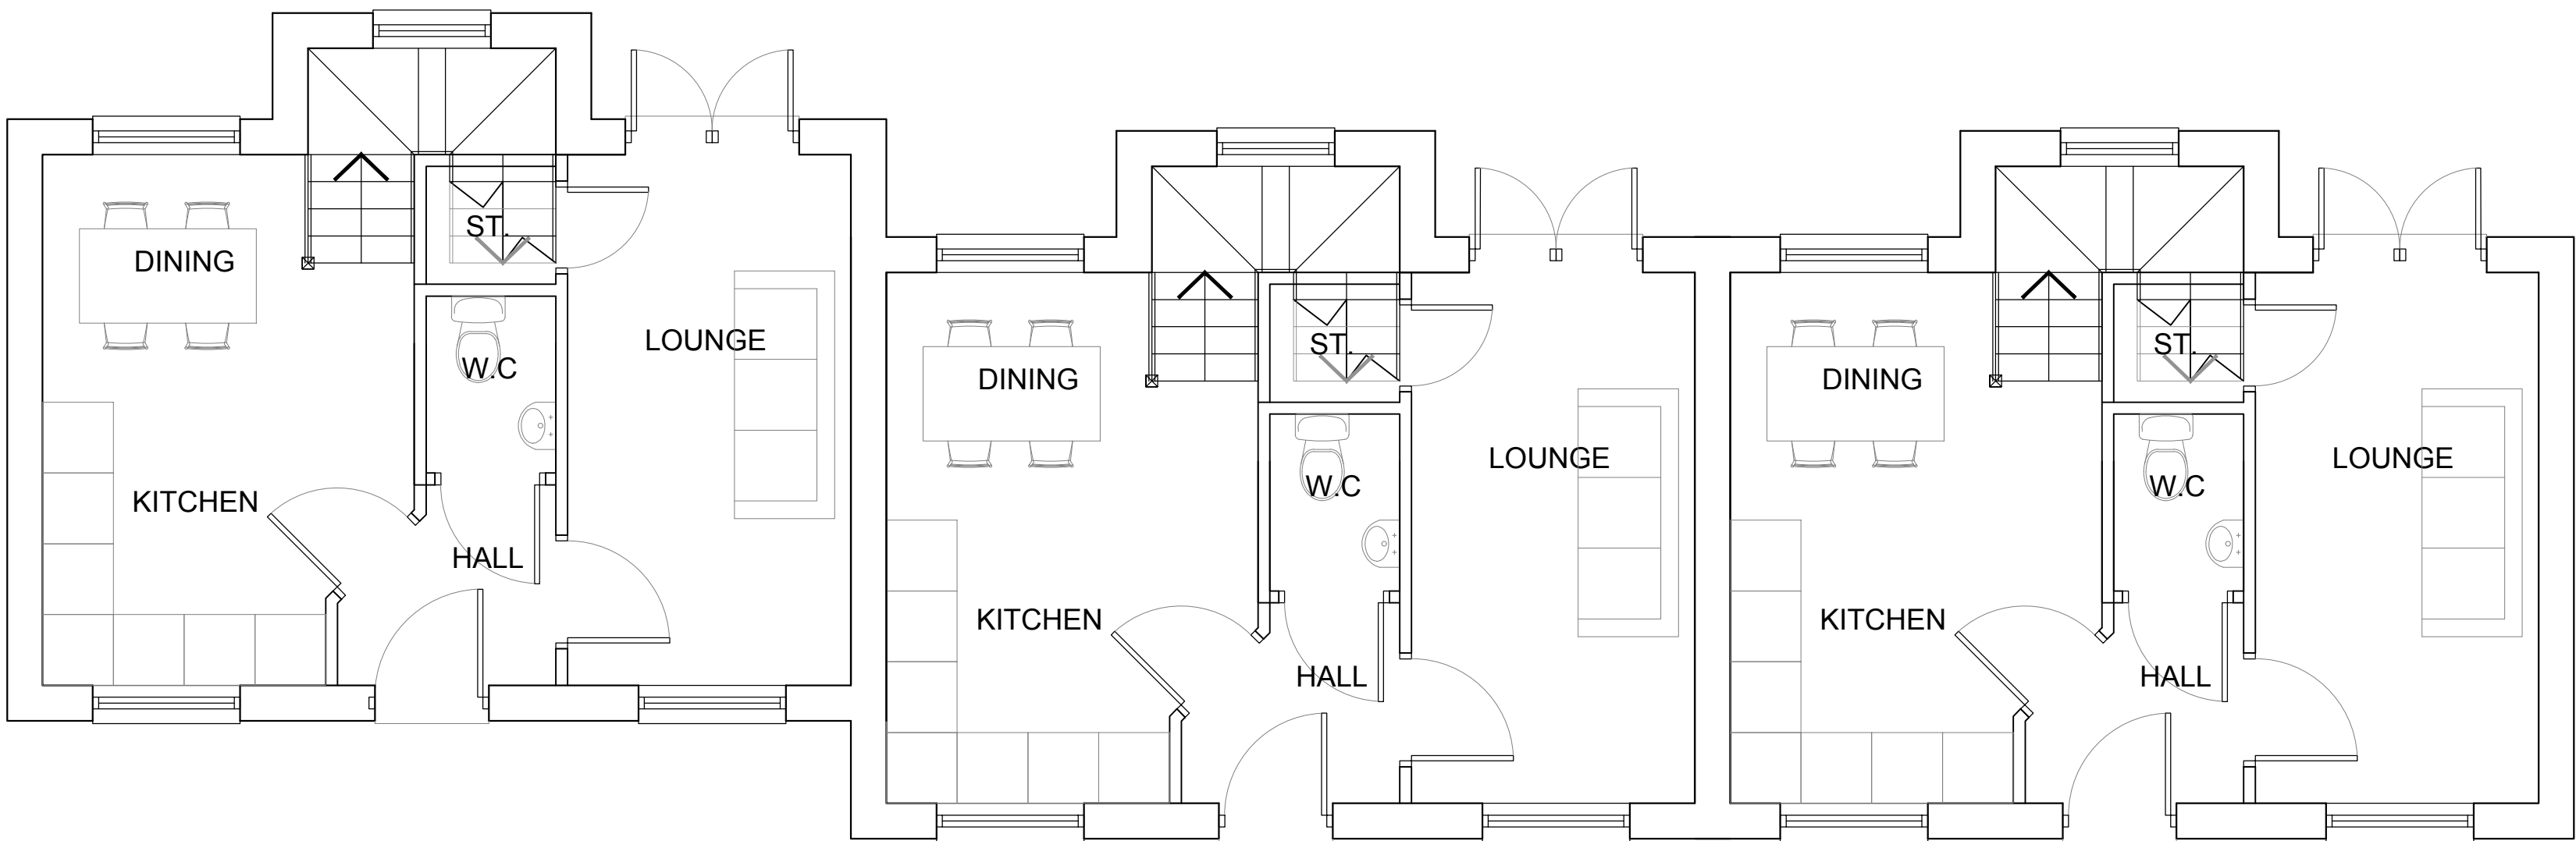

GROUND FLOOR PLAN

Scale - 1 : 50 @ A1

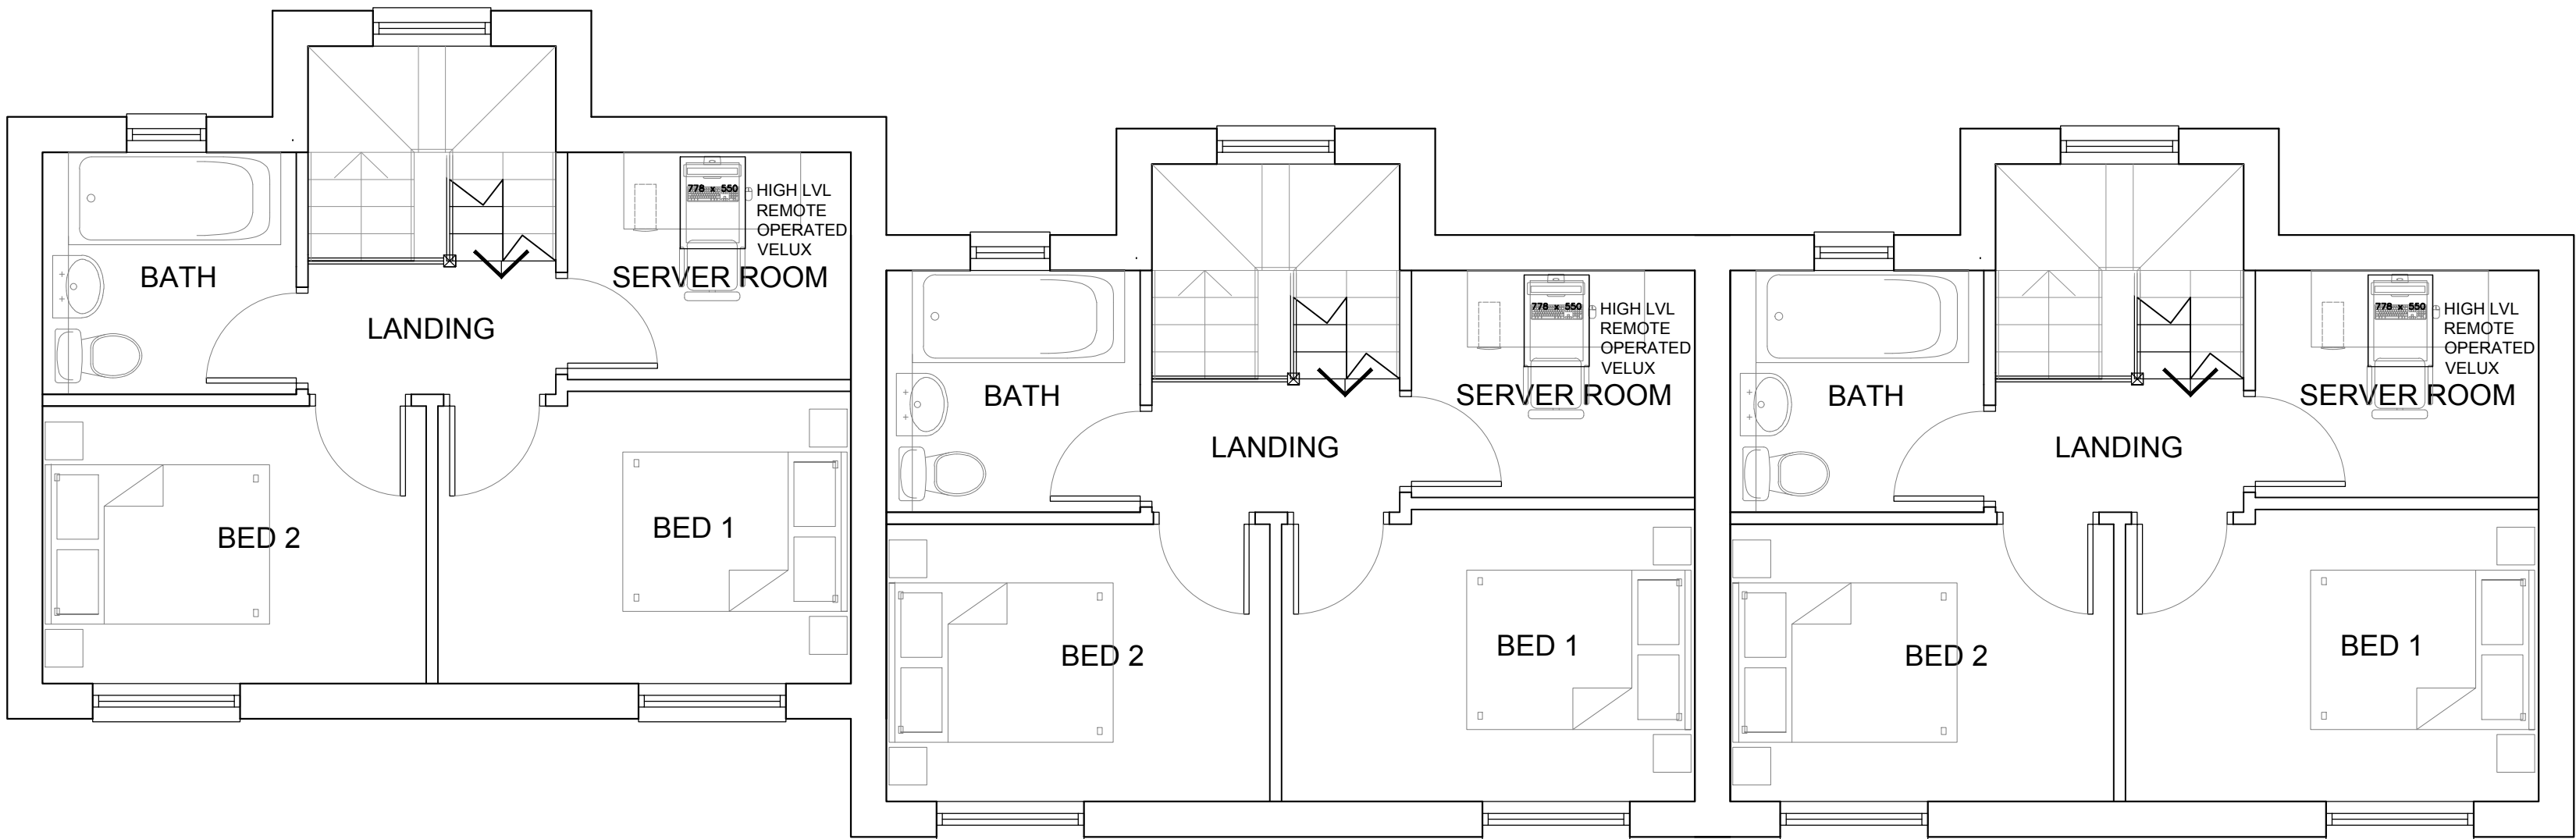

FIRST FLOOR PLAN

Scale - 1 : 50 @ A1

GENERAL NOTES

Figured dimensions only to be taken from this drawing
Do not scale. If in doubt ask.

Copyright exists on design and information contained in this drawing

No.	Revision/Issue	Date

Client Name

IAN BUCKLEY

Project Name

RESIDENTIAL DEVELOPMENT

Project Address

FILEY AVENUE
ROYSTON
BARNLEY S71 4PZ

Drawing Title

SCHEME 2

Drawn By

BC

Checked By

TJ

Office Ref

GD/2019/19.031

Project Number
19.031

Date
27.03.2019

Scale
As Noted@A1

Drawing Number

PL02
REV A

**JENKINS
VEITCH
NOLAN**

Appleby House
Unit 19 Ravenshorn Way
Renishaw, Sheffield S21 3WY

T: 01246 432 338
F: 01246 436 794
E: info@jvnarchitecture.com