


The Contractor is responsible for checking dimensions and any discrepancy to be verified with the Architects before proceeding. Figured dimensions to be worked to only.
DO NOT SCALE

ELEVATIONS

Scale 1:200

FRONT ELEVATION OPTIONS refer to site plan for location

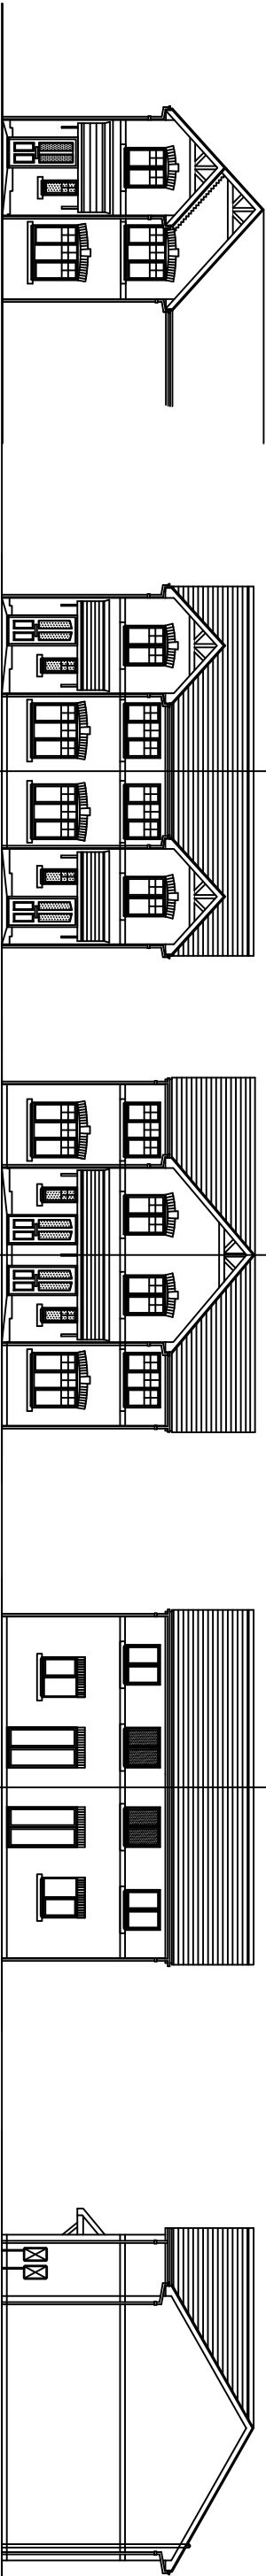


FRONT ELEVATION
End of Mews

FRONT ELEVATION
Side Gabled

FRONT ELEVATION
Central Gabled



REAR ELEVATION

Central Gabled
SIDE ELEVATION

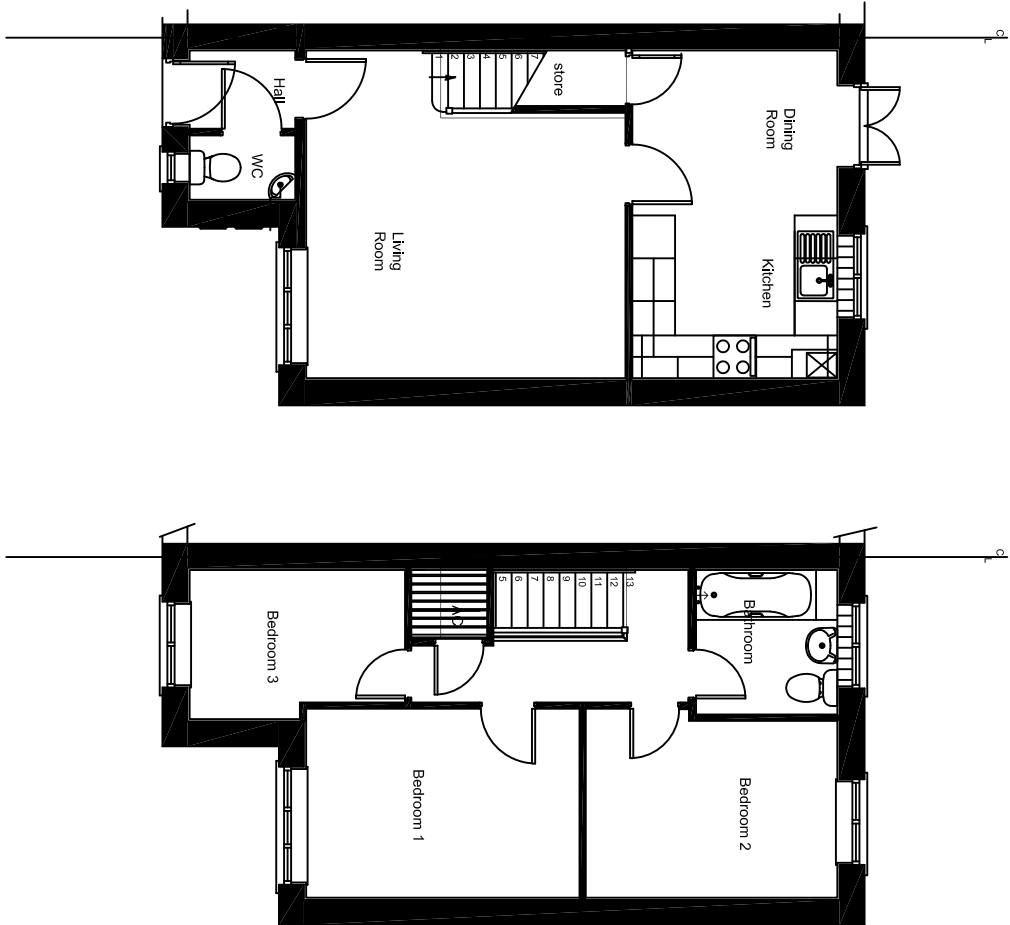



GROUND FLOOR PLAN
Scale 1:100

FIRST FLOOR PLAN
Scale 1:100

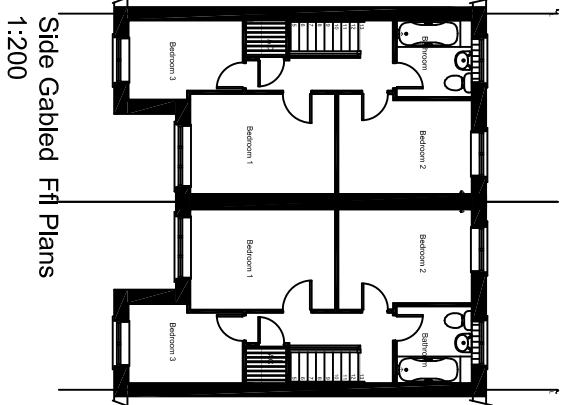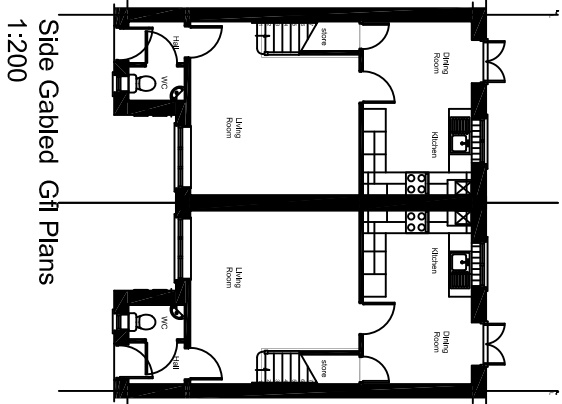

Side Gabled GFI Plans
1:200


Side Gabled FFI Plans
1:200

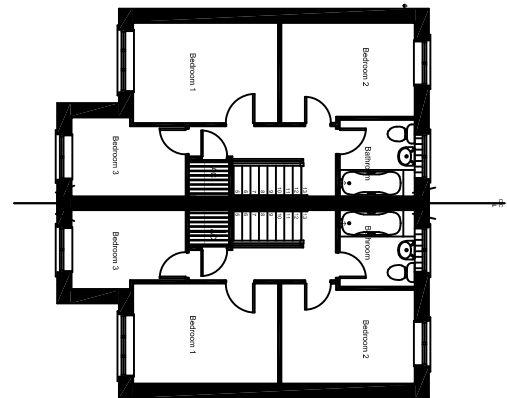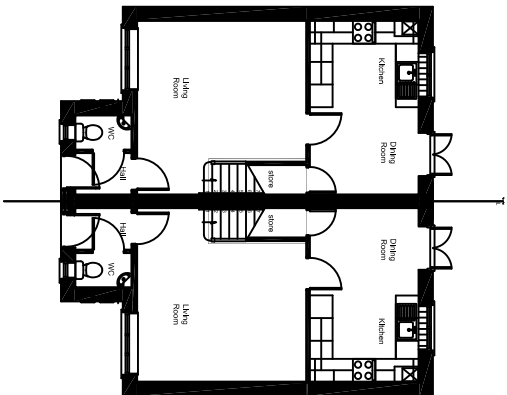

Central Gabled GFI Plans
1:200

Central Gabled FFI Plans
1:200

Side Gabled
SIDE ELEVATION

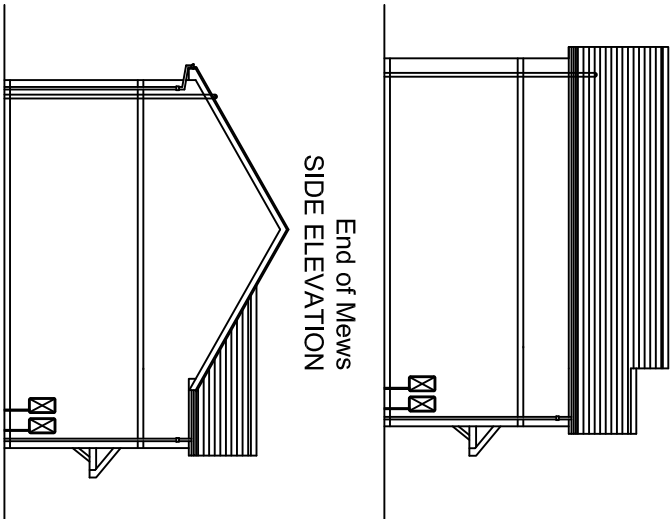

Rev C - plan variants added WDC 26.1.16
Rev B - gable variants added WDC 26.1.16
Rev A - gable inverted version added WDC 14.1.16

location
Standard Housetype

title
The Birch
Planning Drawing(2014)

scale 1:100	size A3	db JAS	db	date 10.02.14
----------------	------------	-----------	----	------------------

drawing no. BIRCH-P-10	rev C
---------------------------	----------

JONES
HOMES

JONES HOMES
EMERSON HOUSE, HAYES LANE, AUDERLEY EDGE, CHESHIRE. SK9 7LP
Tel: (01625) 586400 Fax: (01625) 586270