




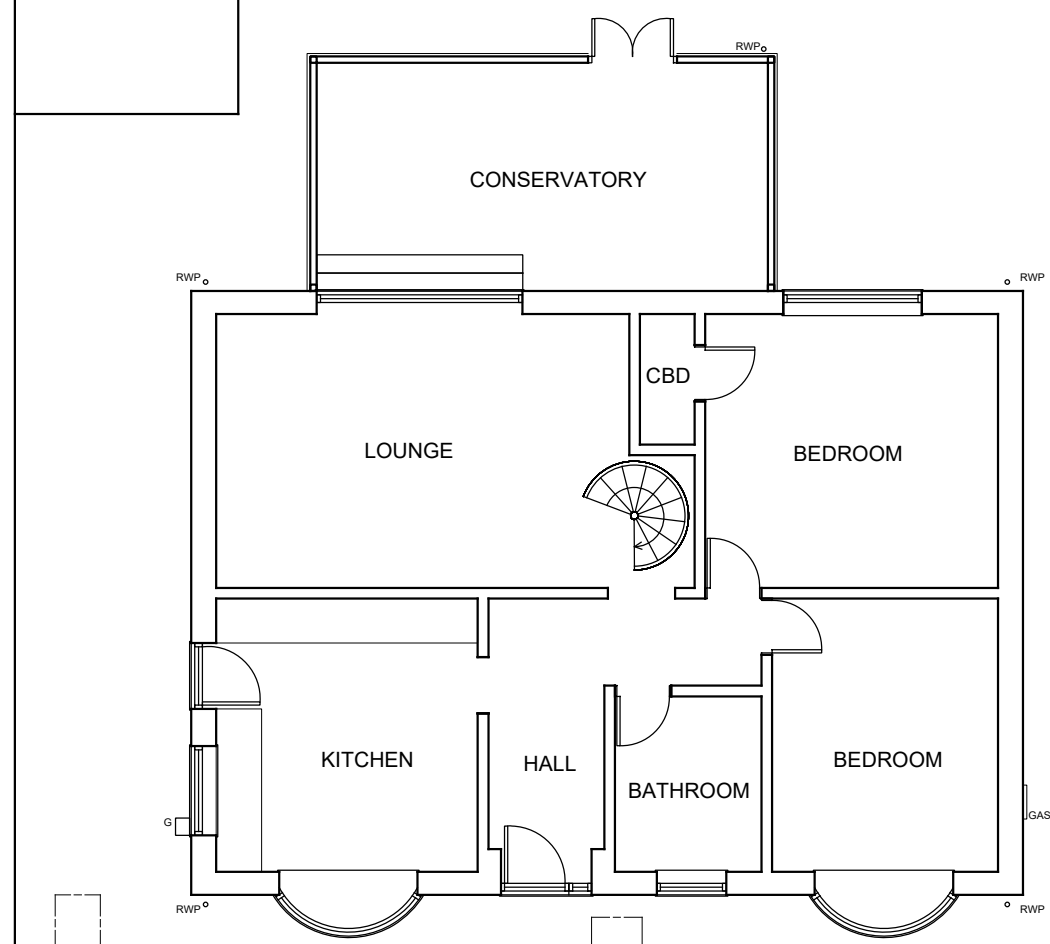

EXISTING GROUND FLOOR PLAN

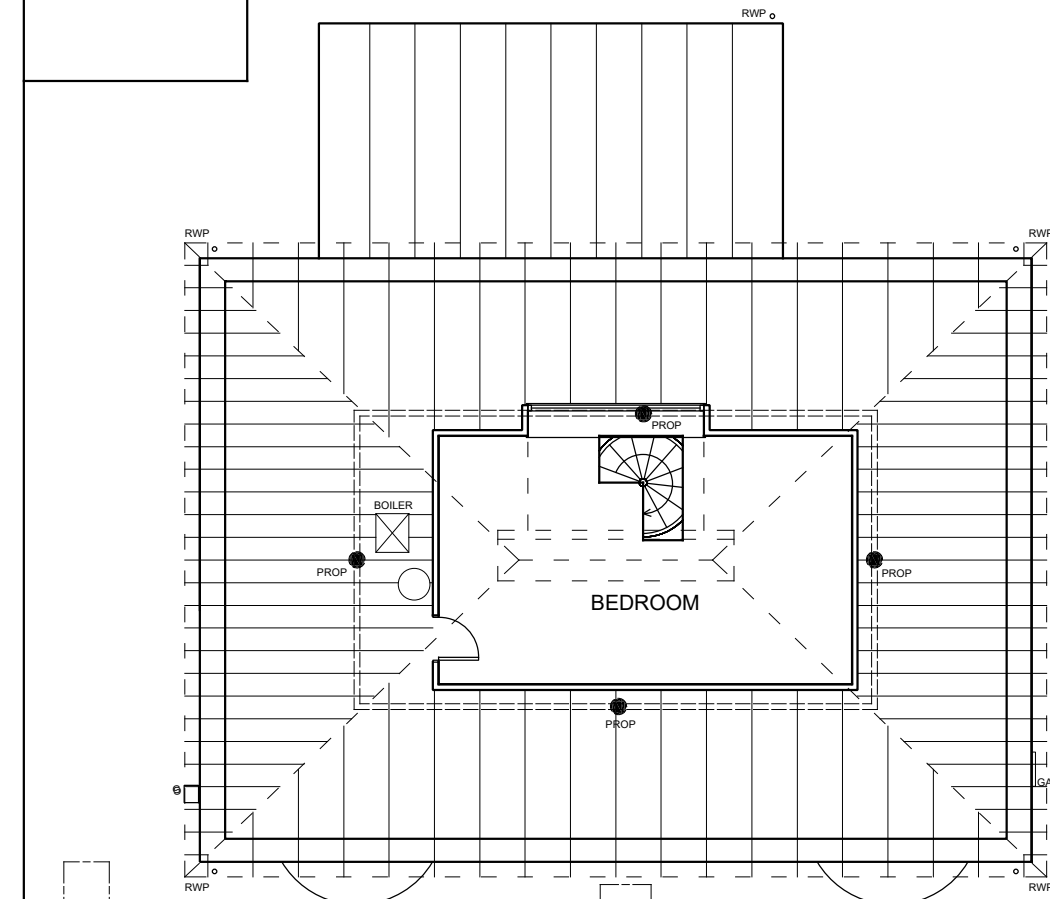

EXISTING FIRST FLOOR PLAN

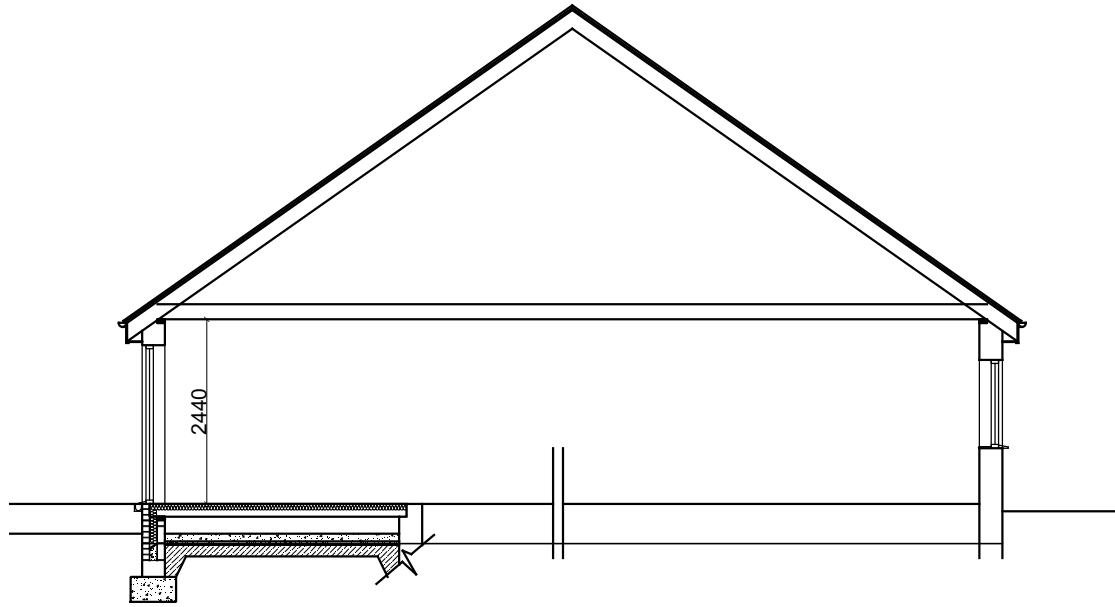


PROPOSED SECTION A-A




PROPOSED FRONT ELEVATION



EXISTING FRONT ELEVATION

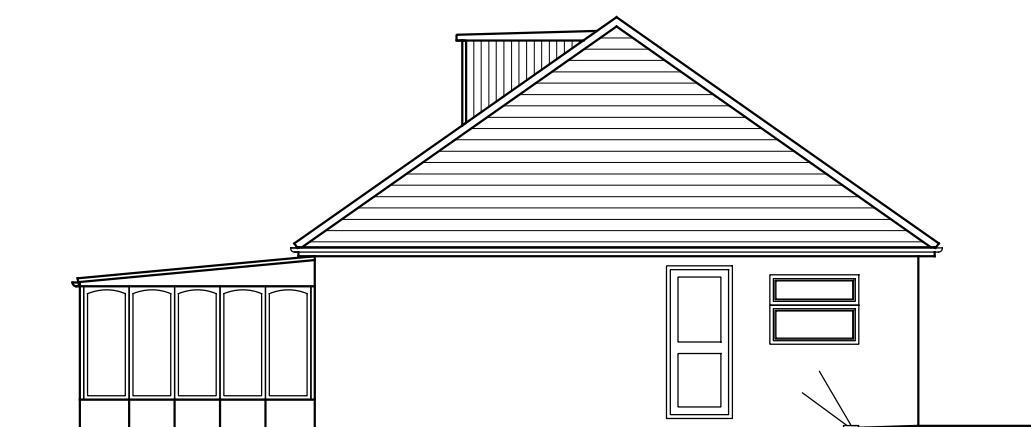


EXISTING SIDE ELEVATION

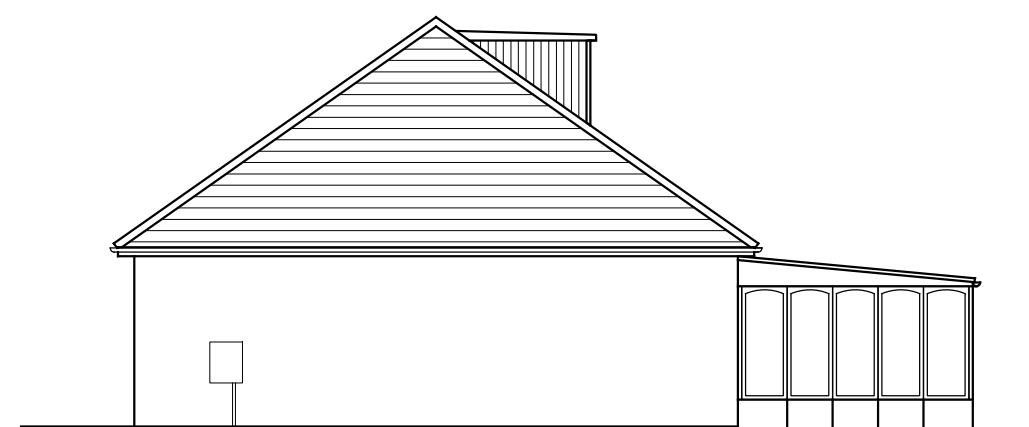


EXISTING SIDE ELEVATION




EXISTING REAR ELEVATION

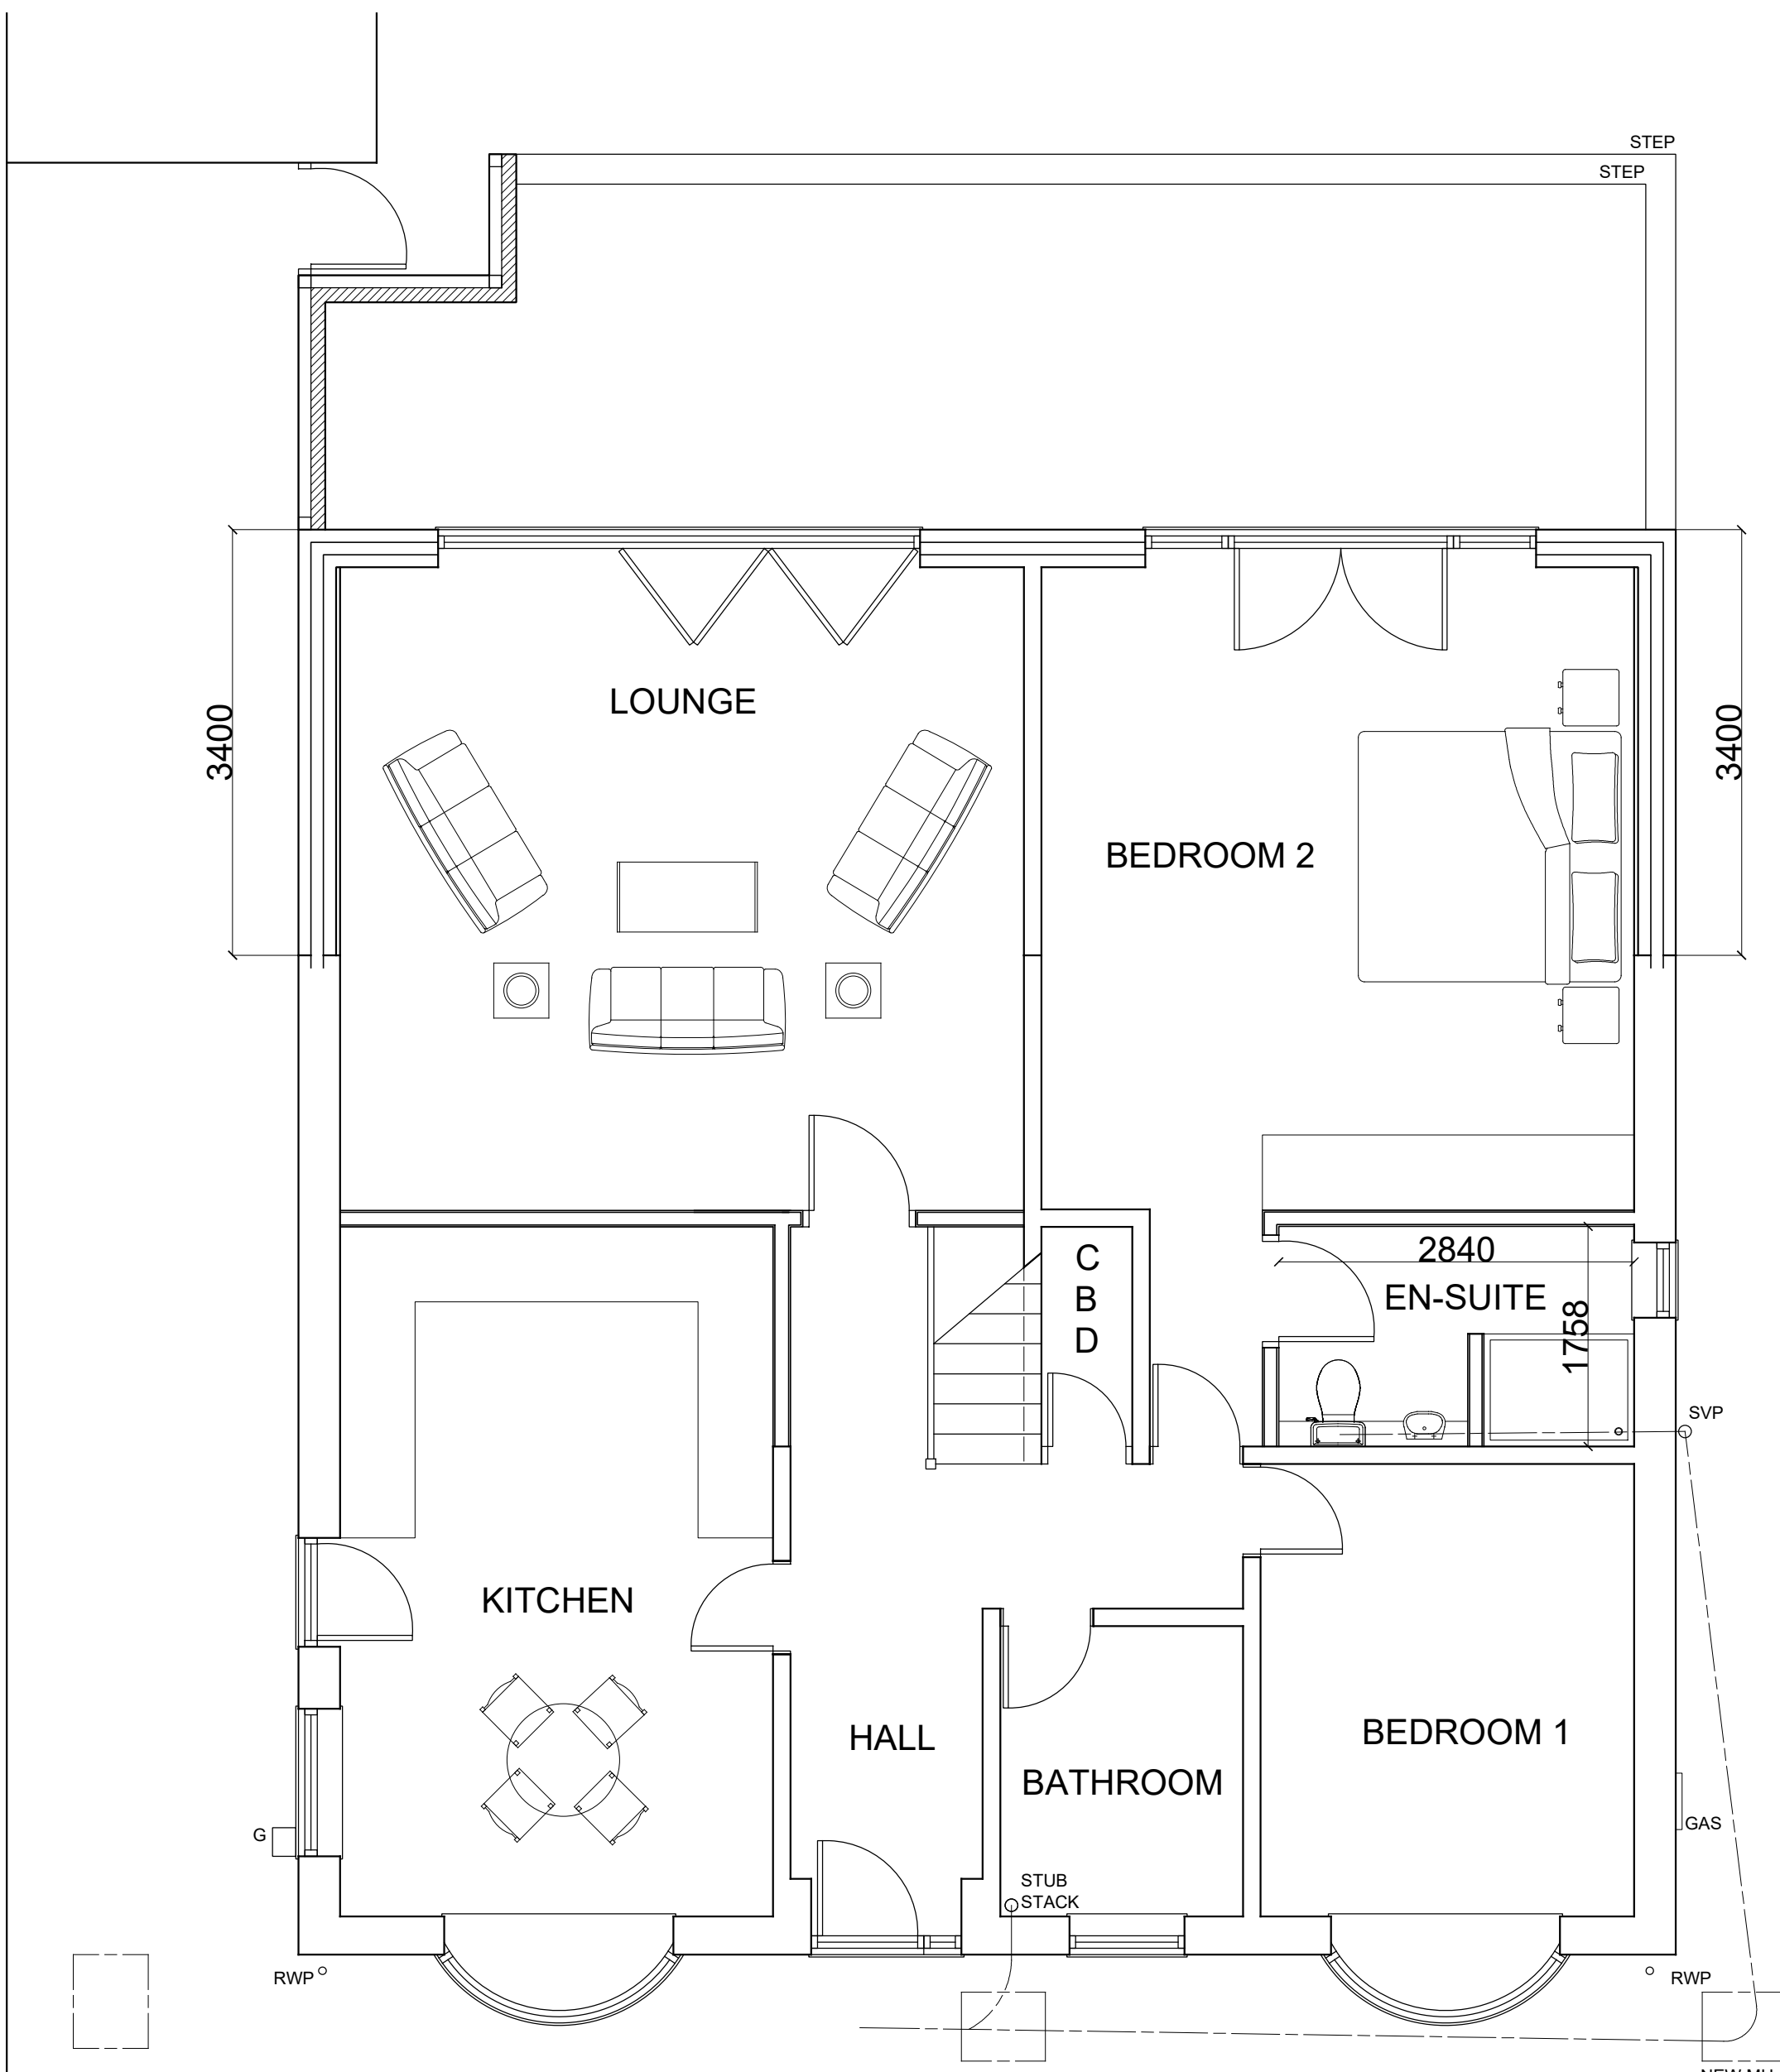


PROPOSED GROUND FLOOR PLAN

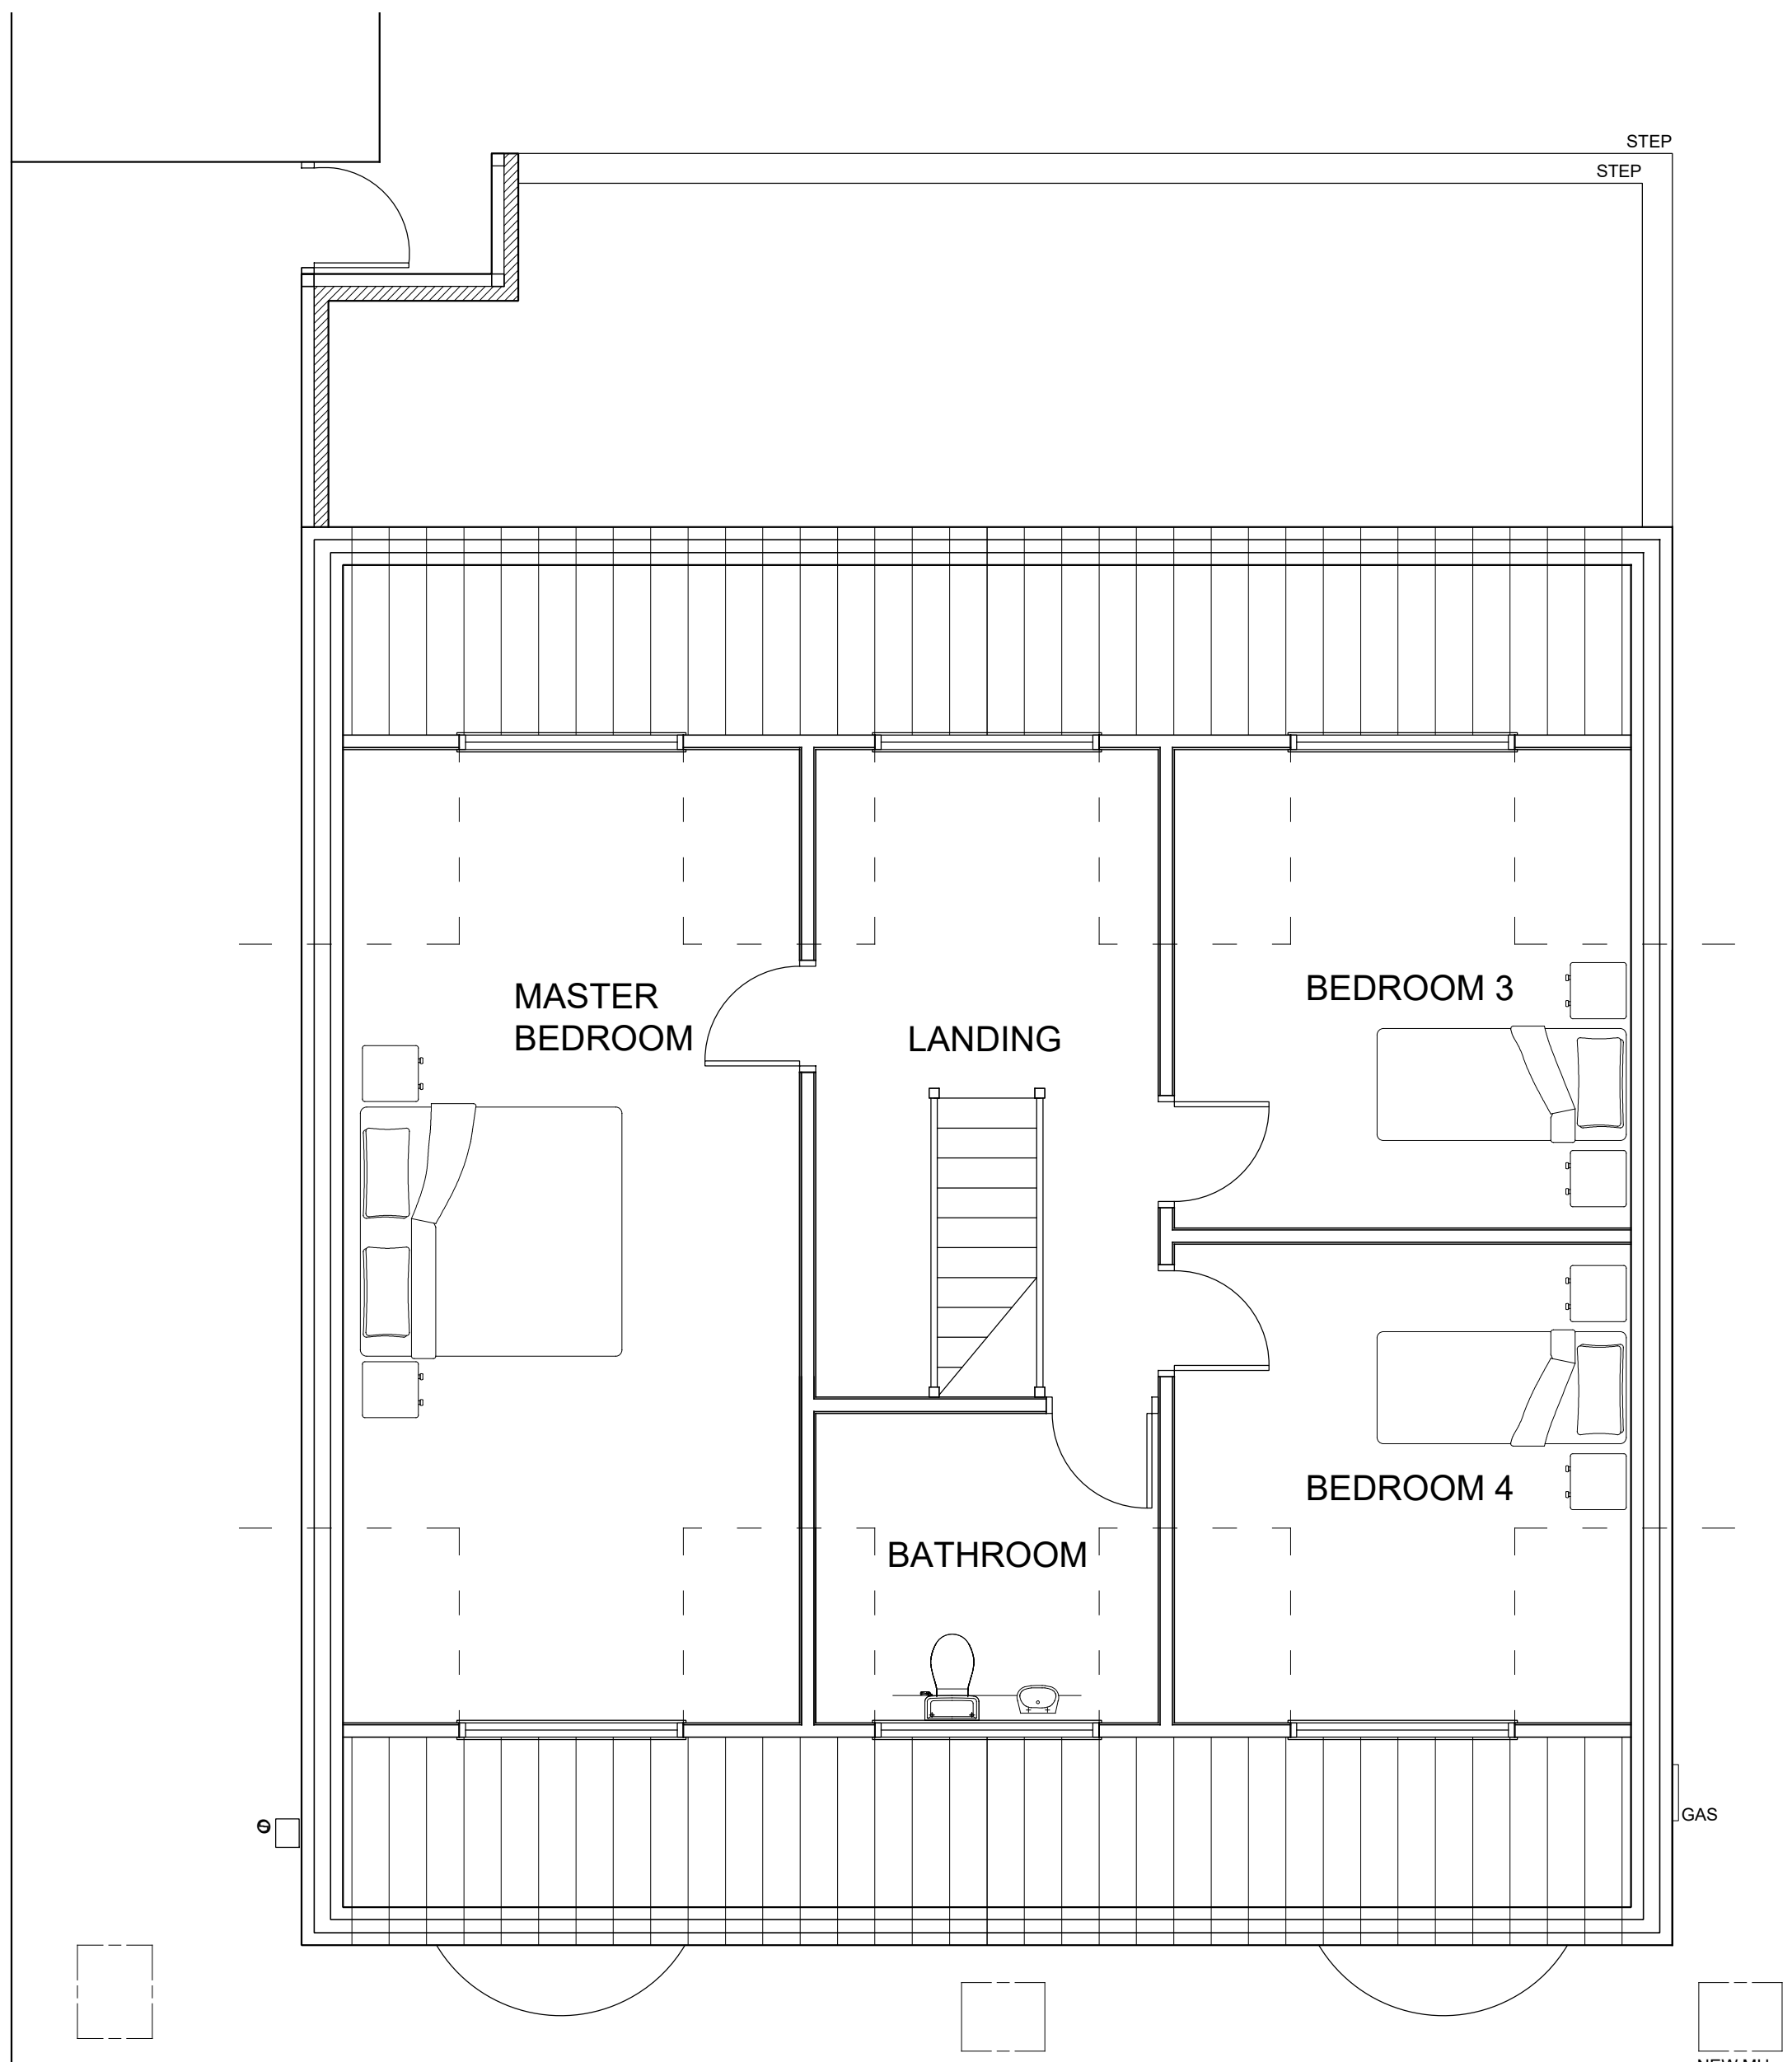

PROPOSED FIRST FLOOR PLAN

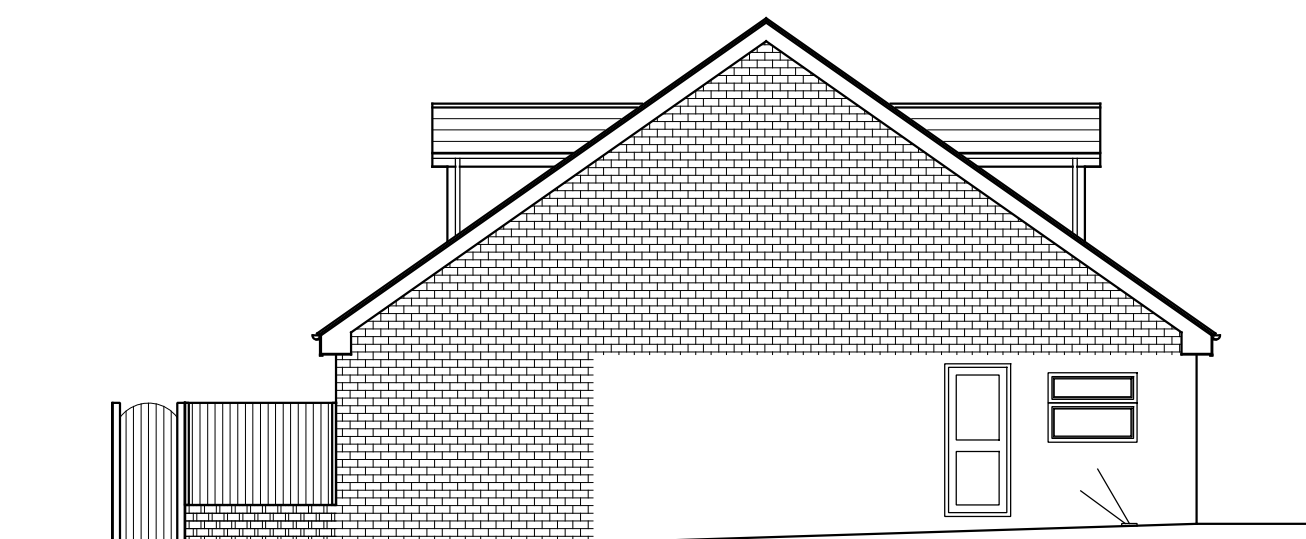

PROPOSED SIDE ELEVATION

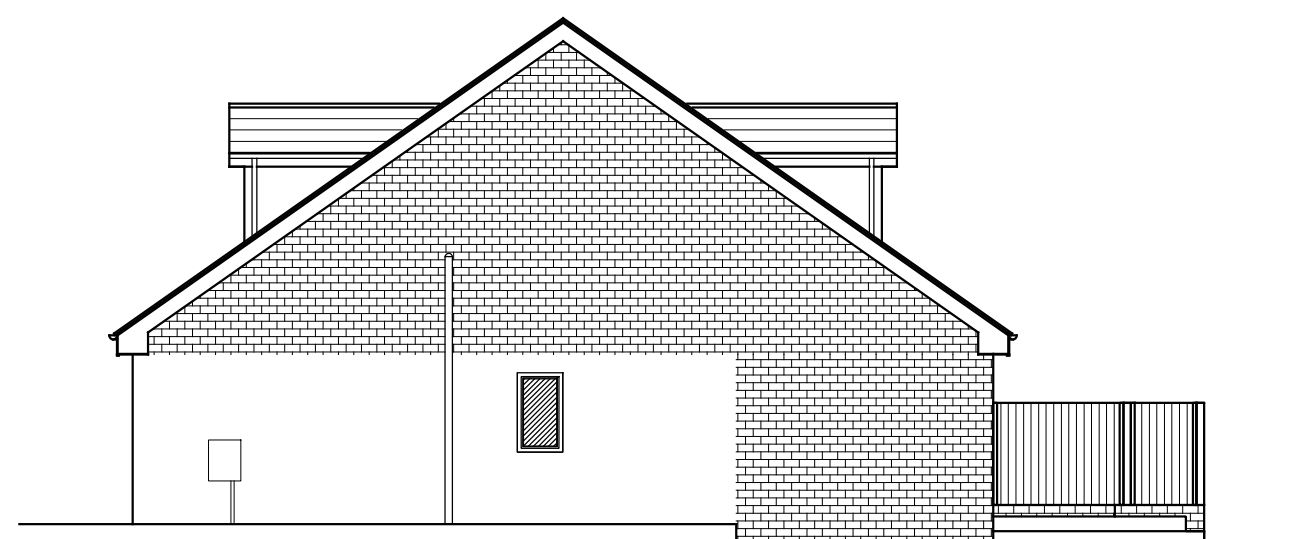

PROPOSED SIDE ELEVATION



PROPOSED REAR ELEVATION

REV	DESCRIPTION	DATE	DRAWN
JDS DESIGNS LTD			
TEL - 01782443207			
EMAIL - JDS.DESIGNS@GMAIL.COM			
PROJECT TITLE			
DRAWING TITLE			
PROJECT NO.		DWS NO.	
SCALE		REV.	
1:50 / 100			