



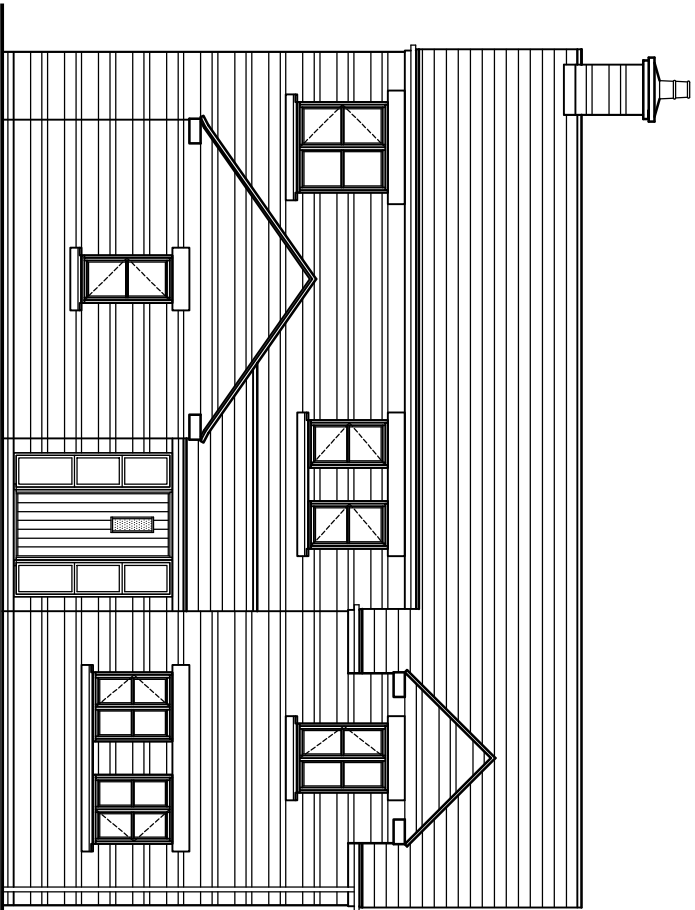

FRONT ELEVATION

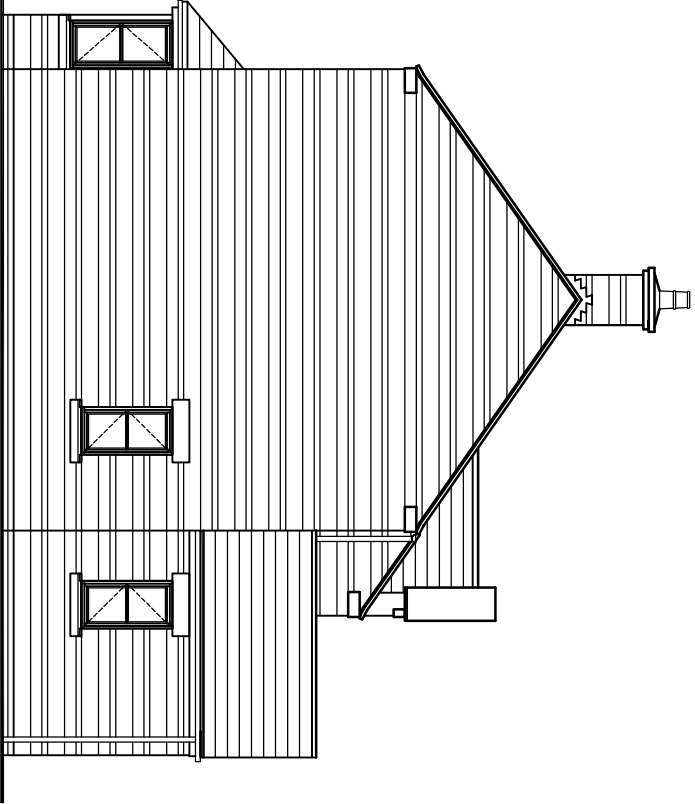

SIDE ELEVATION

|      |      |         |
|------|------|---------|
|      |      |         |
|      |      |         |
|      |      |         |
|      |      |         |
| Rev. | Date | Details |



**RIPPON HOMES**  
Leeming Lane South, Mansfield Woodhouse  
Nottinghamshire, NG19 9AQ  
Tel: 01623 659000 Fax: 01623 420807

|                           |  |                                             |  |
|---------------------------|--|---------------------------------------------|--|
| PROJECT<br>TITLE          |  | LAND AT CLAYTON LANE,<br>THURNSCOE. S63 0BG |  |
| DRAWING<br>TITLE          |  | Scale : 1 : 100                             |  |
| HOUSETYPE H<br>ELEVATIONS |  | Ref : RH/TH/H2                              |  |
|                           |  | Revision : -                                |  |
|                           |  | Date : 07.12.2015                           |  |
|                           |  | Drawn By : CDAL                             |  |

**Carlton Design**  
Architecture Ltd  
Architectural Consultants

7 The Old Dairy Buildings, Winkburn, Nottinghamshire, NG22 8PQ.  
tel:- 01650 650353 Facsimile:- 01650 650123  
E-MAIL: carlton.design@virgin.net