




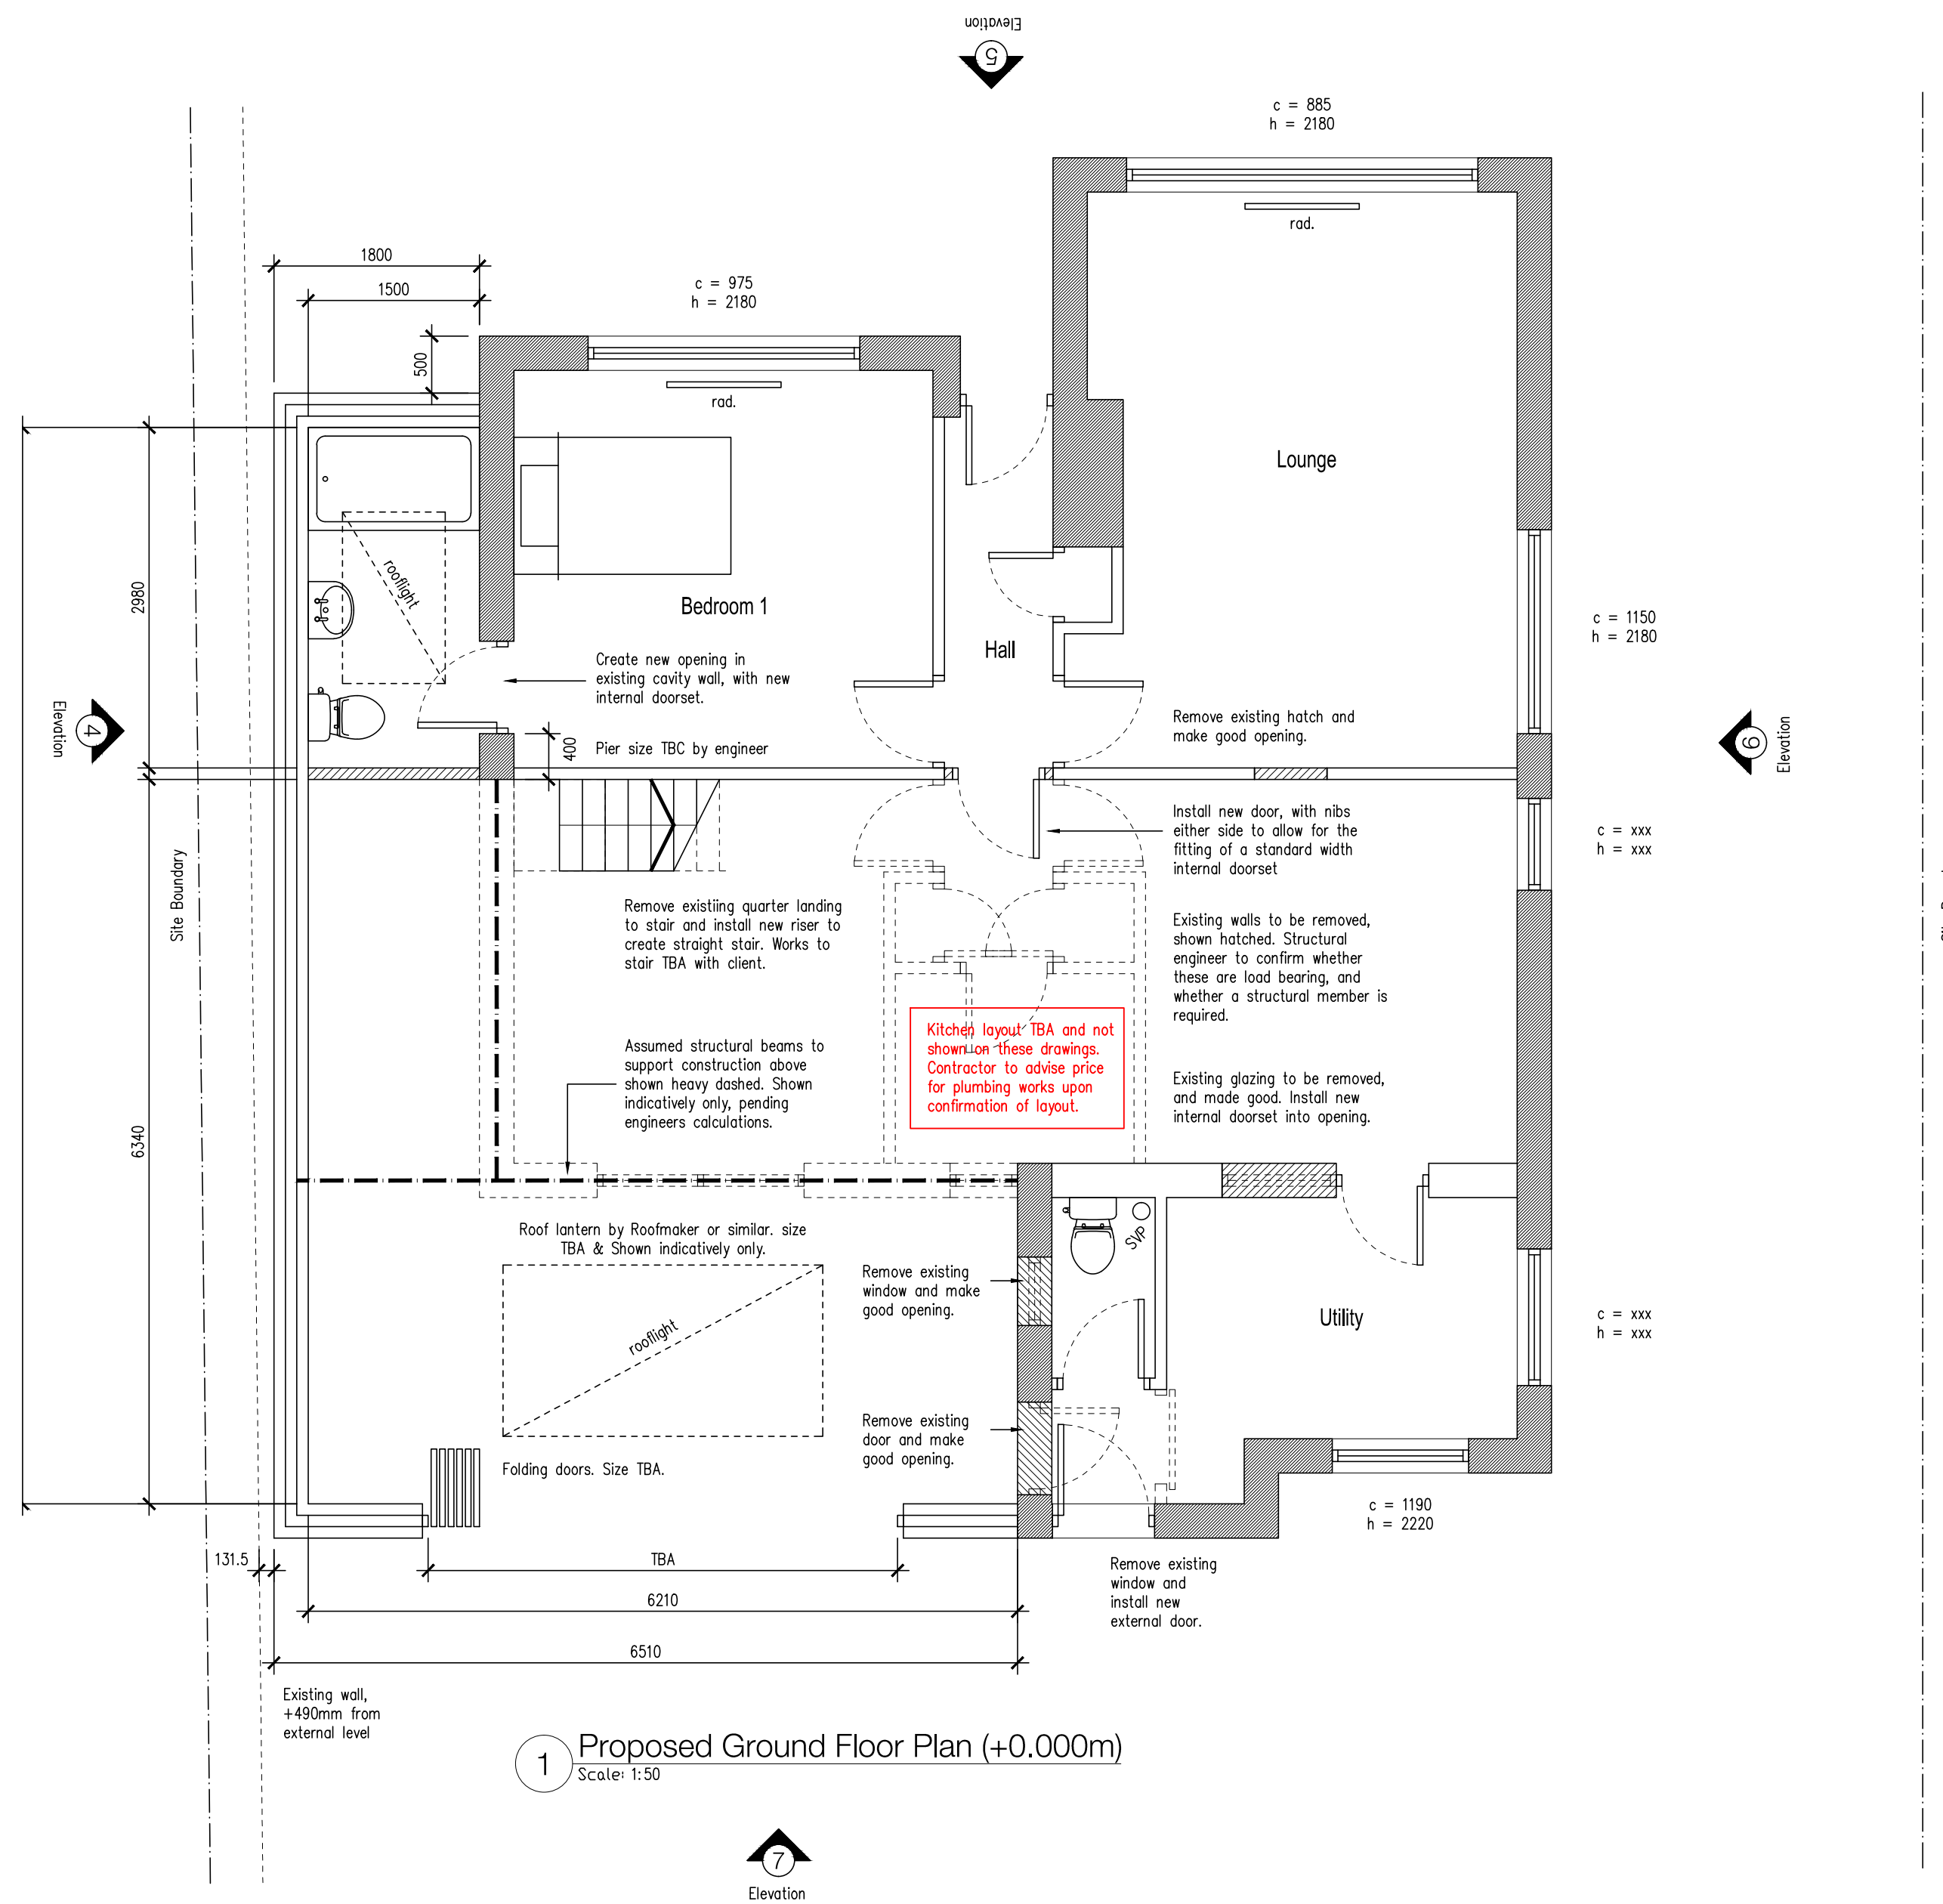


1 Proposed Ground Floor Plan (+0.000m)
Scale 1:50

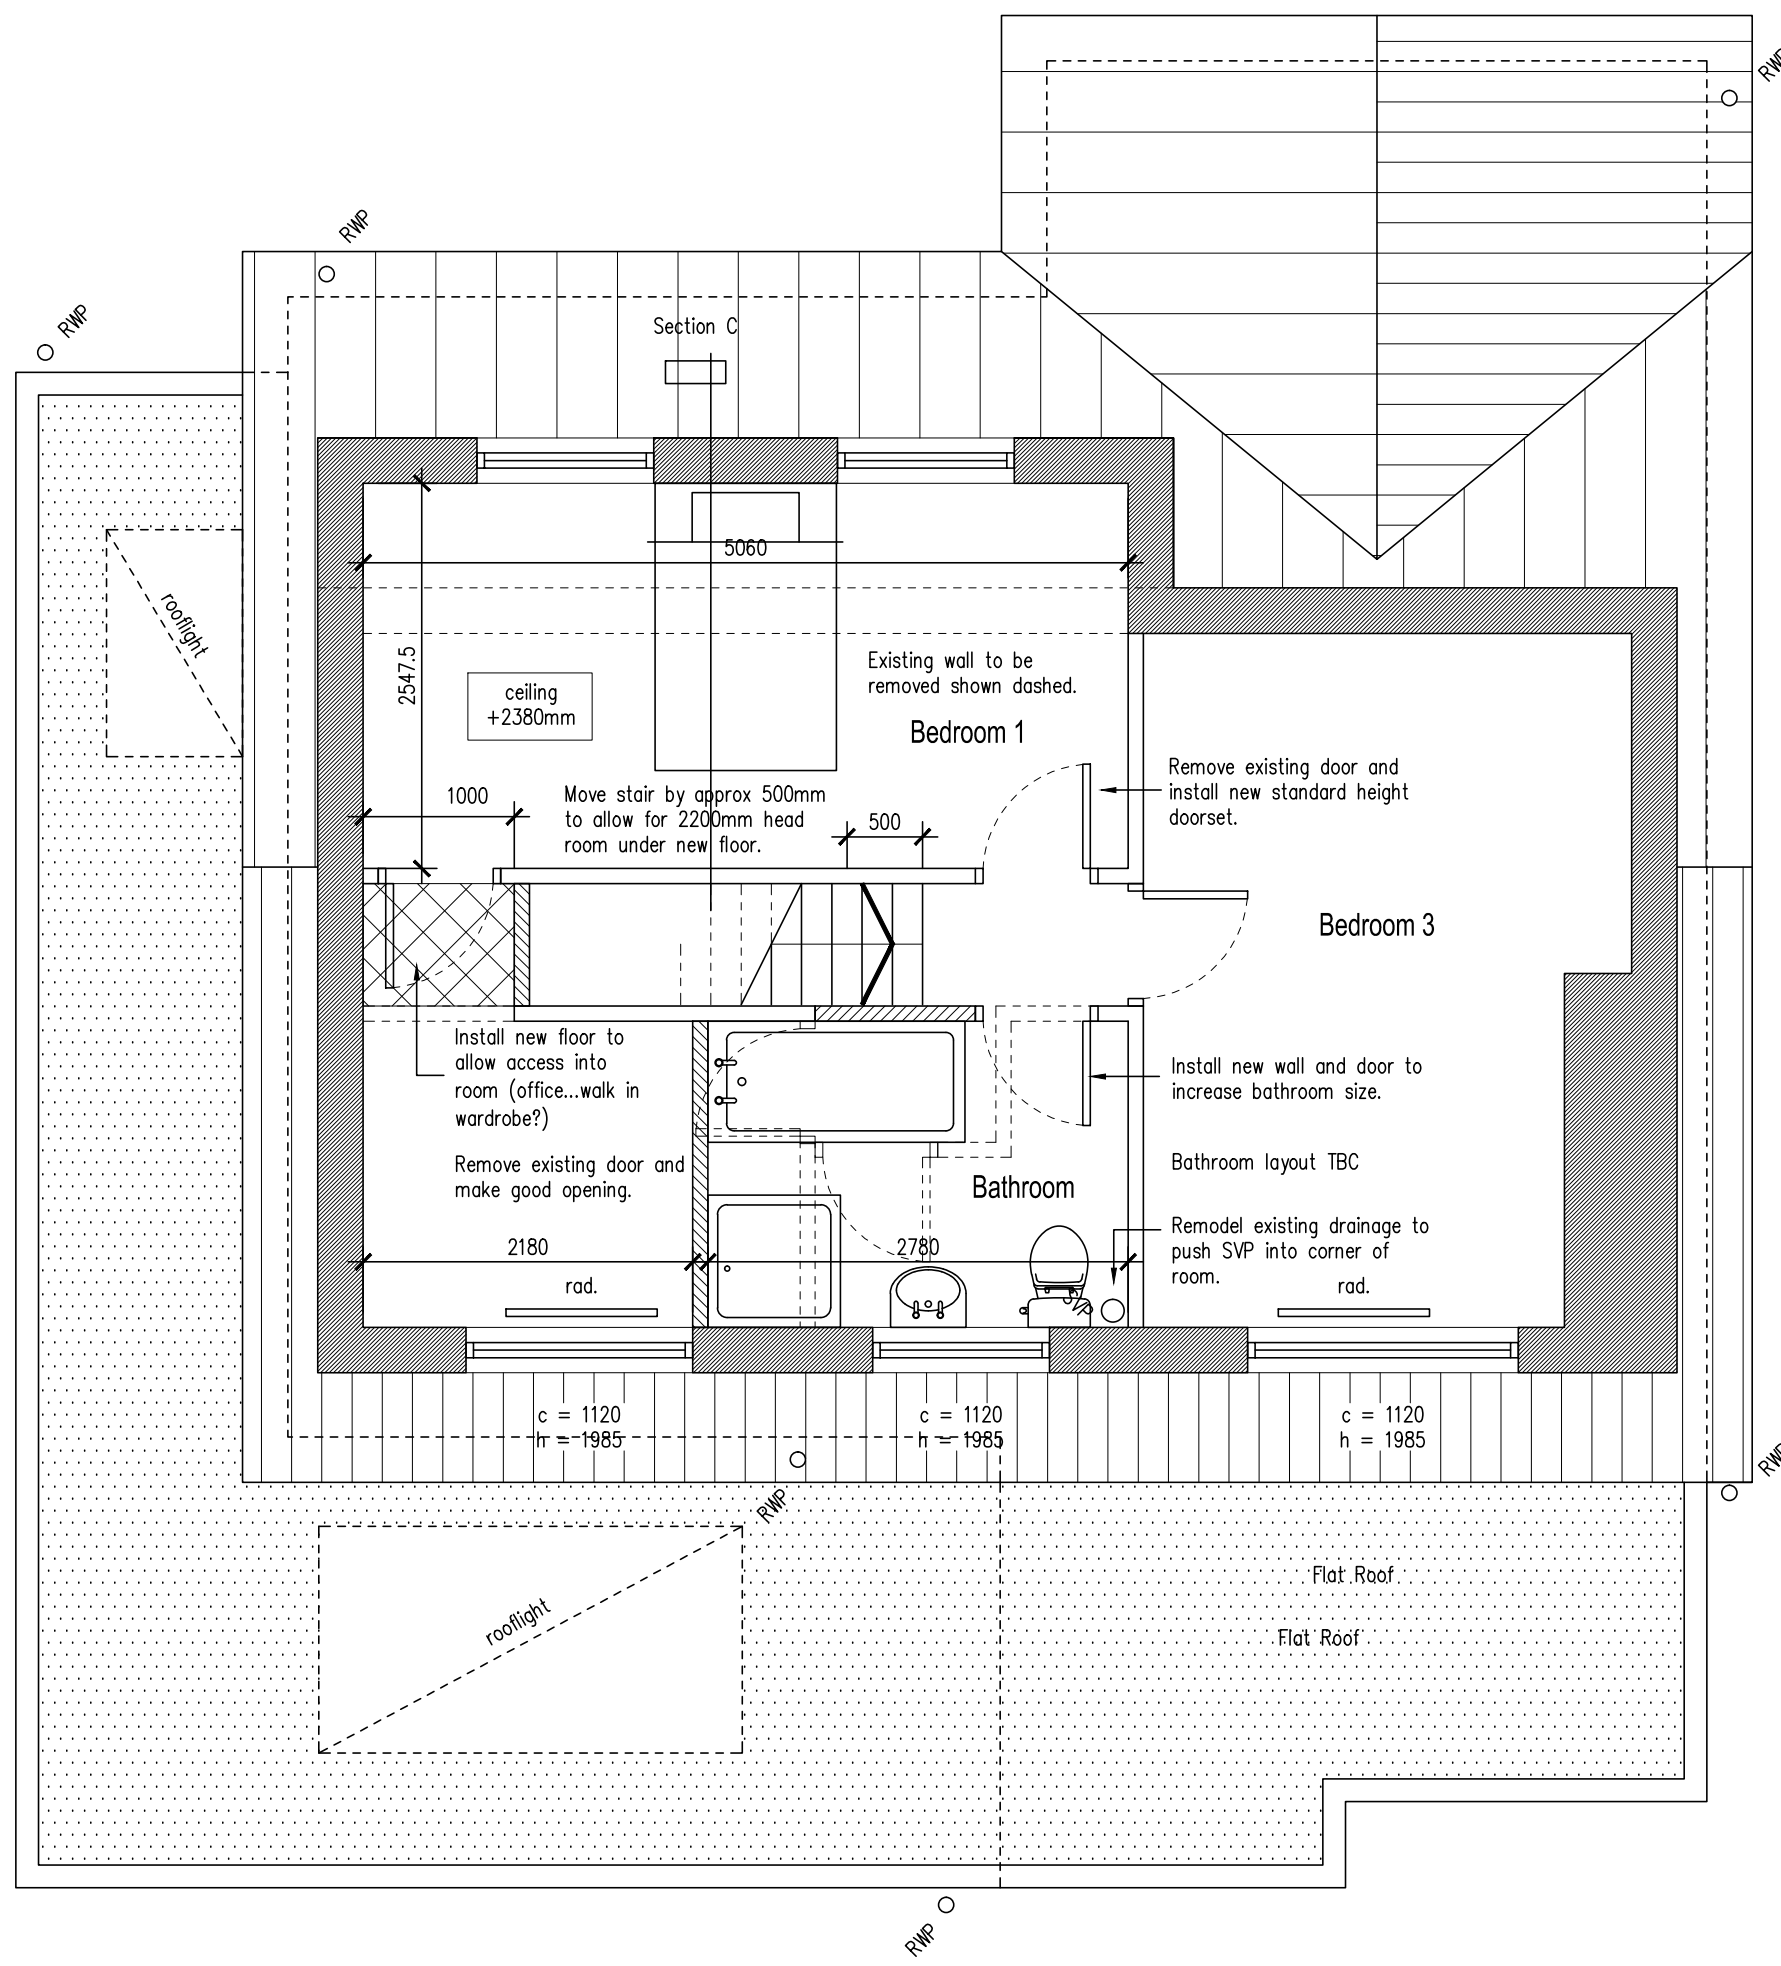


2 Proposed First Floor Plan (+2.825m)
Scale 1:50

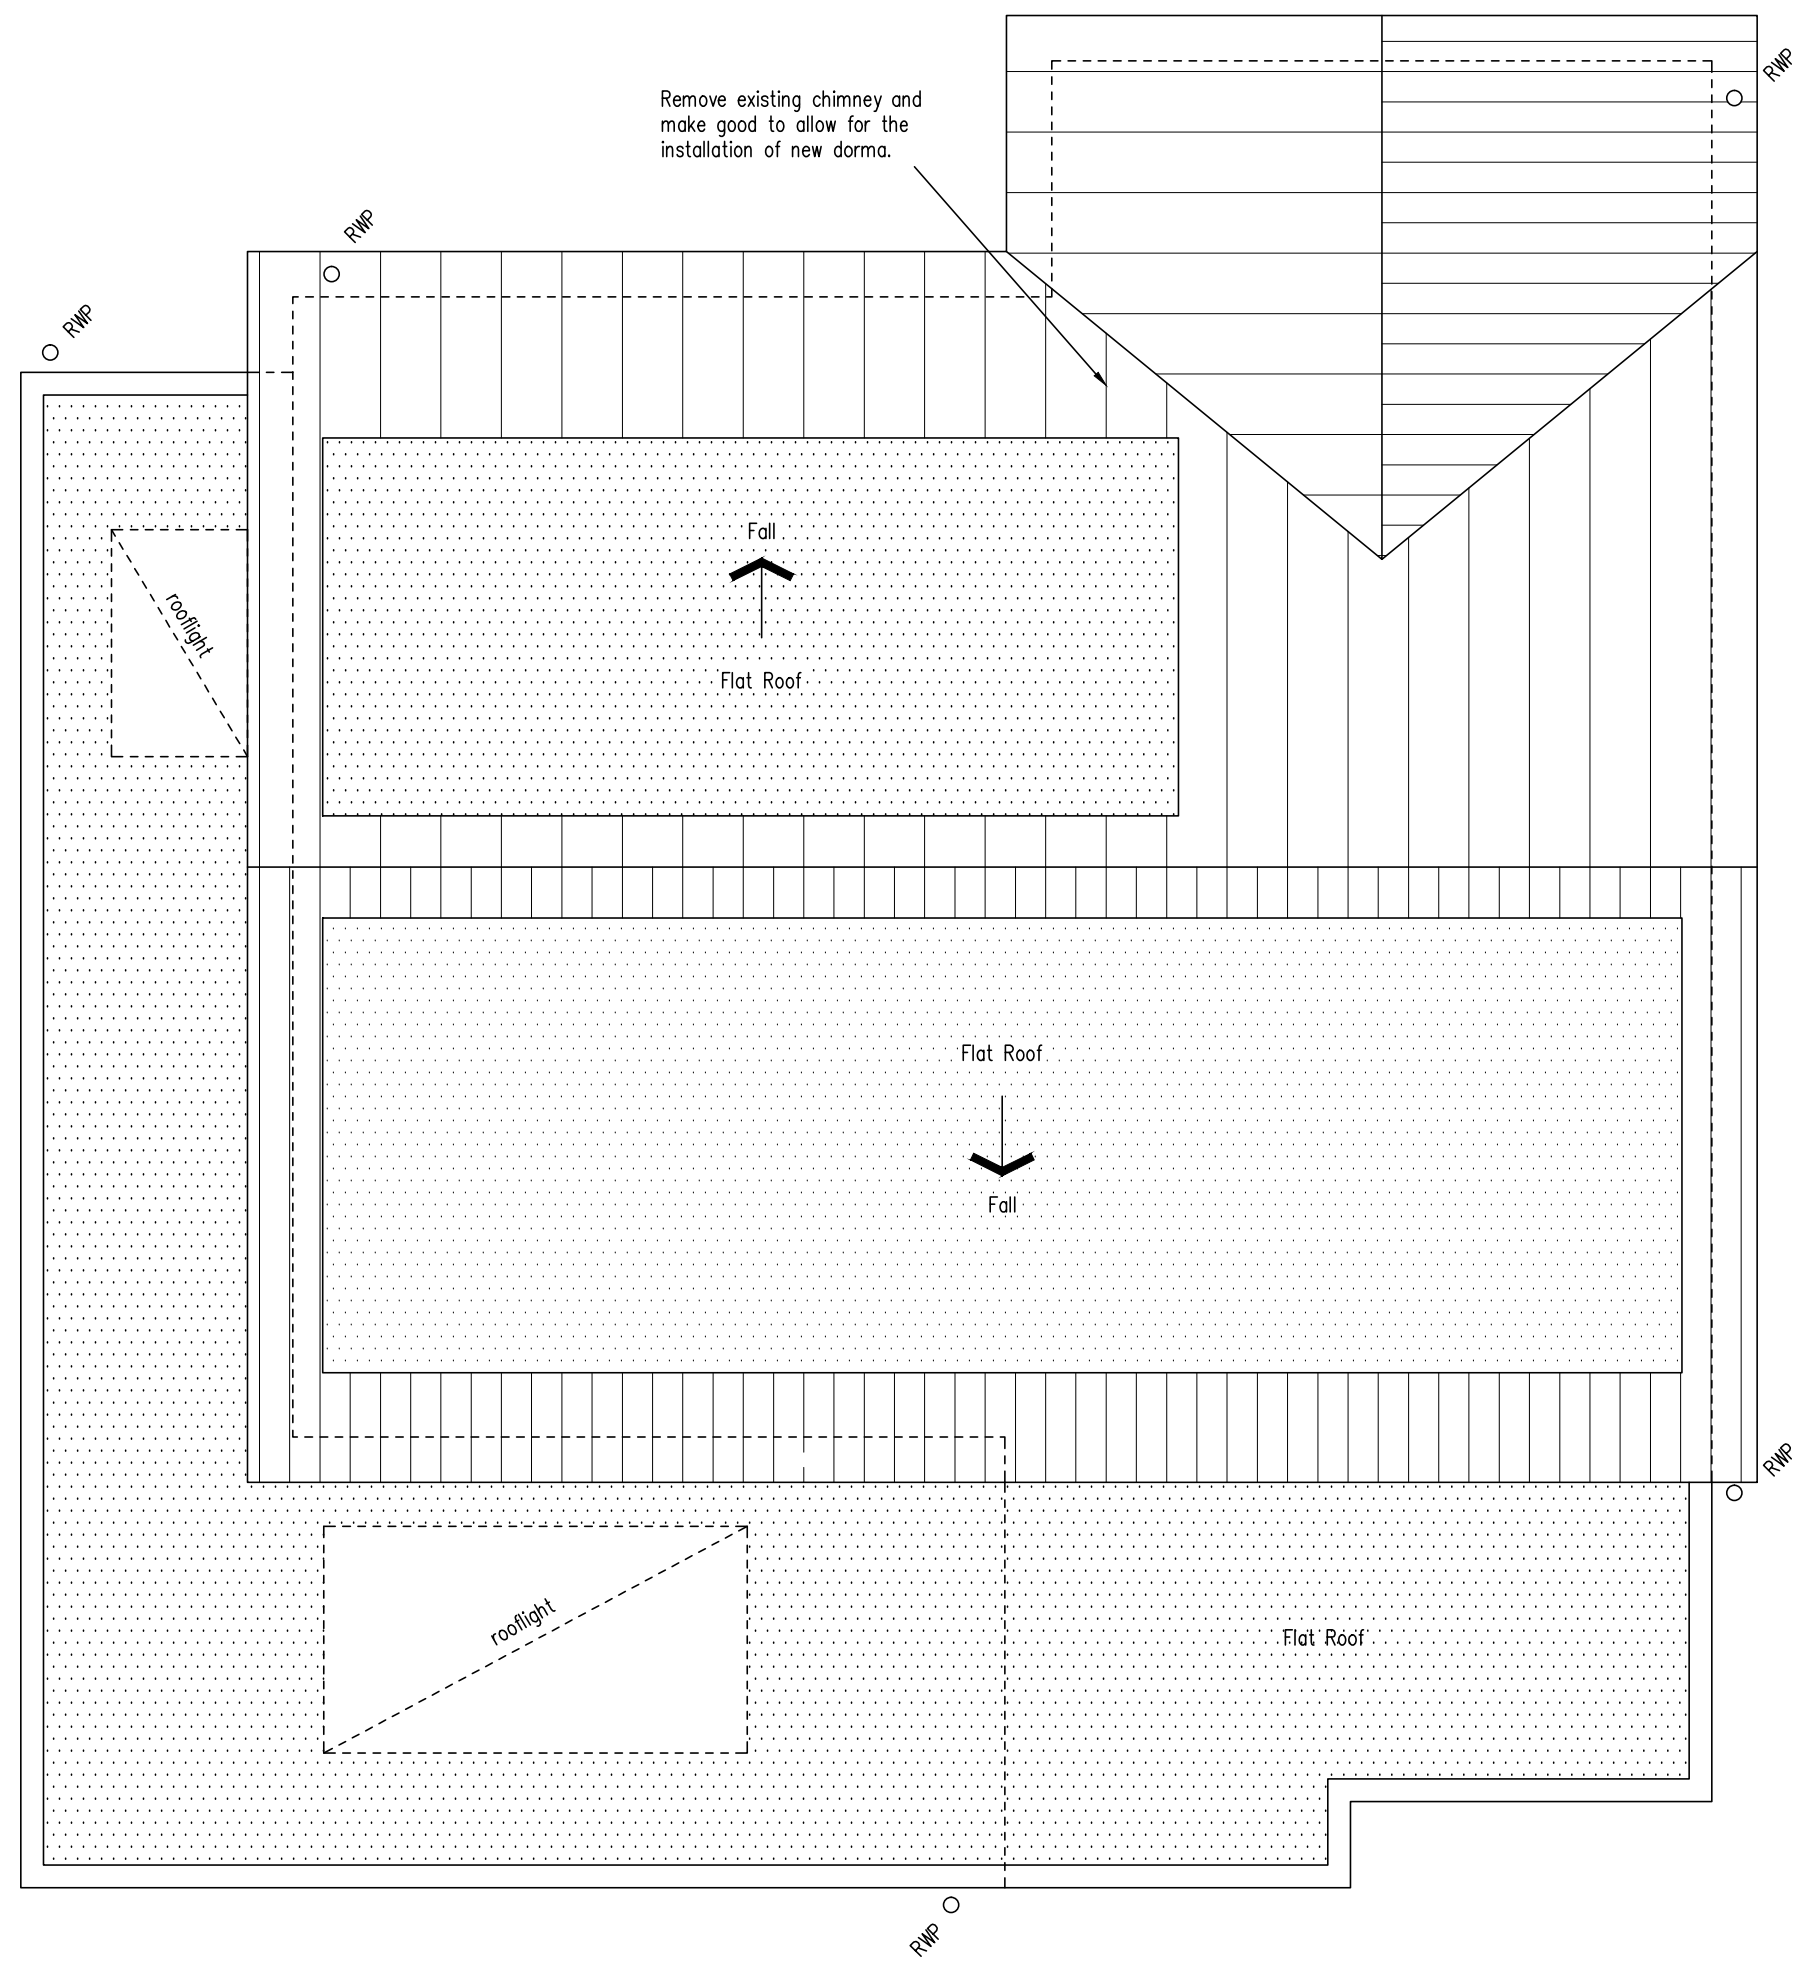


3 Proposed Roof Plan
Scale 1:50

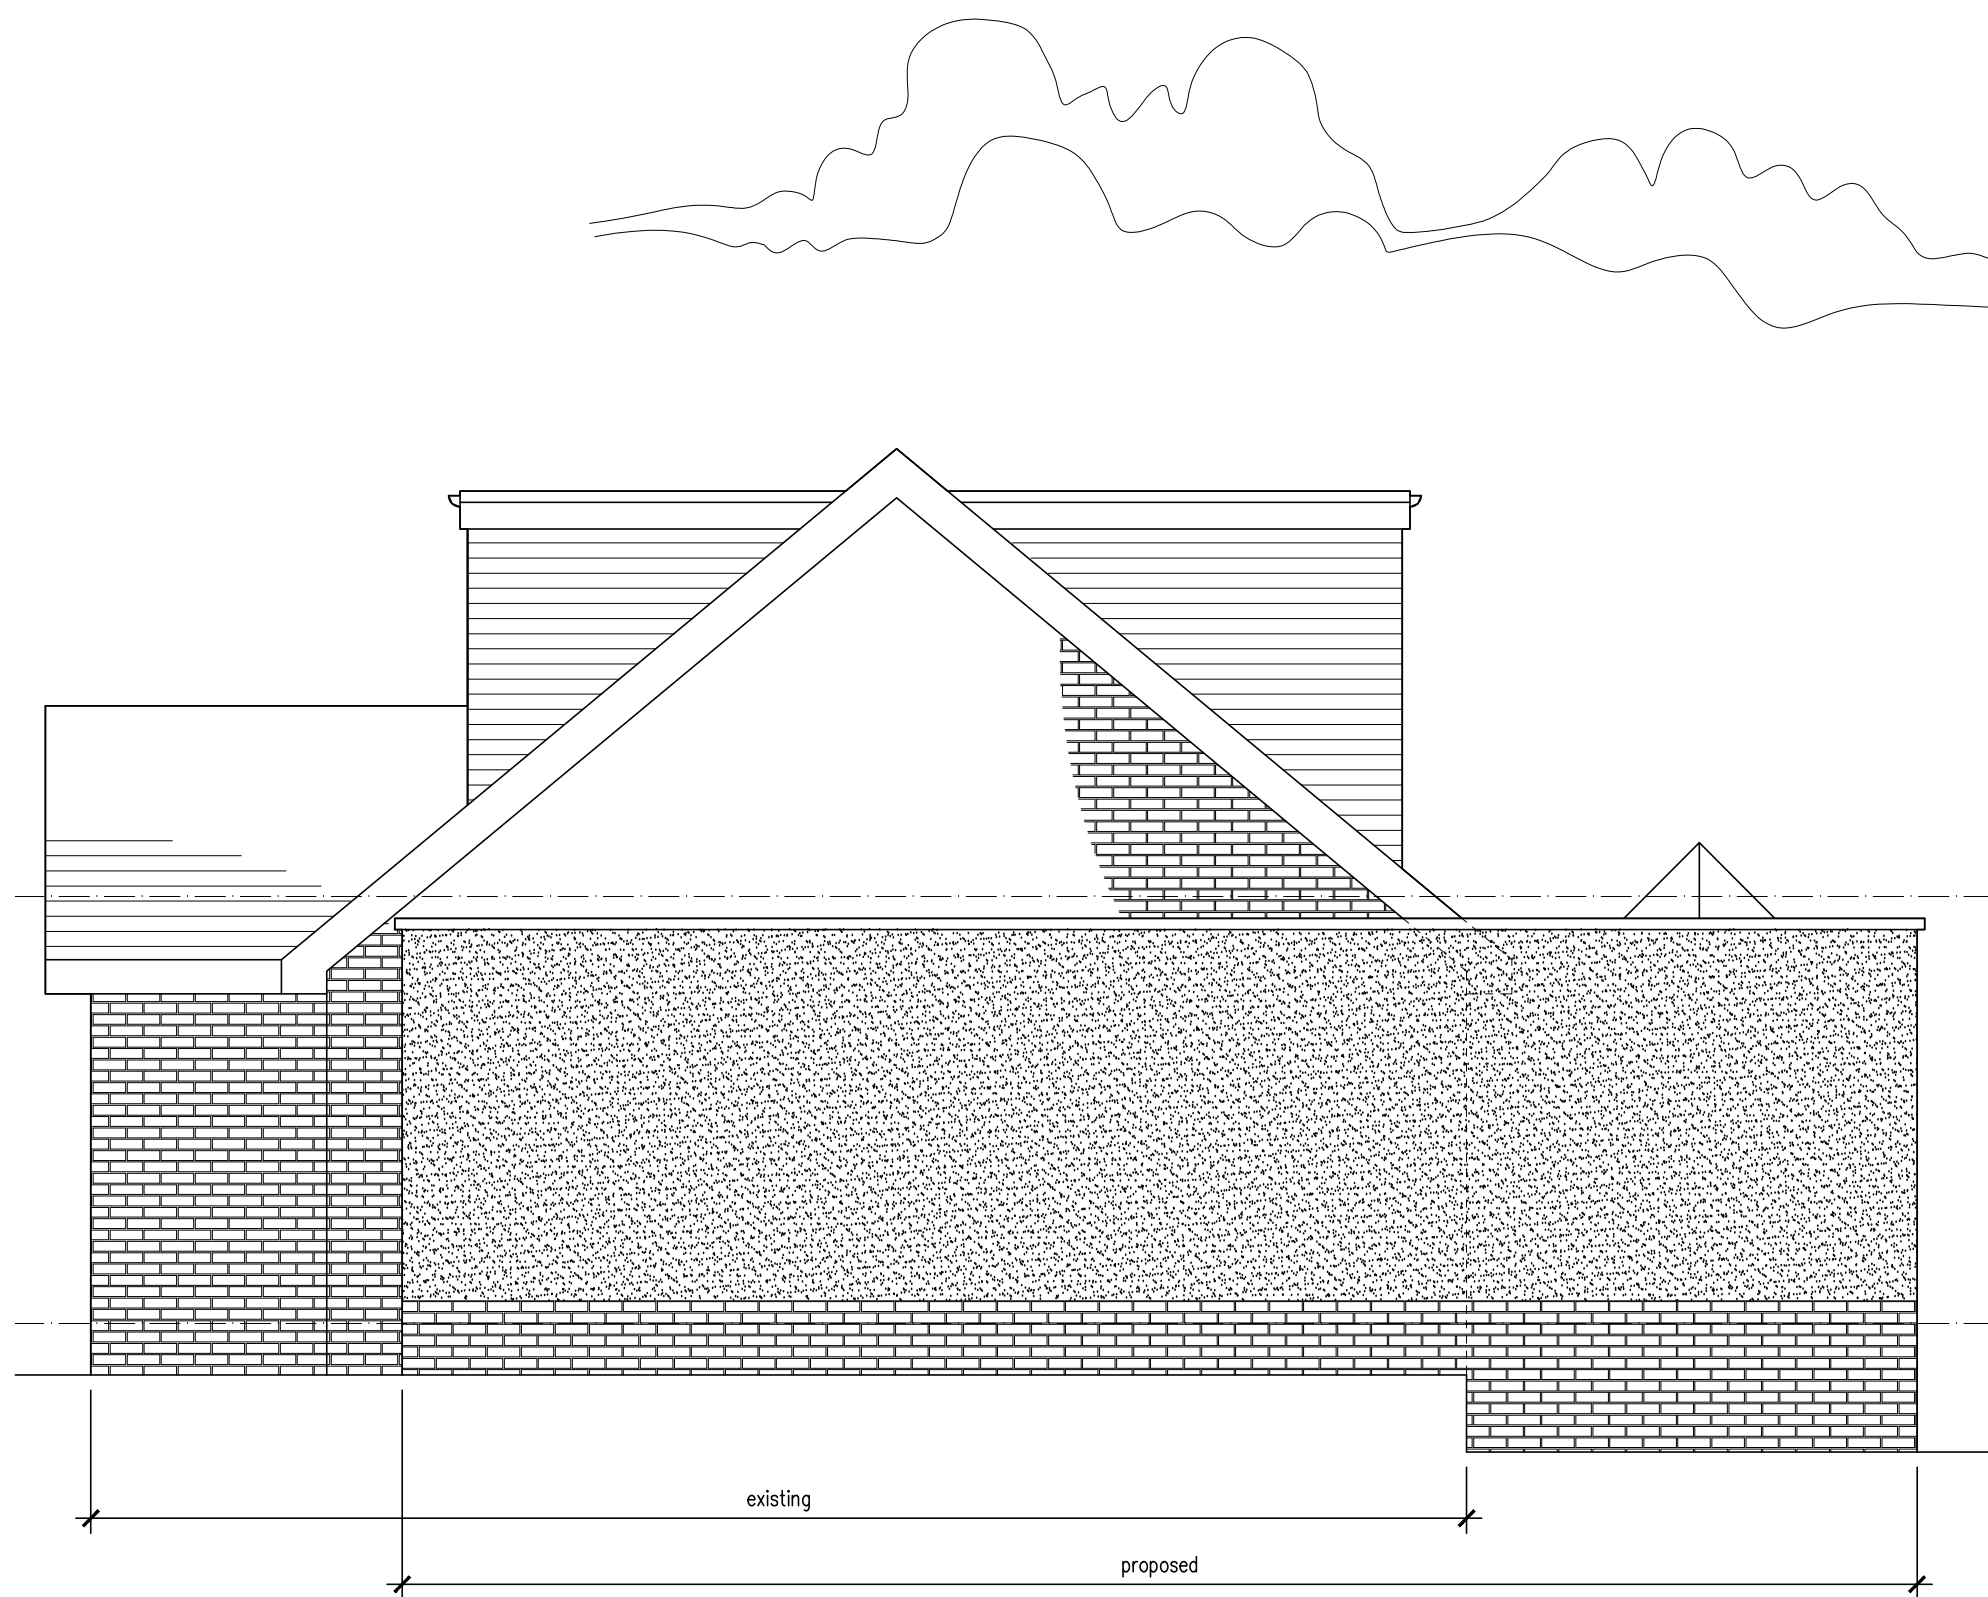

4 Proposed Elevation 1 (West Facing)
Scale 1:50

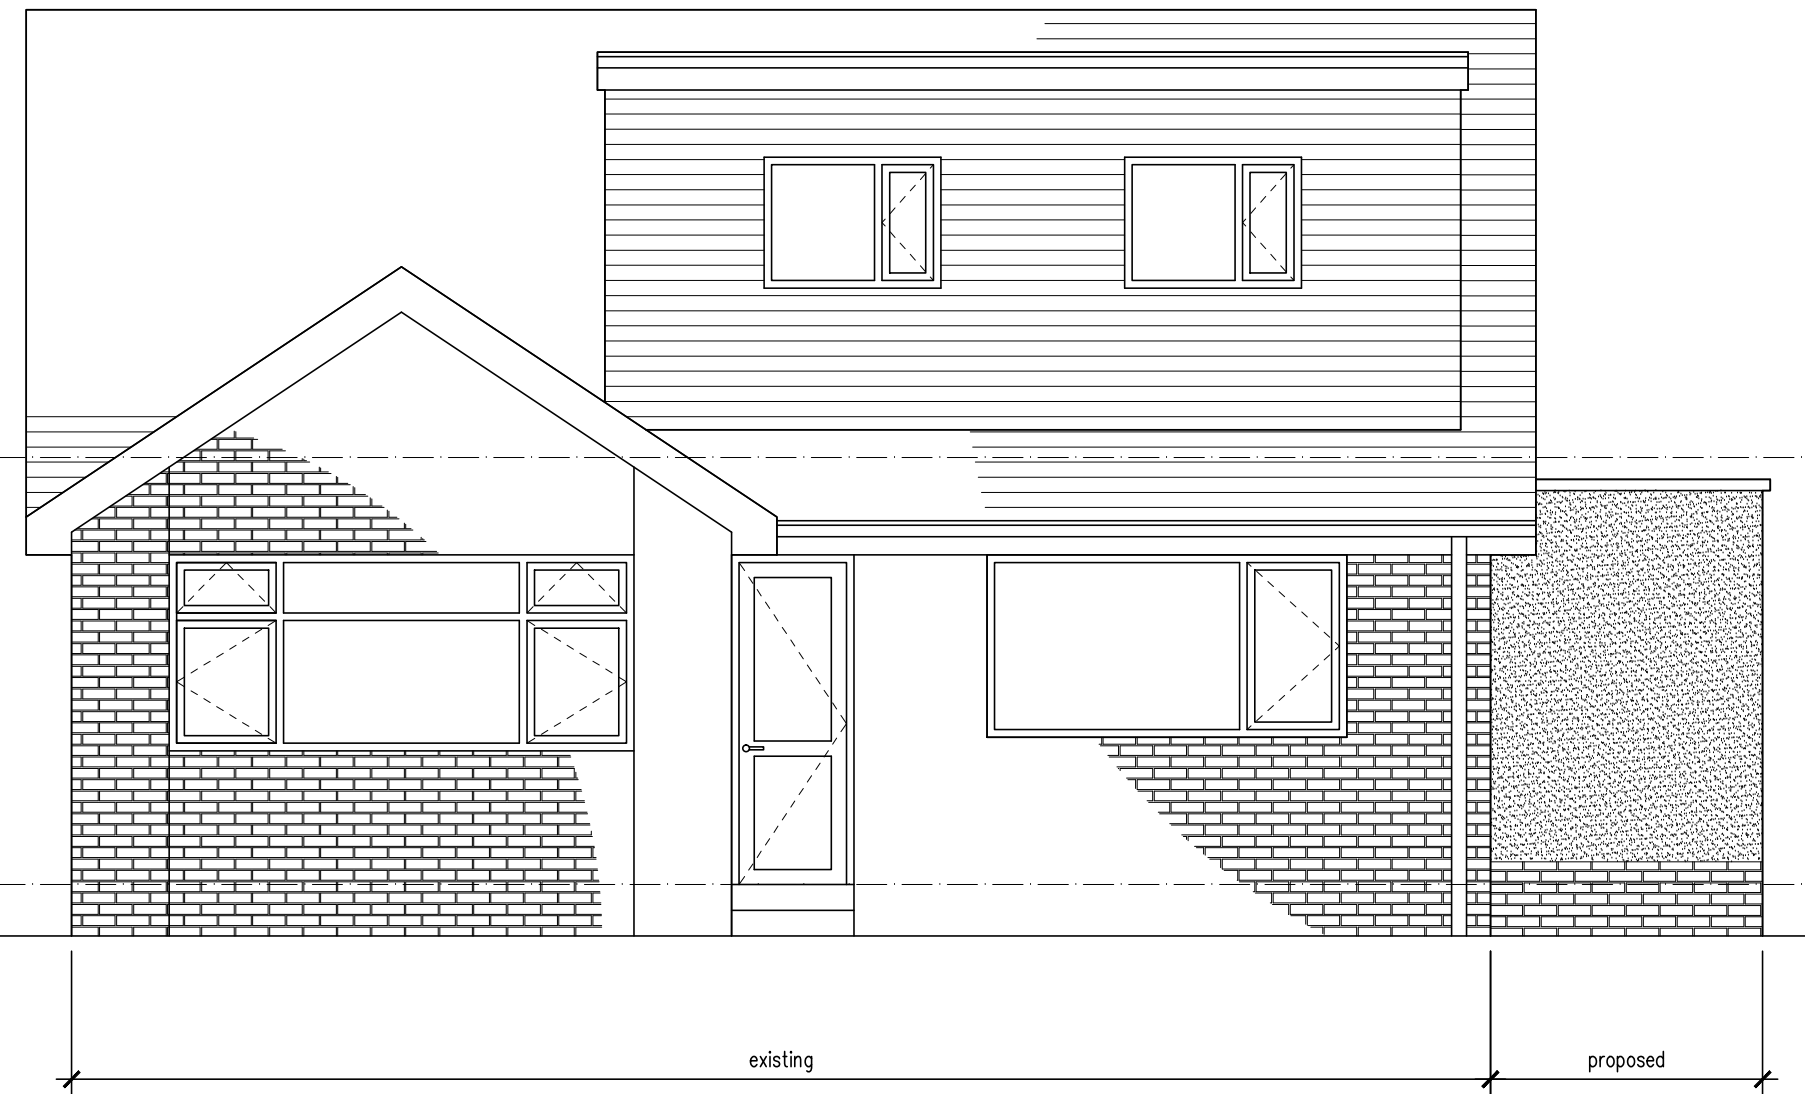

5 Proposed Elevation 2 (North Facing)
Scale 1:50

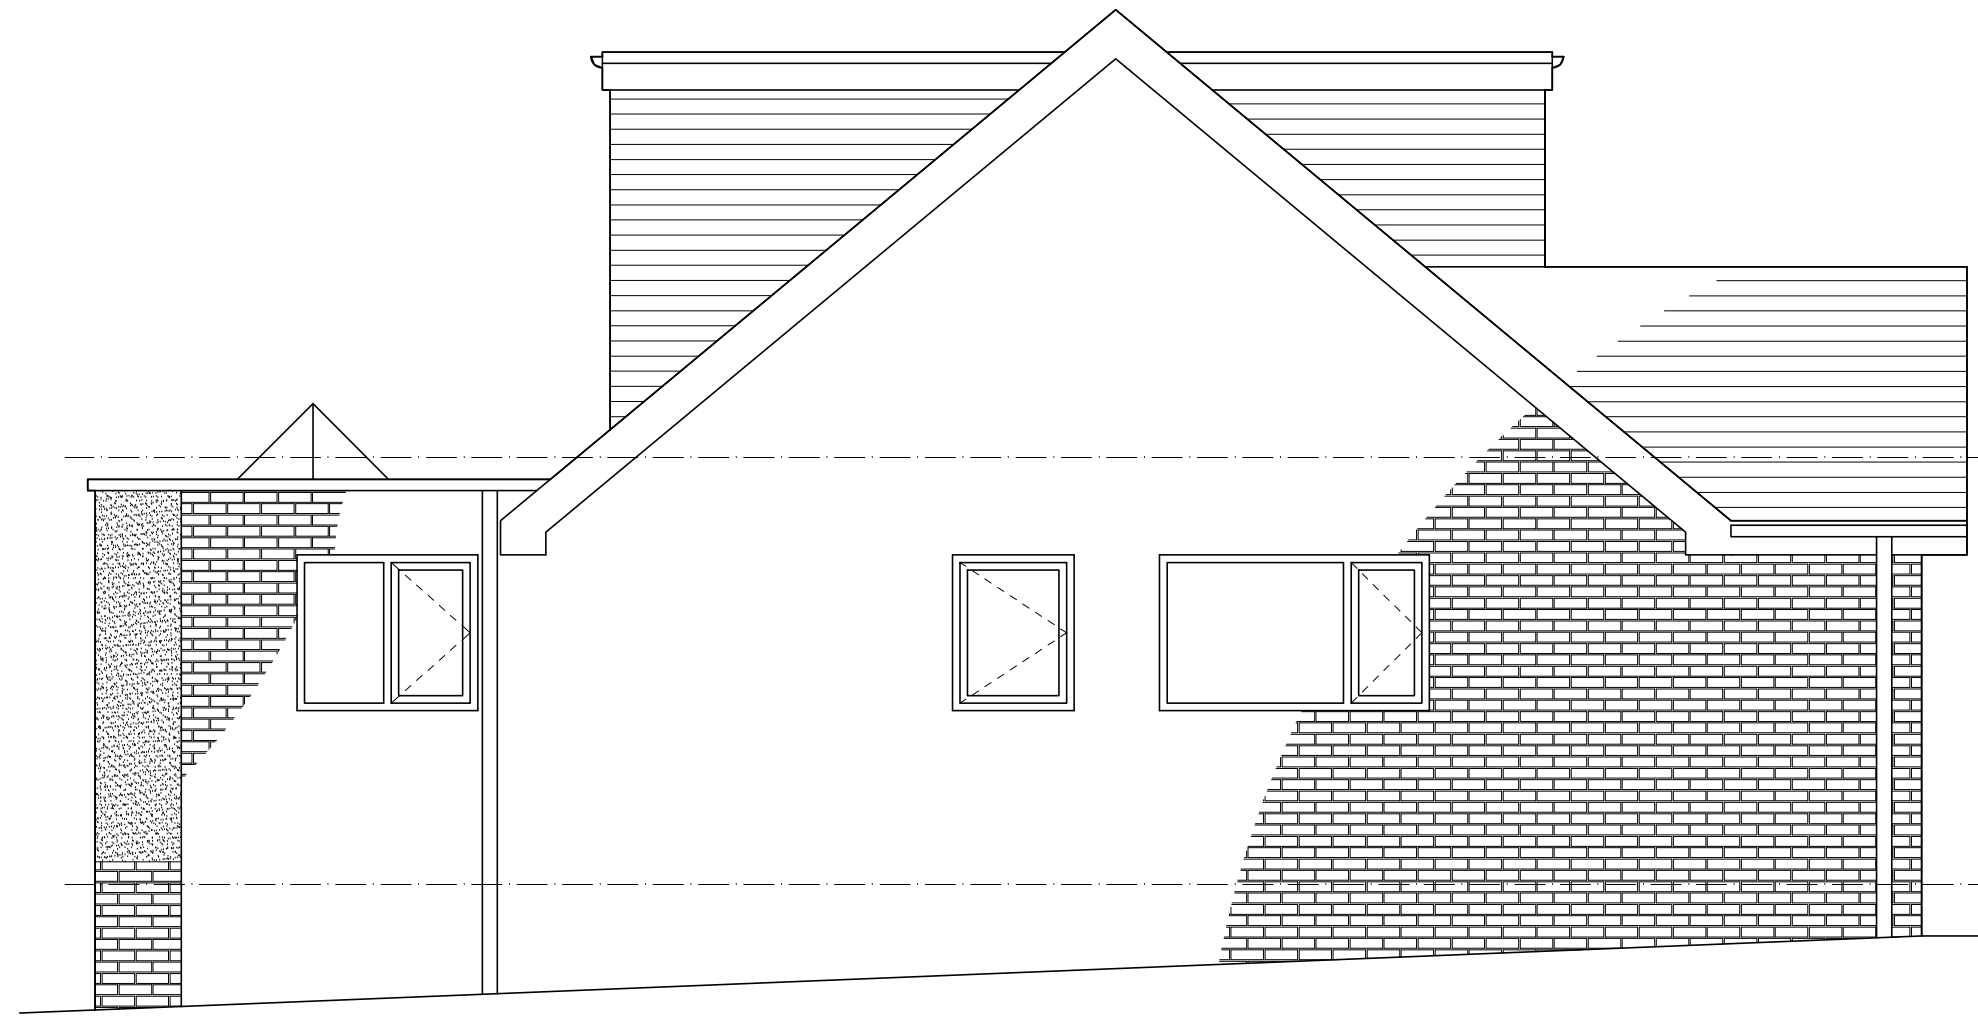

6 Proposed Elevation 3 (East Facing)
Scale 1:50



7 Proposed Elevation 4 (South Facing)
Scale 1:50

Proposed Materials
Walls: Buff brickwork / White render
Roof: Dark grey single ply membrane
Windows & Doors: White uPVC
Dormer: Grey slate tiles

Contractor must verify all dimensions on site before commencing any work or shop drawings.
Only figured dimensions to be taken from this drawing. Do not scale off this drawing.
Drawing based on Ordnance Survey and/or existing record drawings – design and drawing content subject to Site Survey, Structural Survey, Site Investigations, Planning and Statutory Requirements and Approvals.



Project	Darren Birley 6 Royd Close Worthington S10 5JT
Drawing Title	Proposed Extension Proposed GA's
Scale	1:50 @ A0
Date	25.08.16
Drawn	Checked
Drawing Number	Revision
2016-04-02	-