





Front Elevation

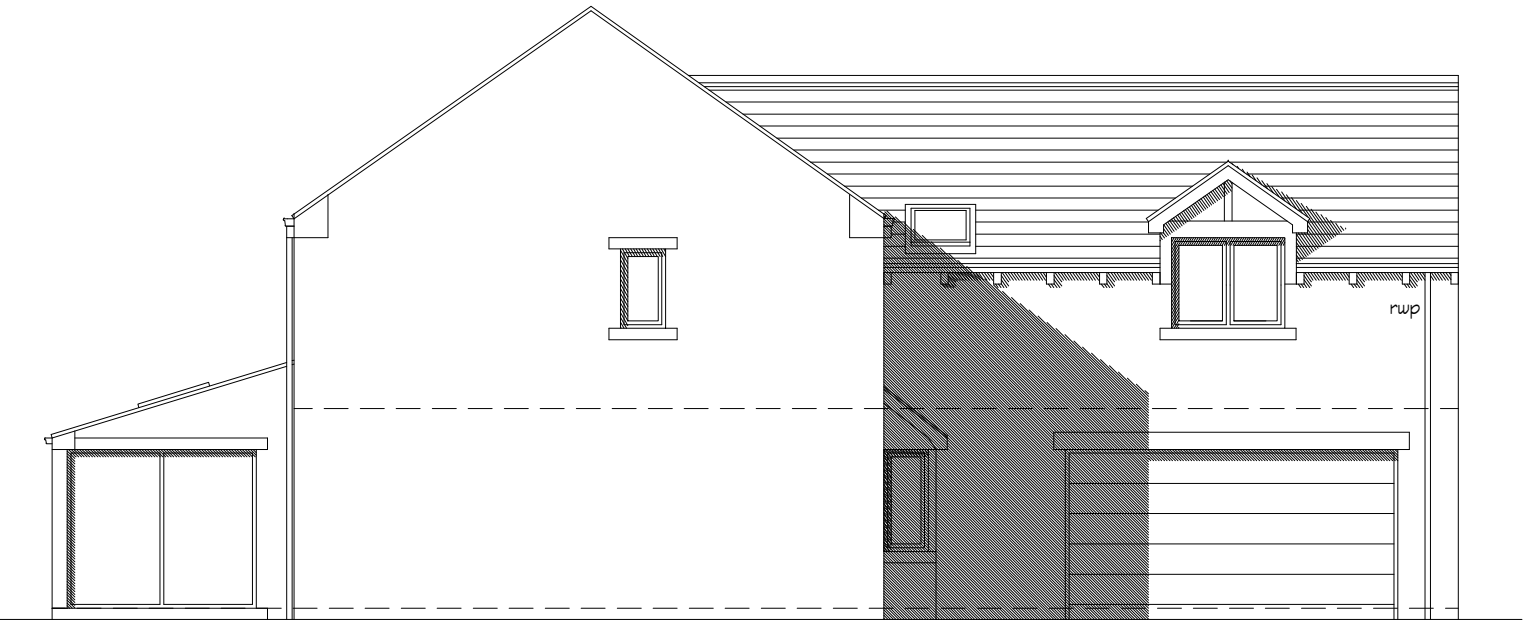


Side Elevation



Side Elevation

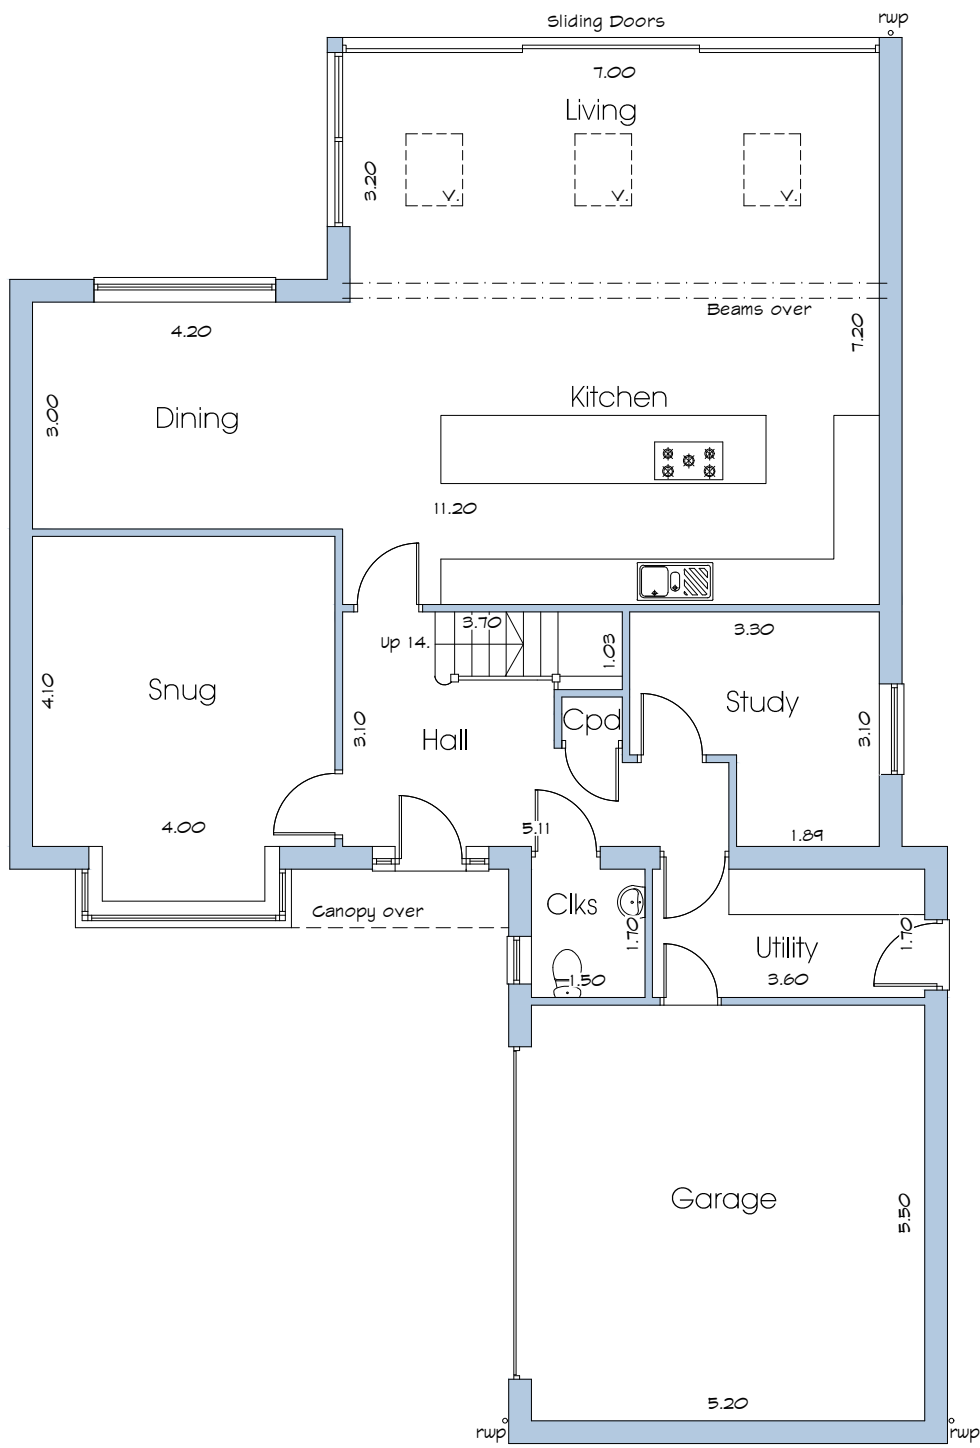

Ground Floor Plan

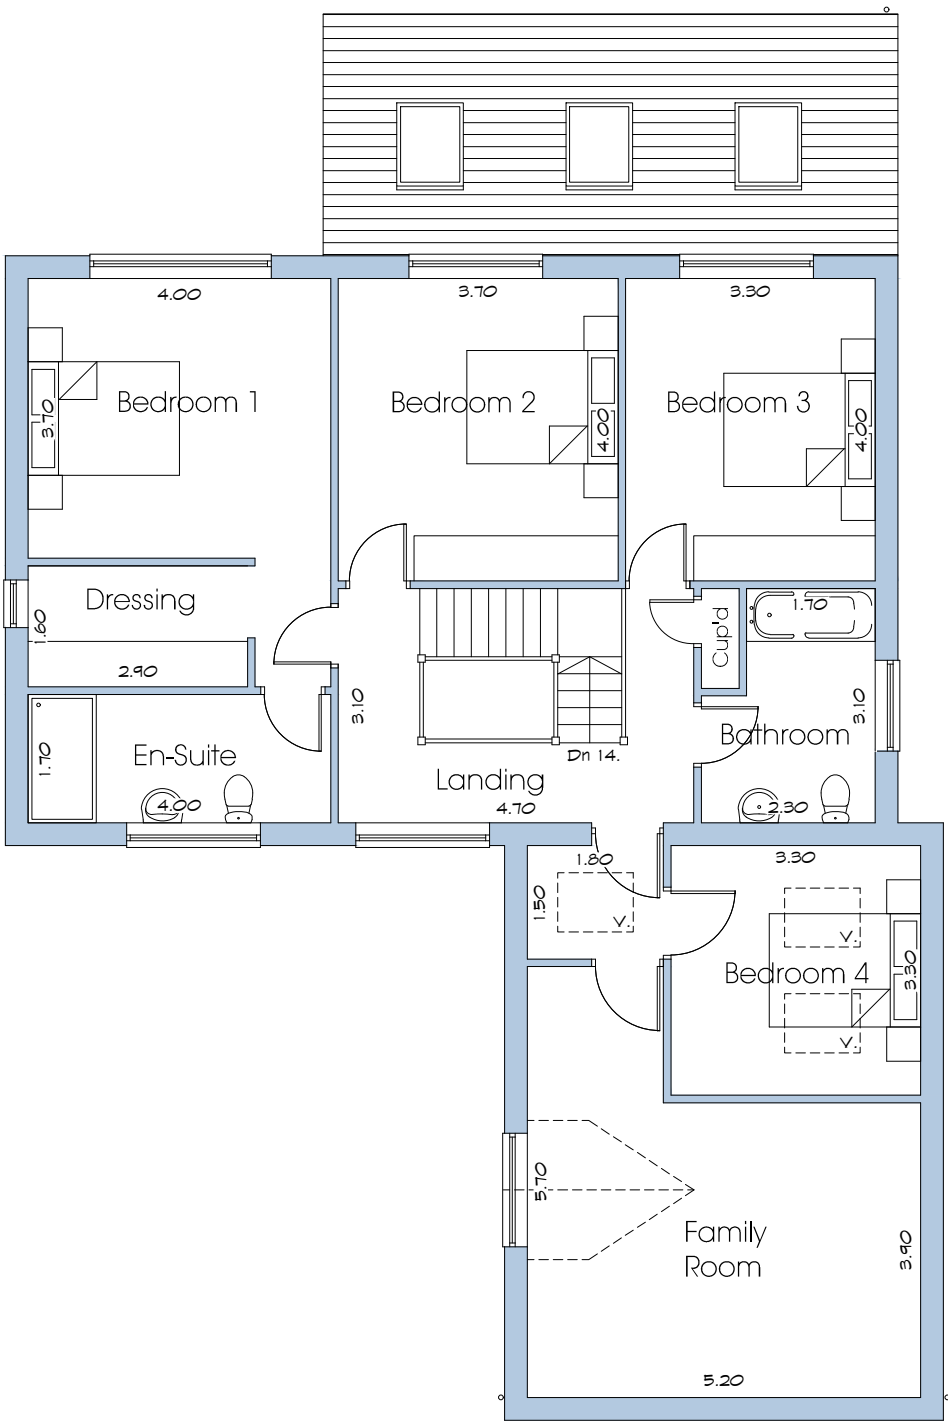

First Floor Plan



Rear Elevation

|     |                   |          |    |    |
|-----|-------------------|----------|----|----|
| P04 | Client amendments | 30.03.21 | GW | DH |
| P03 | Client amendments | 22.03.21 | MC | DH |
| P02 | Client amendments | 26.02.21 | DH | DH |
| P01 | Planning Issue    | 29.01.21 | GW | DH |

| Rev | Description | Date | By | Rvw |
|-----|-------------|------|----|-----|
|-----|-------------|------|----|-----|

Residential Development

at The Fountain  
Wellthorpe Lane  
Ingbirchworth

for **CONROYBROOK**

**Farrar Bamforth Associates Ltd.**

Chartered Architectural Technologists

51 Trinity Street, Huddersfield, HD1 4DN  
Tel. (01484) 424008 Fax: (01484) 512305  
E-mail: design@farrarbamforth.co.uk  
Website: www.farrarbamforth.co.uk

Type D - The Mannington  
Floor Plans and Elevations

| Project | Originator | Zone | Level | Type | Role | Number | Revision |
|---------|------------|------|-------|------|------|--------|----------|
|---------|------------|------|-------|------|------|--------|----------|

19D43 - FBA - ZZ - XX - DR - A - 0712 - P04

| Drawn | Date   | Suitability | Revision Status | Scale at A2 |
|-------|--------|-------------|-----------------|-------------|
| GW    | Jan 21 | S2          | Planning        | 1 : 100     |

This document is © Farrar Bamforth Associates Ltd. Drawing measurements shall not be obtained by scaling. Setting out dimensions are to face of structure. Verify all dimensions prior to construction or product manufacture. Immediately report any discrepancies on this document to Farrar Bamforth Associates Ltd. This document shall be read in conjunction with associated models, specifications and related consultants documents.

