
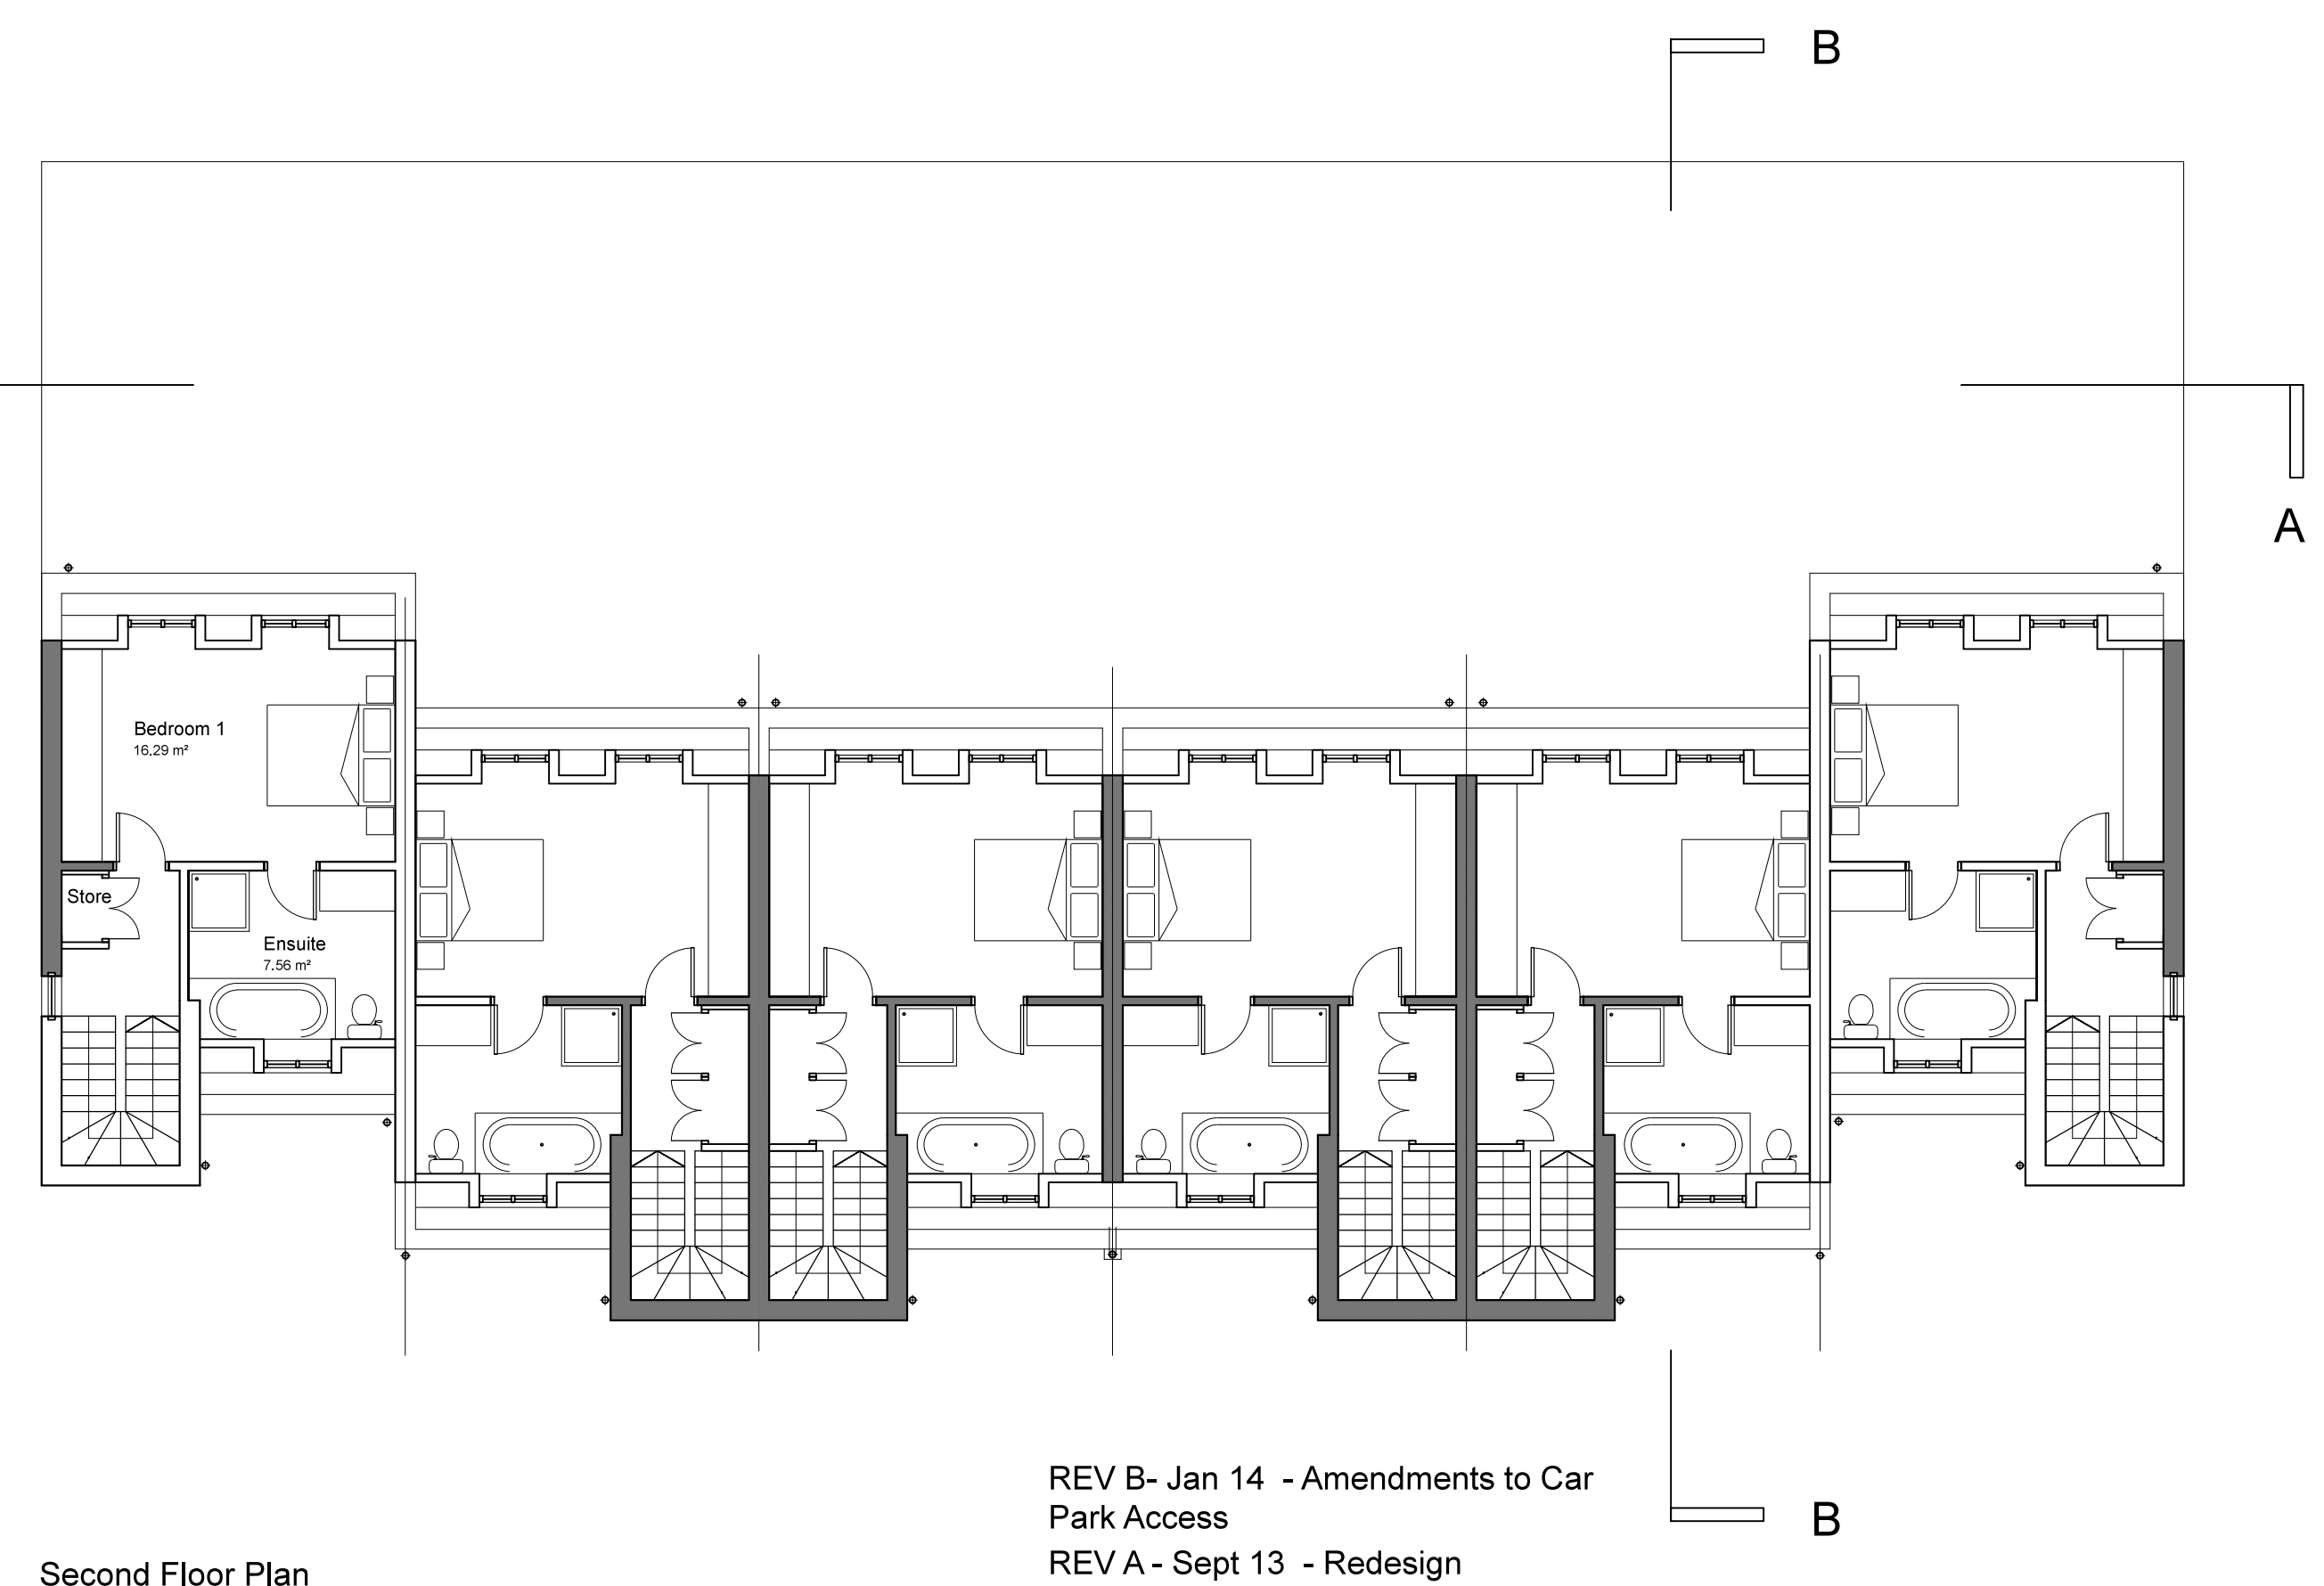
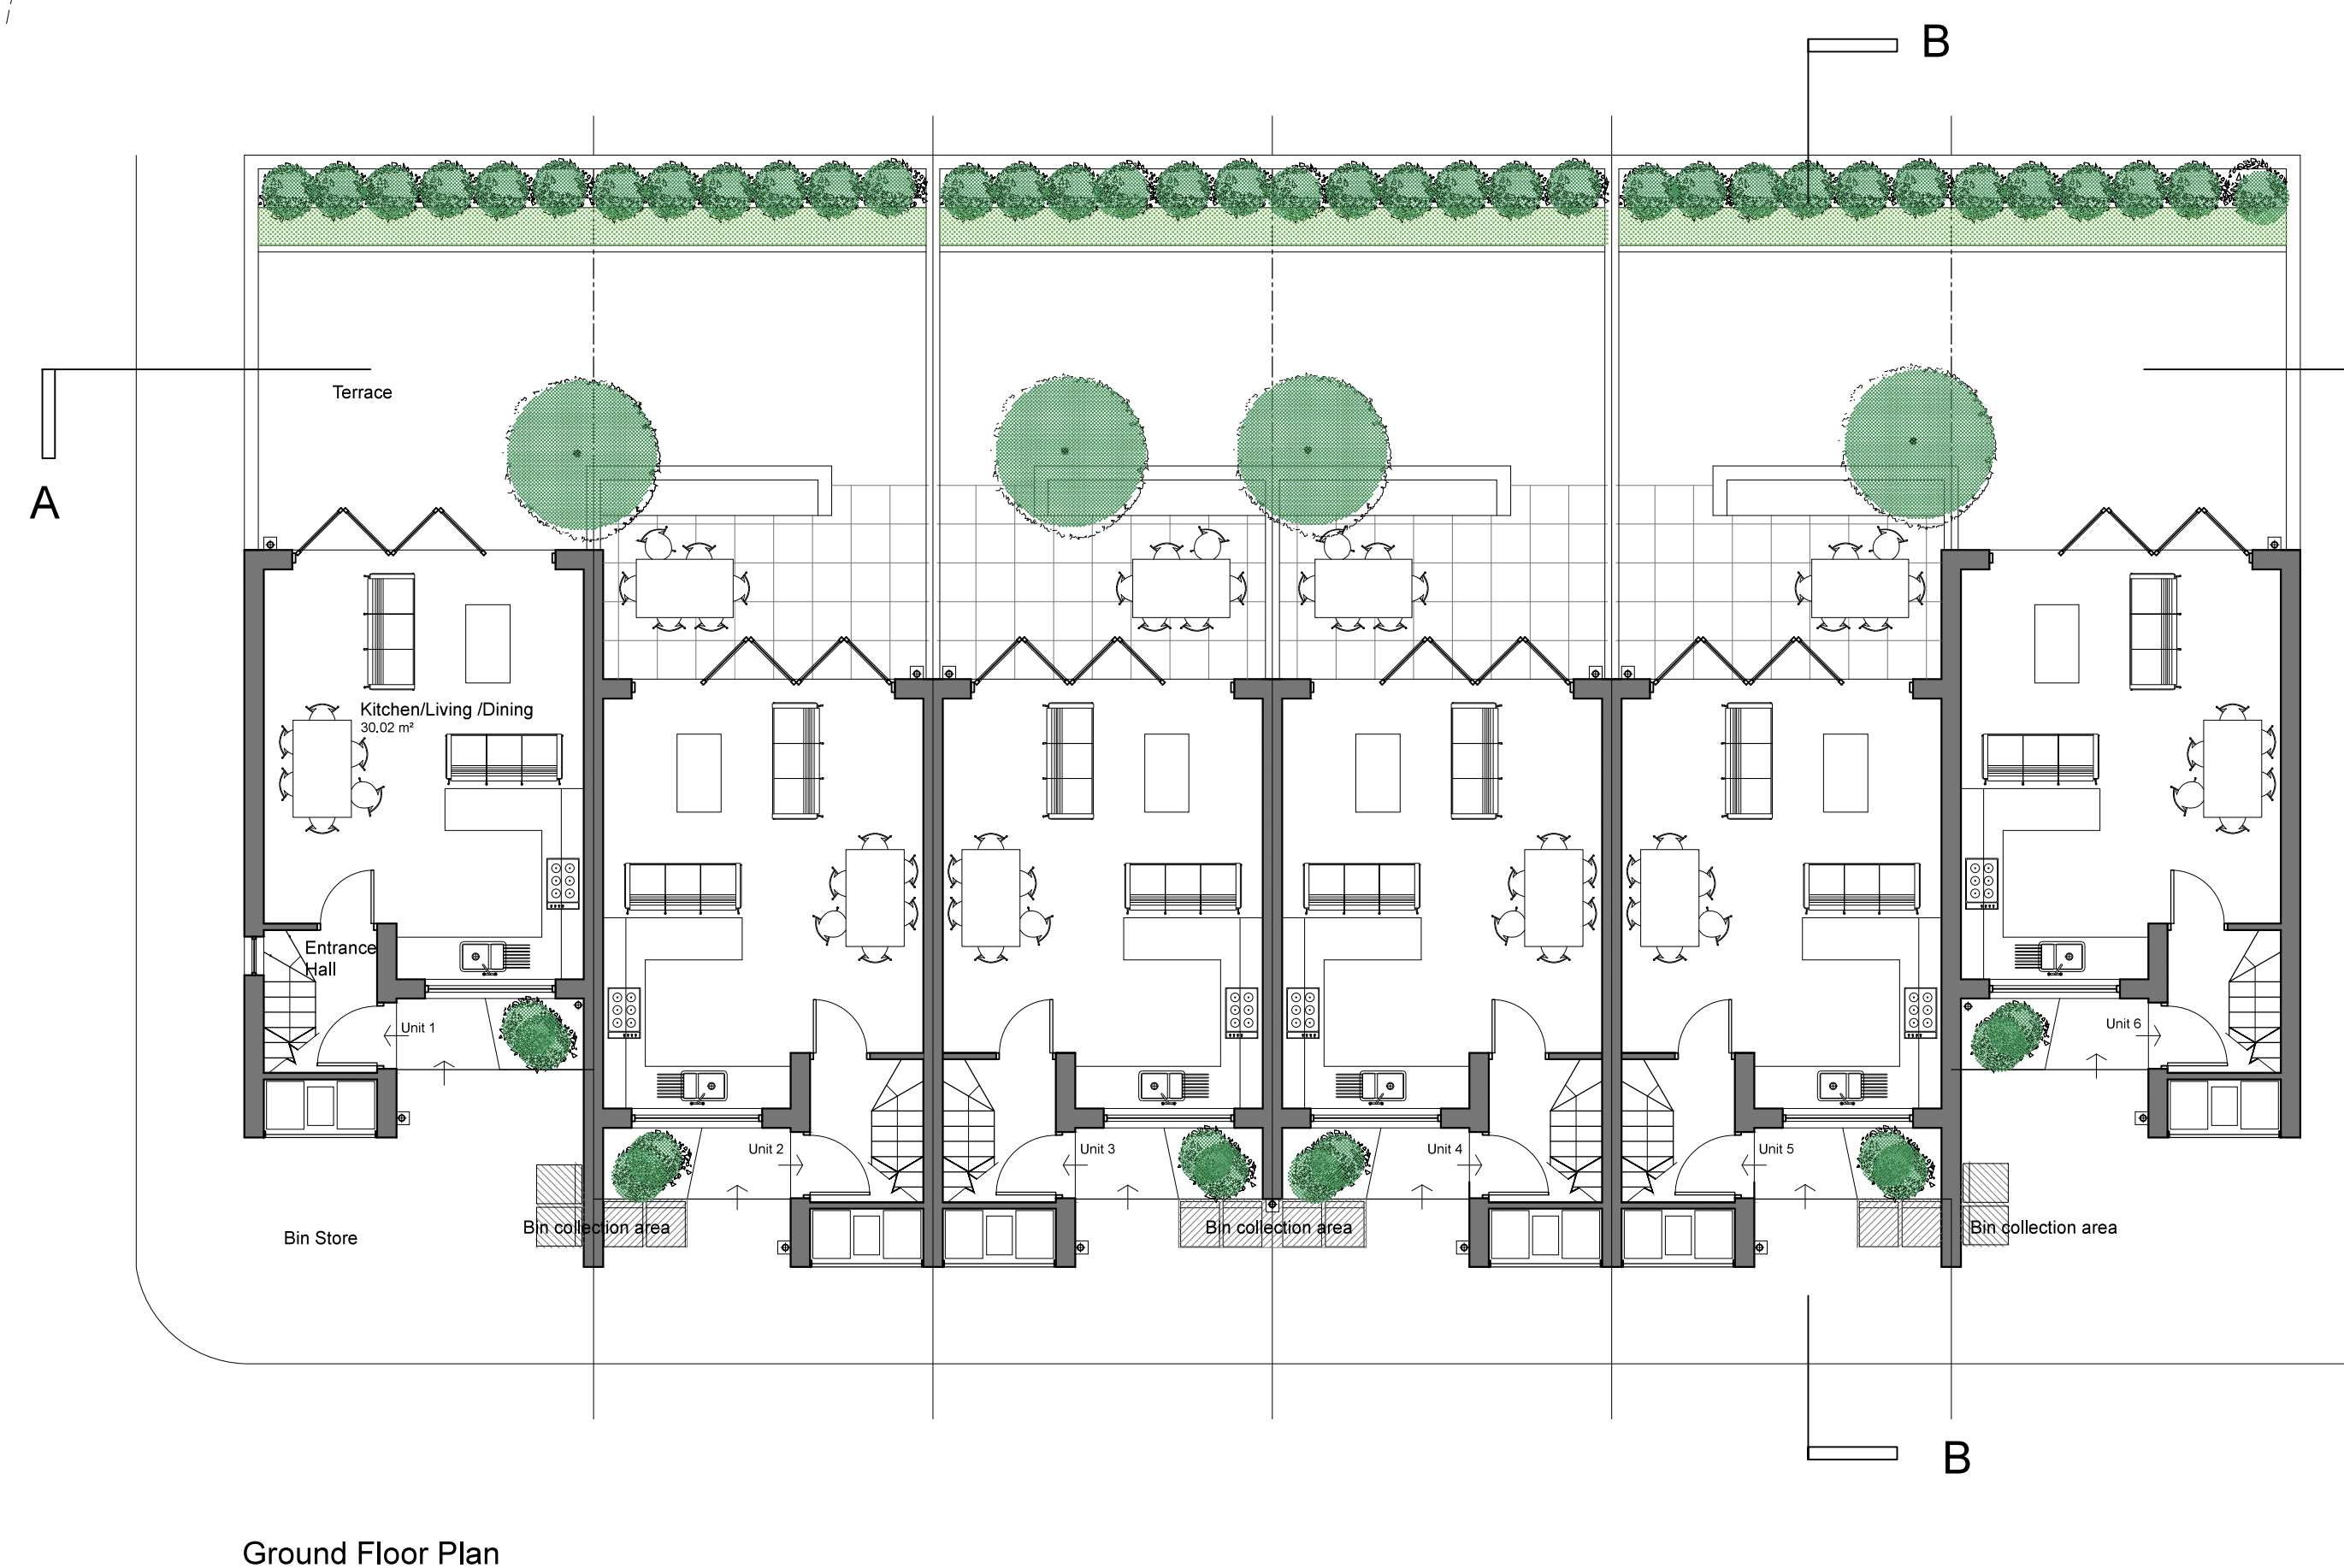
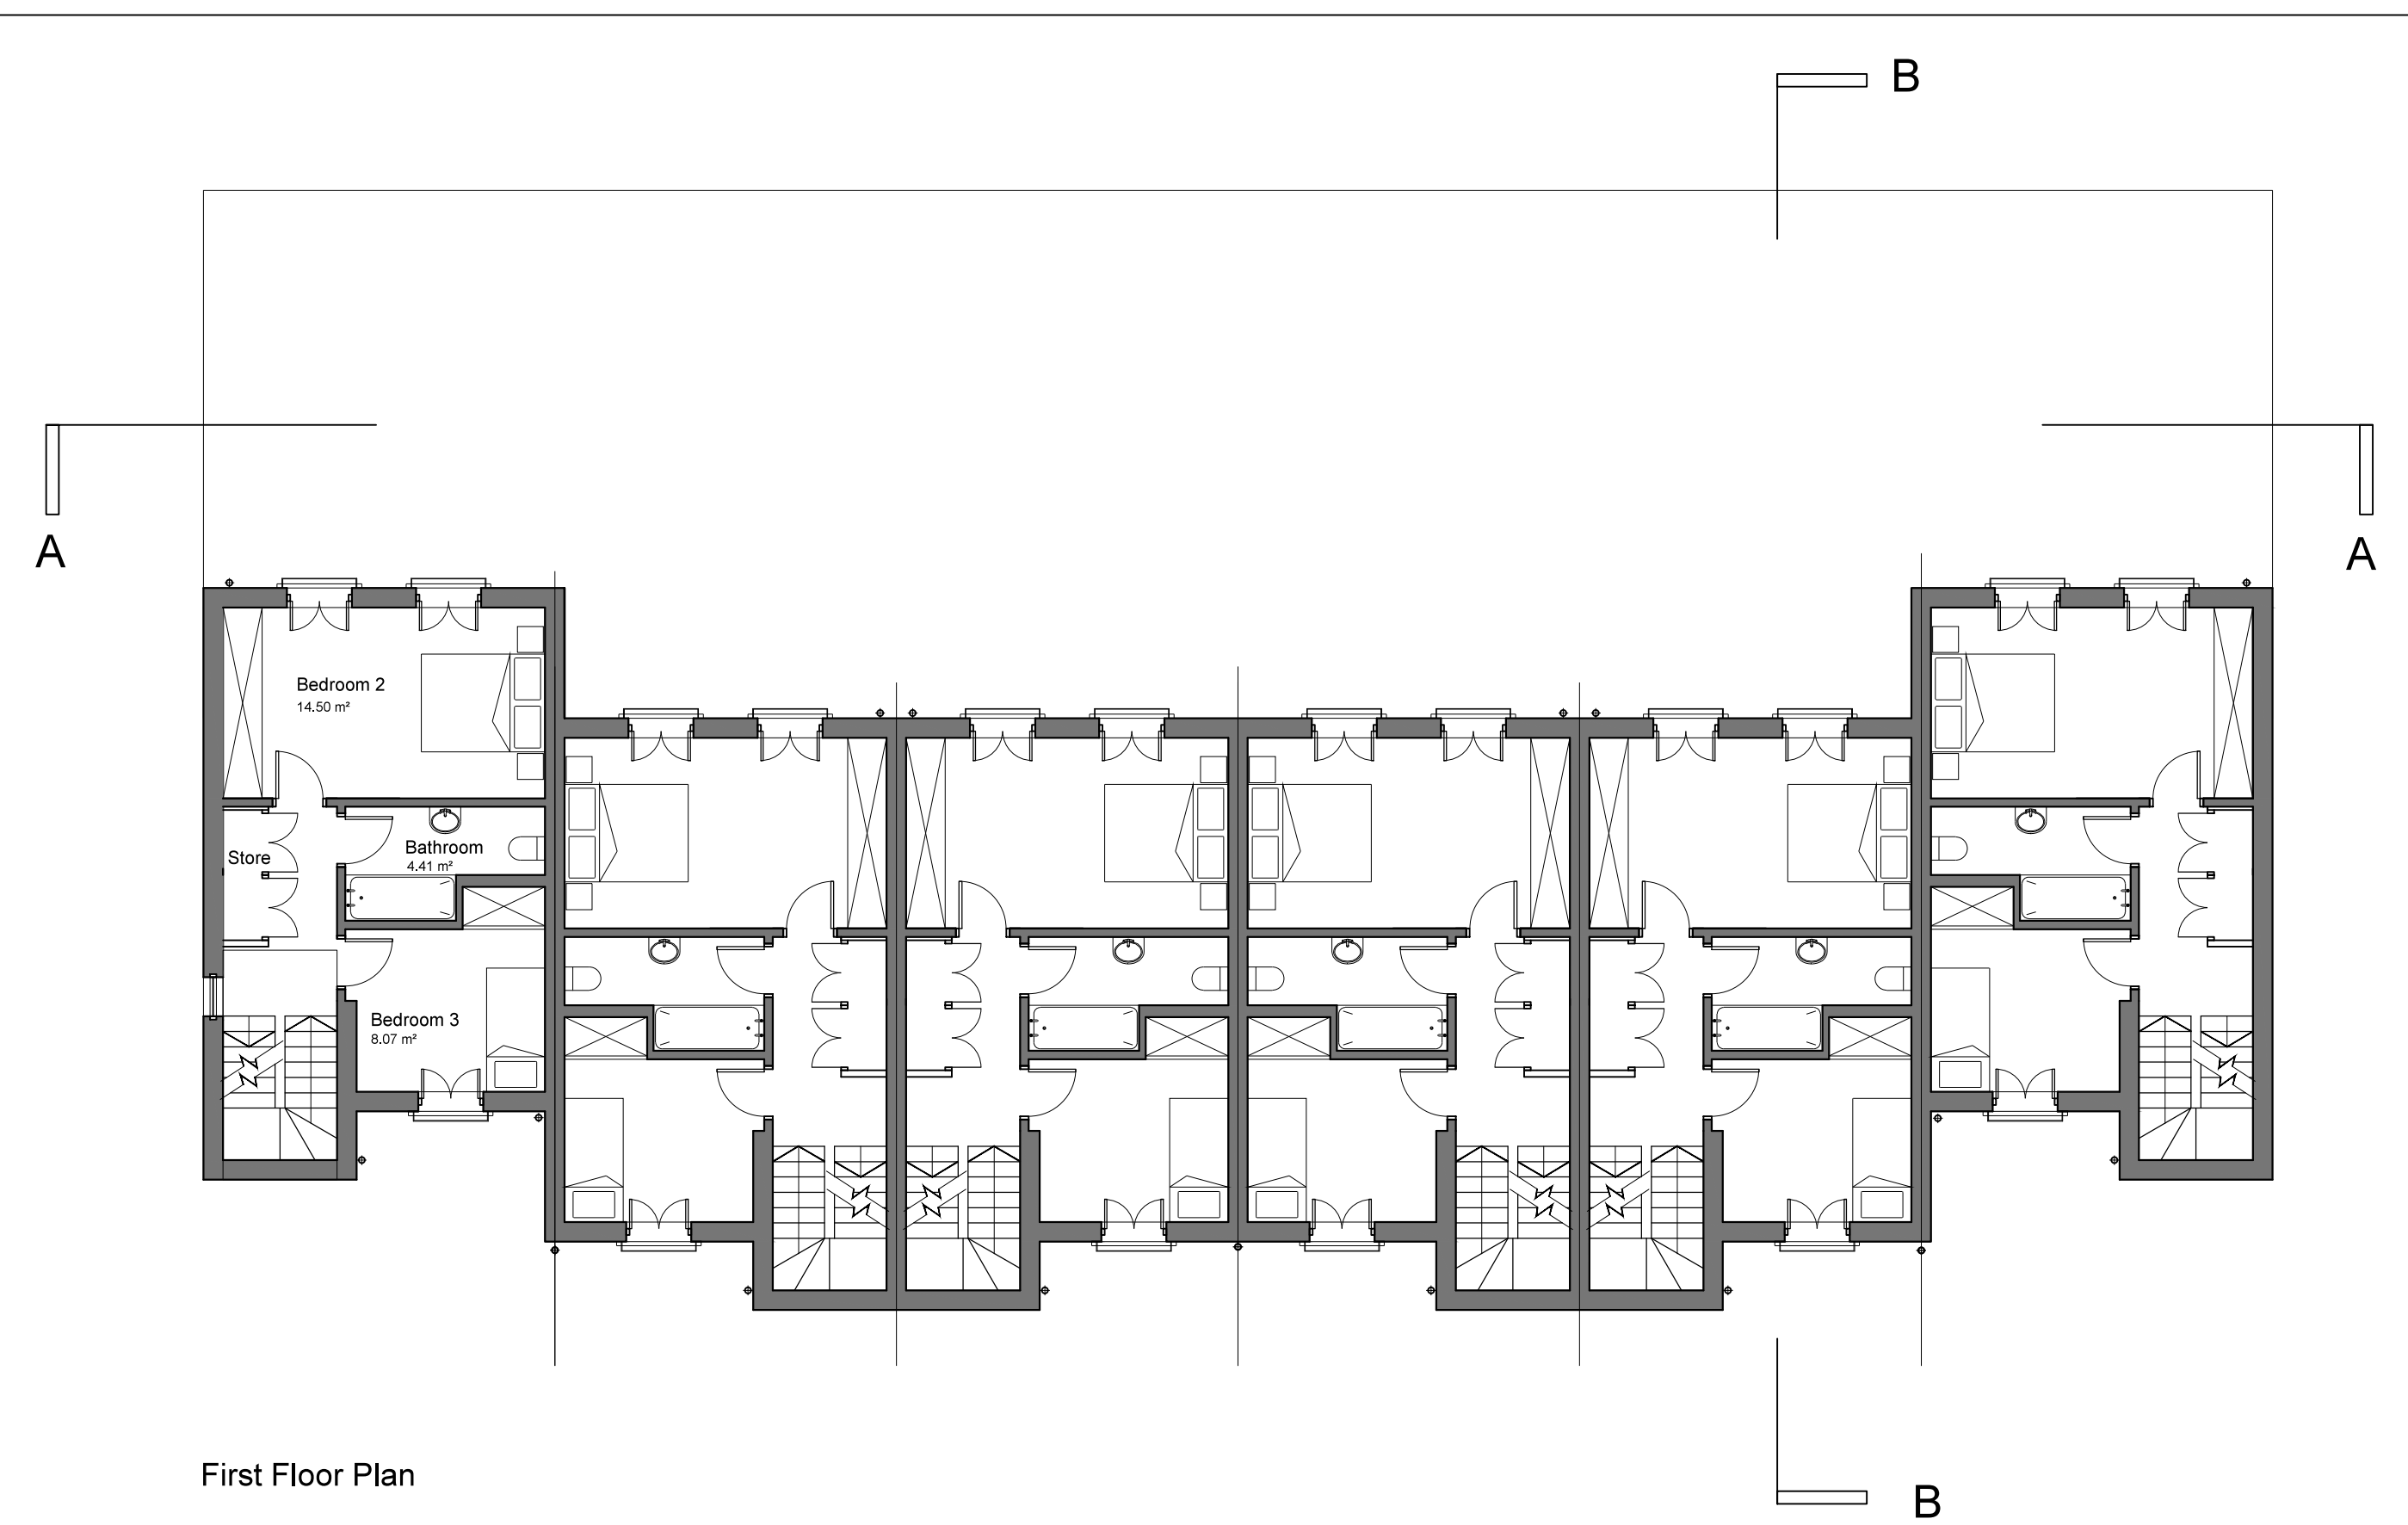


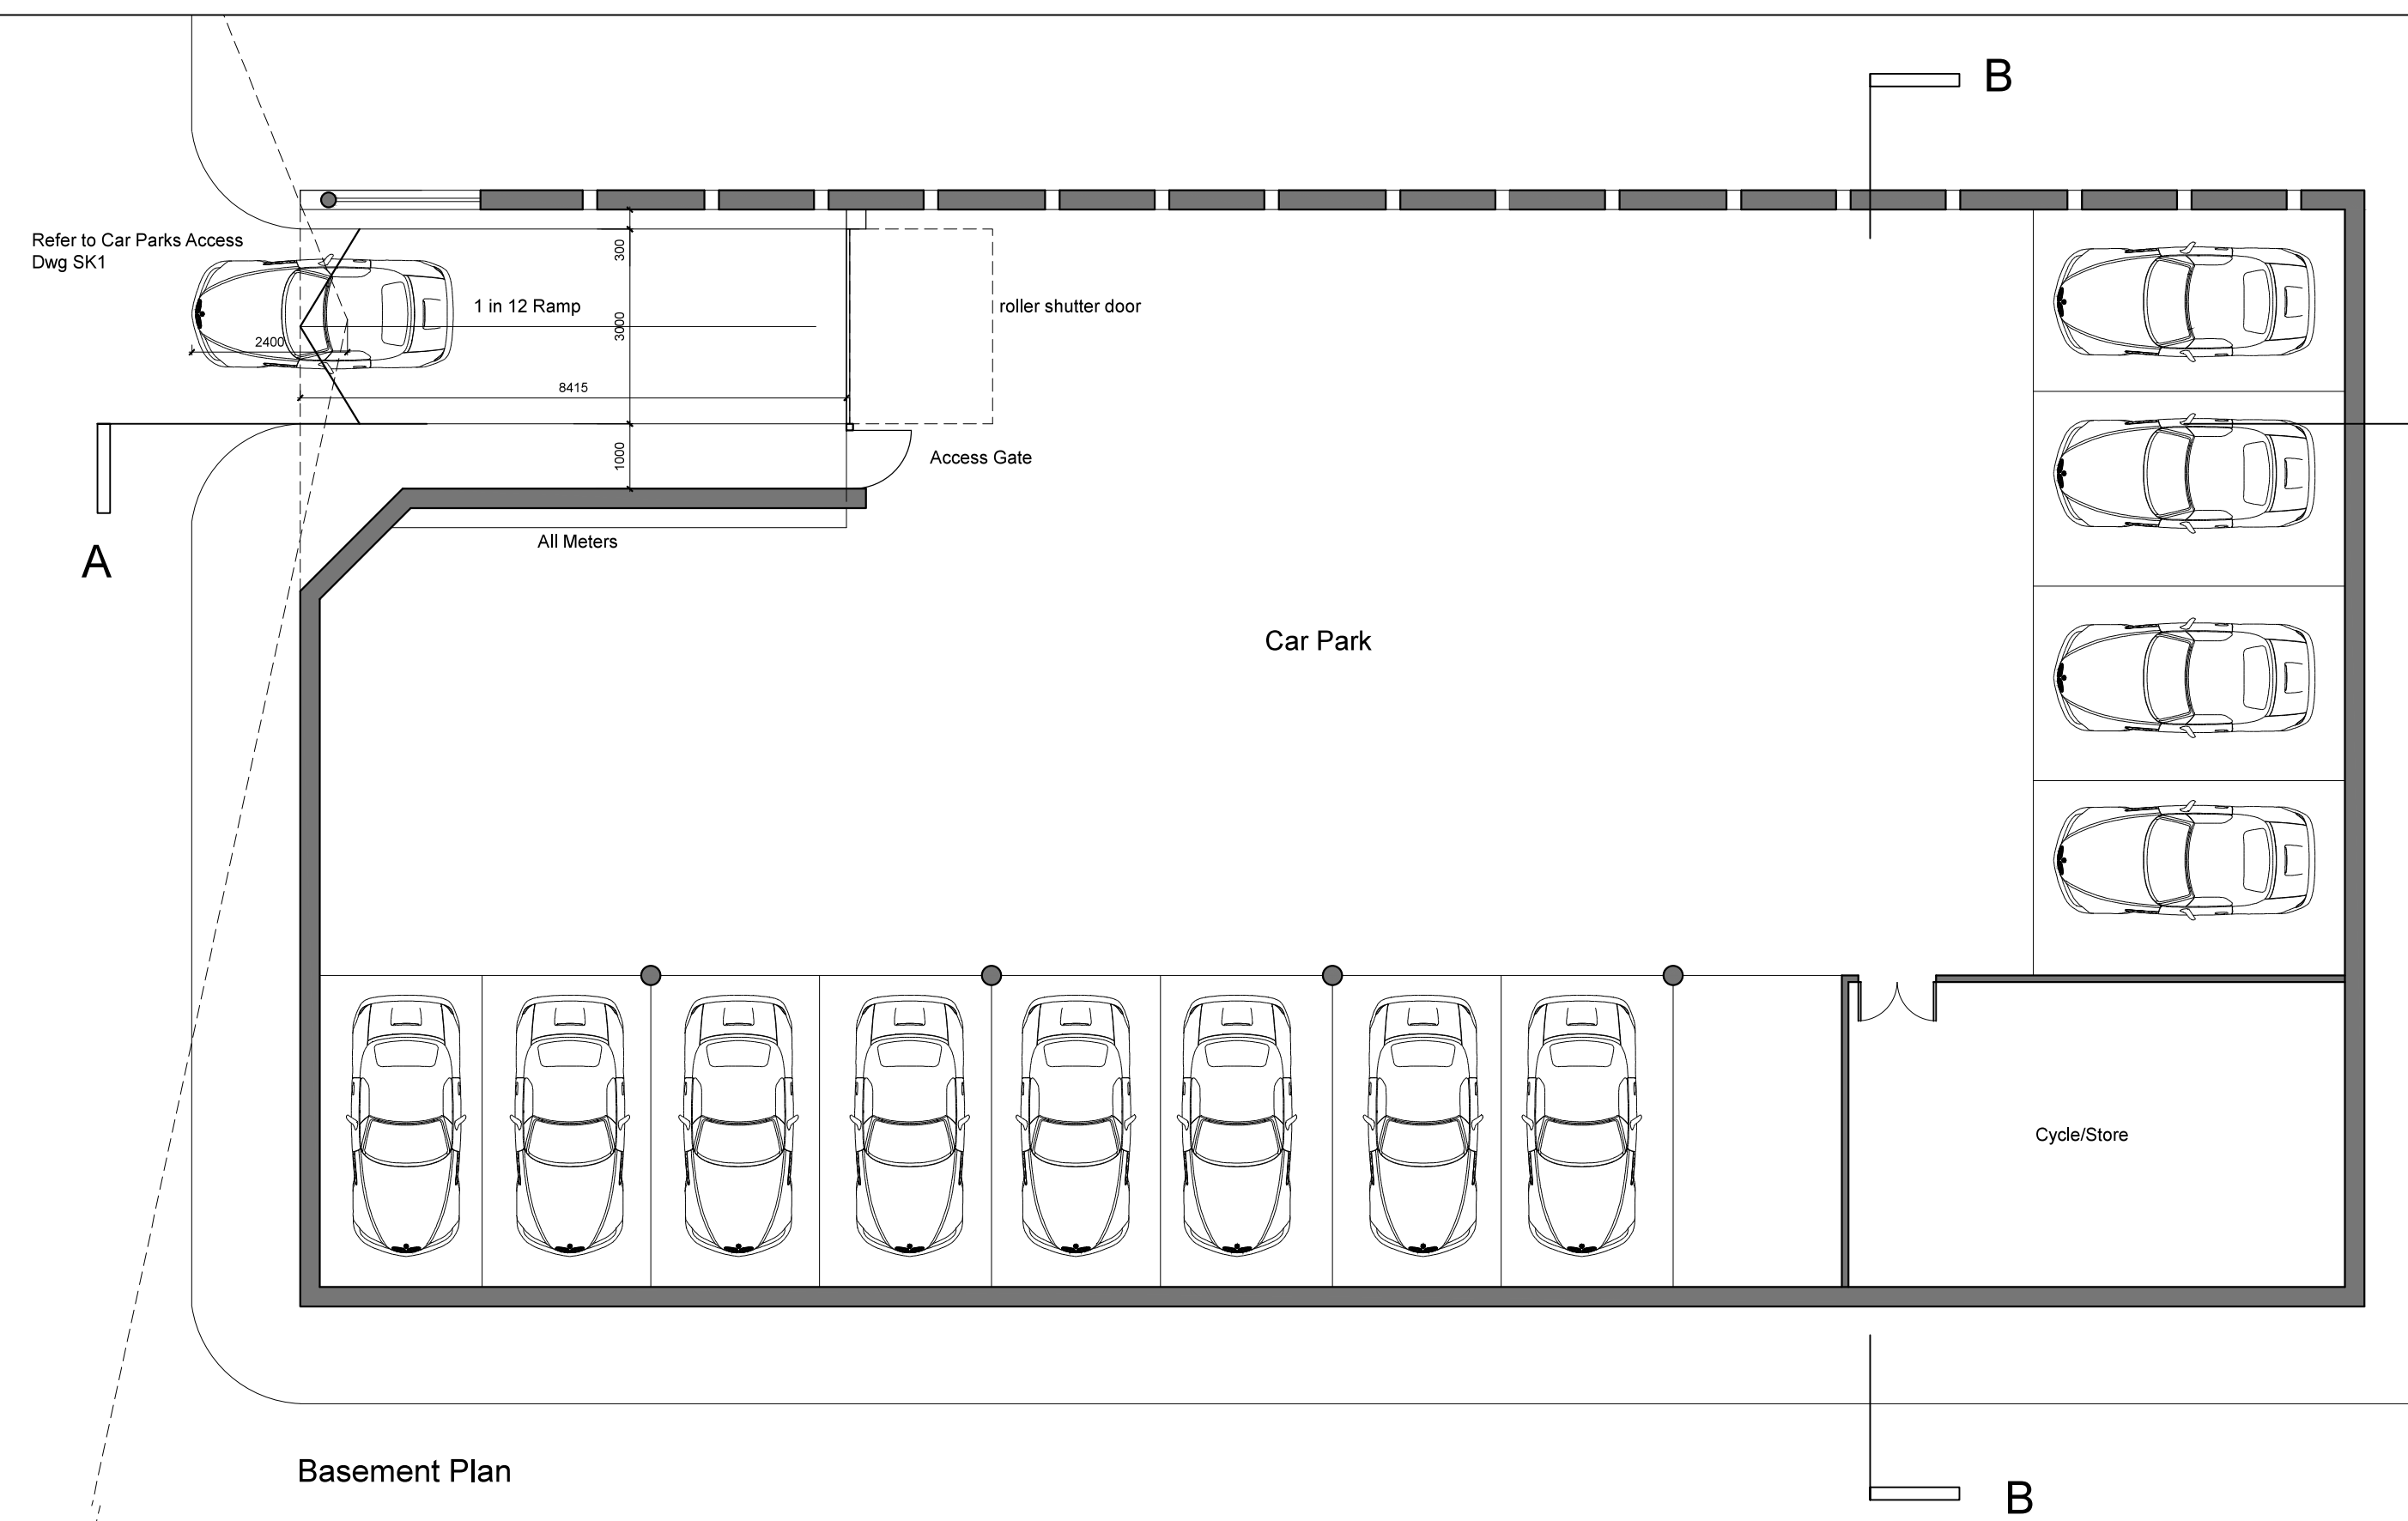

REV B- Jan 14 - Amendments to Car
Park Access
REV A - Sept 13 - Redesign

R Wilkinson ARIBA
72 East Dulwich Grove
London SE22 8PS
Tel/Fax 0208 299 1935
Mobile 0793 2101265
email: Rwilkinson10@btinternet.com

Sackville Street, Barnsley
Proposed Floor Plans
Scale 1:100 at A1
Drawing No: 72/364/202B