


Drawing No.	Rev No.
MMD003 -003	B


DO NOT SCALE: Contractor to check all dimensions and report any omissions or errors

NOTES

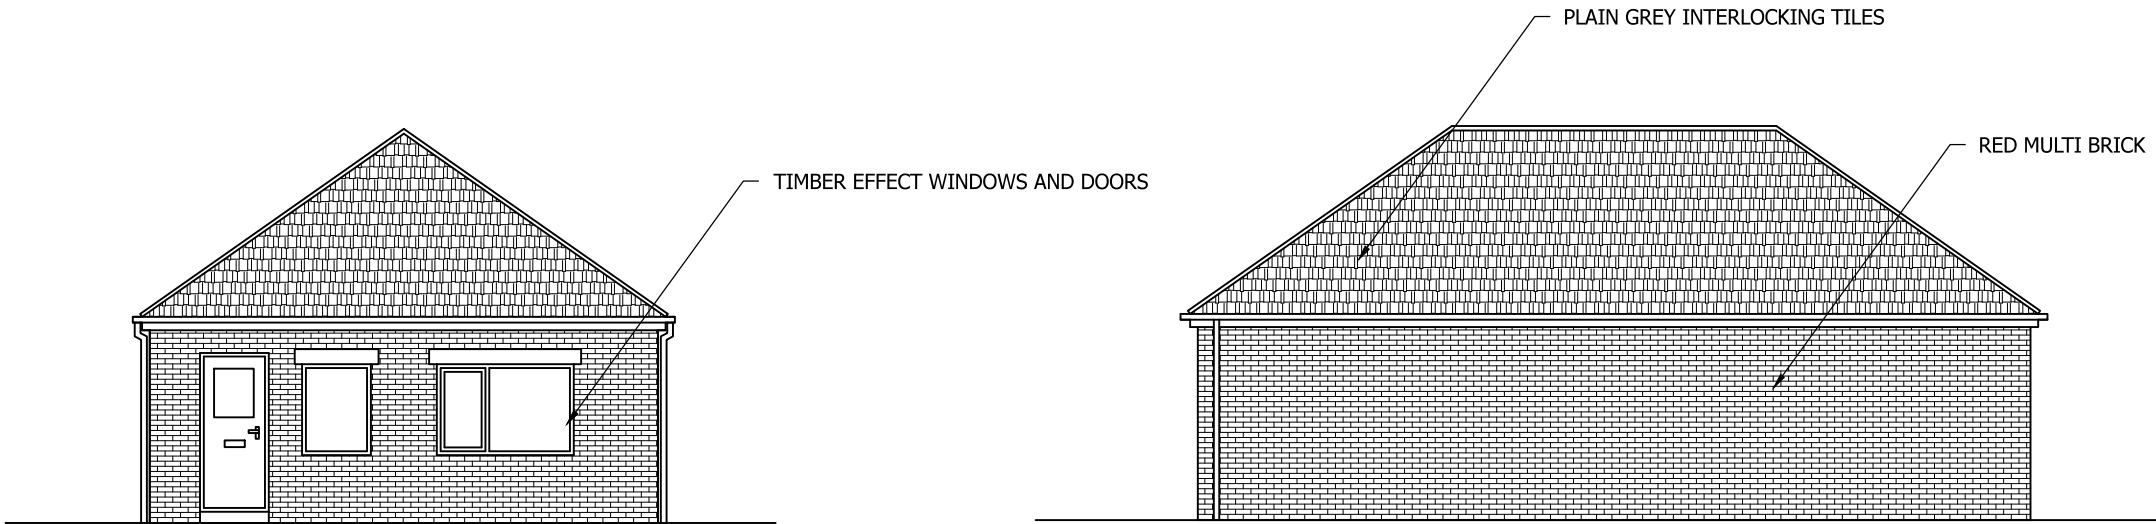


PROPOSED FRONT ELEVATION
SCALE 1:100 AT A3

PROPOSED SIDE ELEVATION
SCALE 1:100 AT A3

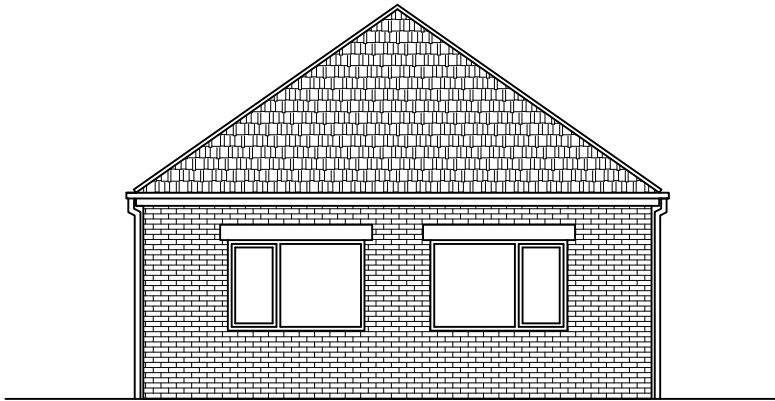

PROPOSED REAR ELEVATION
SCALE 1:100 AT A3

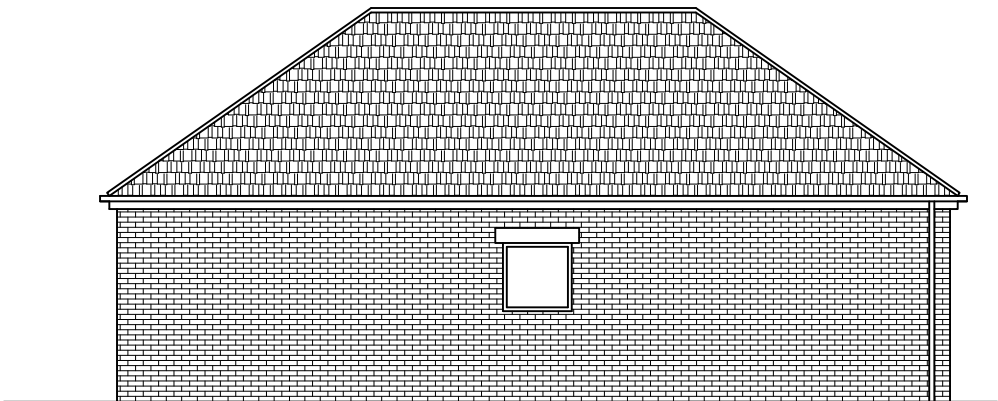

PROPOSED SIDE ELEVATION
SCALE 1:100 AT A3

B	Changed to bungalow	JRB			14/06/19
A	Car paking shown	JRB			11/02/19
Rev	Description	By	Chk	App	Date

JRB DESIGNS Ltd
1 Saville Road
Cudworth
Barnsley
S72 8LT
Tel: 01226 383542
Fax: 01226 380078
Mob: 07970 541192
Email: john@jrbdesigns.co.uk

This drawing is copyright. © jrbdesigns Ltd.

Client

MR. DIXON

Drawing Title
PROPOSED ELEVATIONS

Address
**LAND ADJACENT TO 188 HIGH STREET
WORSBROUGH DALE
BARNSELY
S70 4SQ**

Project Title:
PROPOSED NEW DWELLING

Purpose of Issue:
PLANNING

Drawing Status
FIRST ISSUE

Scale at A3 AS SHOWN		Drawn By JRB		Date 02/11/2018	
Checked By		Date 02/11/2018		Approved By	
				Date 02/11/2018	
Project No. MMD003				Drawing No. 003	
				Revision B	
APPROVAL ☒ INFORMATION ☐ TENDER ☐ CONTRACT ☐ CONSTRUCTION ☐					