



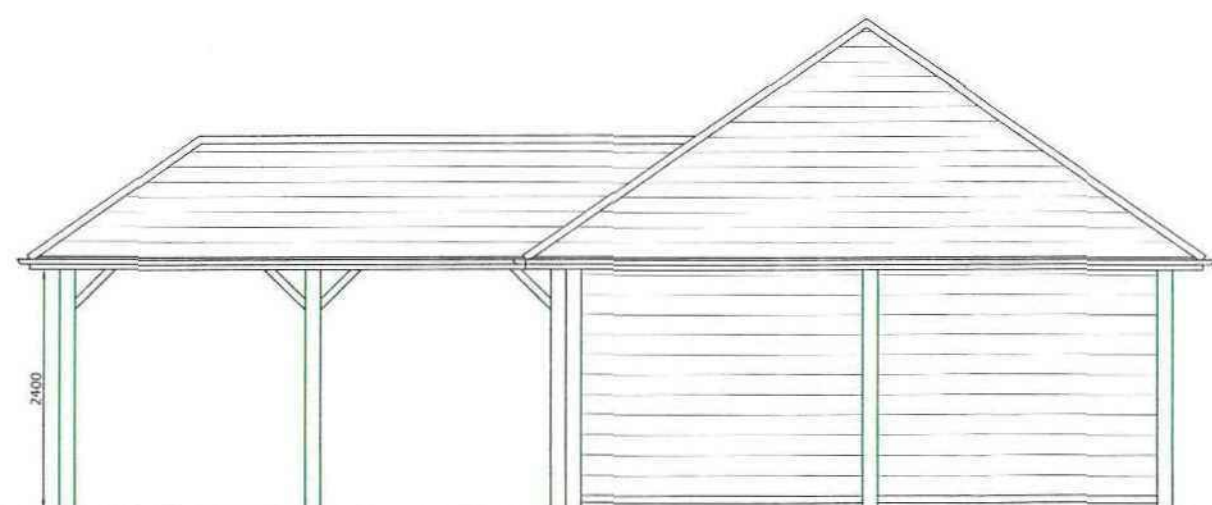


NORTH ELEVATION
SCALE 1:50




SOUTH ELEVATION
SCALE 1:50

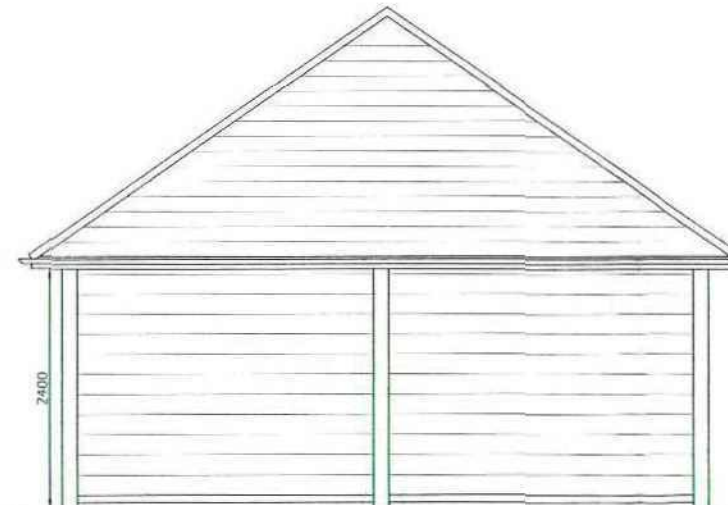


EAST ELEVATION
SCALE 1:50

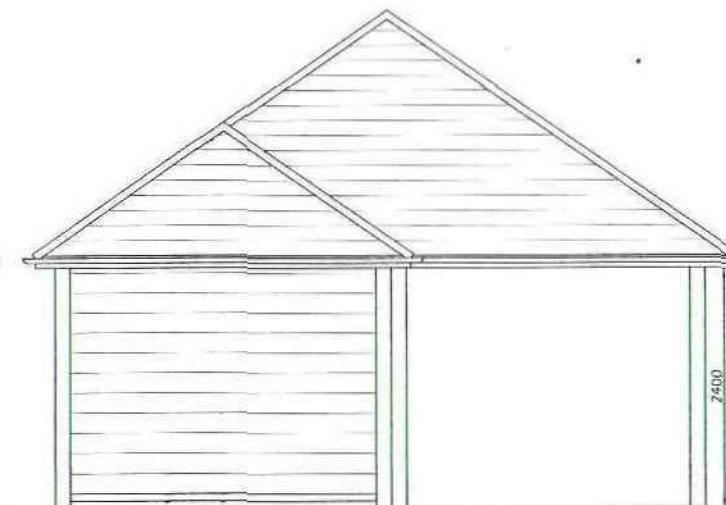

WEST ELEVATION
SCALE 1:50

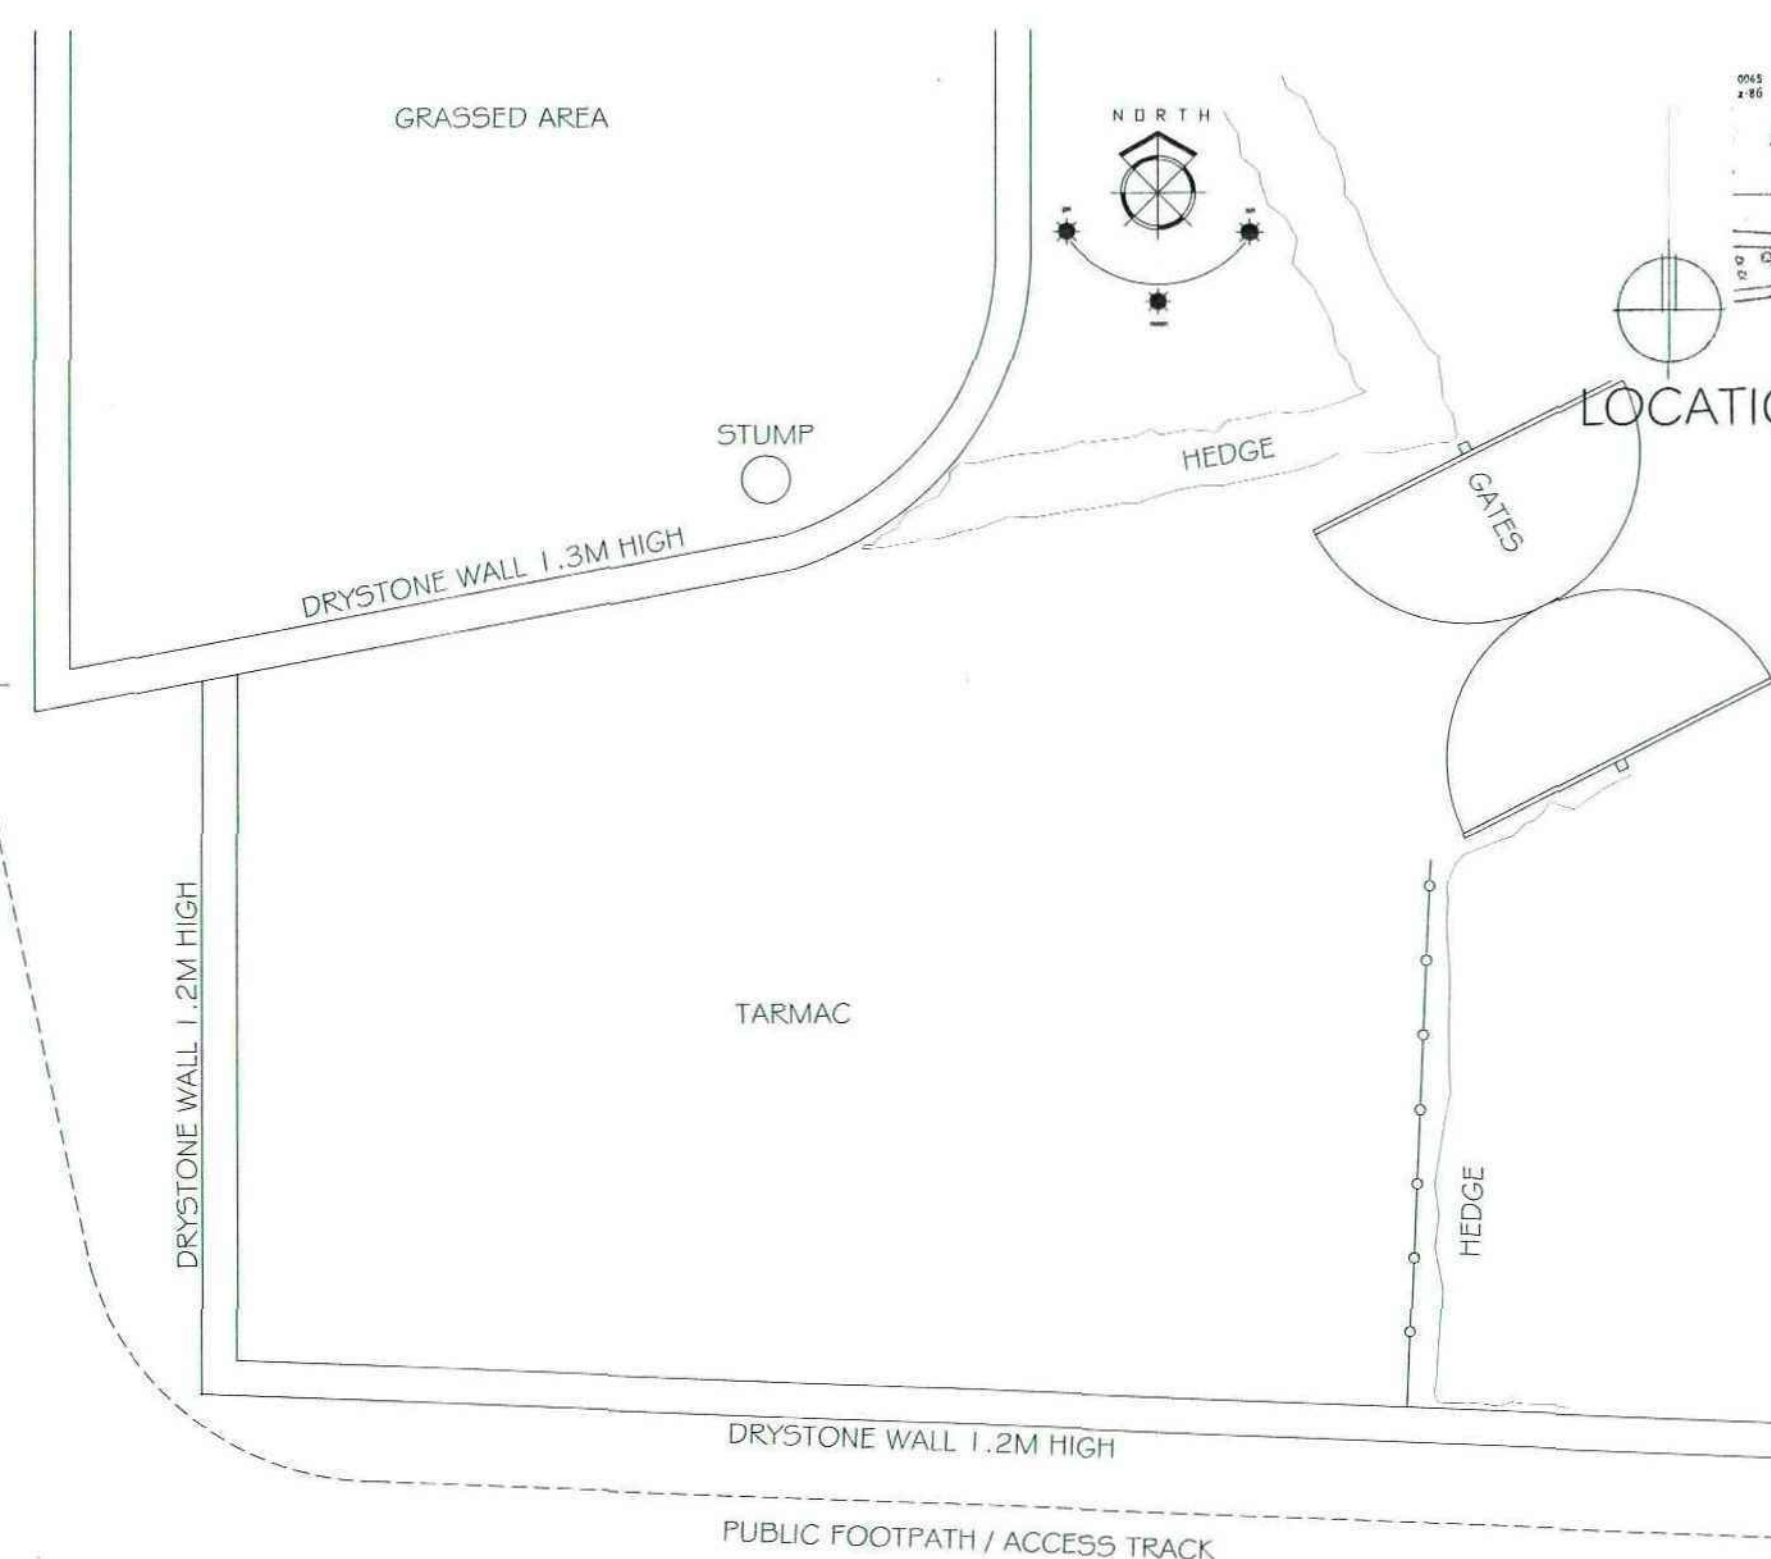


PLAN AS EXISTING
SCALE 1:50

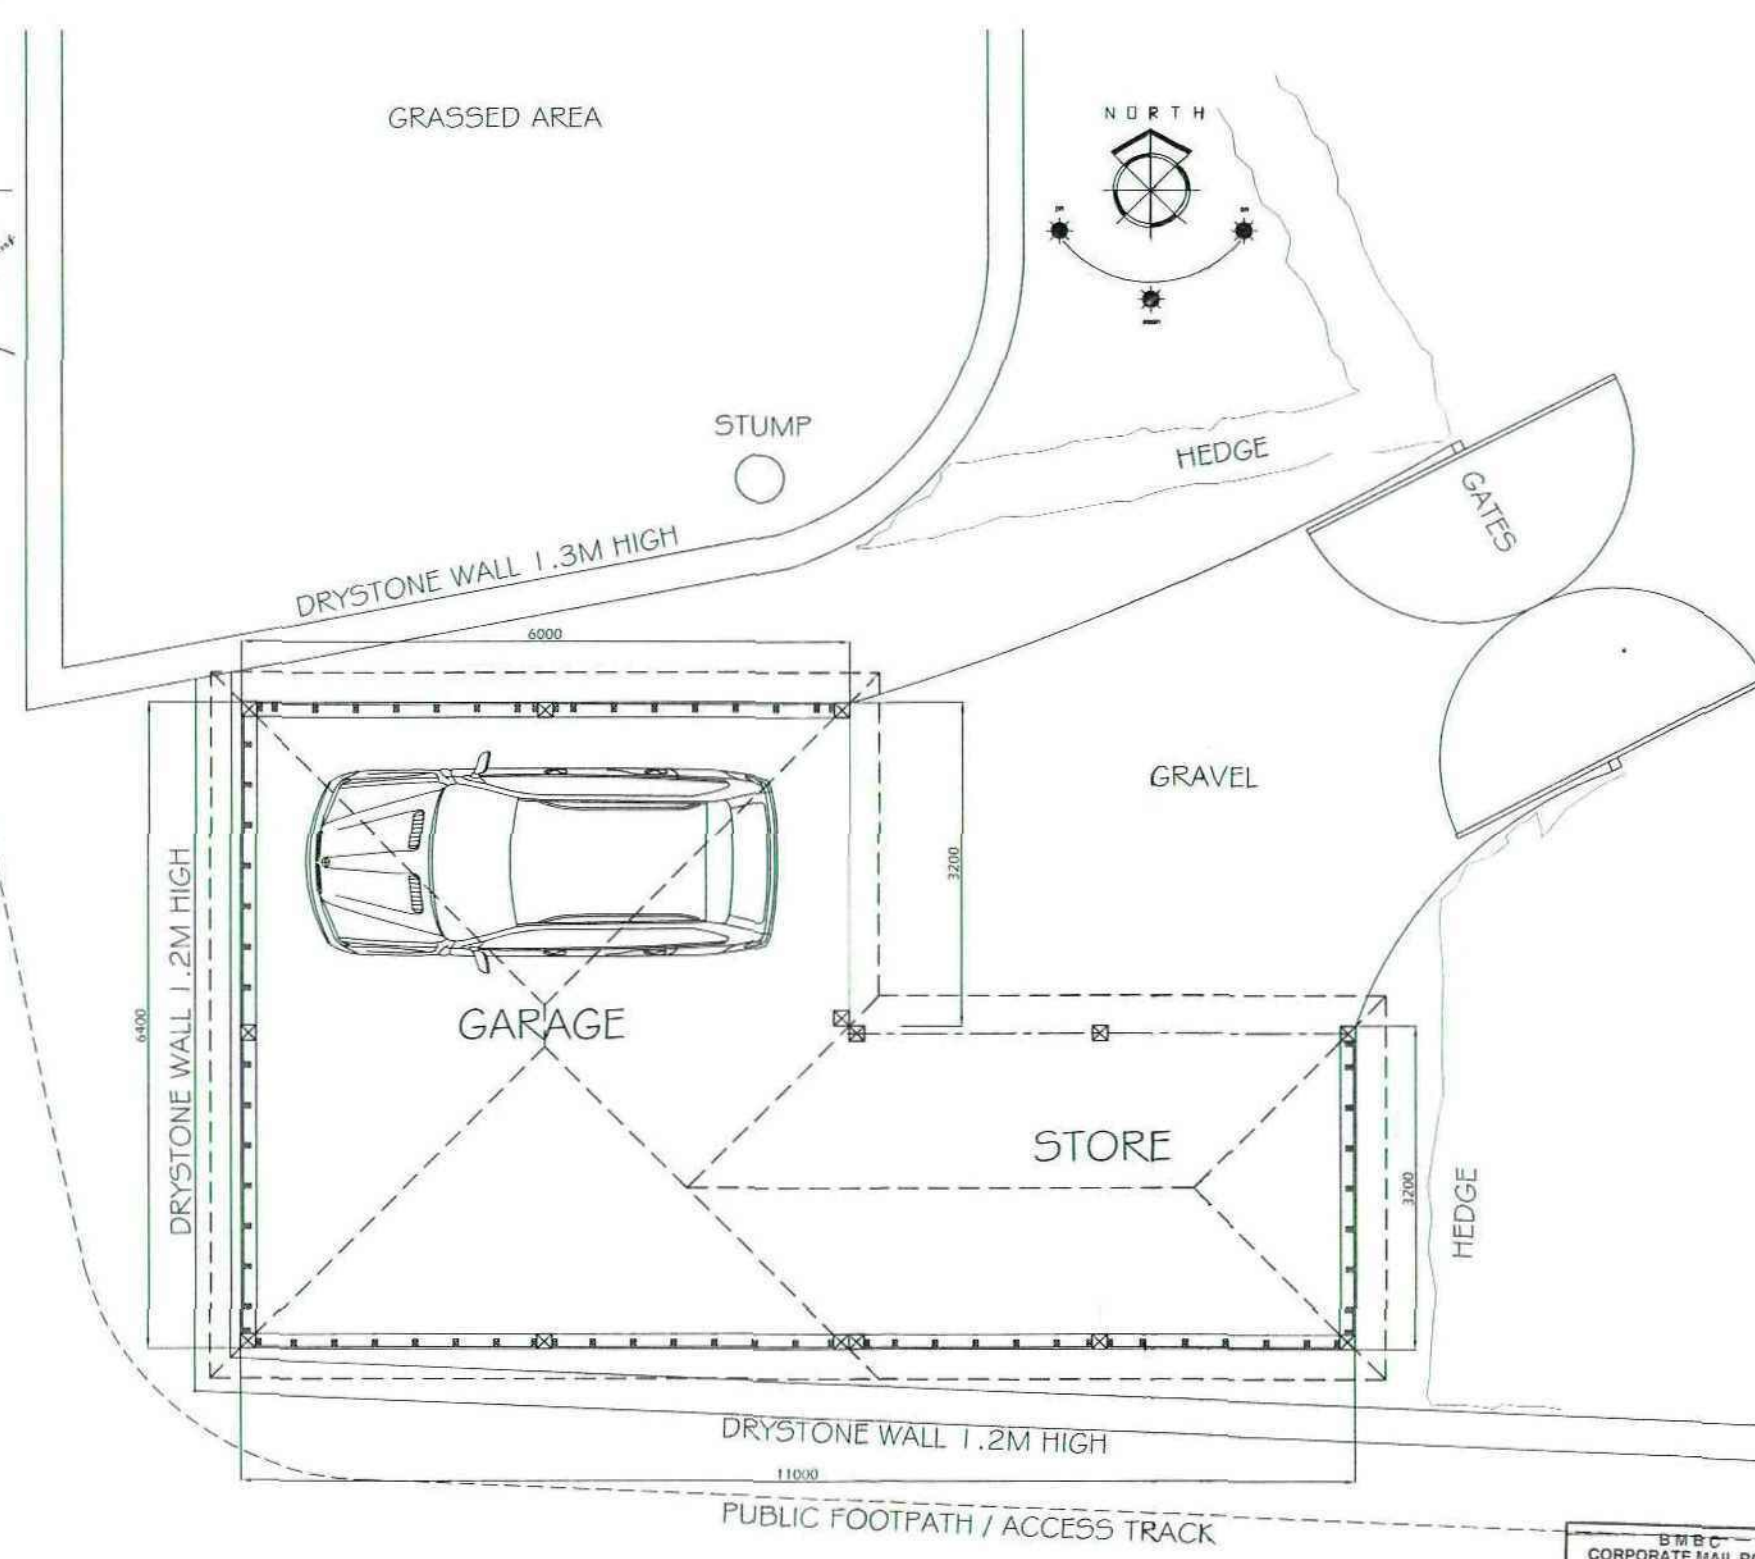

PLAN AS PROPOSED
SCALE 1:50

STBC
CORPORATE MAIL ROOM
24 OCT 2012
Received by:
ORIGINAL COPY

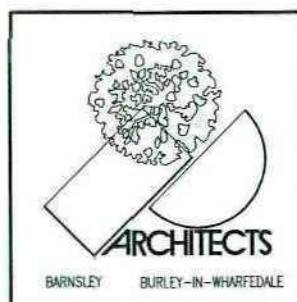

1. THIS DRAWING AND THE COPYRIGHTS AND PATENTS THEREIN ARE THE PROPERTY OF NUTTALL YARWOOD & PARTNERS LIMITED REGISTERED IN ENGLAND AND WALES No. 4831338 AND MAY BE USED OR REPRODUCED ONLY UNDER CONTRACT.
2. CONTRACTORS AND SUB-CONTRACTORS MUST CHECK AND AGREE ALL DIMENSIONS BEFORE PREPARING SHOP DRAWINGS OR COMMENCING WORK ON SITE.
3. CONTRACTORS ARE RESPONSIBLE FOR INFORMING THE ARCHITECT OF ANY DISCREPANCY DISCOVERED ON THIS DRAWING OR BETWEEN THIS DRAWING AND ANY OTHER RELATED DOCUMENT ISSUED UNDER THE STANDARD FORM OF CONTRACT IN RESPECT OF THE WORK.
4. WRITTEN DIMENSIONS ONLY ARE TO BE USED FROM THIS DRAWING. IF IN ANY DOUBT ASK FOR CLARIFICATION.

Notes:
MATERIALS:
ROOF: SLATE EFFECT (GREY), SHIGLES/DECCA LIGHTWEIGHT ROOF COVERING)
WALLS 4 TIMBER FRAME - OAK
FASCIA/SOFFITS - OAK
RW GOODS: UGEE PROFILE BLACK.

Revisions.					
Date	Suffix	Description	Date	Suffix	Description

NUTTALL YARWOOD & PARTNERS LIMITED
CHARTERED ARCHITECTS
The Grove, High Street, Dodworth, Barnsley, S75 3RQ. Tel: 01226 206771. Fax: 01226 200989. E-mail: nyp.barnsley@btconnect.com
120 Main Street, Burley-in-Wharfedale, LS29 7JX. Tel: 01943 864441. Fax: 01943 862300. E-mail: nyp.burley@btconnect.com

Project: **PROPOSED GARAGE & STORE
BANKS HALL, CANTHORNE.** Client: **MR G STOCKTON**

Drawing Title: **SURVEY & SKETCH PROPOSAL** Date: **OCT 2012** Scale: **1:50**
Ref: **43/36** Dwg. No. **SK03** Rev.