

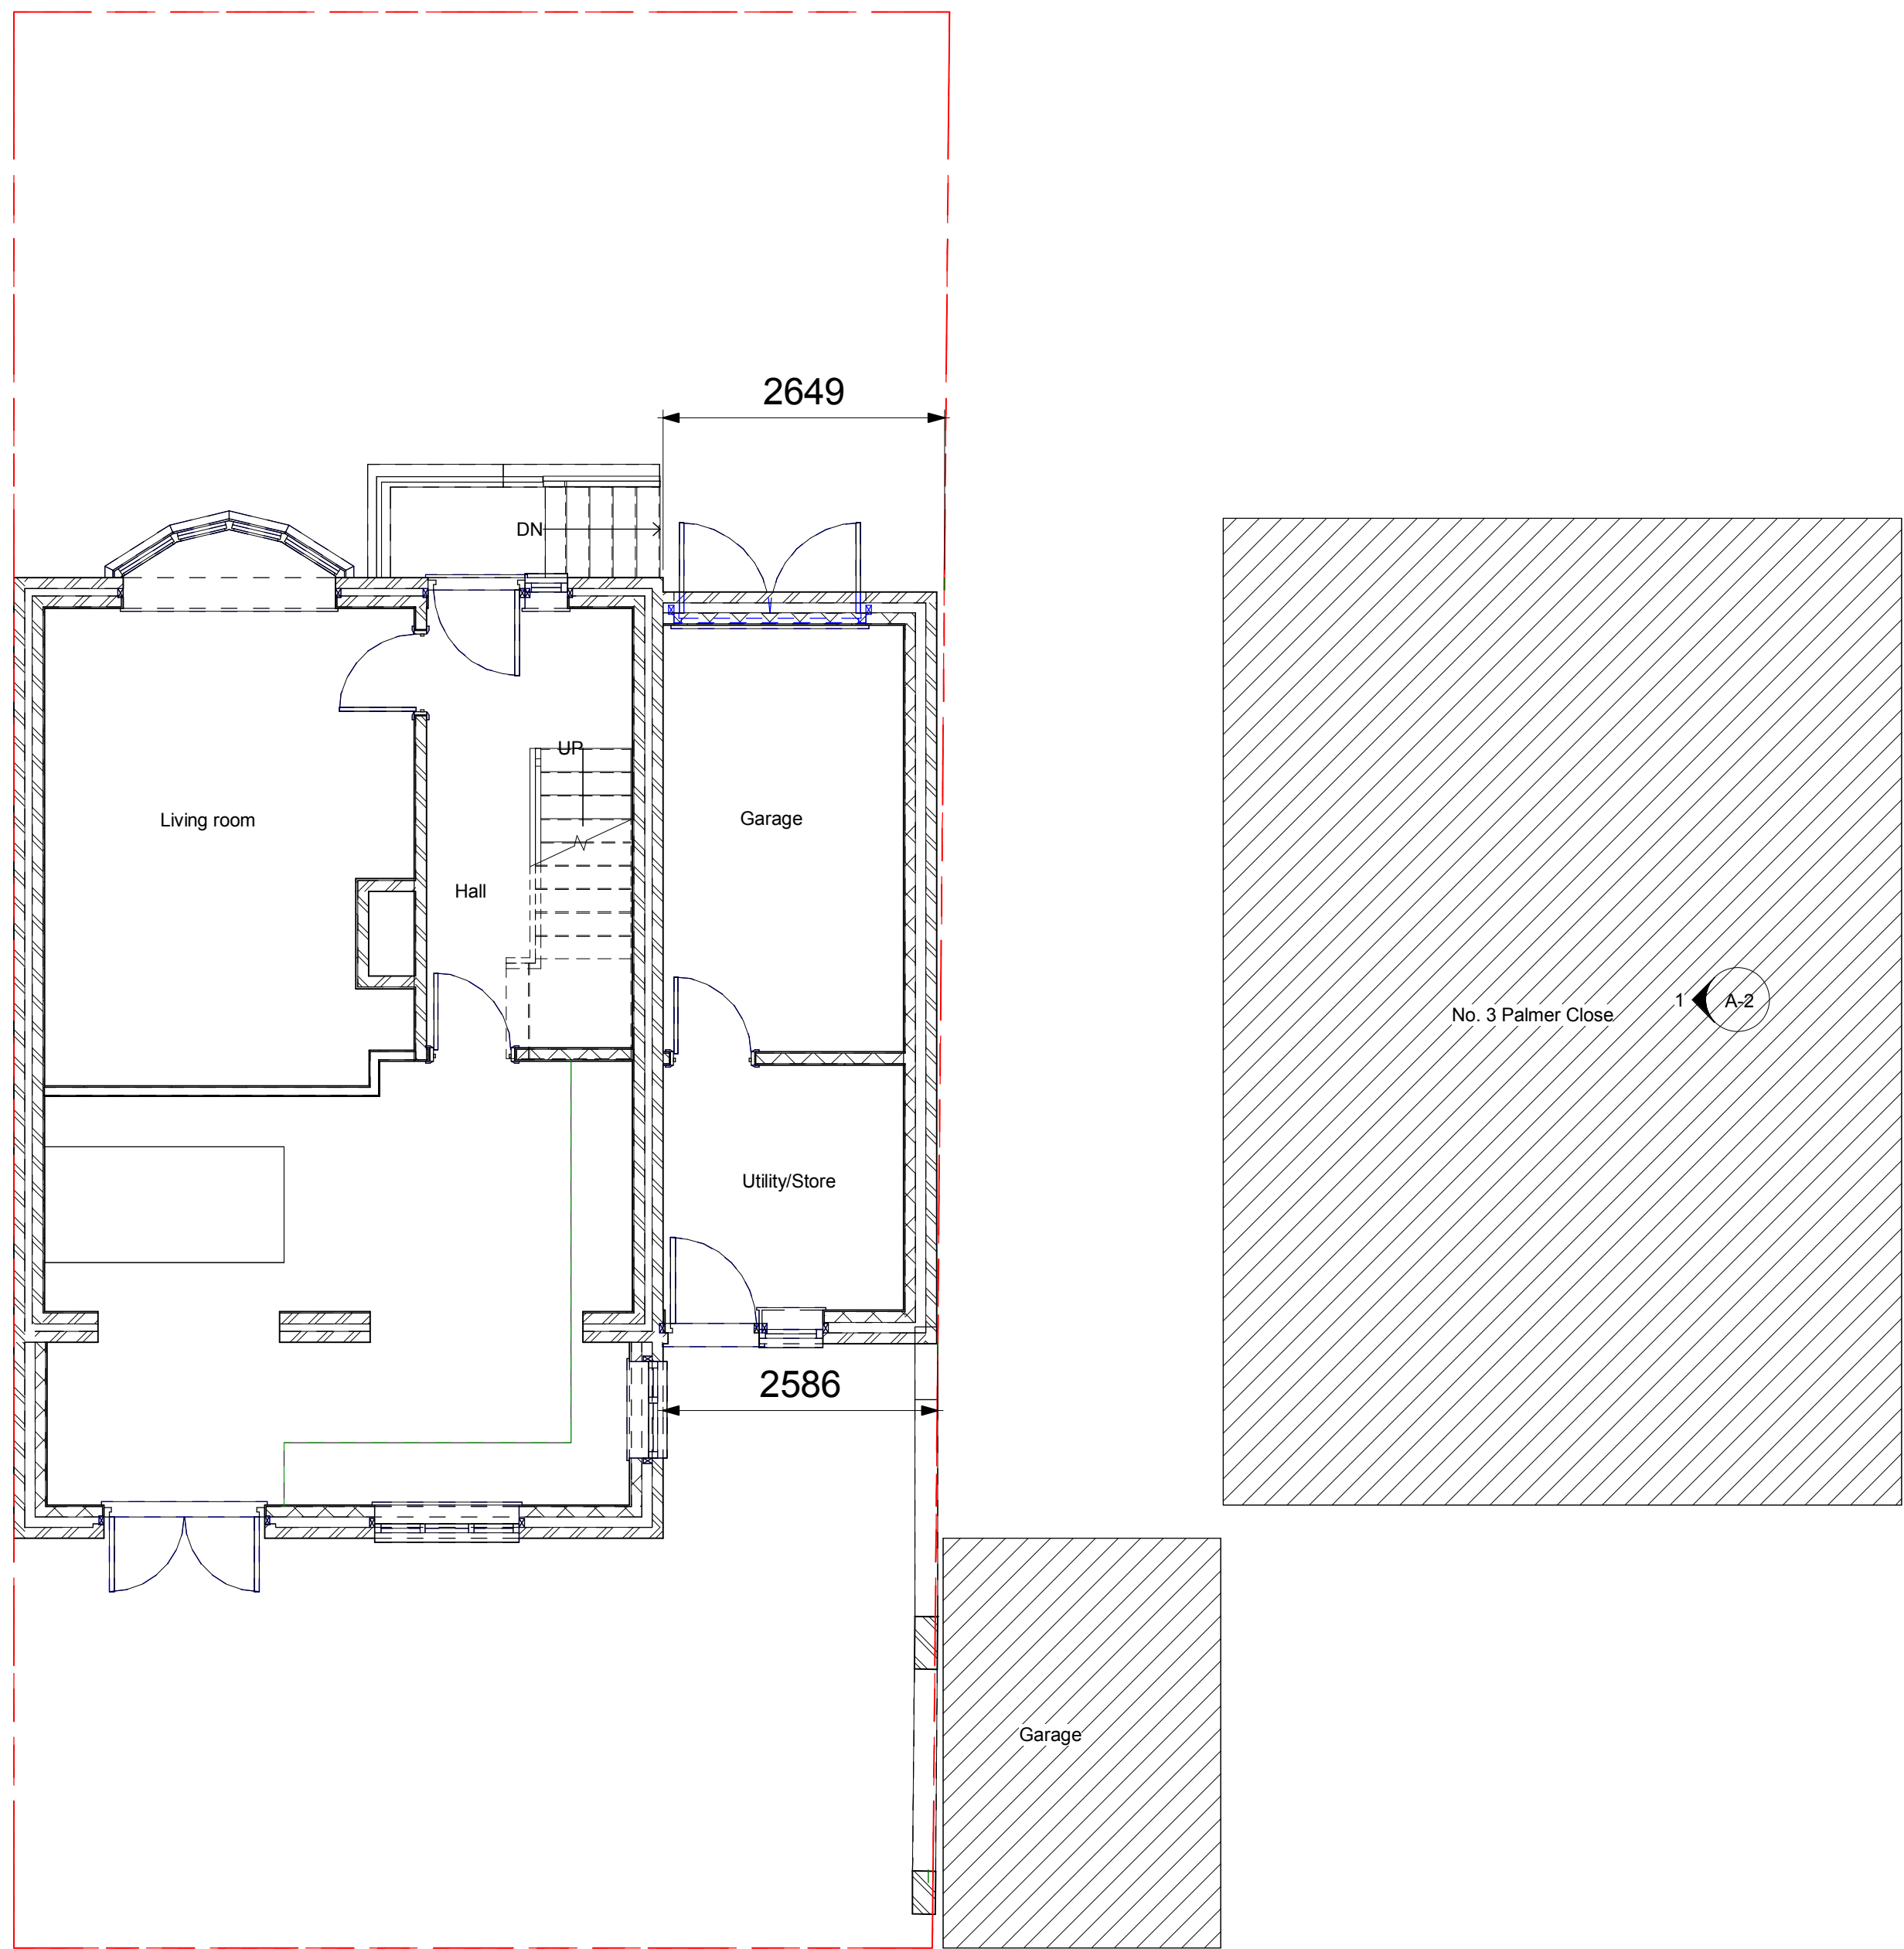
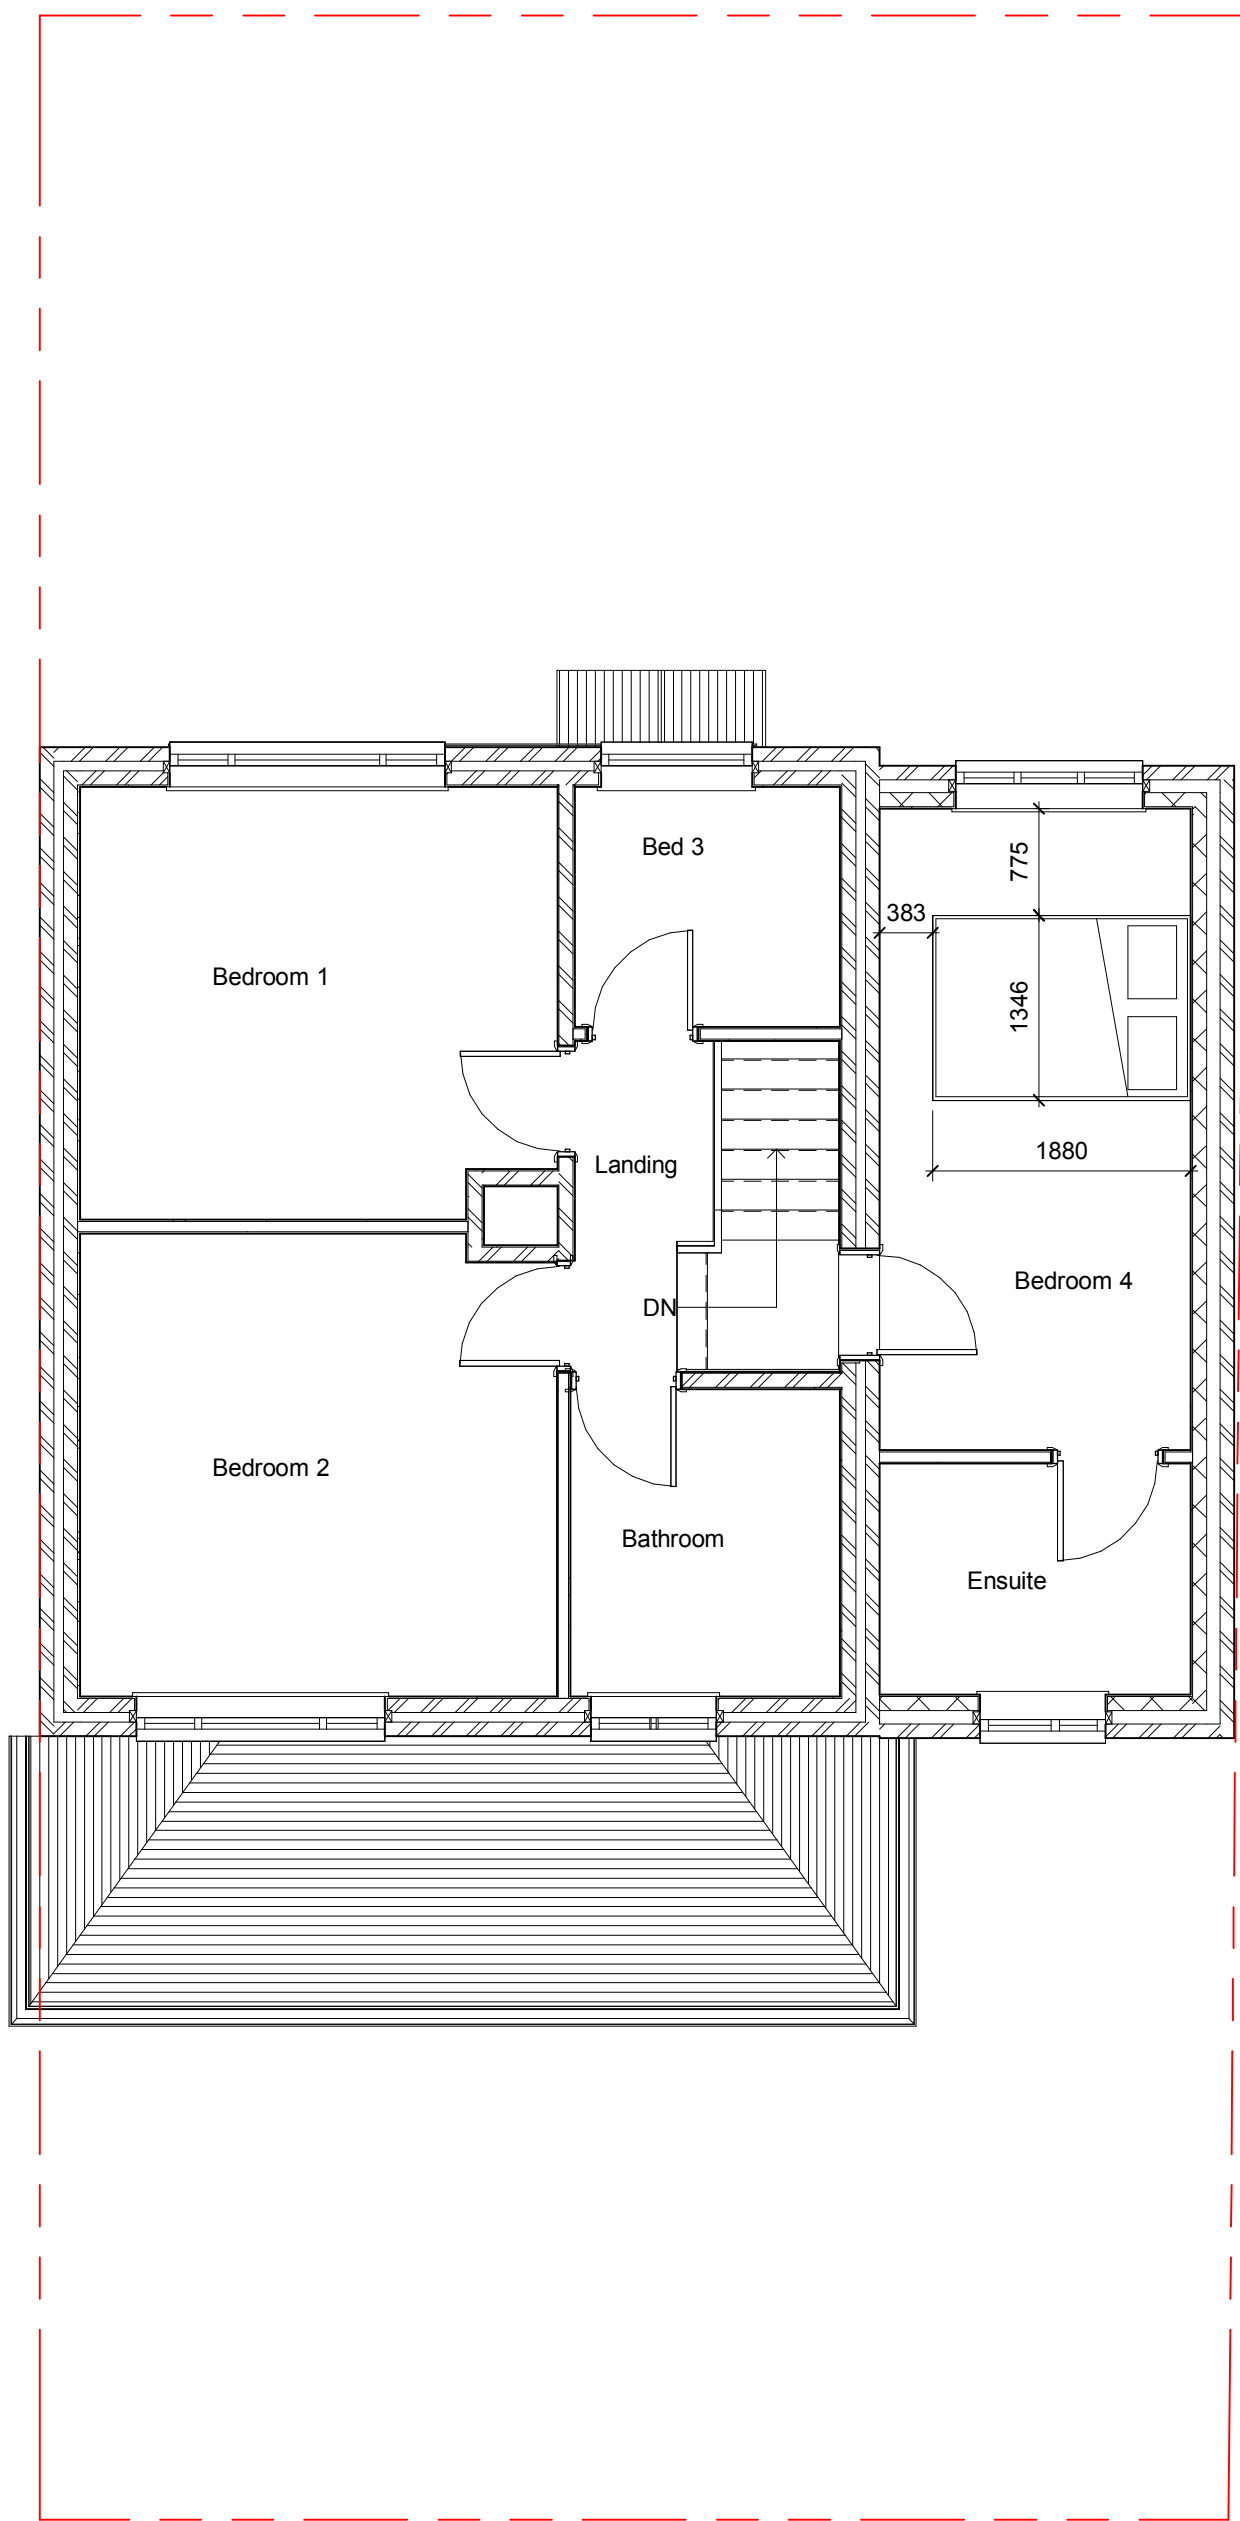


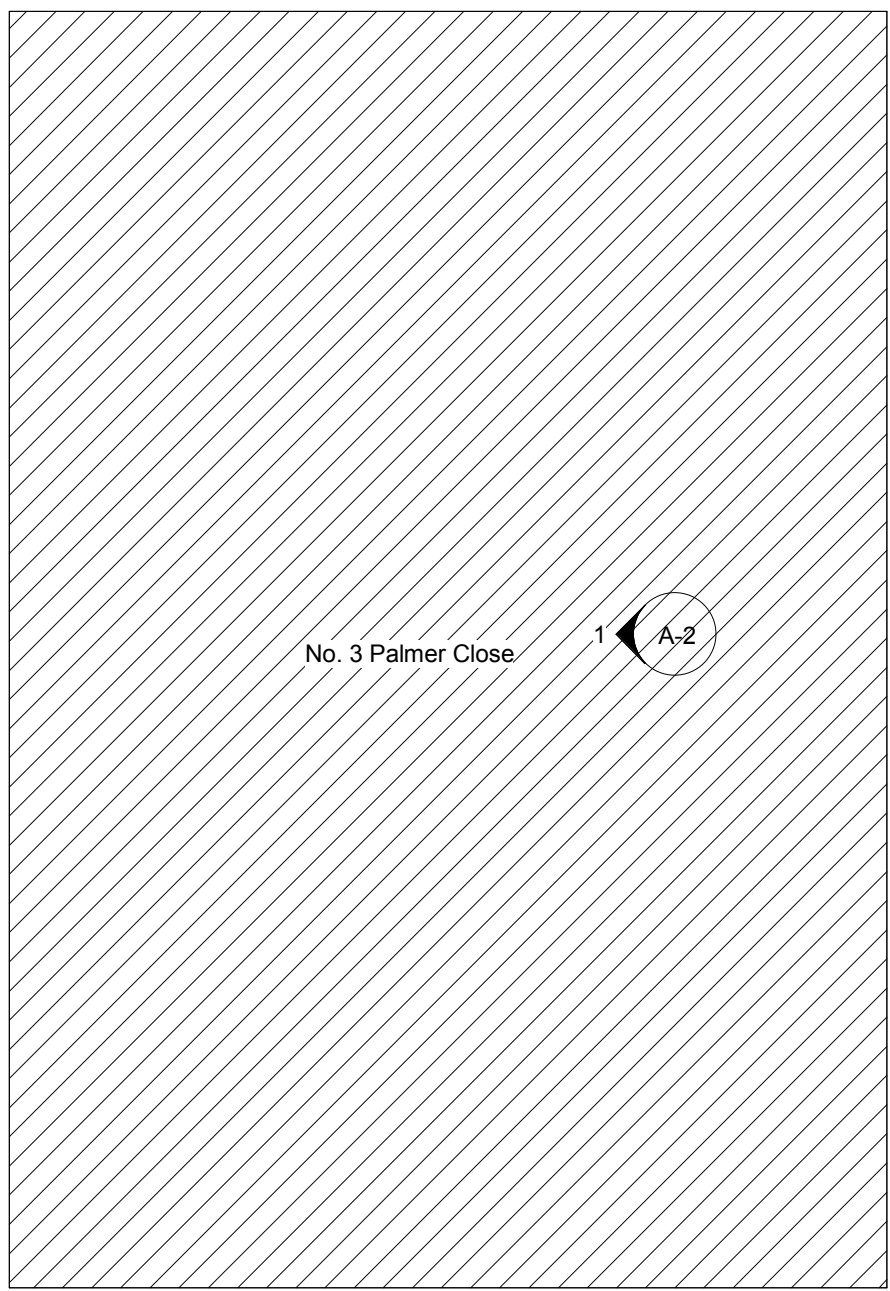

1 01 Ground Floor
1 : 50

 

2 02 First Floor
1 : 50

Proposed Floor plans

5 Palmer Close,
Cubley,
Barnsley,
S36 8DJ

Scale: 1 : 50

Tom Faulkner
HD.com

28 Shay House Lane,
Stocksbridge,
Sheffield,
S36 1FD

tomfaulknerHD@gmail.com
07900890022
01142881379

PROJECT		2 Storey Side Extension	
TITLE		Proposed Floor plans	
CLIENT		R. Baddon	
		28/11/2017 20:35:21	
17_006 A-1			REV No

Site Plan

5 Palmer Close,
Cubley,
Barnsley,
S36 8DJ

Scale: 1 : 100

Tom Faulkner
HD.com

28 Shay House Lane,
Stocksbridge,
Sheffield,
S36 1FD

tomfaulknerHD@gmail.com
07900890022
01142881379


PROJECT
2 Storey Side
Extension

TITLE
Site Plan

CLIENT
R. Baddon

28/11/2017
20:35:21

17_006 A-1a	REV No
----------------	-----------

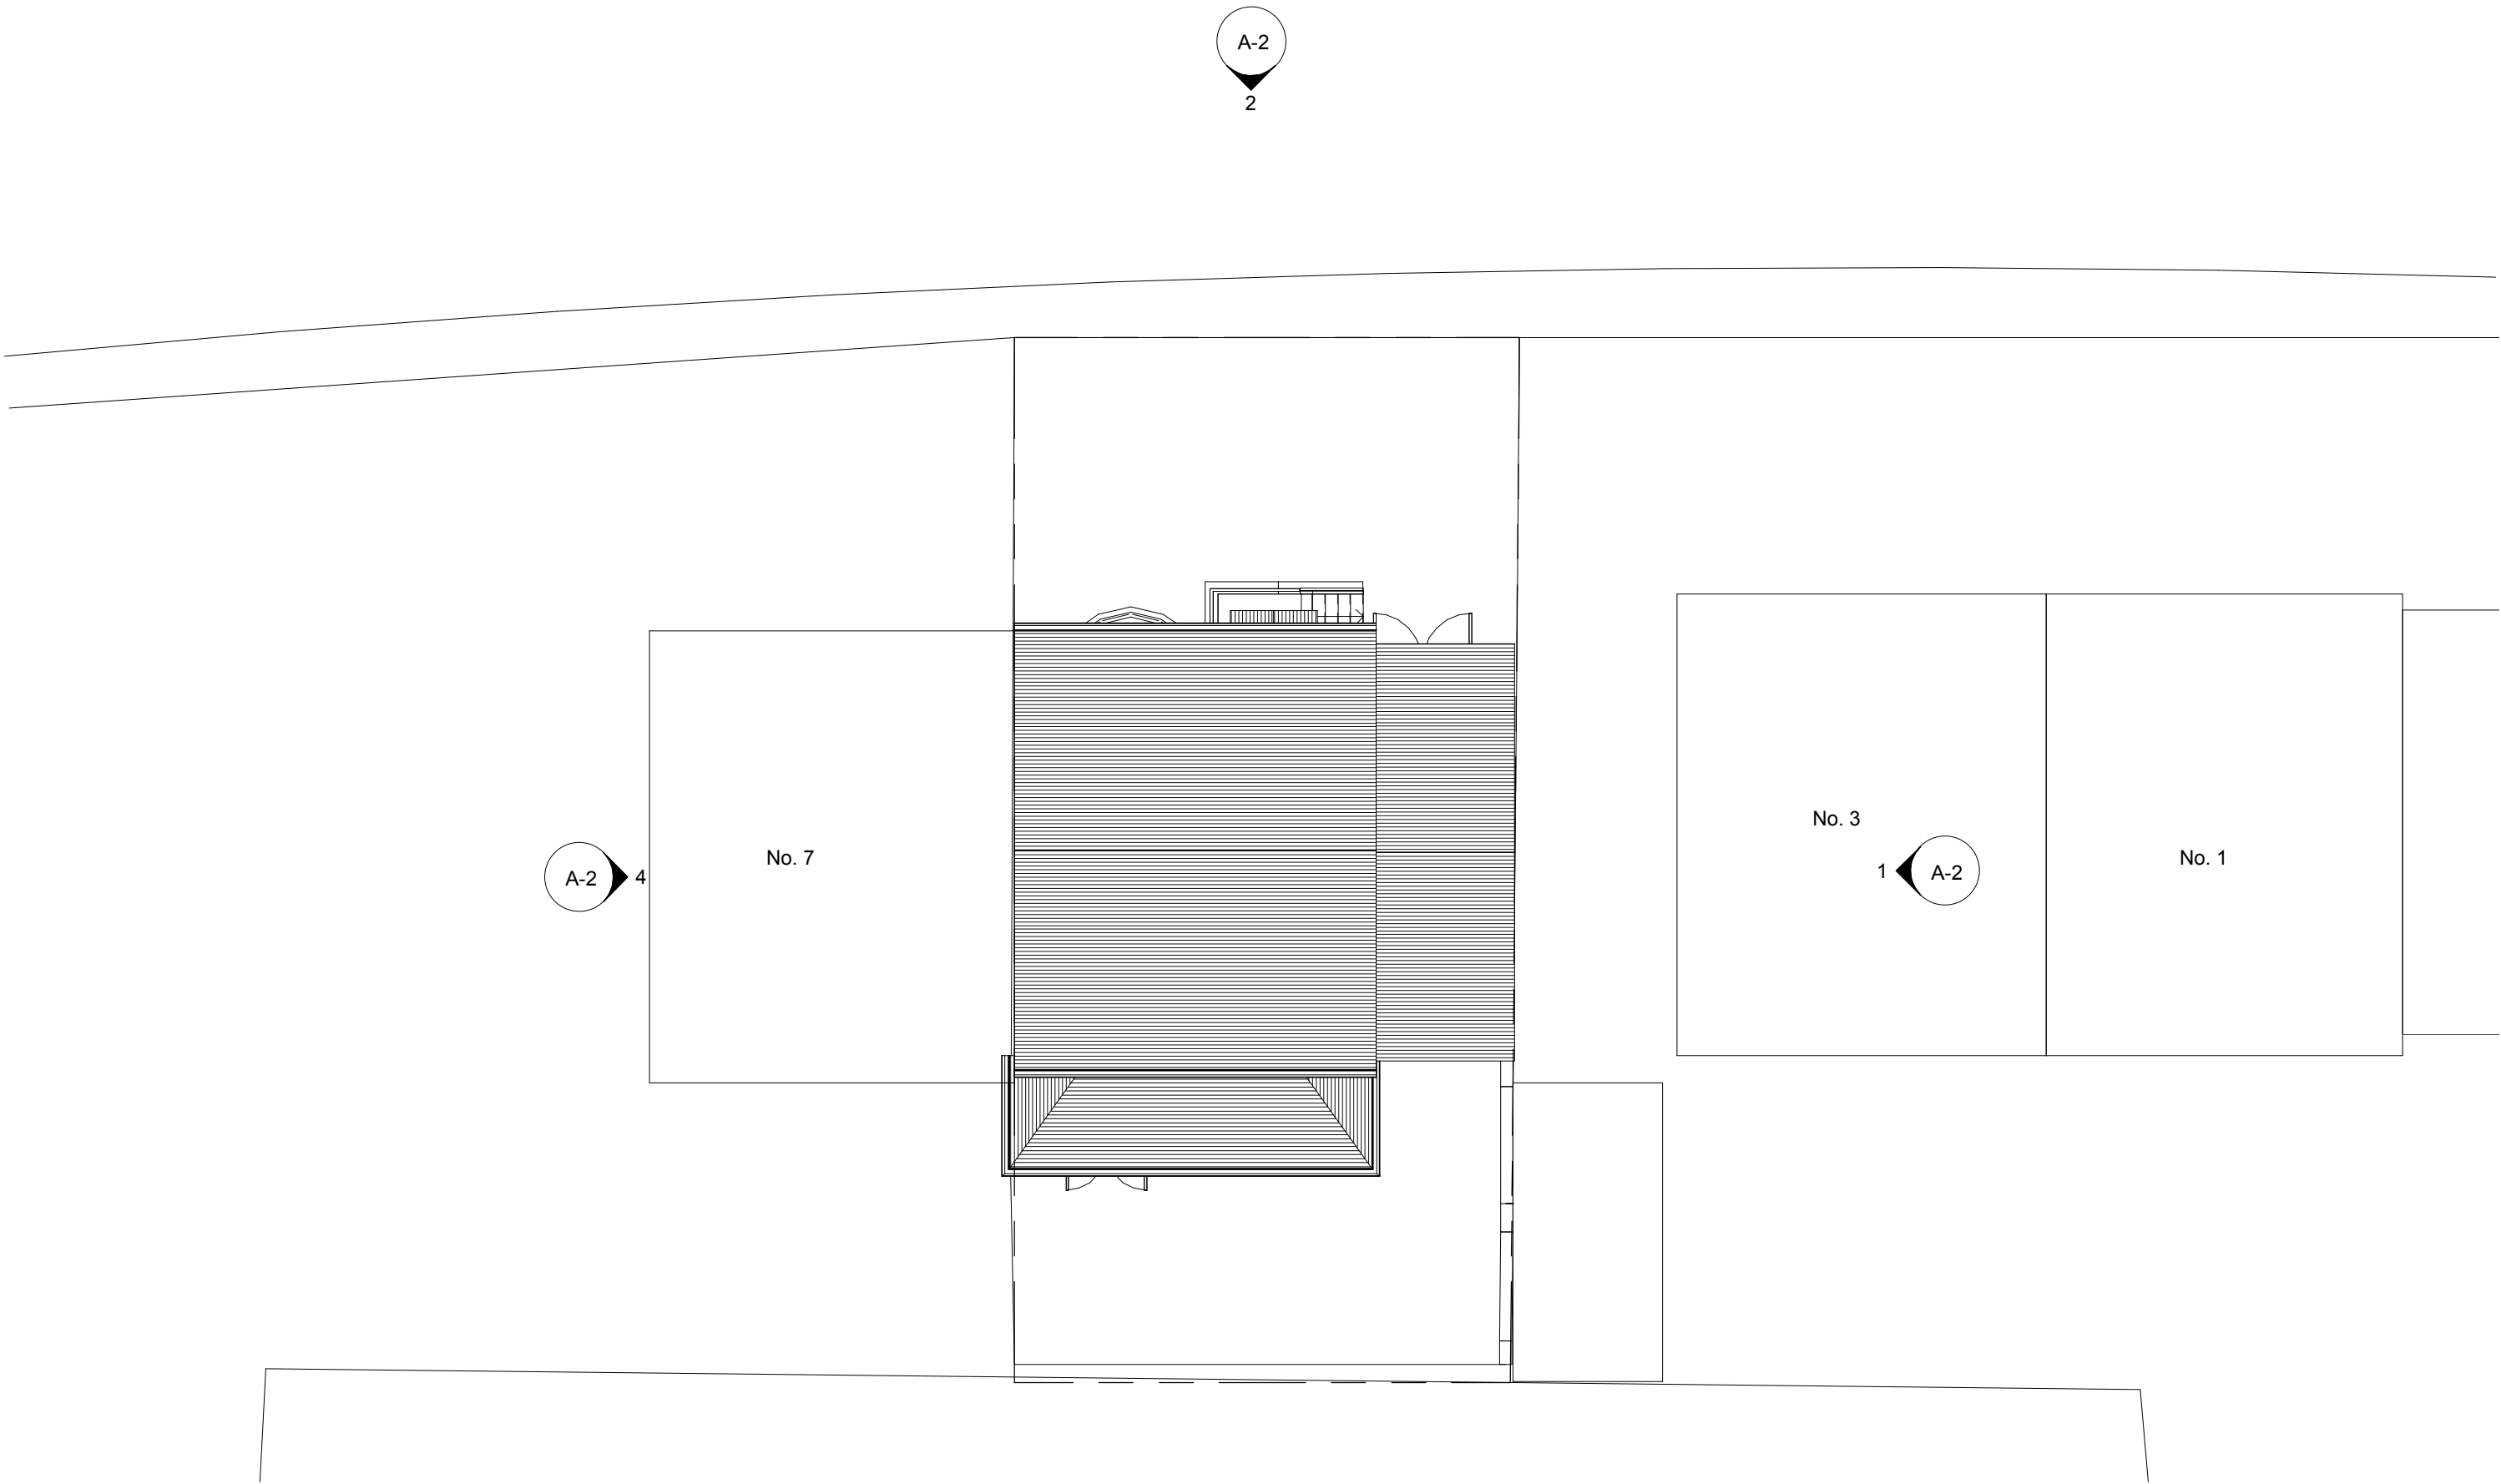

Proposed Elevations

5 Palmer Close,
Cubley,
Barnsley,
S36 8DJ

Scale: 1 : 50

Tom Faulkner
HD.com

28 Shay House Lane,
Stocksbridge,
Sheffield,
S36 1FD

tomfaulknerHD@gmail.com
07900890022
01142881379


PROJECT
2 Storey Side
Extension

TITLE
Proposed Elevations

CLIENT
R. Baddon

17_006	28/11/2017 20:35:25	REV
A-2	No	

28/11/2017 20:35:25

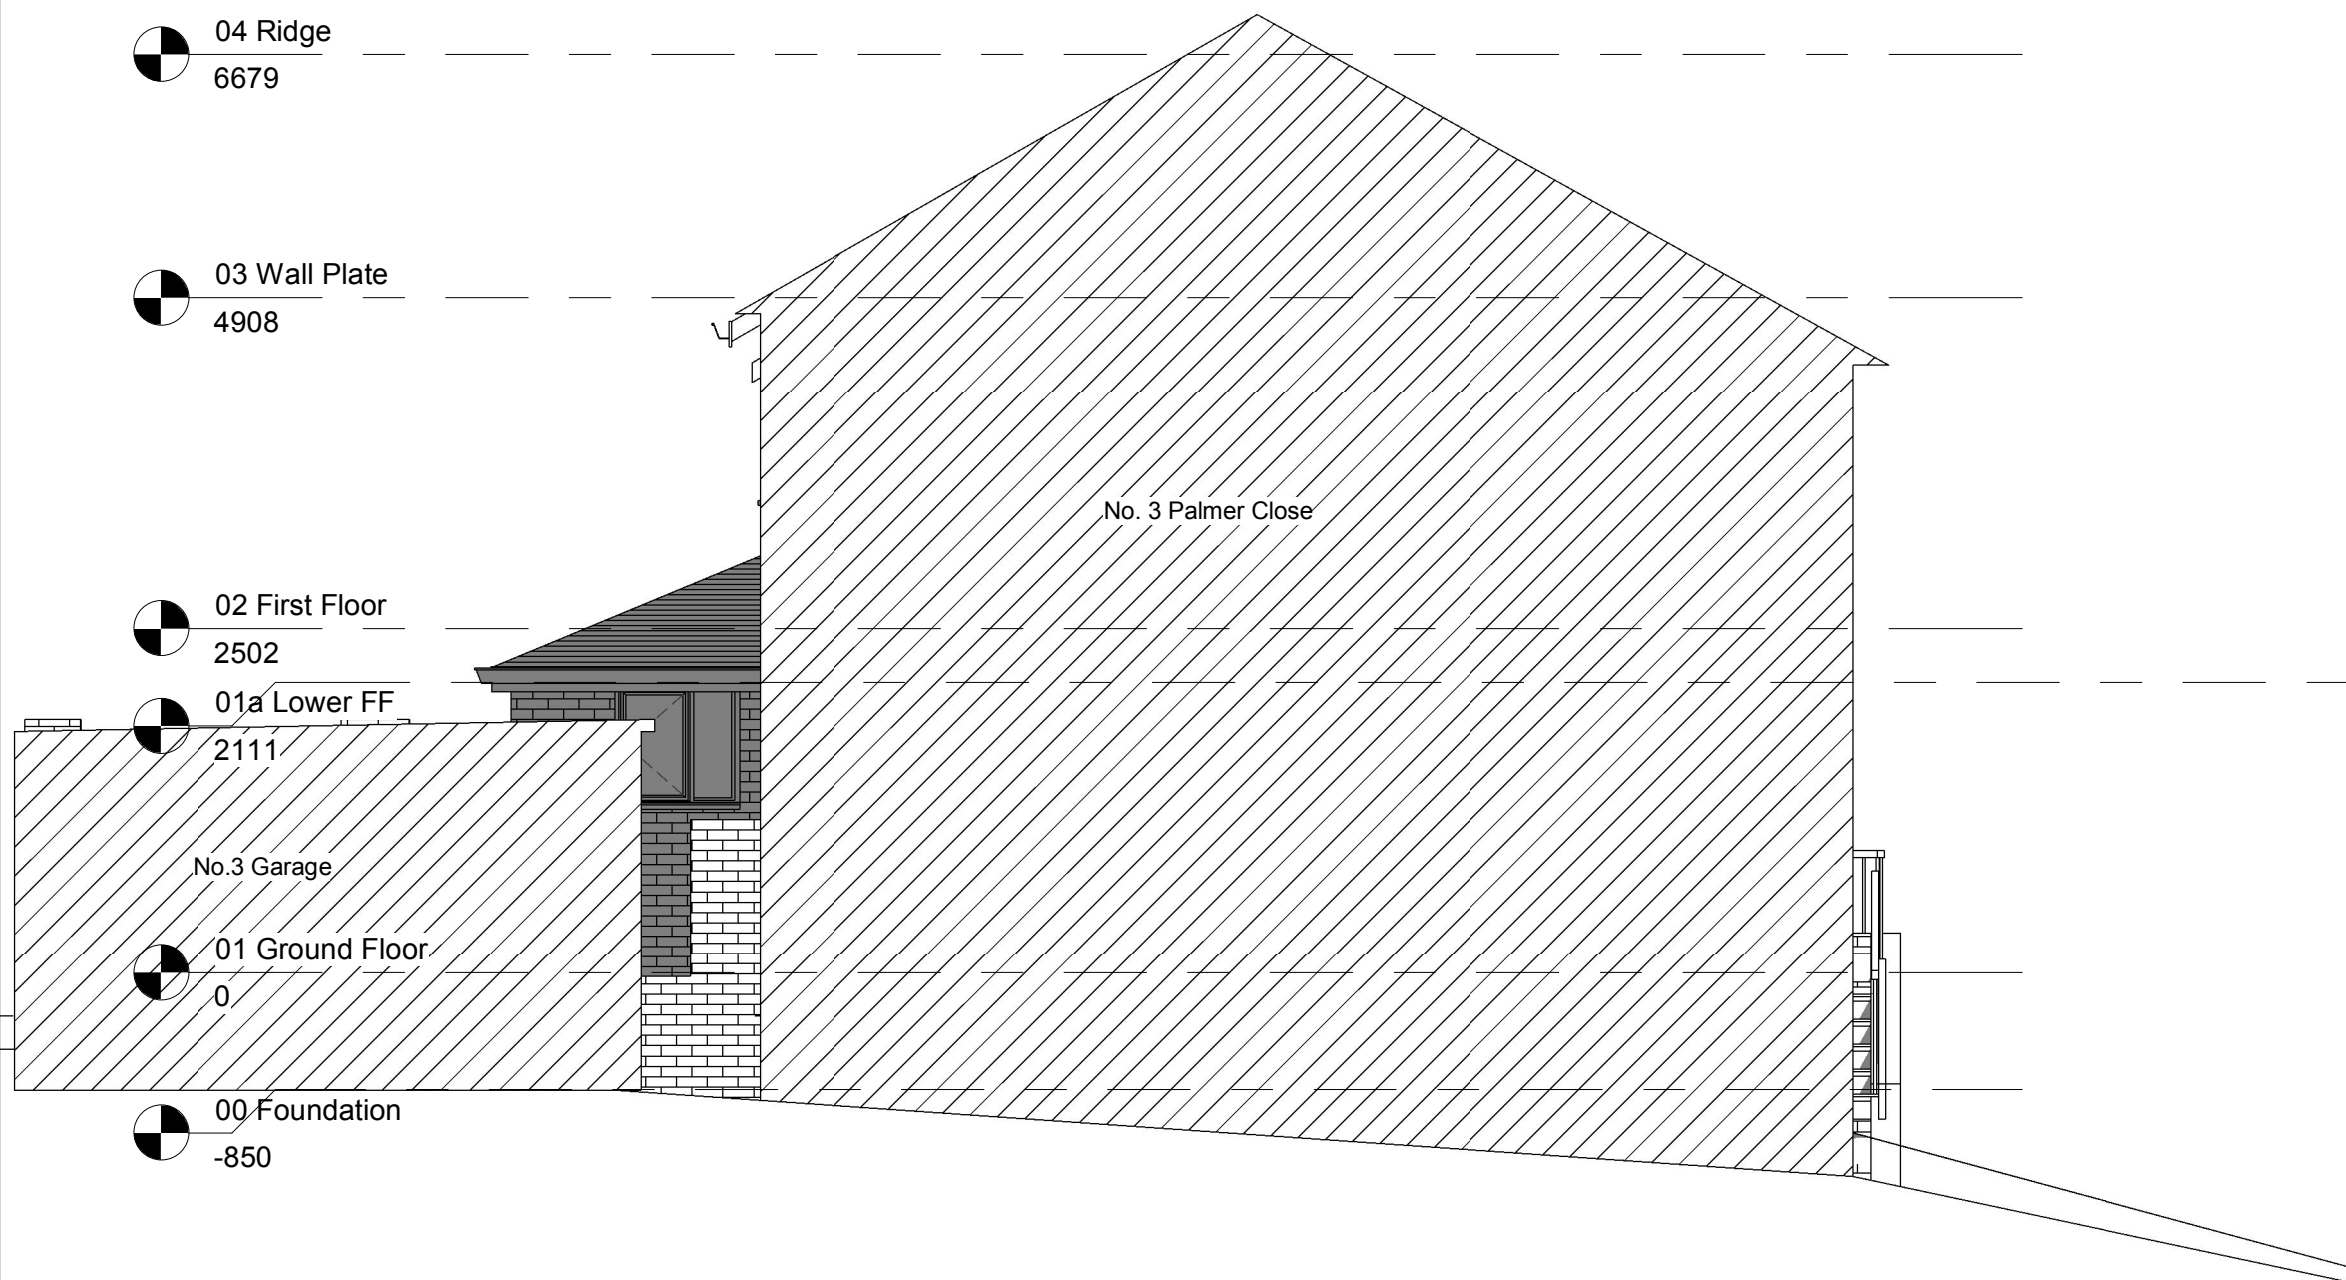


1 East
1 : 50



2 North
1 : 50



3 South
1 : 50

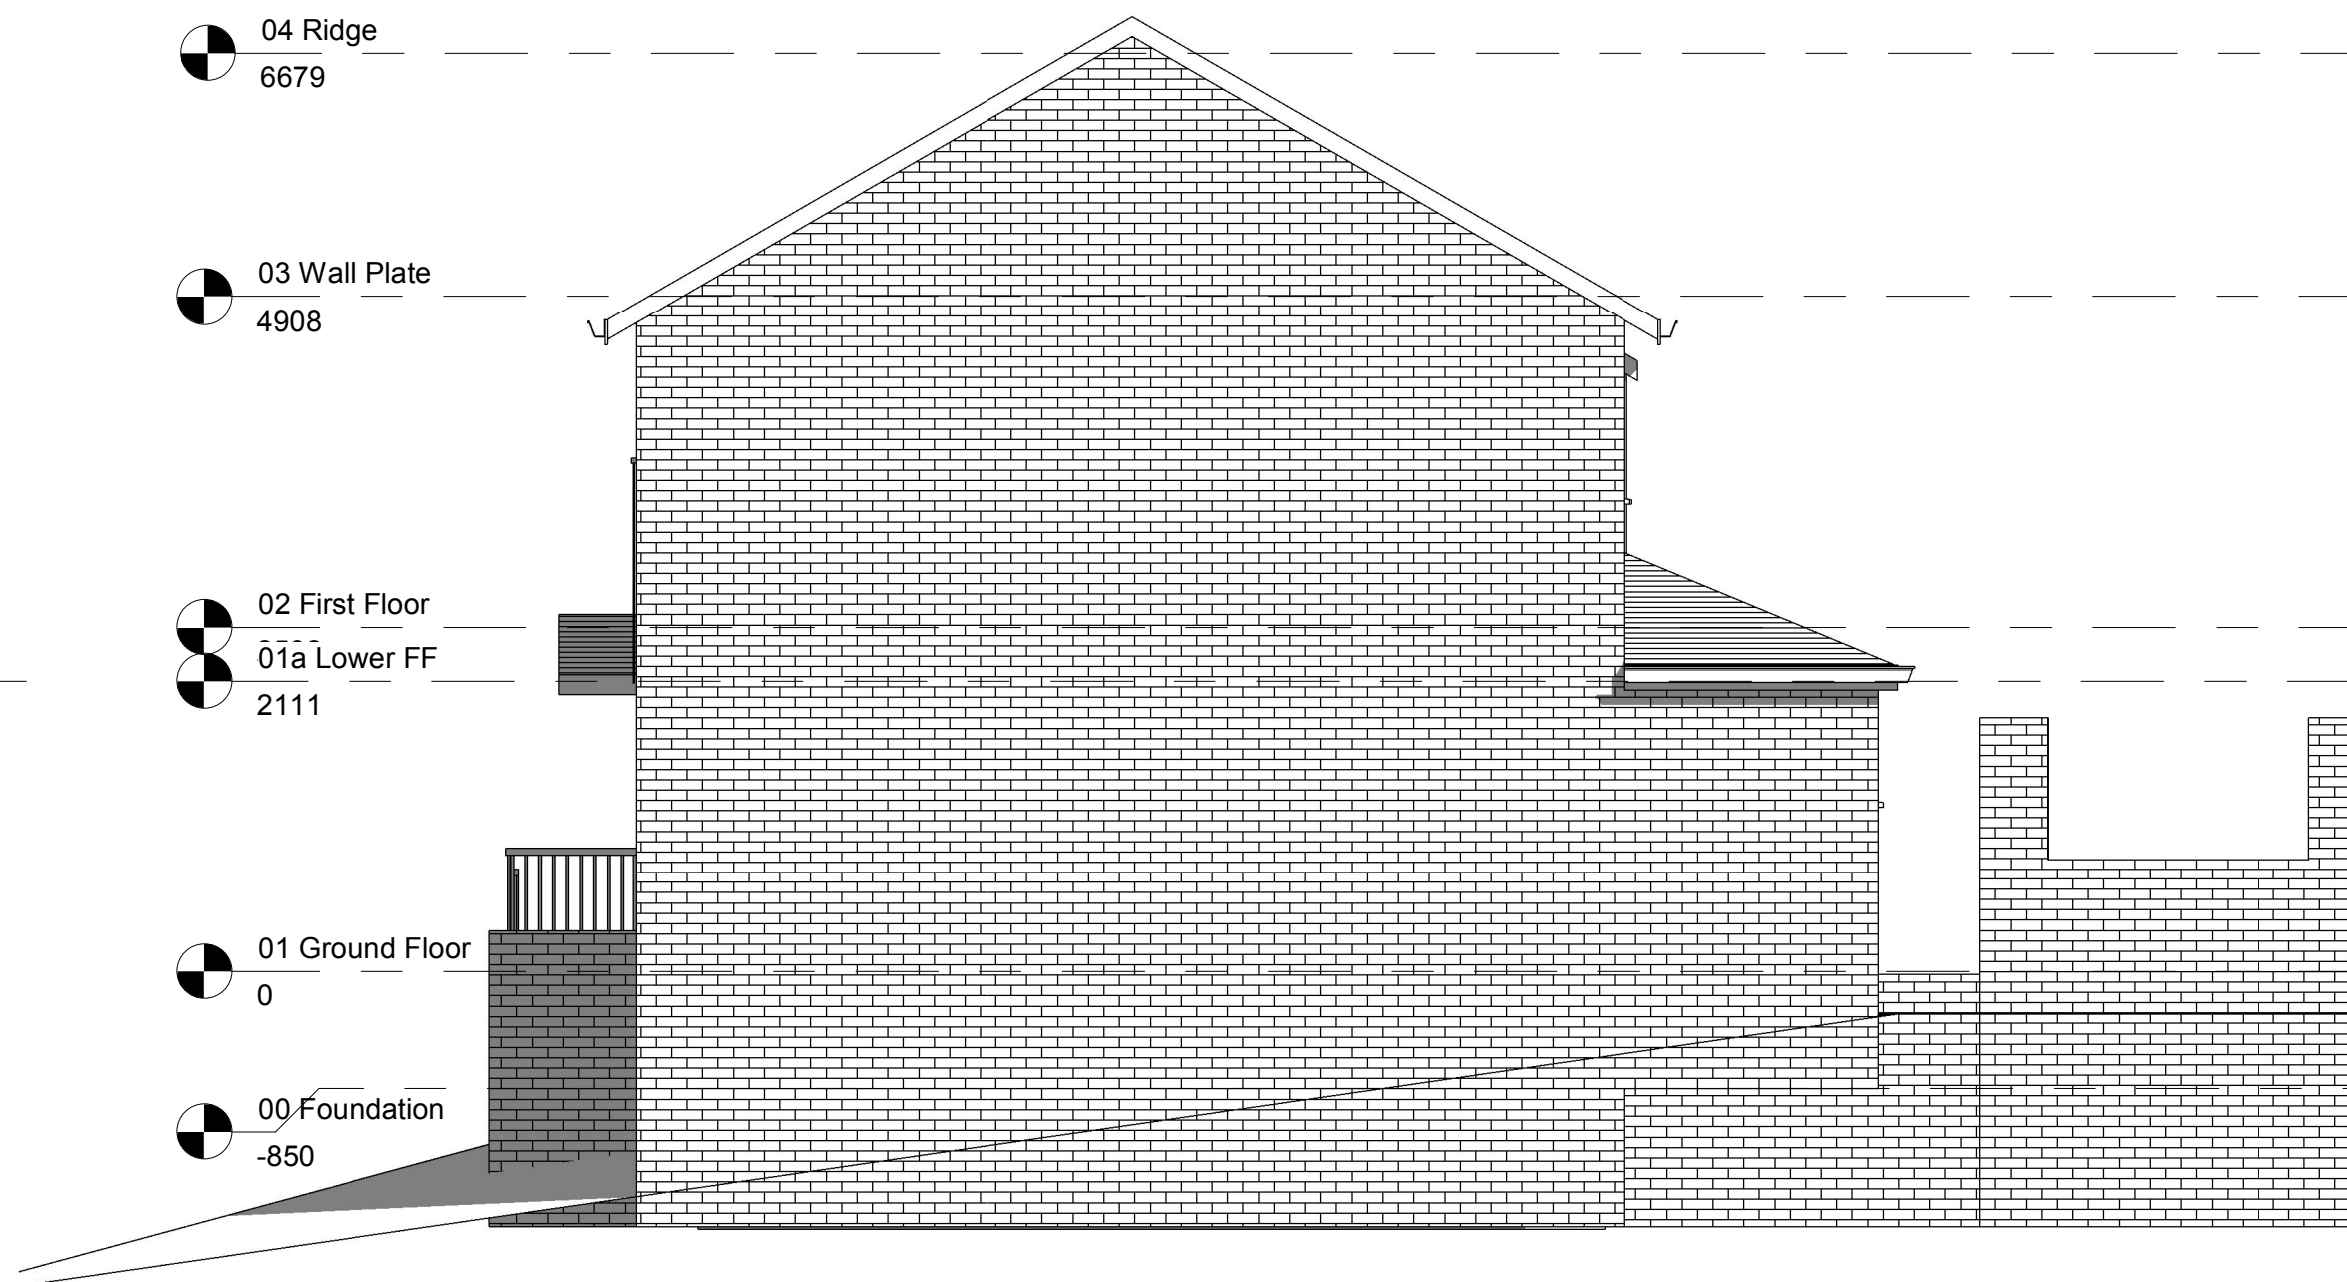

4 West
1 : 50