



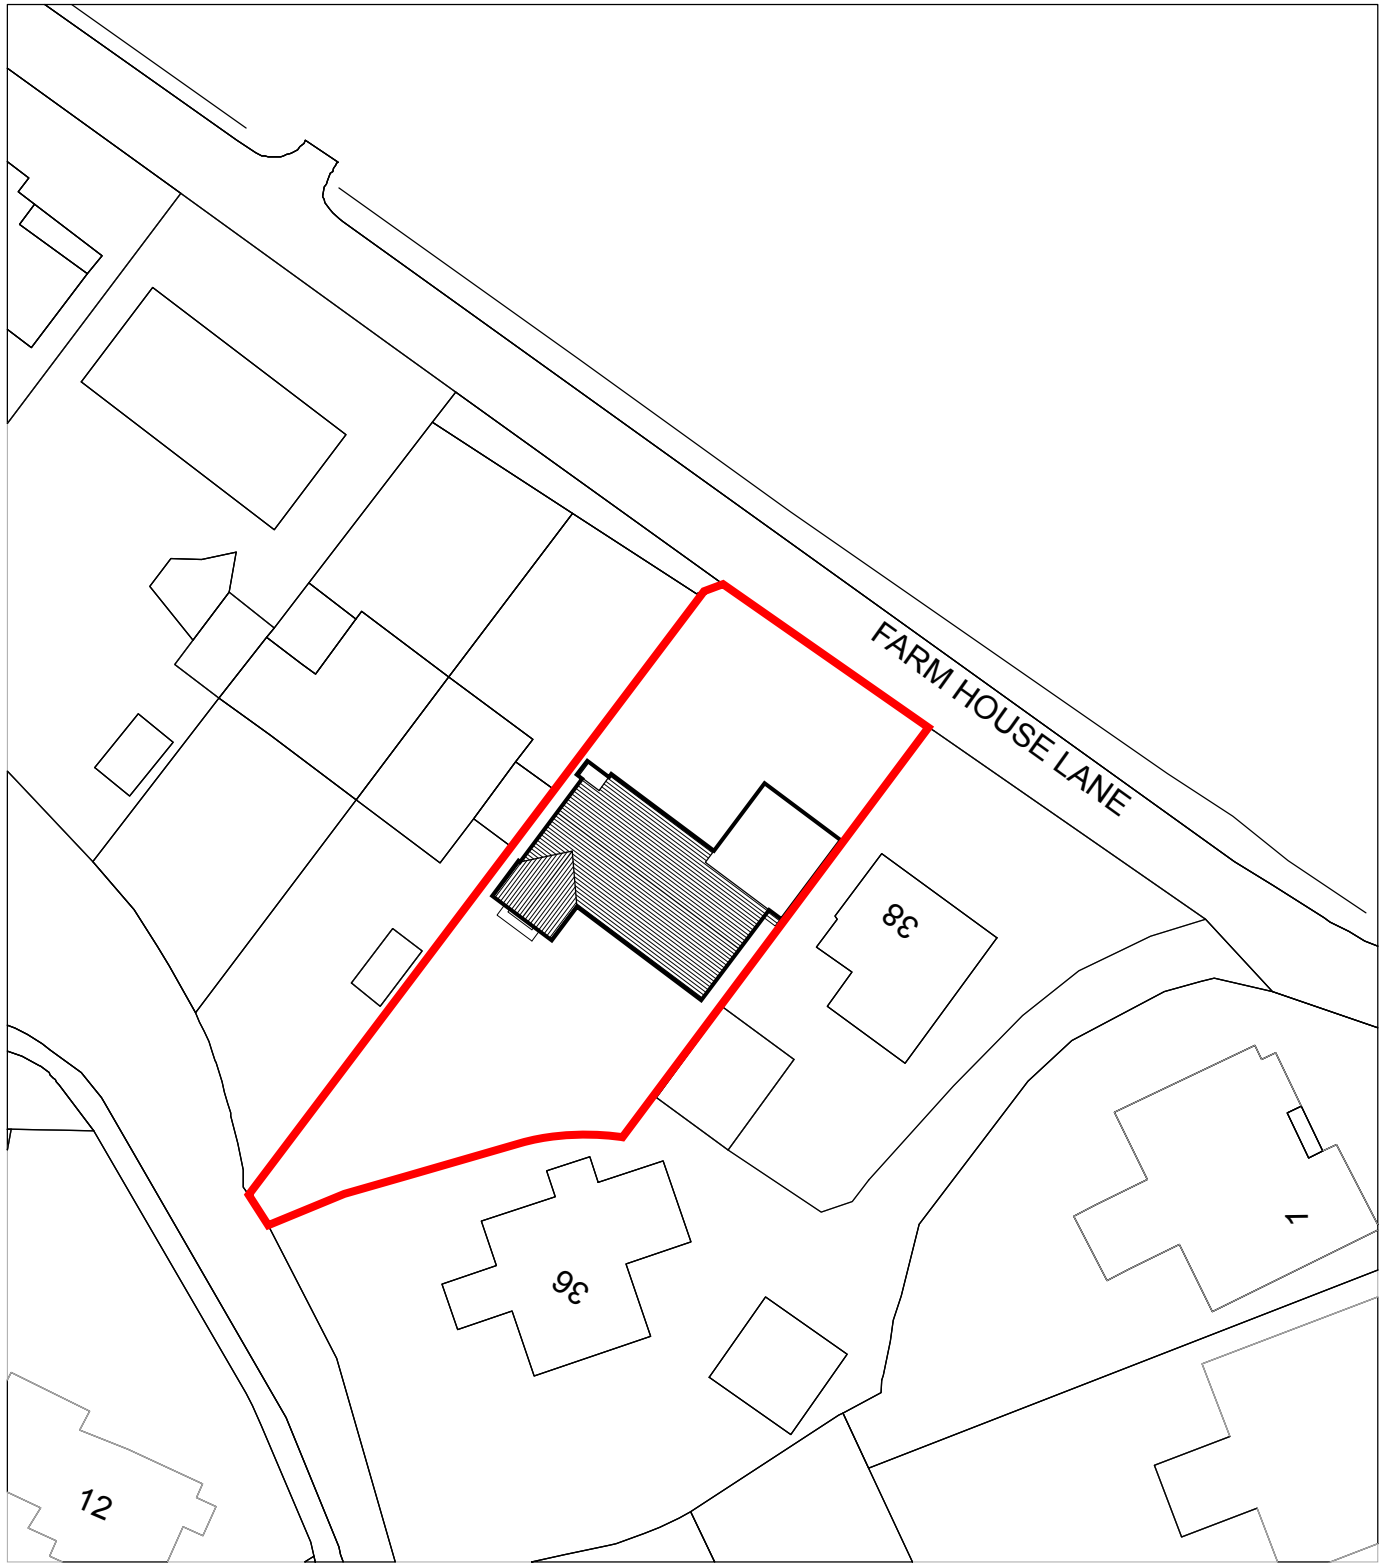

Existing Site Plan

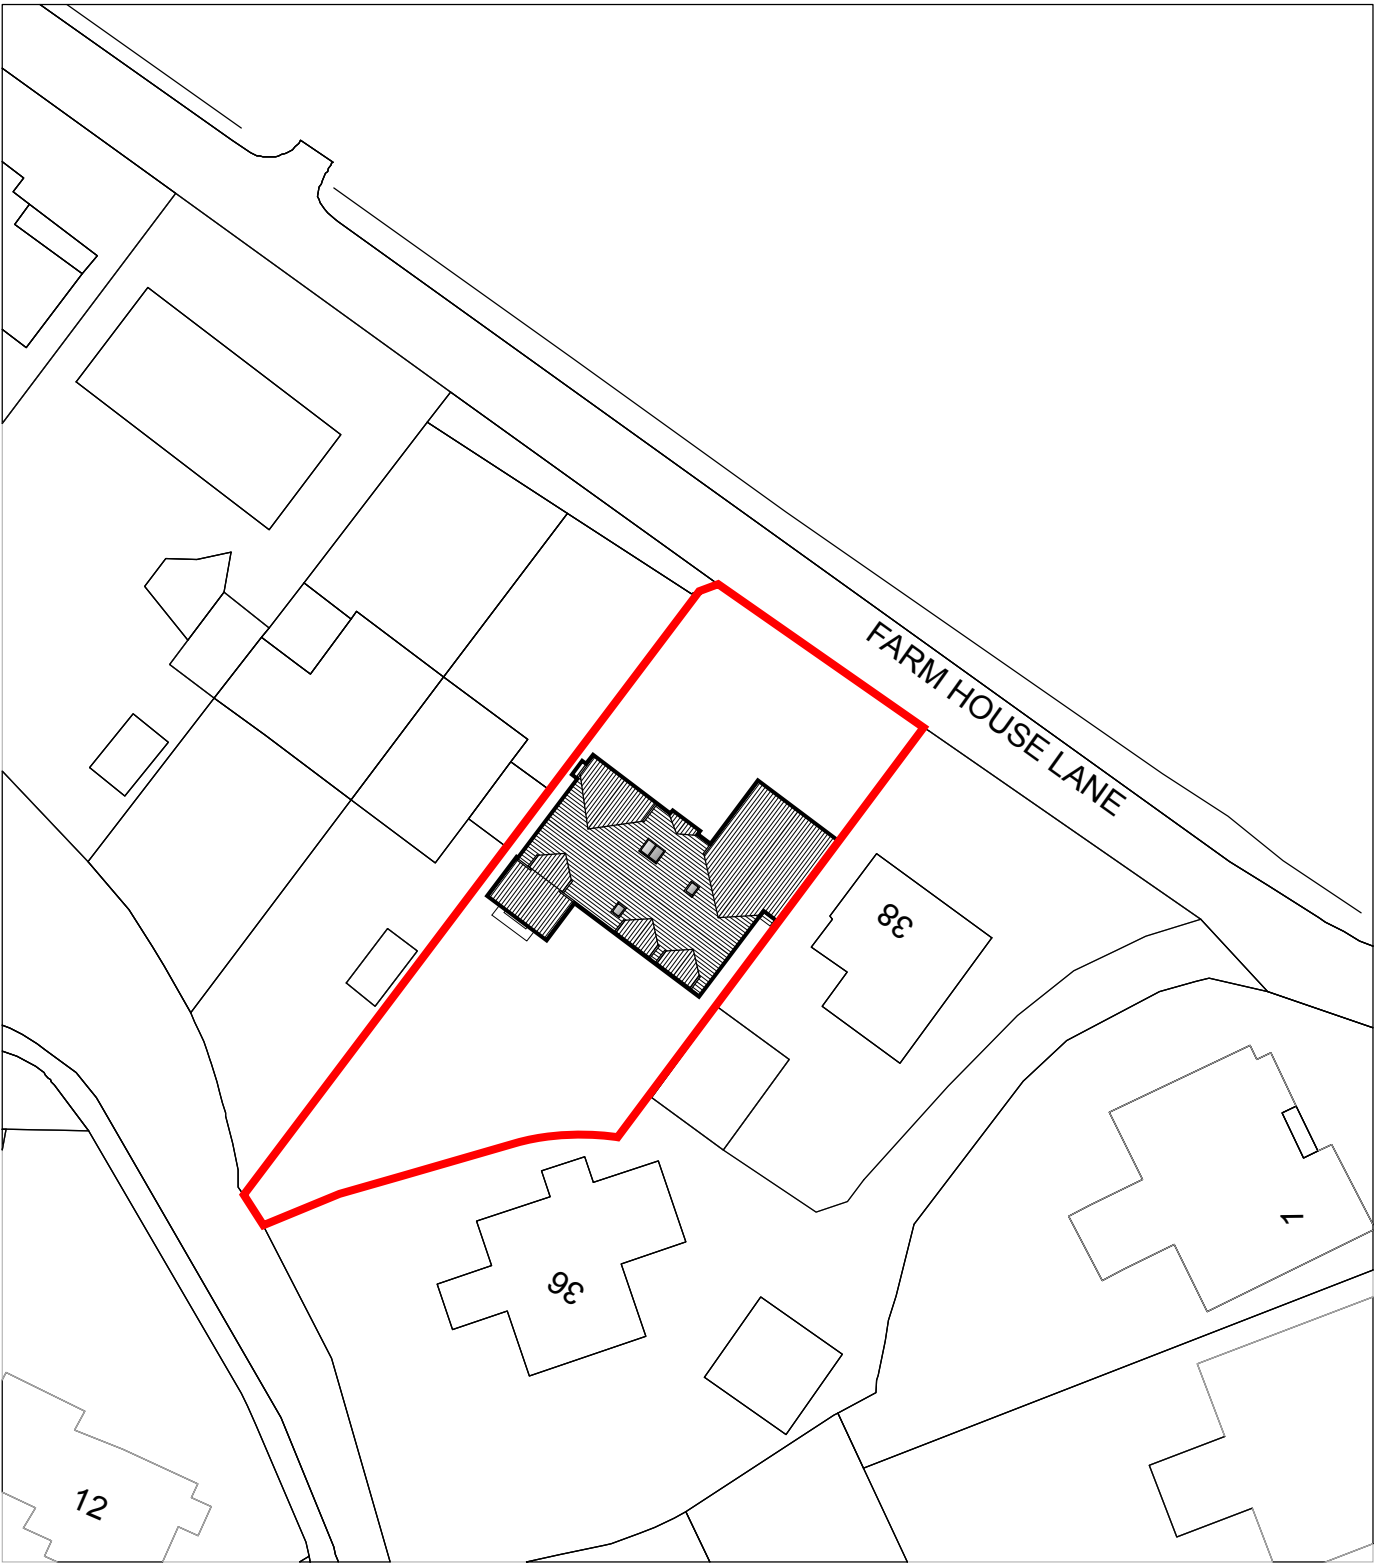

Proposed Site Plan

Arcade
Architecture

Barnsley, South Yorkshire

www.arcadearchitecture.co.uk
enquiries@arcadearchitecture.co.uk

Client
Ollie & Leah Banks

Project
Proposed Extension
40 Farmhouse Lane, Pogmoor
Barnsley S75 2LH

Drawing Title
Existing and Proposed Site Plans

REV.	Notes	Date
*	*	*

Scale 1:500 @ A1	Date 07.09.19
---------------------	------------------

Job No. 19-01	Drawing No. 03	REV. *
------------------	-------------------	-----------