



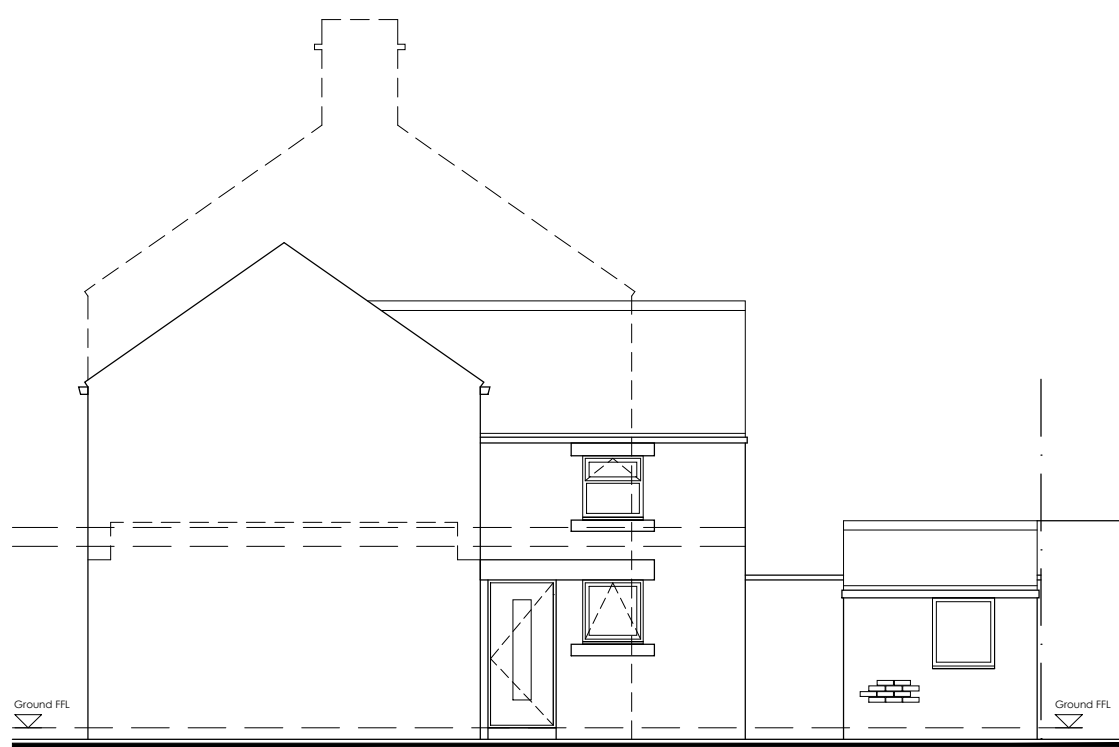


EXISTING FRONT ELEVATION
1:100

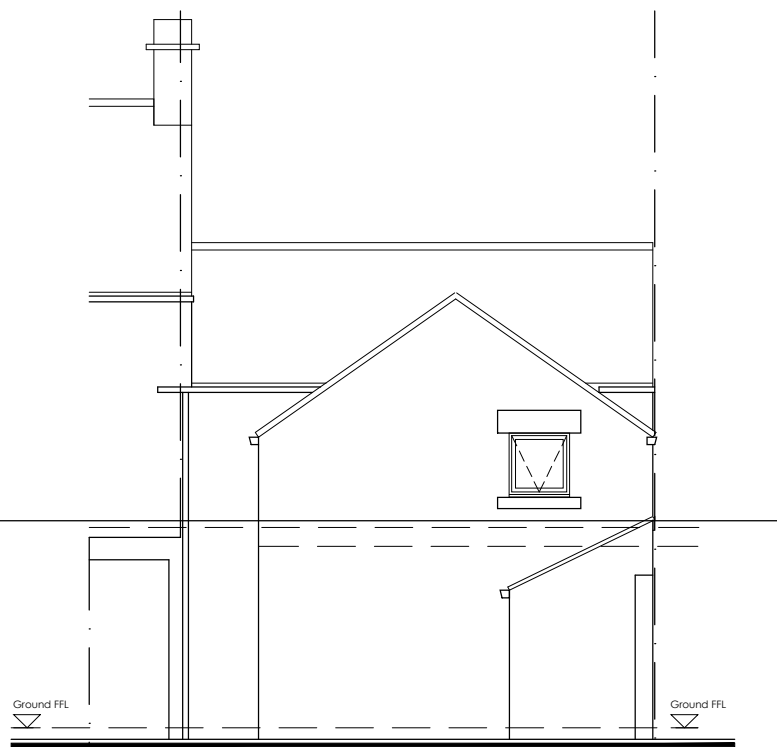


EXISTING GABLE ELEVATION
1:100




EXISTING REAR ELEVATION
1:100

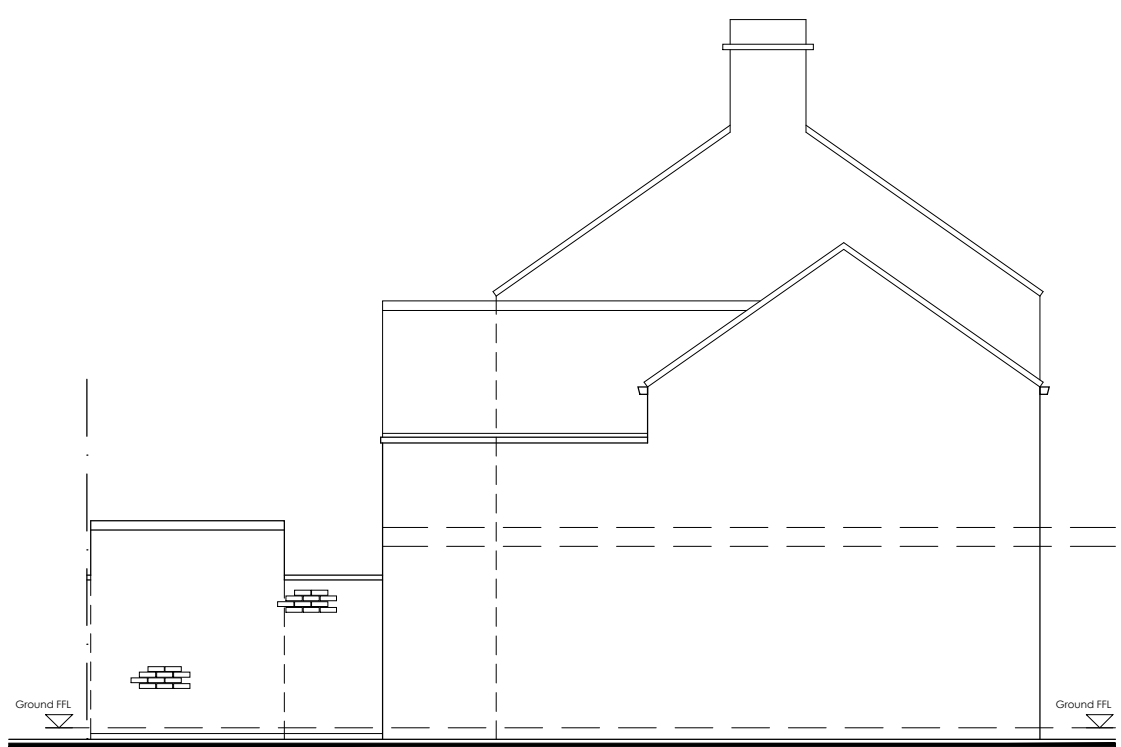


EXISTING GABLE ELEVATION
1:100

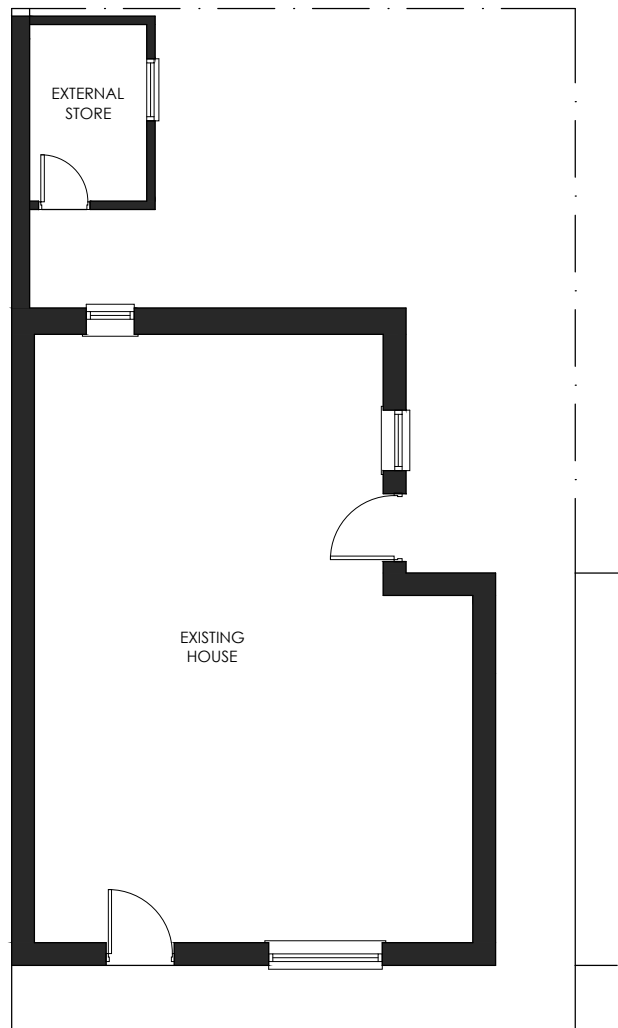


EXISTING GROUND FLOOR
1:100

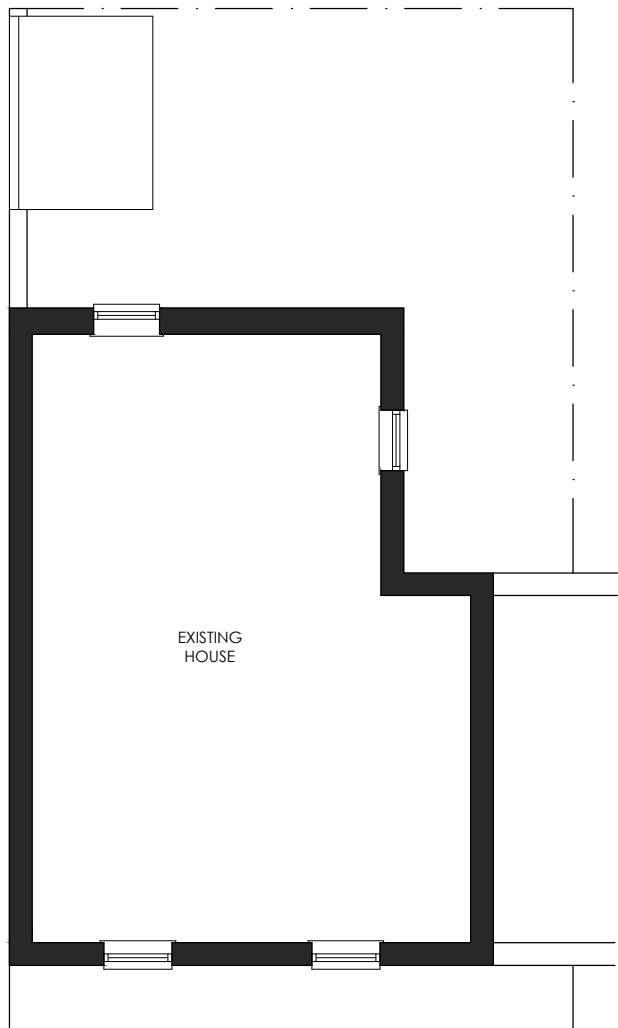


EXISTING FIRST FLOOR
1:100

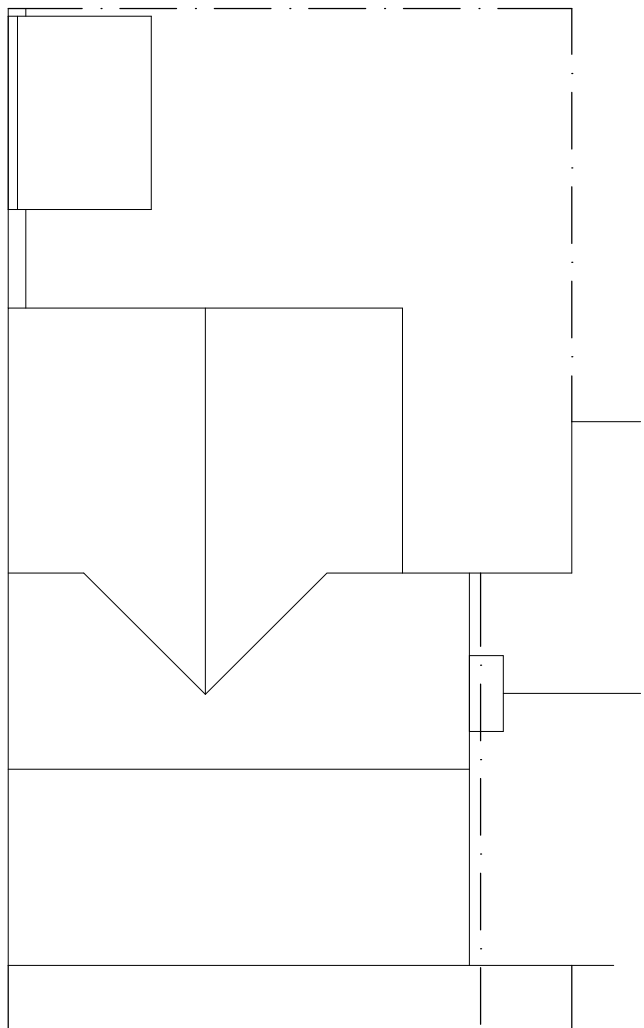


EXISTING ROOF LAYOUT
1:100

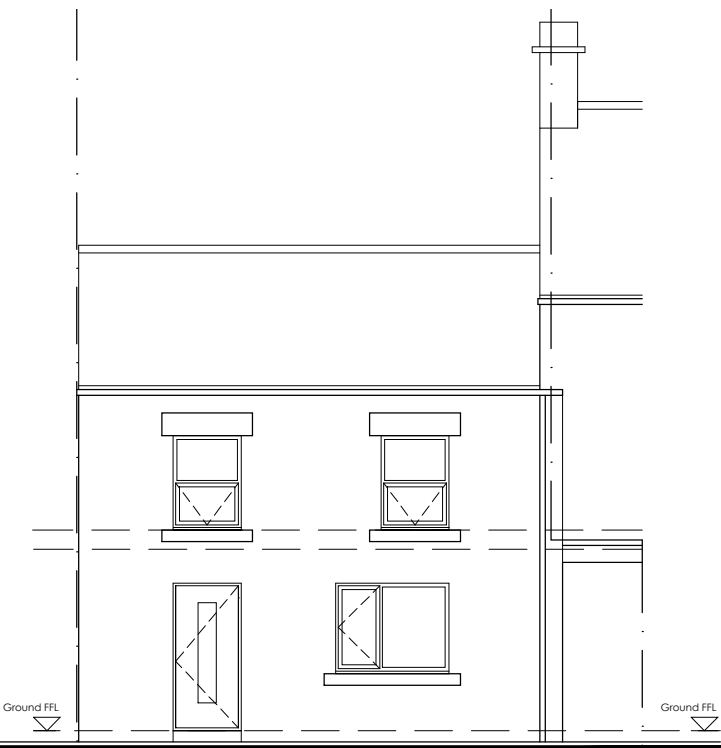


PROPOSED FRONT ELEVATION
1:100

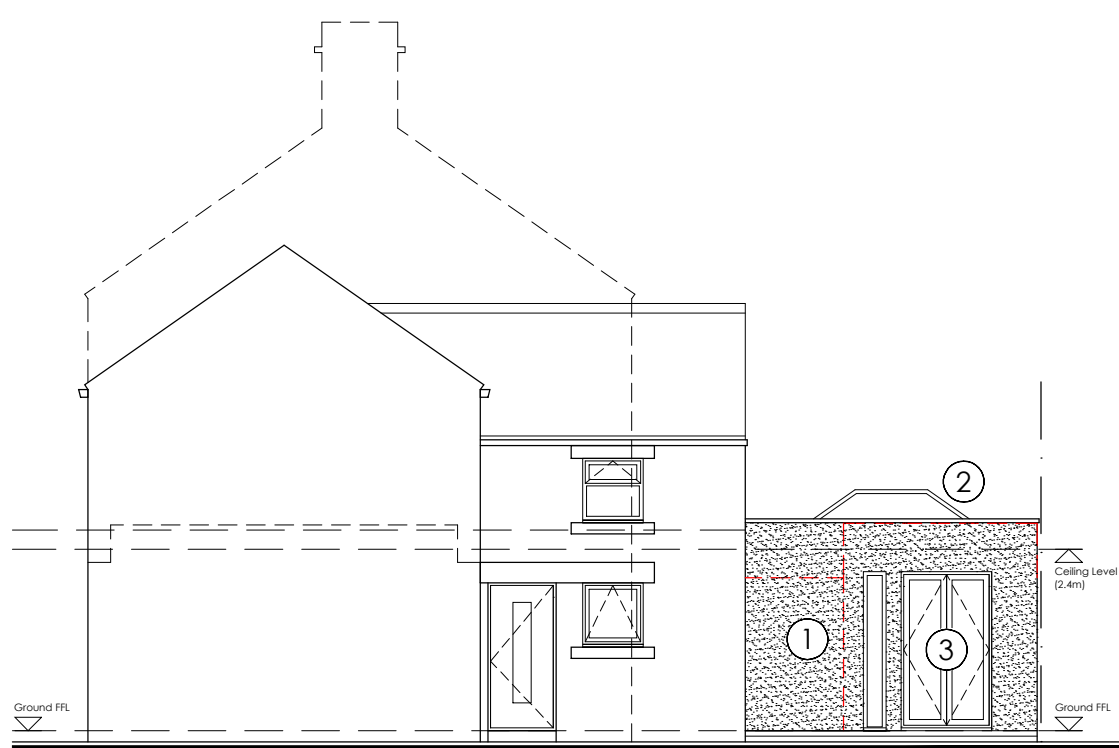


PROPOSED GABLE ELEVATION (RH)
1:100

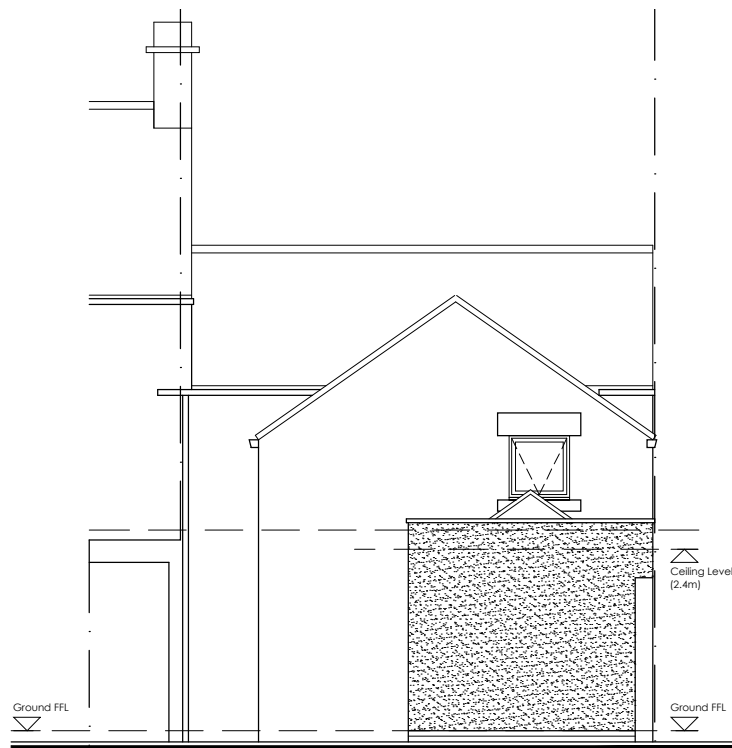


PROPOSED REAR ELEVATION
1:100

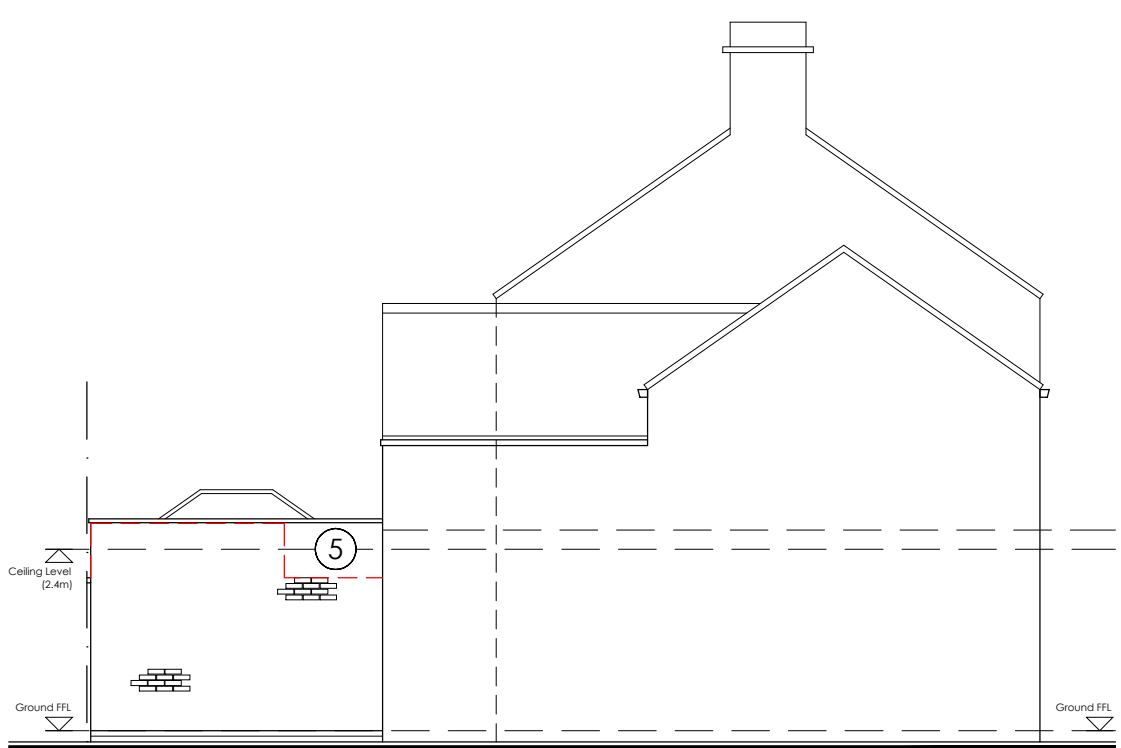


PROPOSED GABLE ELEVATION (LH)
1:100

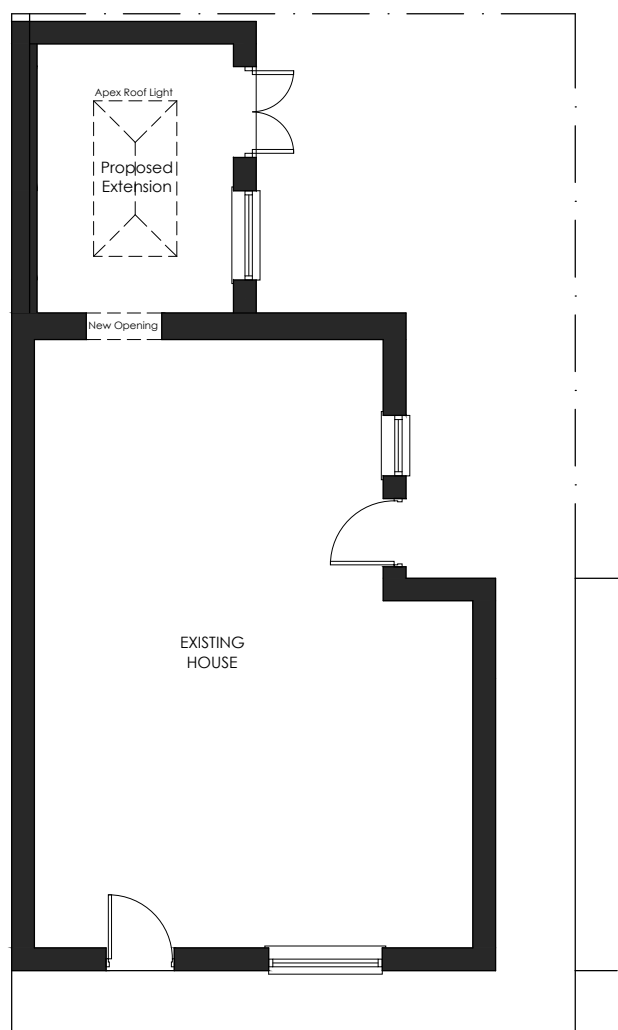

PROPOSED GROUND FLOOR
1:100

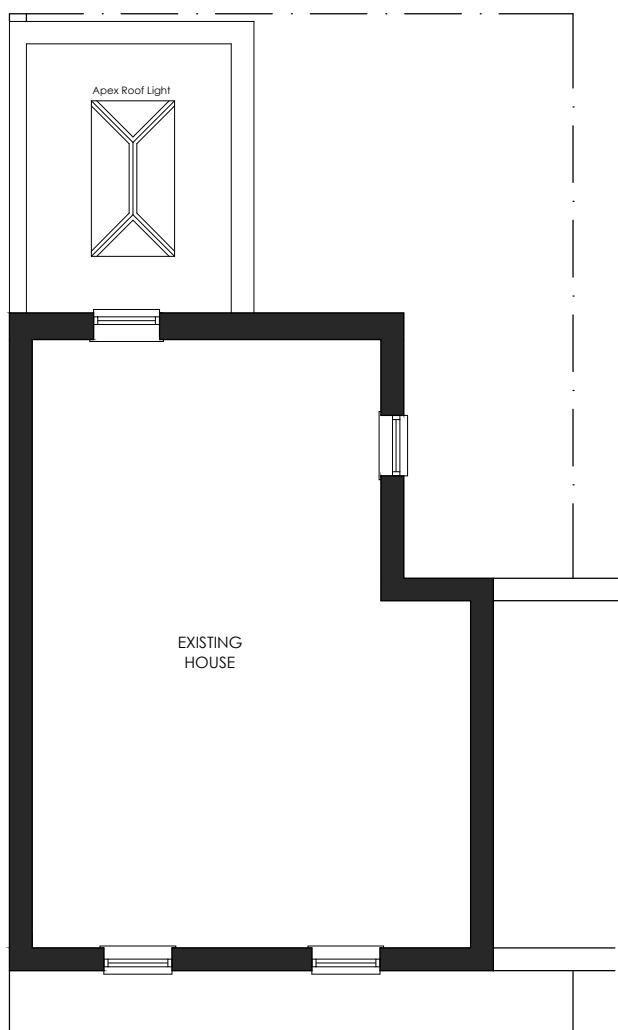

PROPOSED FIRST FLOOR
1:100

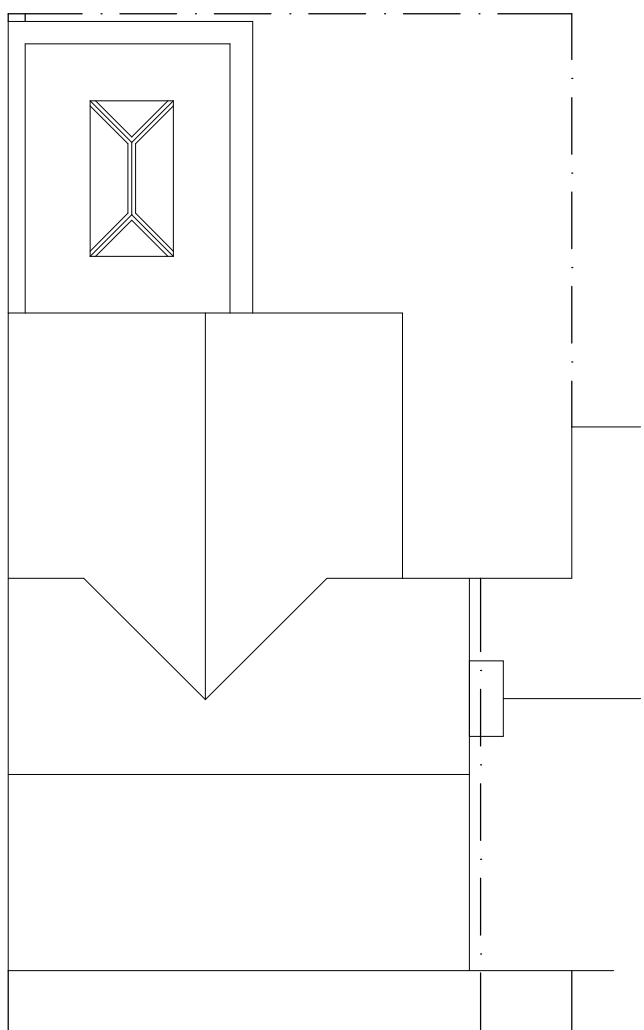

PROPOSED ROOF LAYOUT
1:100

- Material Palette_
- ① Rendered External Walls to match existing
 - ② Aluminium Apex Rooflight
 - ③ uPVC Windows and Doors
 - ④ uPVC Rainwater goods
 - ⑤ Brickwork above existing wall to match existing

NOTES
DRAWINGS ARE STAMPED AS TO THEIR ISSUE STATUS (BELOW)
AND THEIR USE IS LIMITED AS SUCH:

PLANNING

0 1000 2000 3000 4000 5000mm
SCALE 1:100

Note:
Information is based on OS map and received information and is subject to full topographical survey (at Client discretion should Contractor request)

Surrounding contextual buildings and information are based on received ordinance survey drawings and are shown for illustrative purposes only. assumed site boundary is subject to confirmation to legal confirmation

All Legal easements and extent of existing underground services locations are subject to confirmation.

/	11/08/20	Inaugral Issue	SAC	-
REV	DATE	AMENDMENTS	BY	APPRO

CLIENT :

Richard Lee Noble
32 High Street, Penistone
Sheffield, S36 6BS

PROJECT :

Proposed Single Storey
Rear Extension
32 High Street, Penistone
Sheffield, S36 6BS

TITLE :

Existing and Proposed
Plans and Elevations

DRAWN BY :	RLN	APPROVED BY :	RLN
DATE :	25/08/20	DATE :	25/08/20
SCALE :	As Shown	ORIGINAL DRAWING SIZE	841 x 594 - A1
DRAWING NO.:	RLN (P) 002	REV.	/

DO NOT SCALE : All Dimensions to be checked on site

CAD FILE REF : RLN\CAD