



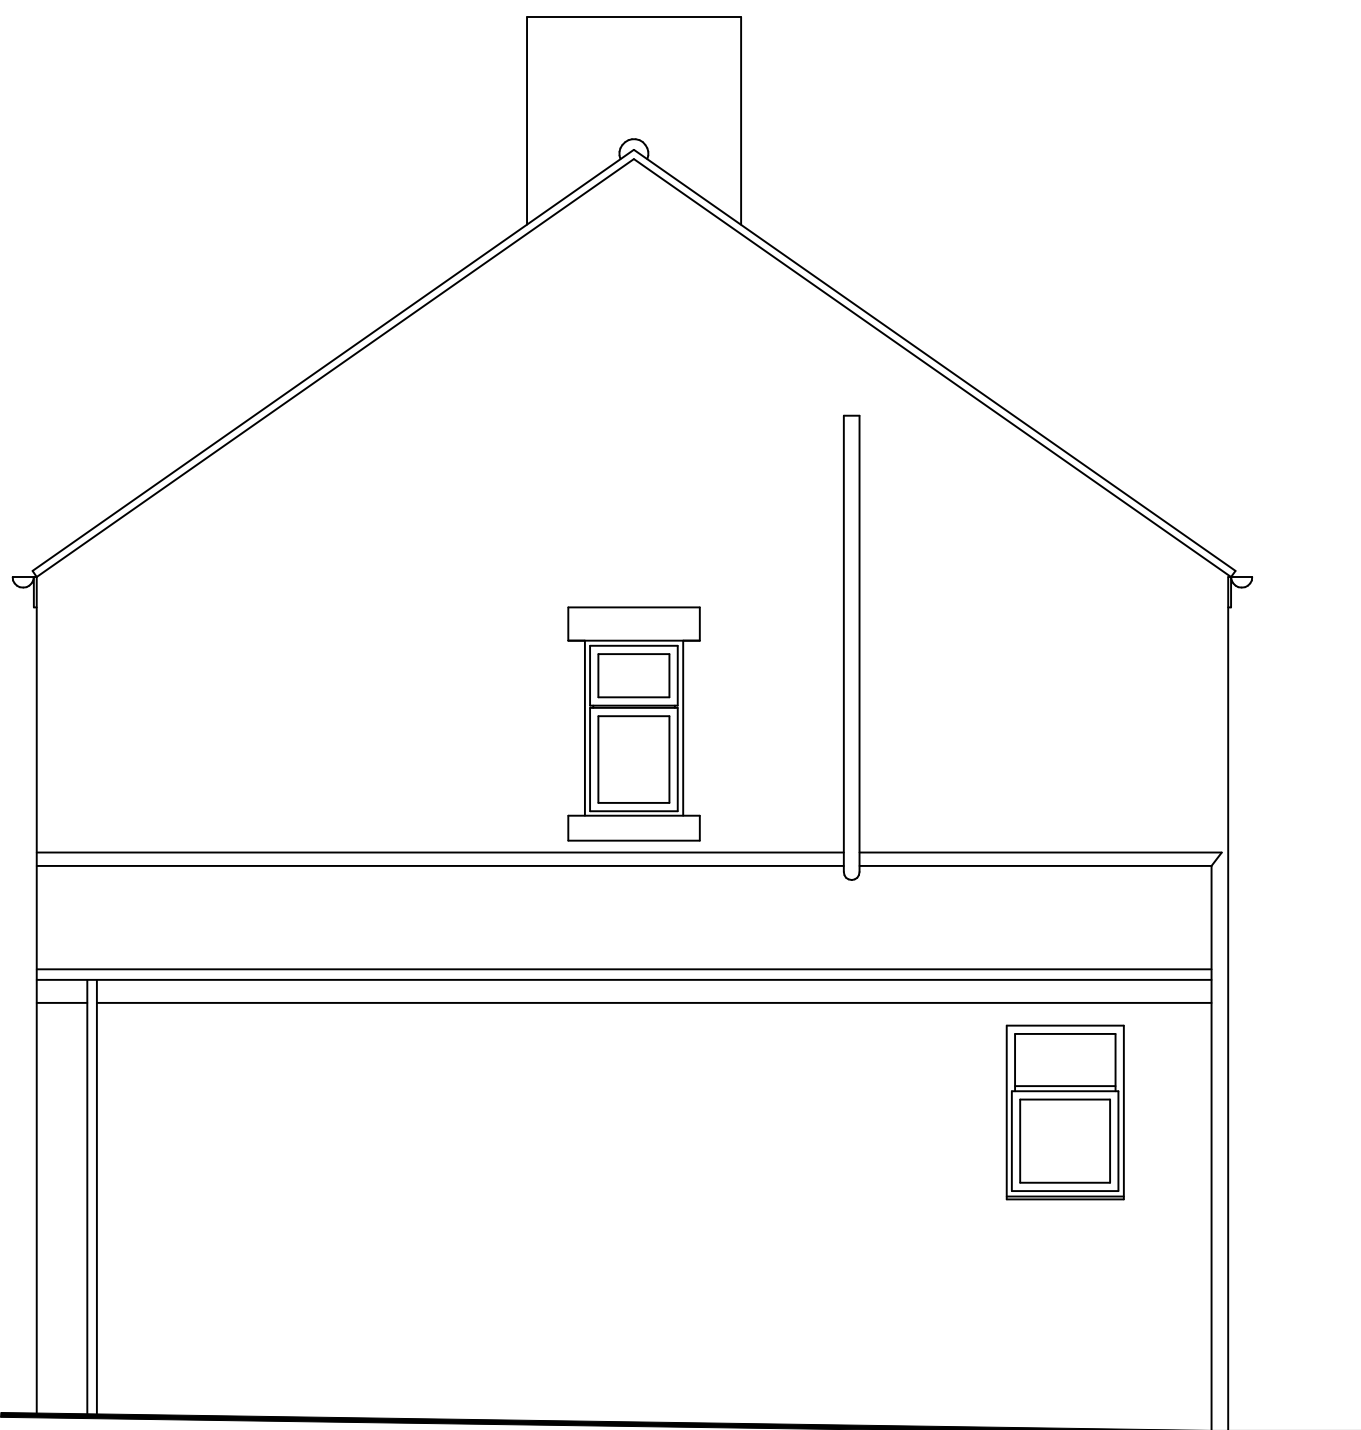

Existing Side Elevation



Existing Front Elevation

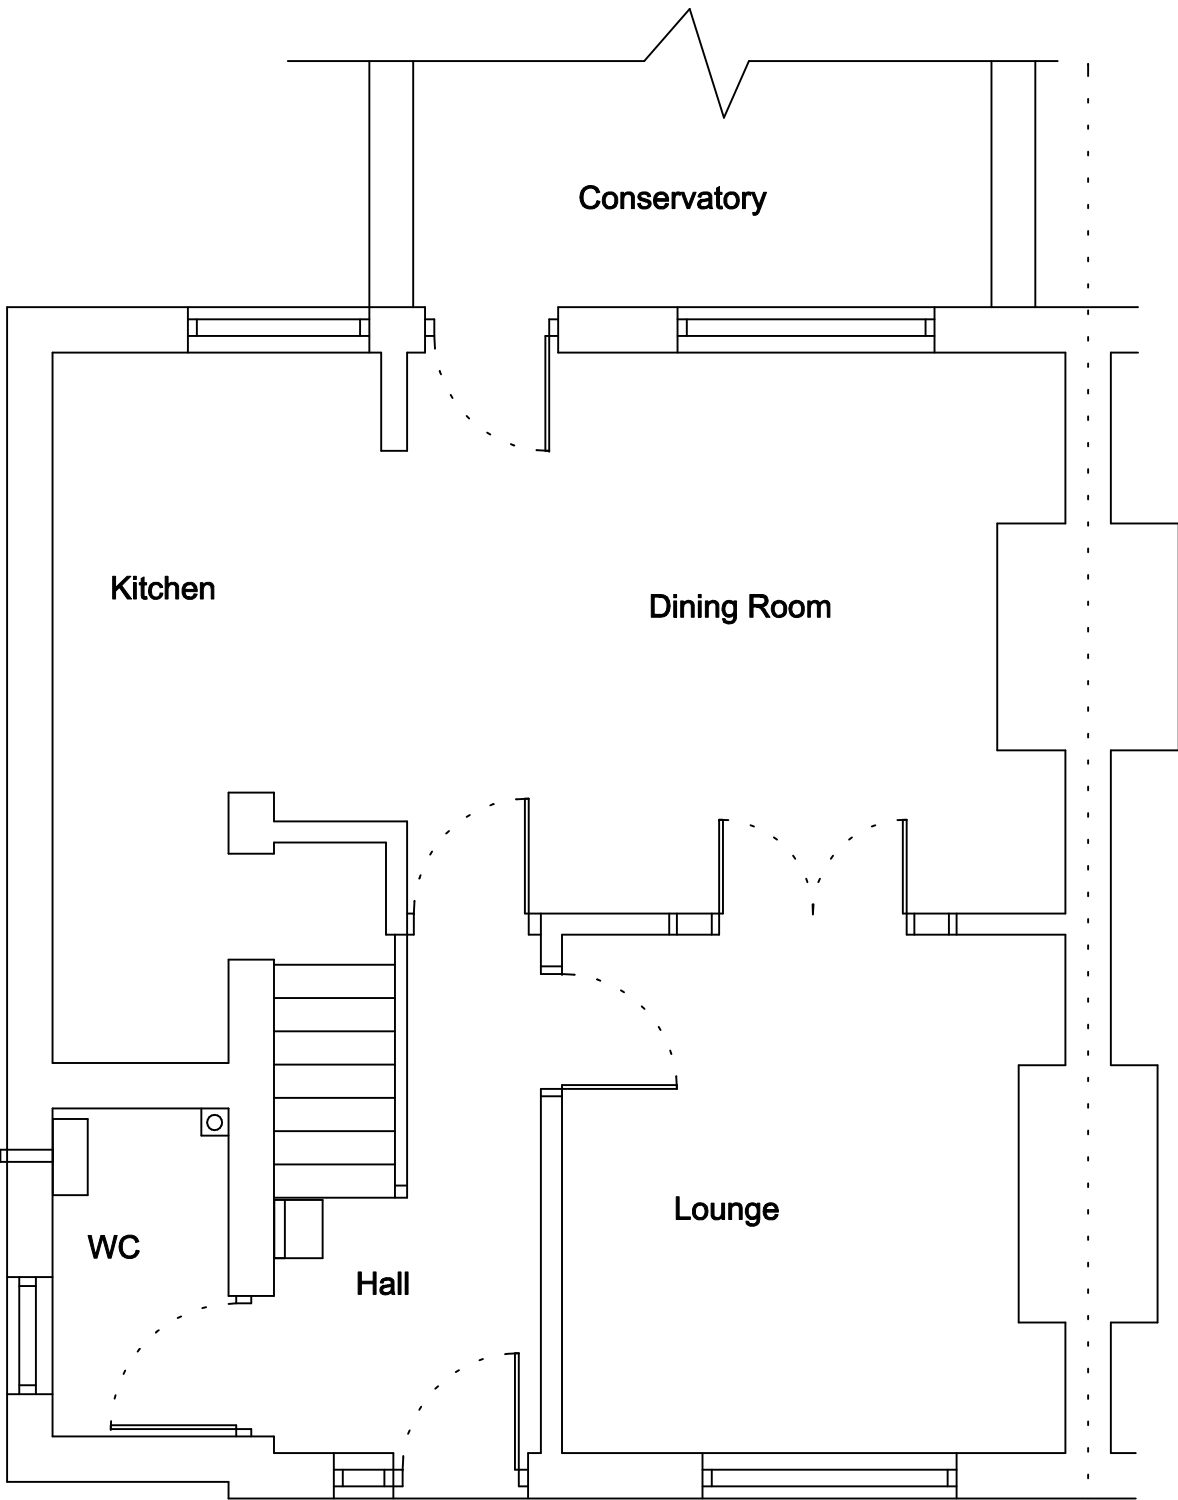

Existing Ground Floor Plan

Drawing No. 42FAR/12/01

© Copyright I. J. Mawson

Address	42 First Avenue Roystone Barnsley S71 4DA		
Project	Existing Plans		
Scale	1 : 50	Date	May 2012

Willowbrook Design Services	
Mr. I. J. Mawson M. B. Eng. 14 Willow Brook Close Darton Barnsley Telephone 01226 – 380043	