


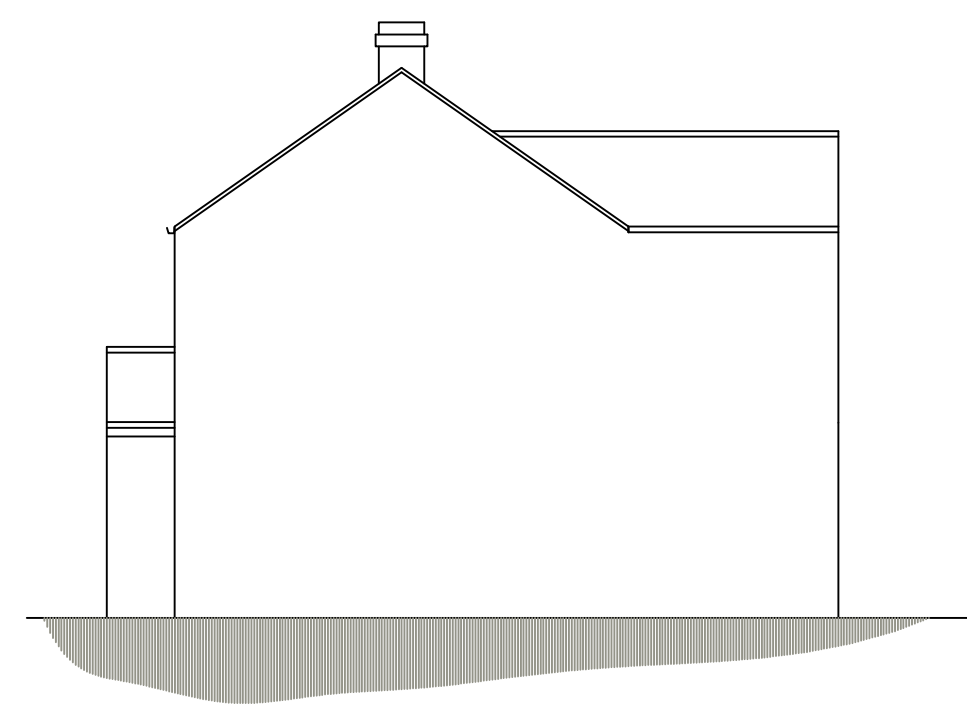

EAST ELEVATION
AS PROPOSED




WEST ELEVATION
AS PROPOSED




NORTH ELEVATION
AS PROPOSED



SOUTH ELEVATION
AS PROPOSED

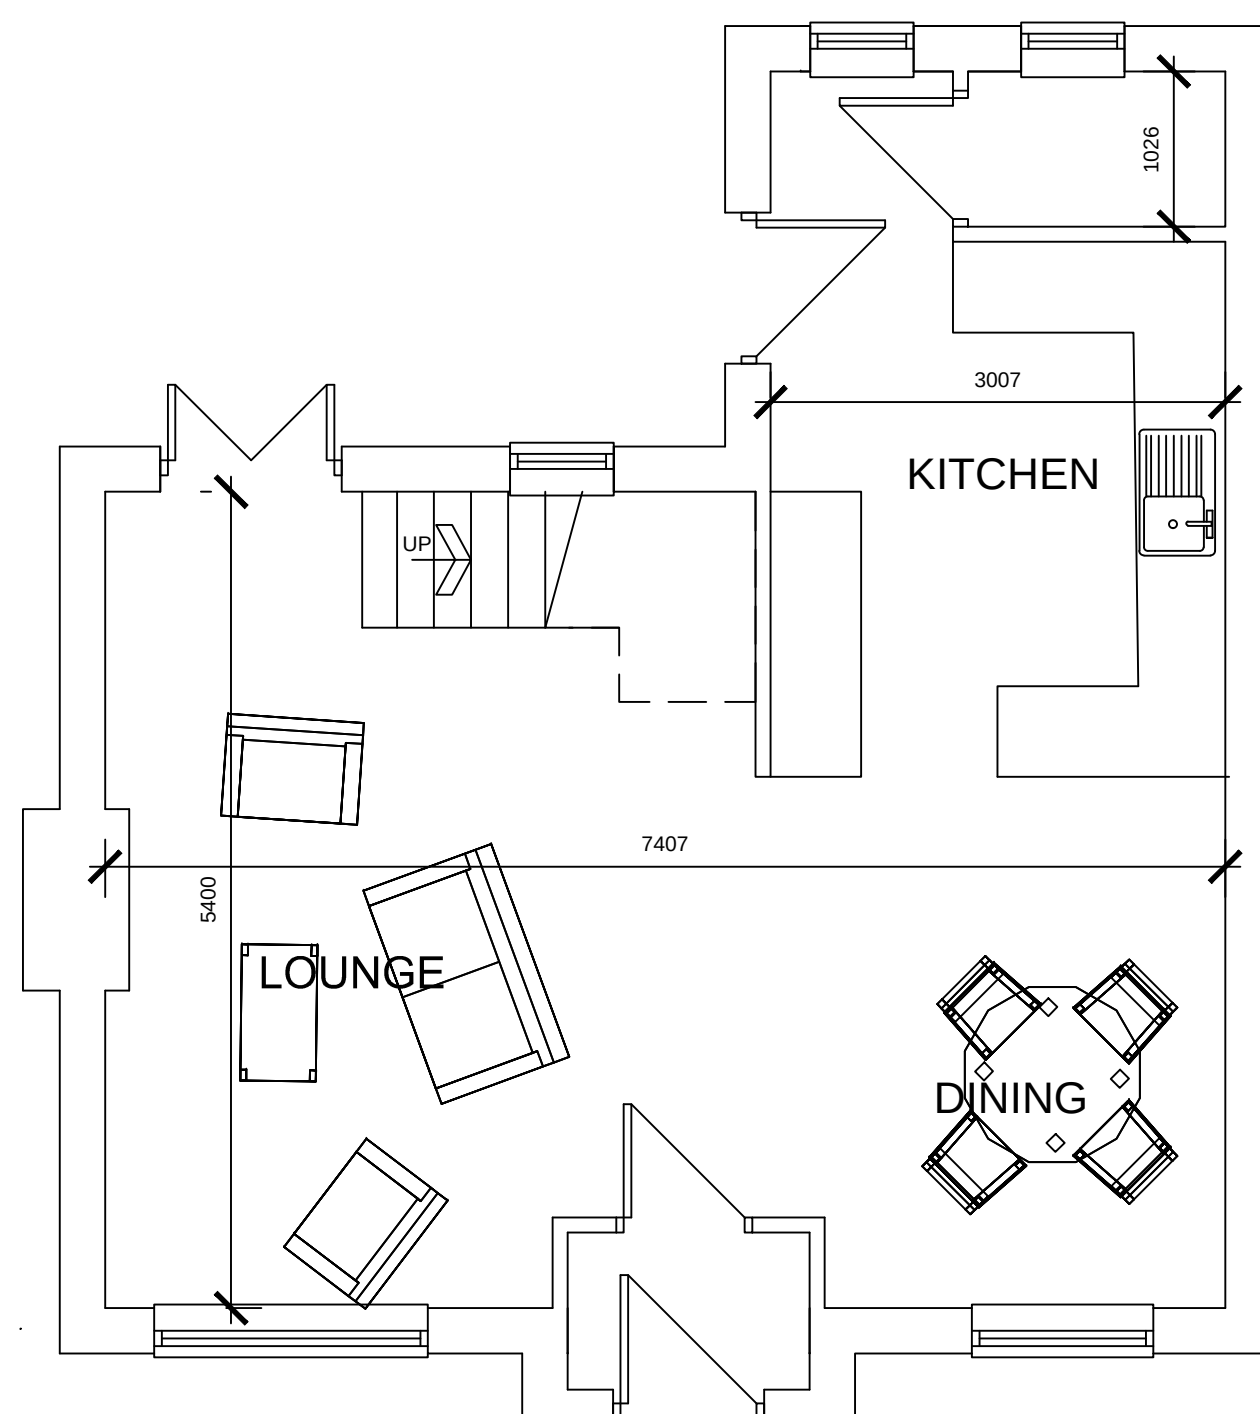


GROUND FLOOR PLAN

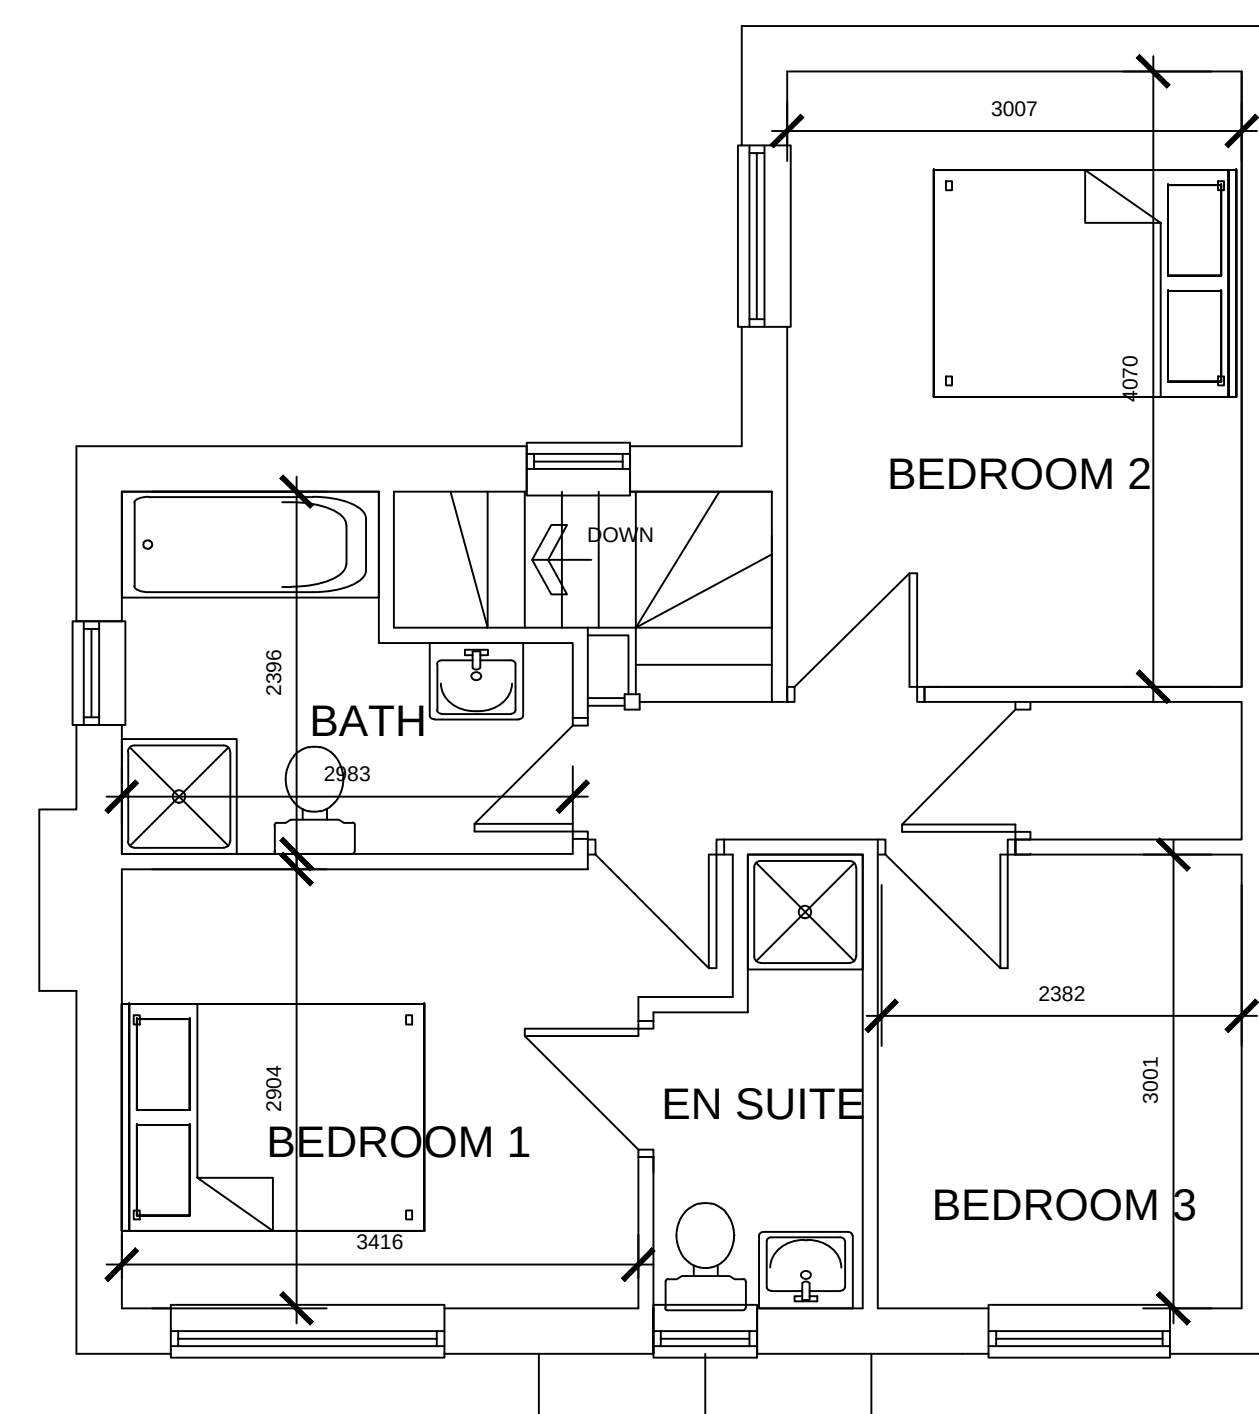


FIRST FLOOR PLAN



LOCATION PLAN
1:1250

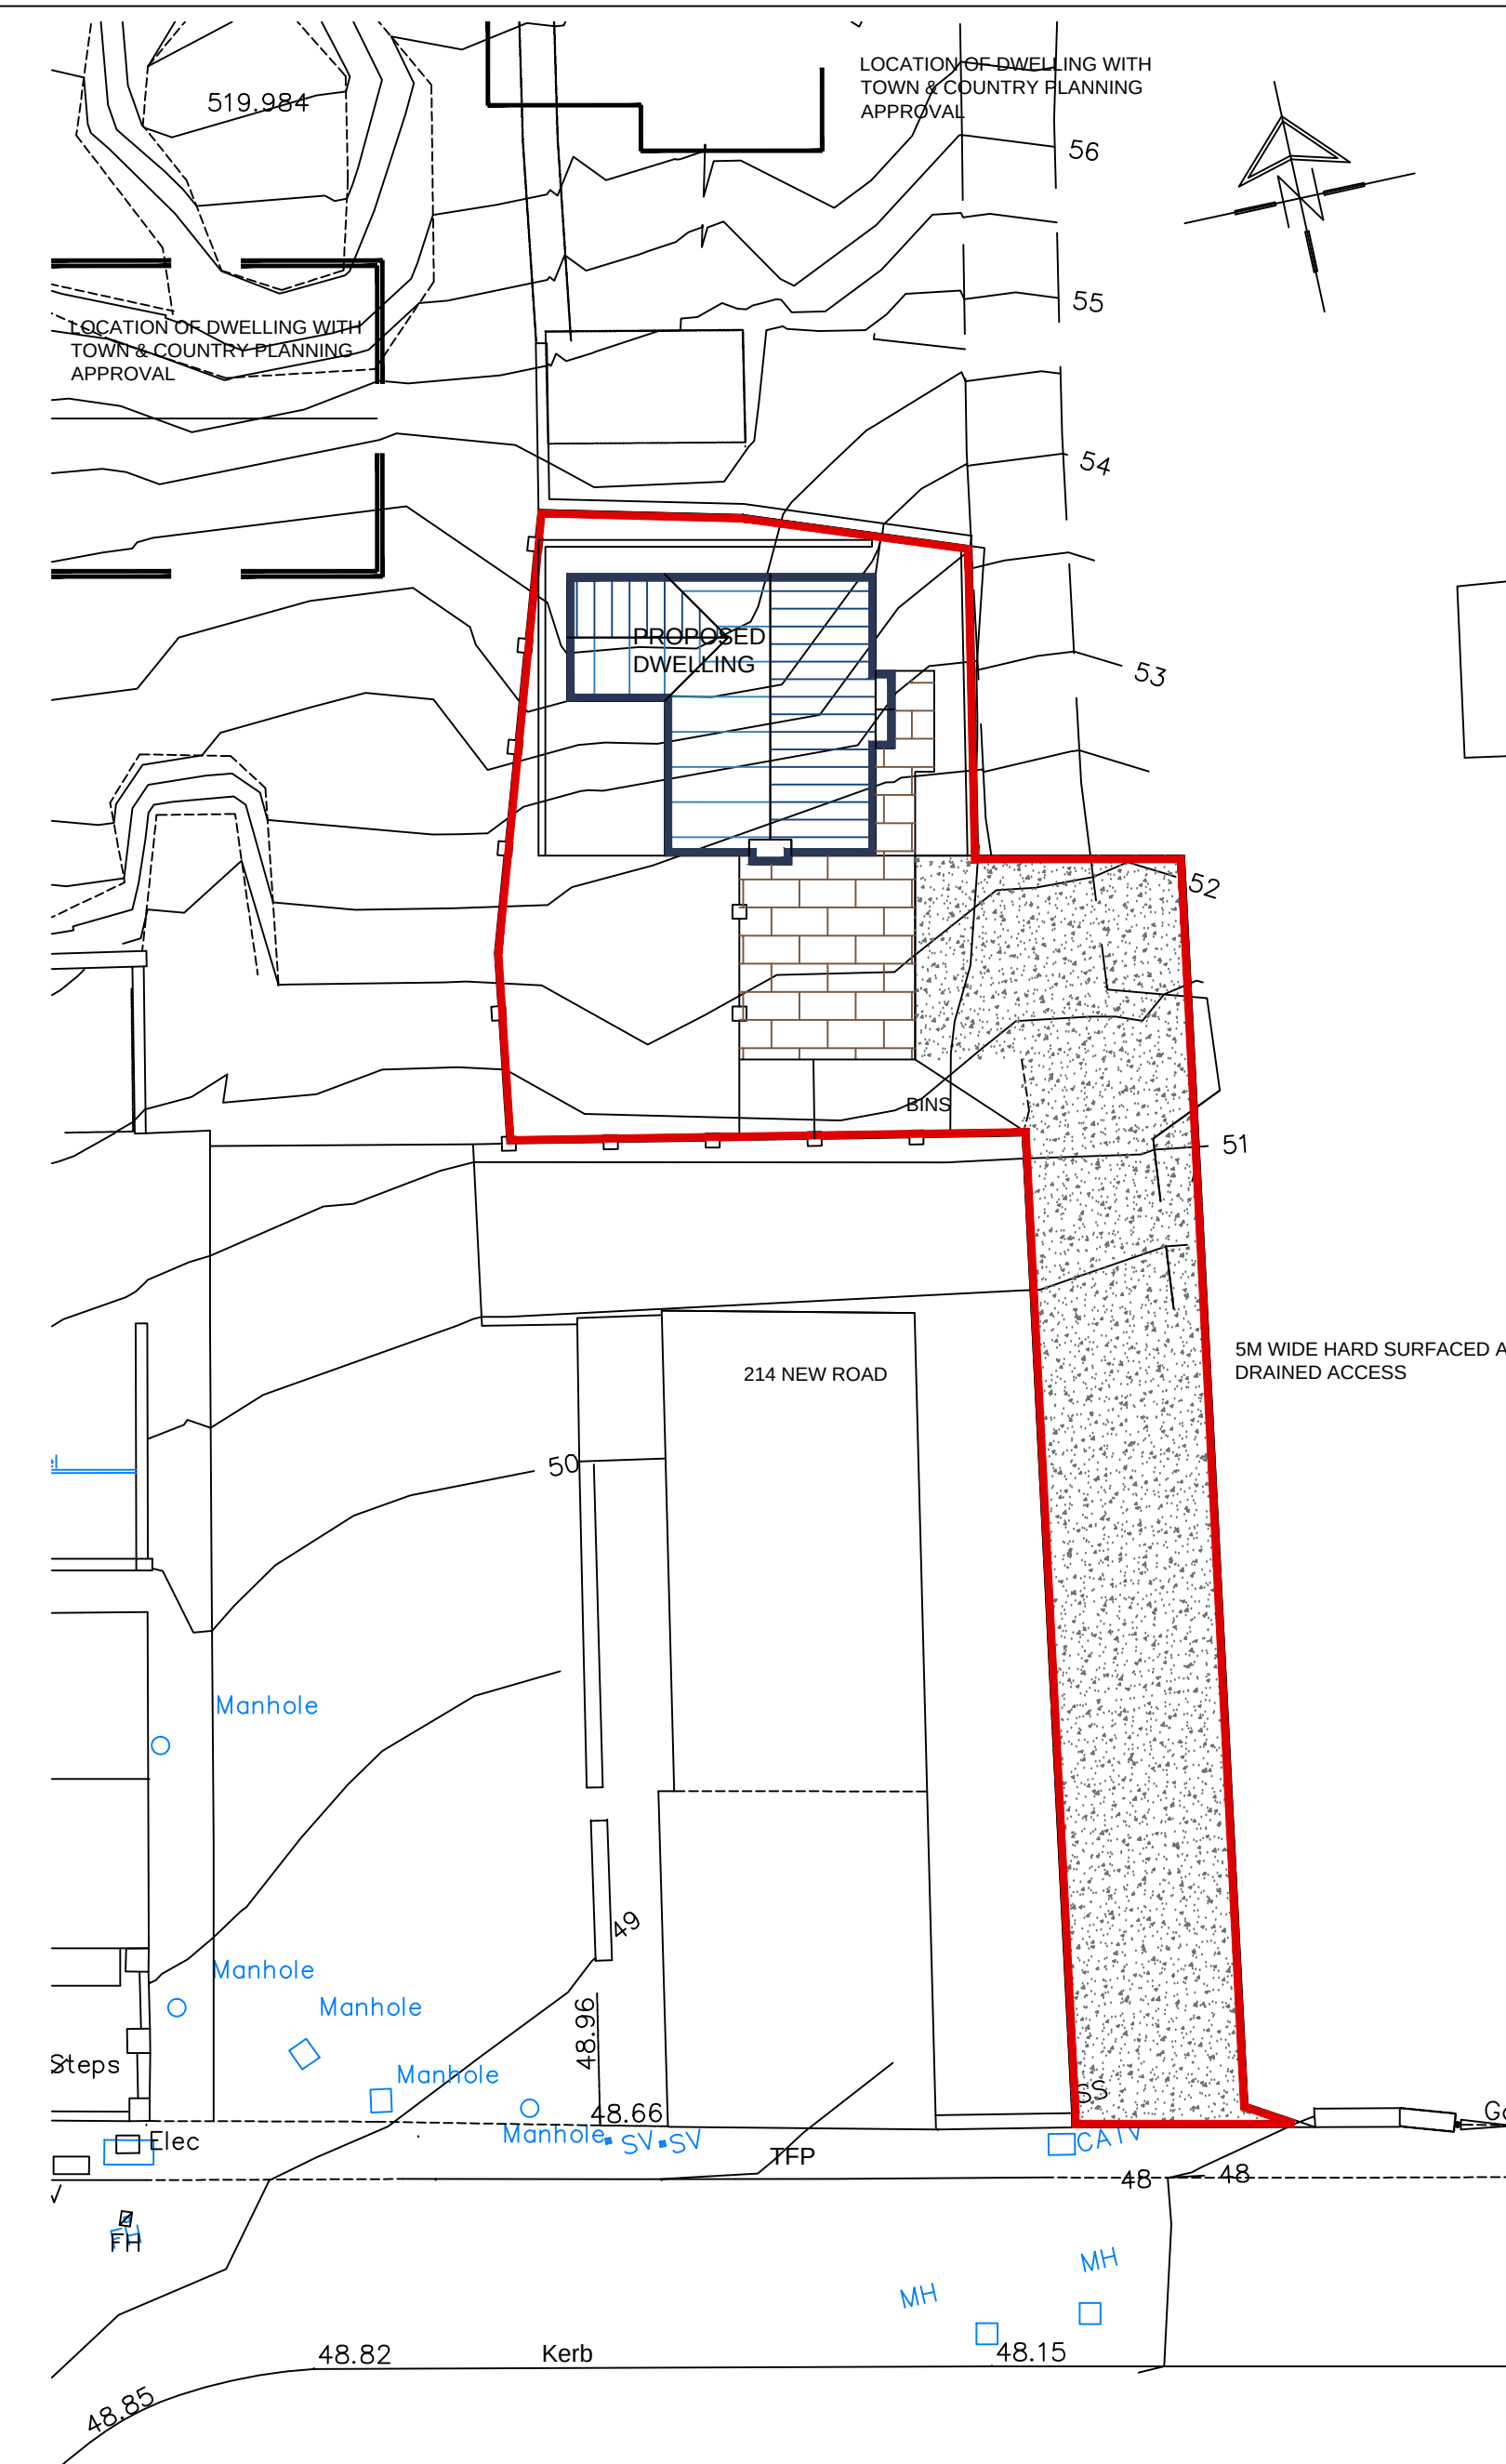

SITE PLAN
1:200

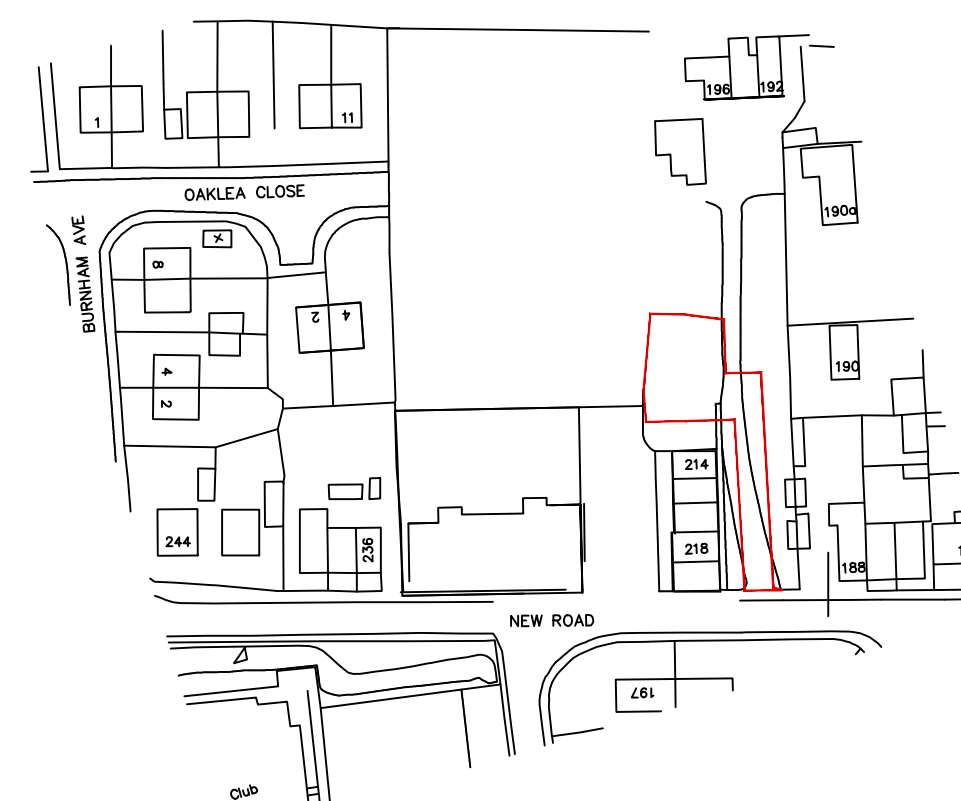

LOCATION PLAN
1:1250

 White Agus PARTNERSHIP			8 MORSTON BUSINESS PARK, WHALLEY ROAD, BARUGH GREEN, BARNLEY, S75 1HQ			Phone: 01226 208482 Fax: 01226 283030 Email: info@whiteaguspартnership.co.uk Web: www.whiteaguspартnership.co.uk		
ARCHITECTURAL SERVICES AND SURVEYORS			Project: PROPOSED DWELLING ON LAND ADJACENT 214 NEW ROAD STAINCROSS, BARNLEY			Client: MR R. GATES		
Drawing Title: PLANS AND ELEVATIONS			Date: JAN 2015		Scale: 1:50 & 1:100 @ A1		Ref. 14-118	
Date			Suffix		Description		Date	