



Drawing No.	Rev No.
MDK001	-004

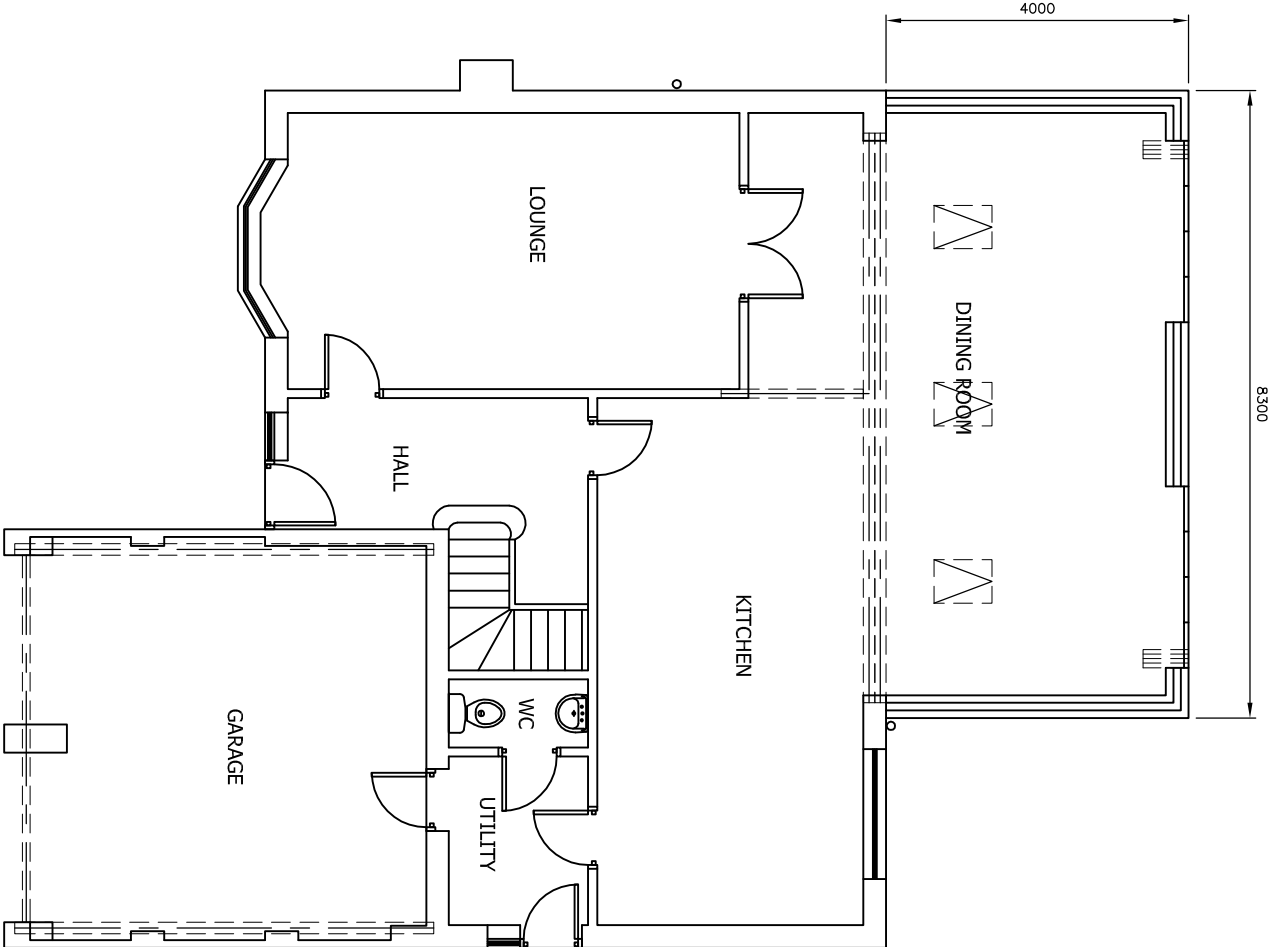

PROPOSED GROUND FLOOR PLAN
SCALE 1:50 AT A3

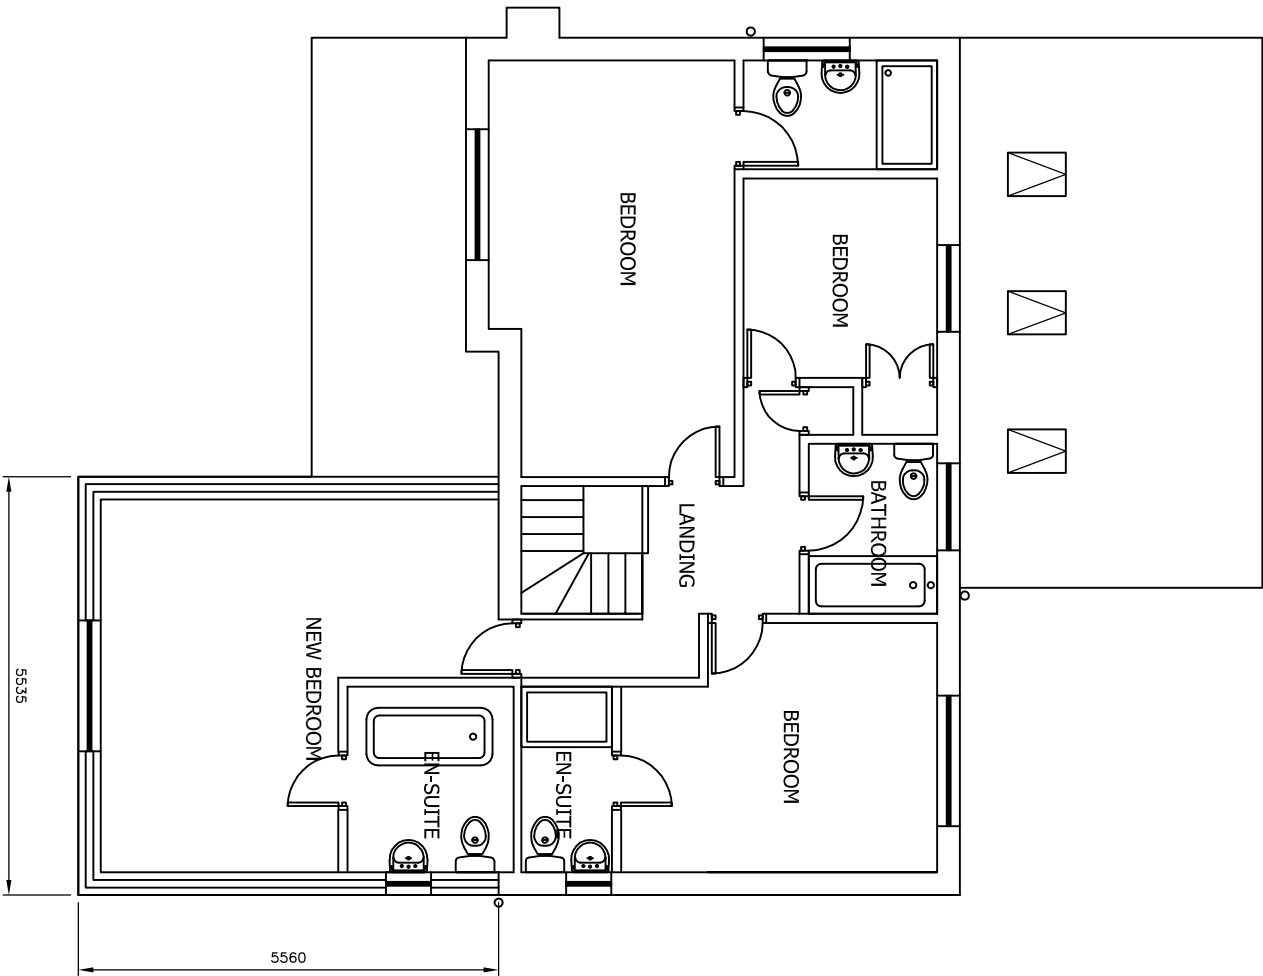

PROPOSED FIRST FLOOR FRONT
SCALE 1:50 AT A3

DO NOT SCALE: Contractor to check all dimensions and report any omissions or errors

NOTES

Rev	Description	By	CHK	App	Date
-----	-------------	----	-----	-----	------

JRB DESIGNS LTD
1 Saville Road
Cudworth
Barnsley
S72 8LT
Tel: 01226 383542
Fax: 01226 380078
Mob: 07970 541192
Email: joine@jrbdesigns.co.uk
This drawing is copyright. © Jrbdesigns Ltd.

Client
MR D KING

Drawing Title
PROPOSED PLANS

Address
**22 THORNCLIFFE WAY
TANKERSLEY
BARNSELEY
S75 3DN**

Project Title:
**PROPOSED FIRST FLOOR FRONT
& SINGLE REAR EXTENSIONS**

Purpose of Issue:
PLANNING

Drawing Status
FIRST ISSUE

Scale at A3	Drawn By	Date
AS SHOWN	JRB	09/01/2014
Checked By	Date	Approved By
09/01/2014	09/01/2014	09/01/2014
Project No.	Drawing No.	Revision
MDK001	004	-

APPROVAL ☒ INFORMATION ☐ TENDER ☐ CONTRACT ☐ CONSTRUCTION ☐