




NOTE
This drawing is to read in conjunction with all other Architects drawings and all Structural Engineers drawings details and calculations.
It is the contractors responsibility to check all dimensions prior to fabrication or construction, any discrepancies to be reported to the Architect

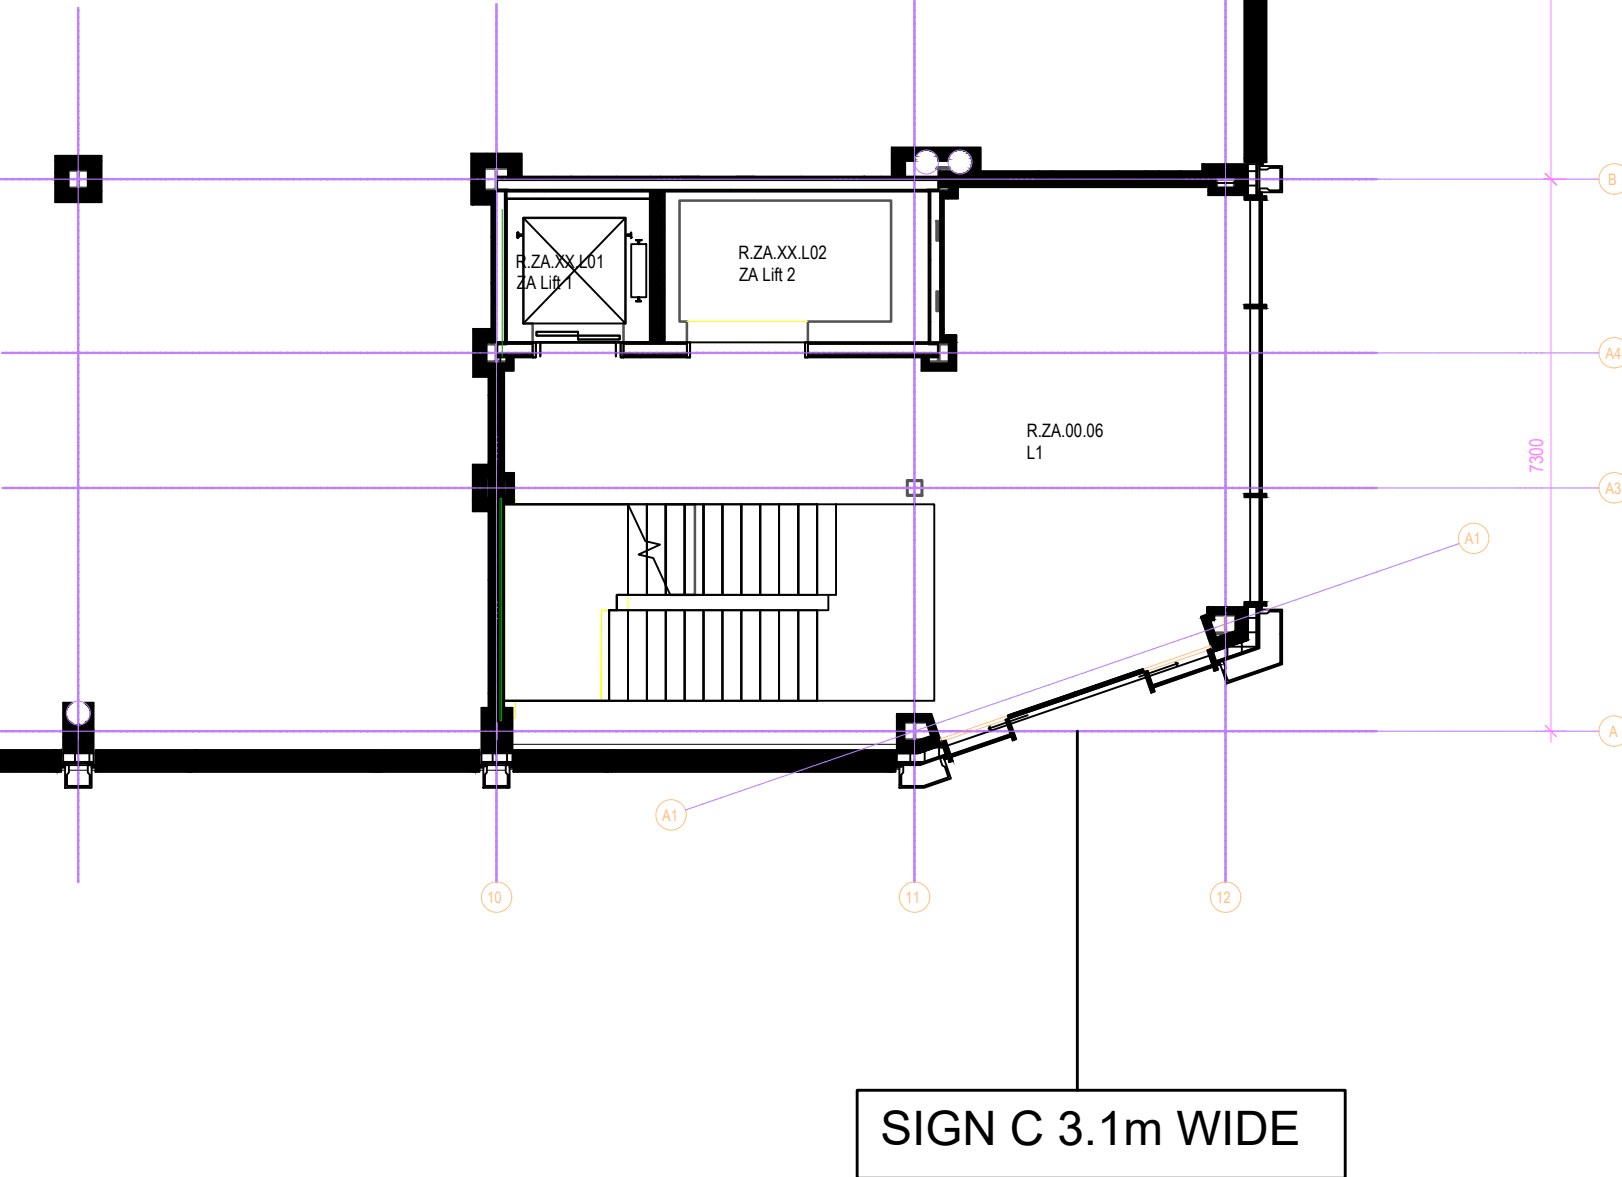

Ground Floor Plan Scale 1:100

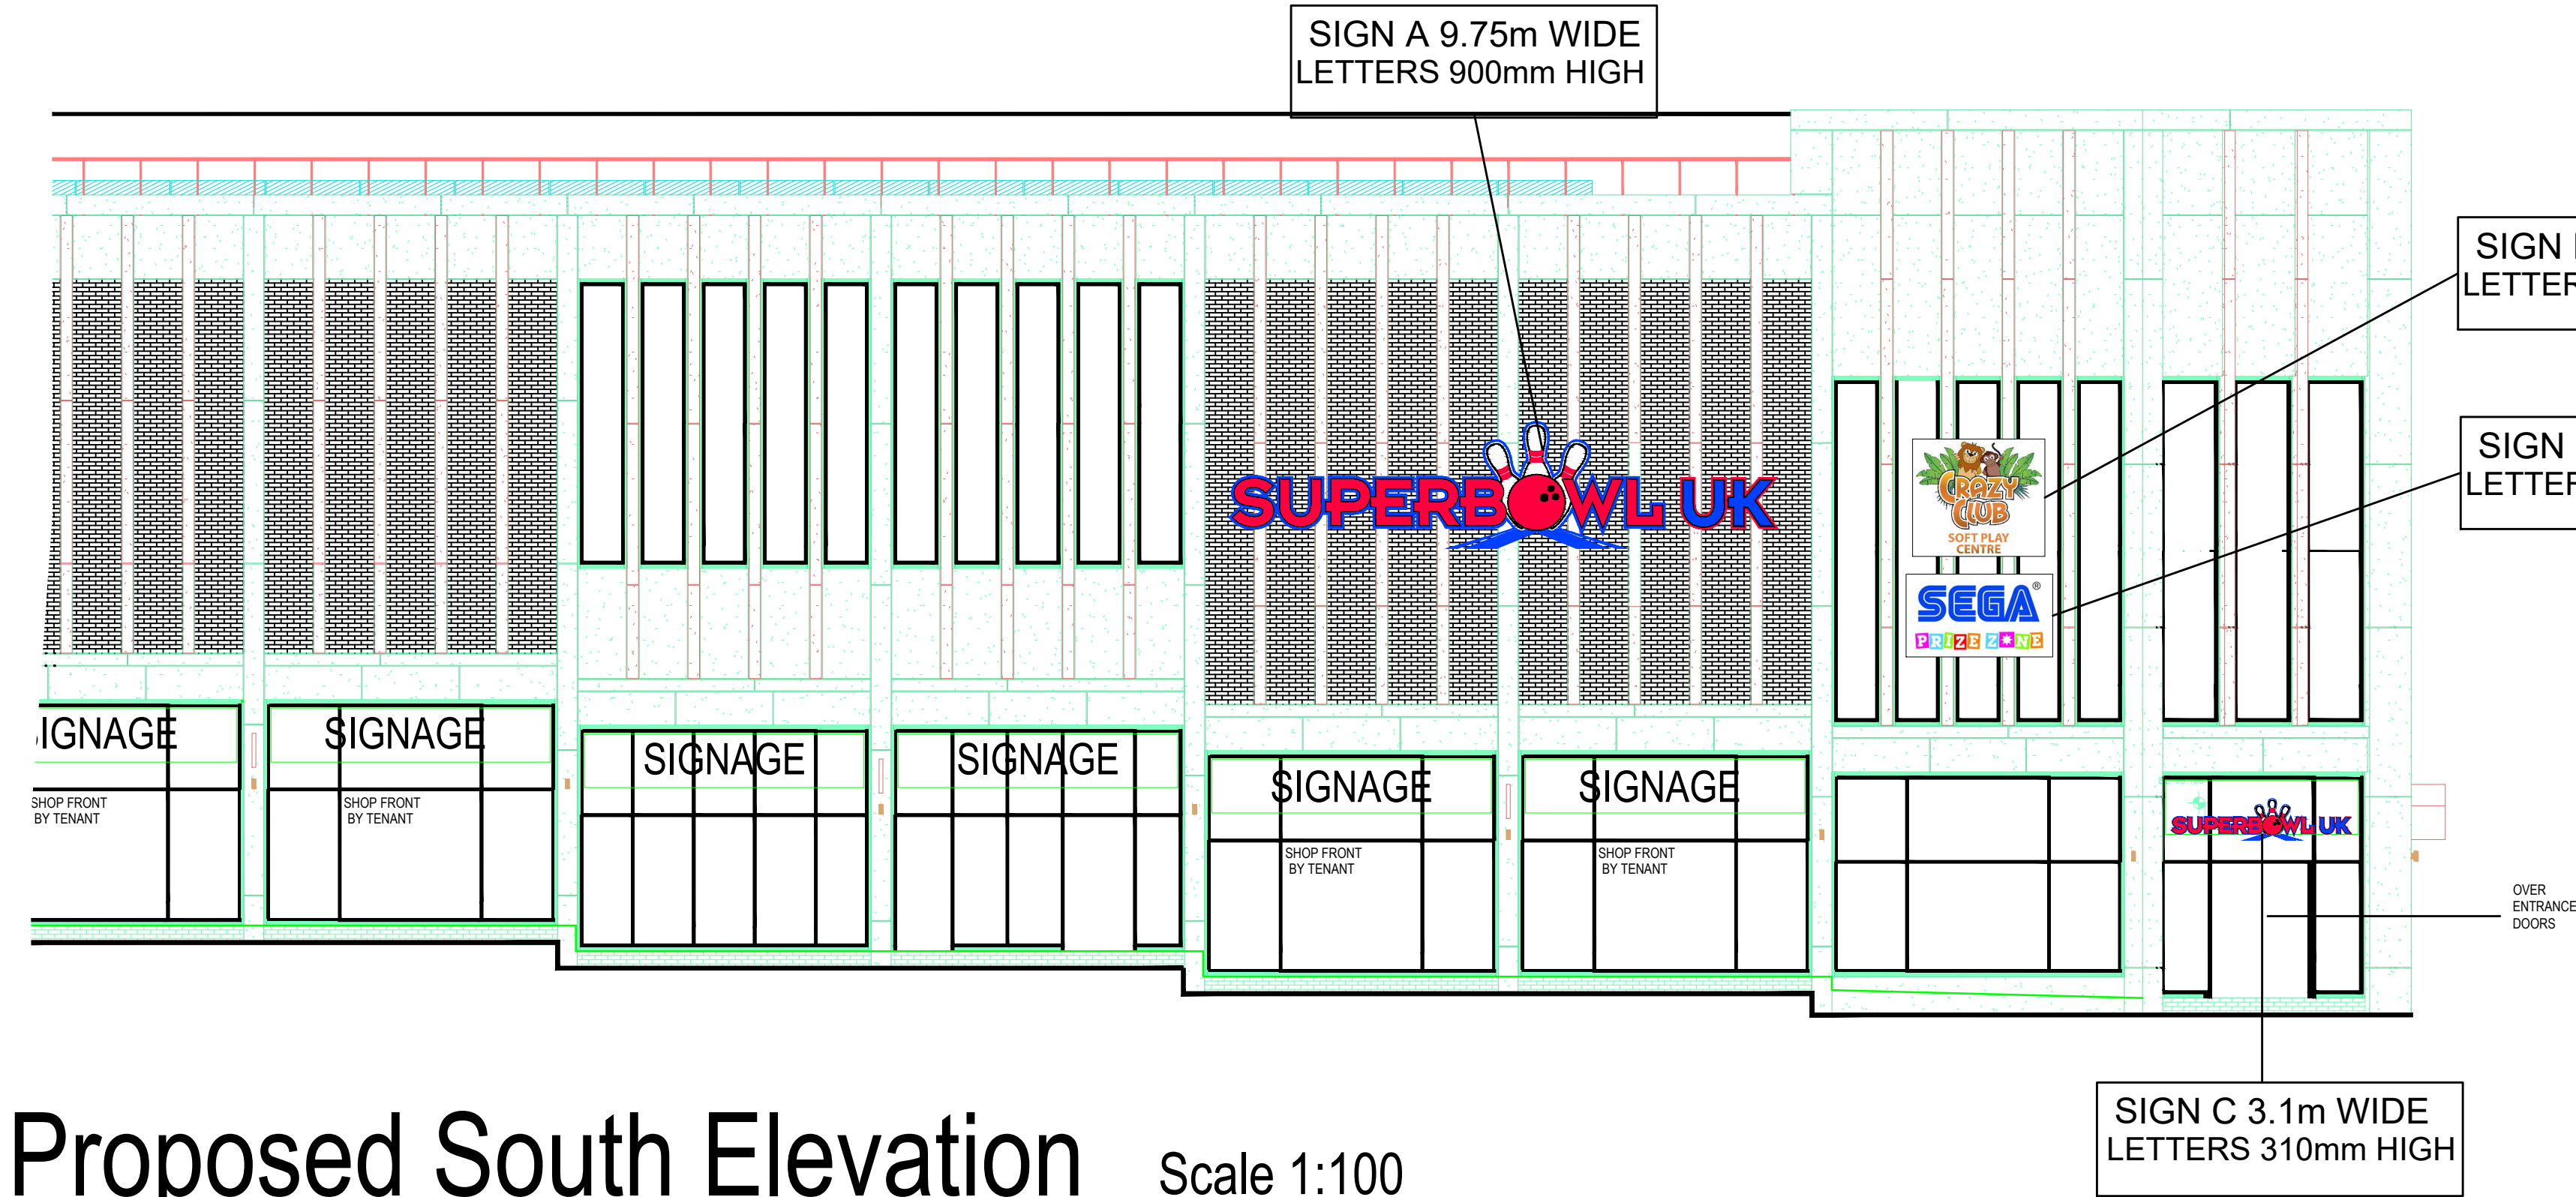

Proposed South Elevation Scale 1:100

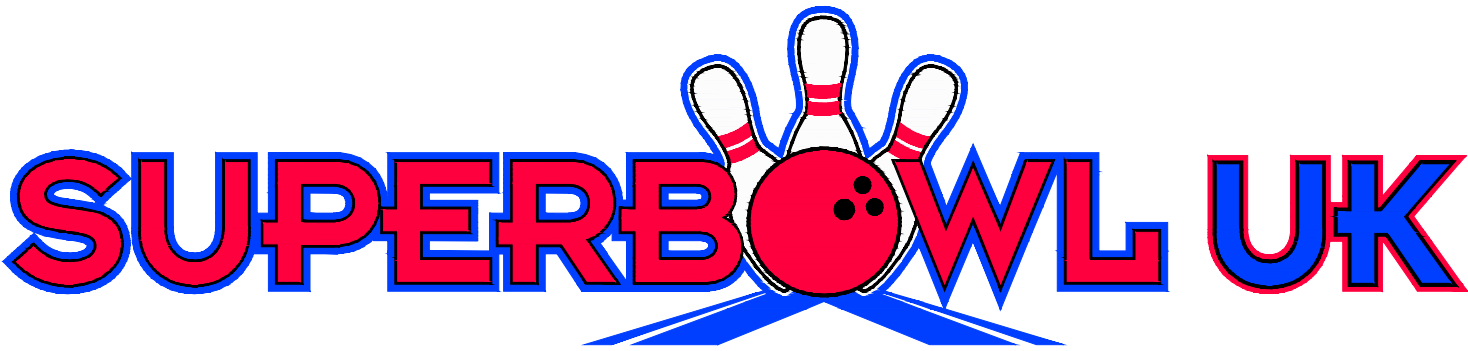

SIGN SPEC 'A, B & C'
POLISHED STAINLESS STEEL BUILT UP LETTERS, ACRYLIC FACE,
INTERNALLY ILLUMINATED USING LED STRIPS FITTED TO "RACEWAY"
FIXINGS AND VINYL APPLIED TO FACE



SIGN D & G SPEC:
ALUMINIUM TRAY WITH FLEXFACE SIGN,
INTERNALLY ILLUMINATED,
REFER TO ELEVATION FOR DIMENSIONS



SIGN E & F SPEC:
ALUMINIUM TRAY WITH FLEXFACE SIGN,
INTERNALLY ILLUMINATED,
REFER TO ELEVATION FOR DIMENSIONS

- Revisions:
- | | |
|--|----------|
| REV A: ADDED SIGN SPEC | 12.03.21 |
| REV B: SEGA AND CRAZY CLUB SIGNS ADDED | 14.05.21 |
| REV C: SIGNAGE UPDATED FOLLOWING CLIENT COMMENTS | 19.05.21 |
| REV D: SIGNAGE POSITIONS UPDATED AND SIGNS OMITTED | 02.07.21 |
| REV E: SIGNAGE POSITIONS UPDATED | 05.07.21 |
| REV F: SIGNAGE POSITIONS REVISED | 05.07.21 |
| REV G: SOUTH ELEVATION SIGNAGE POSITIONS REVISED | 21.07.21 |

K I R K M A N
A R C H I T E C T S


2 POST OFFICE STREET
ALTRINCHAM, CHESHIRE
WA14 1QA
TEL: 0161 928 3638
WWW.KIRKMANARCHITECTS.CO.UK

Project
SUPERBOWL UK
UNIT L1
GLASSWORKS BARNLEY

Drawing
PROPOSED SIGNAGE TO ELEVATIONS

Date MARCH 2021 Drawn By DBK Scale 1:100

Drawing Status Drawing No. 1482-05 Rev No. G

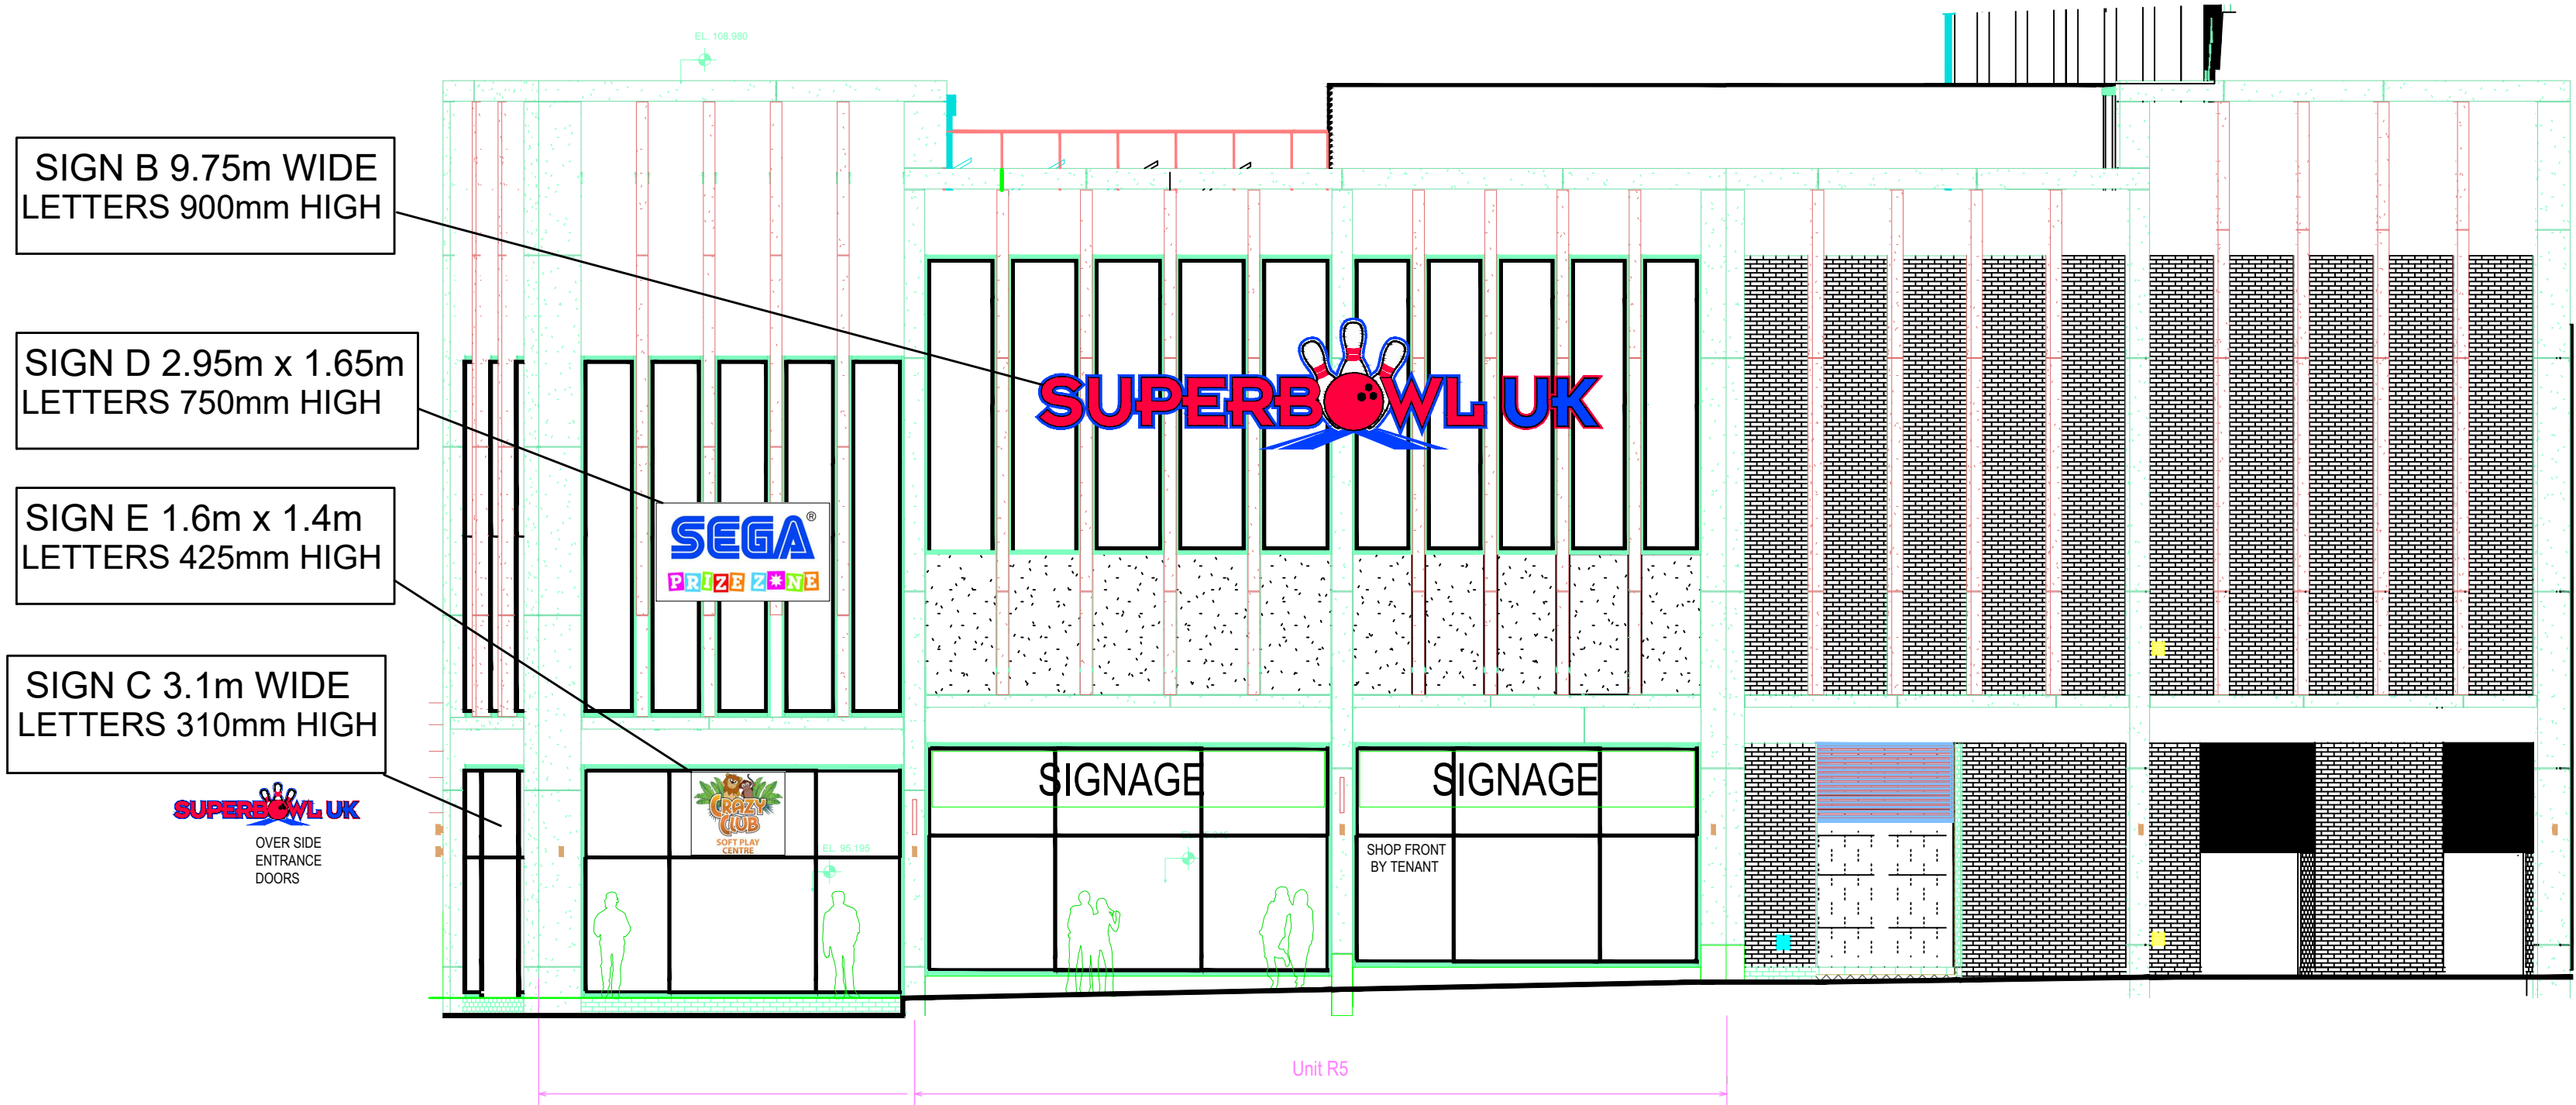

Proposed East Elevation Scale 1:100