



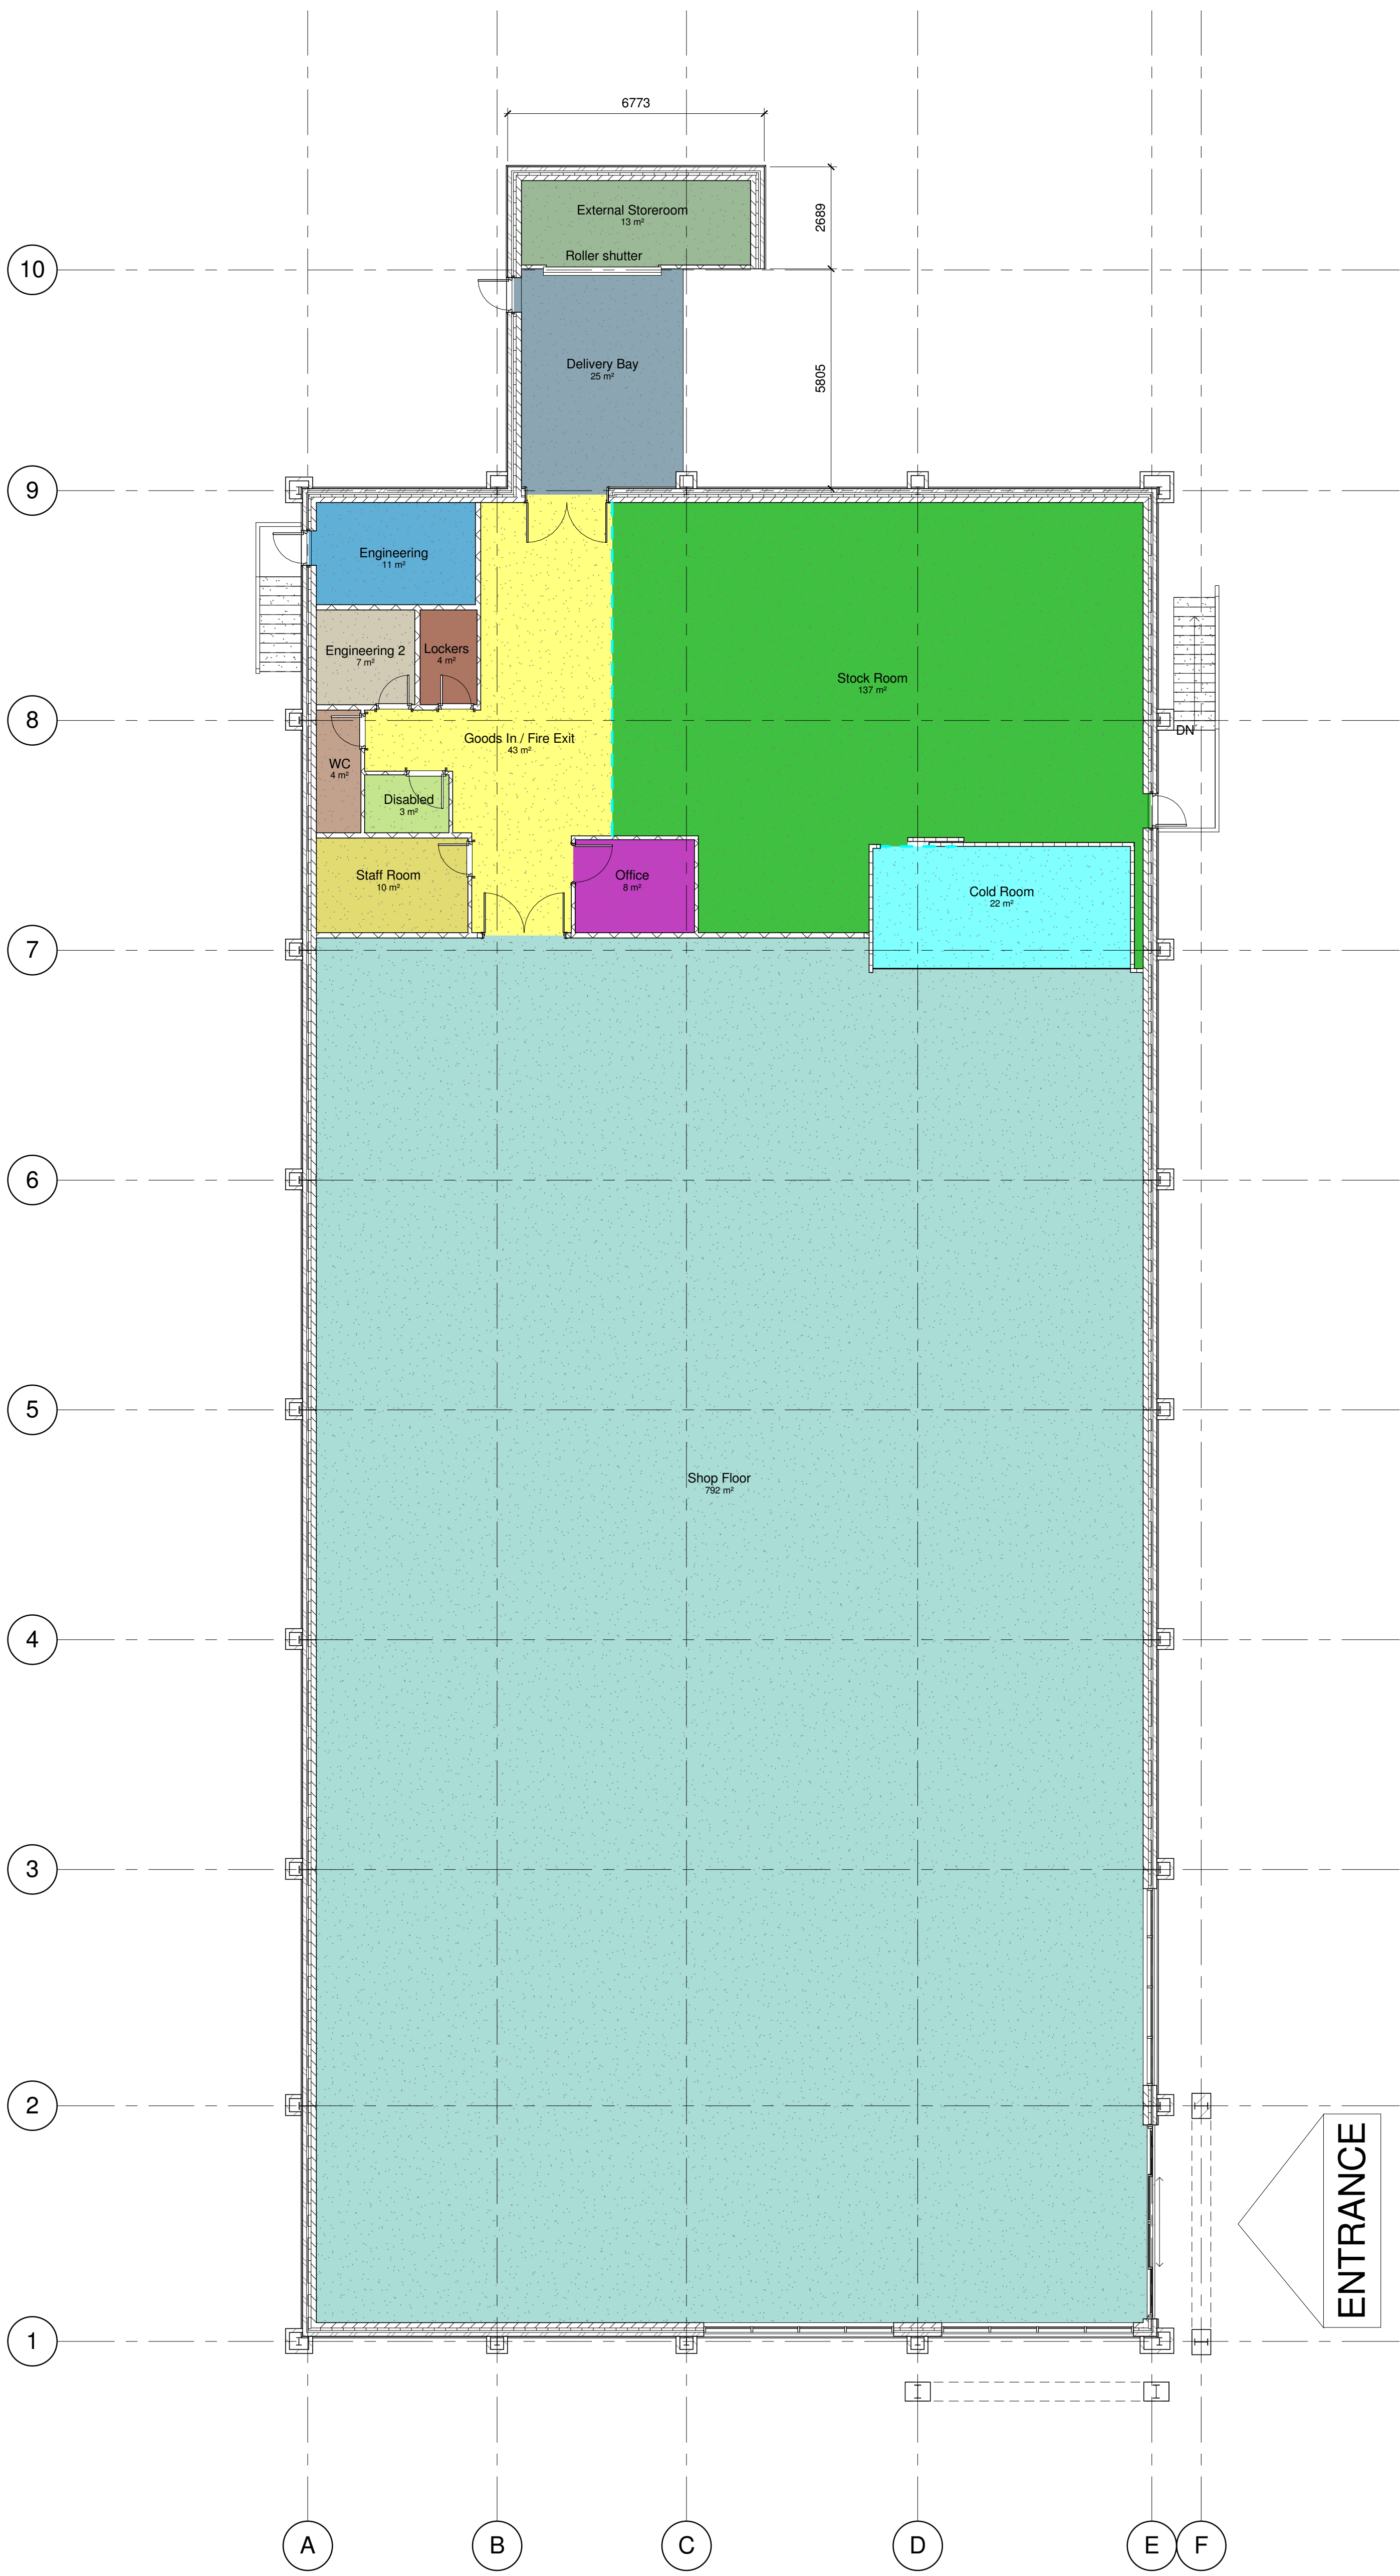

By Room Name Legend

- Cold Room
- Delivery Bay
- Disabled
- Engineering
- Engineering 2
- External Storeroom
- Goods In / Fire Exit
- Lockers
- Office
- Shop Floor
- Staff Room
- Stock Room
- WC

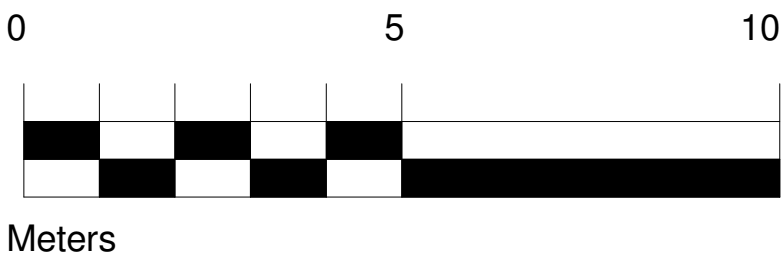

Rev	Date	Drawn	Description

WhiteDesign

Client:
RESILIENT1

Project:
HOYLAND

Title:
PROPOSED FOOD RETAIL
SUPERMARKET FLOOR PLAN

Scale:
1:100

Drawn:
SL

Date:
01/06/2015 16:07:12

Checked:
KU

Drawing no:
0013.10.02 121

Rev:

The White House, 24a St Andrews Road, Sheffield, S11 9AL
T: 0114 226 0255 F: 0114 226 0256
E: office@whitedg.co.uk W: www.whitedg.co.uk