

KEY

- Proposed Grass to Gardens

- Proposed Tarmac Driveways


- Proposed Block Paving Road

- Proposed Tarmac Road

- Proposed Paths/Patios

- Banking

- Bin Store

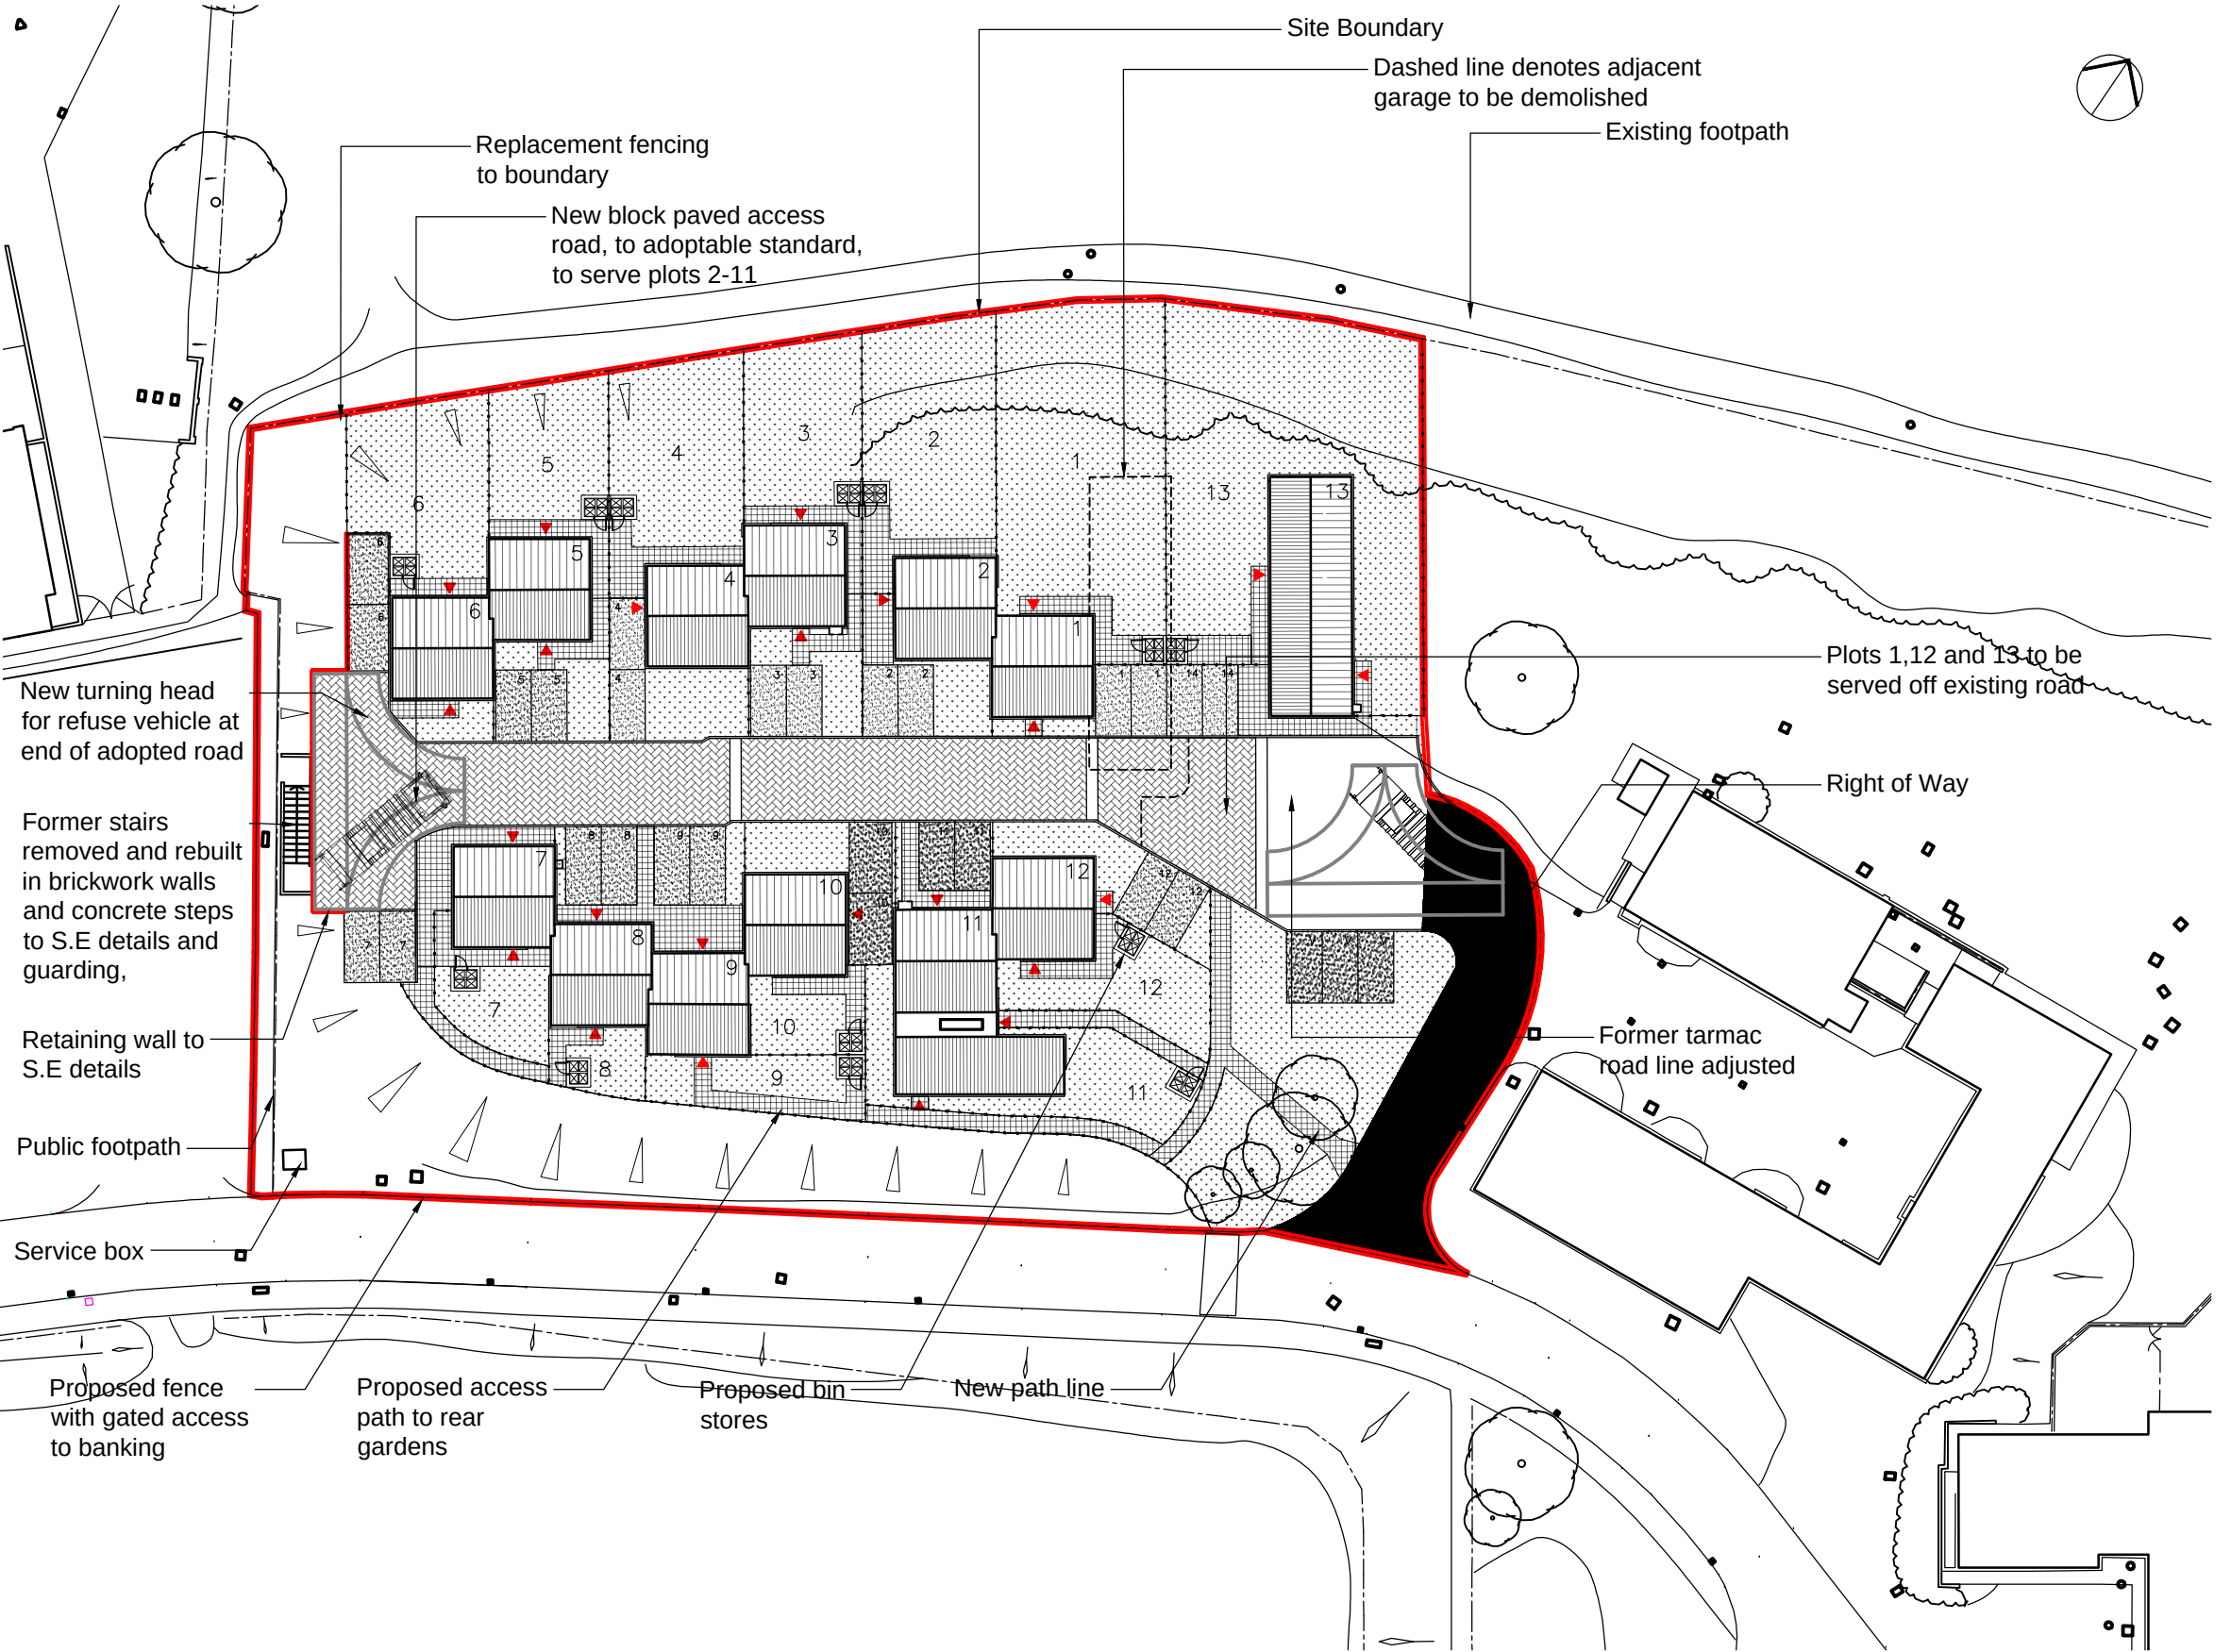

THIS DRAWING IS PRODUCED FOR USE IN THIS PROJECT ONLY AND MAY NOT BE USED FOR ANY OTHER PURPOSE. NPS PROPERTY CONSULTANTS LTD ACCEPT NO LIABILITY FOR THE USE OF THIS DRAWING OTHER THAN THE PURPOSE FOR WHICH IT WAS INTENDED IN CONNECTION WITH THIS PROJECT AS RECORDED IN THE 'PURPOSE FOR ISSUE' AND 'FILE STATUS CODE'.

THIS DRAWING MAY NOT BE REPRODUCED IN ANY FORM WITHOUT PRIOR WRITTEN AGREEMENT OF NPS PROPERTY CONSULTANTS LTD.

© CROWN COPYRIGHT AND DATABASE RIGHTS 2018
ORDNANCE SURVEY LICENCE NUMBER 100022264

ORIGINAL SHEET SIZE
A3

Plot numbers updated.					
C2	BST	01.08.18			
Red line boundary amended and right of way added					
C1	PJN	27.07.18	GE		
Road amended to highways comments. Bin stores amended clients comments. Boundary revised to Plot 11.					
P8	OS	19.07.18	GE		

CLIENT
BERNESLAI HOMES

TITLE
PROPOSED SITE PLAN

PROJECT
**KERESFORTH CLOSE,
RESIDENTIAL
CONVERSIONS**



NPS Barnsley Ltd
Gateway Plaza, Sackville St, Barnsley, South
Yorkshire, S70 2RD,
Tel: 01226 774605; Email: barnsley@nps.co.uk
web:www.nps.co.uk

SCALES 1:500	DISCIPLINE ARCH	PROJECT NUMBER 07-17-18-1-1409
DRAWING NUMBER NPS-DR-A-(00)-004		REV CODE C2
STATUS CODE A	PURPOSE OF ISSUE CONSTRUCTION	DRAWN WC