




REVISION

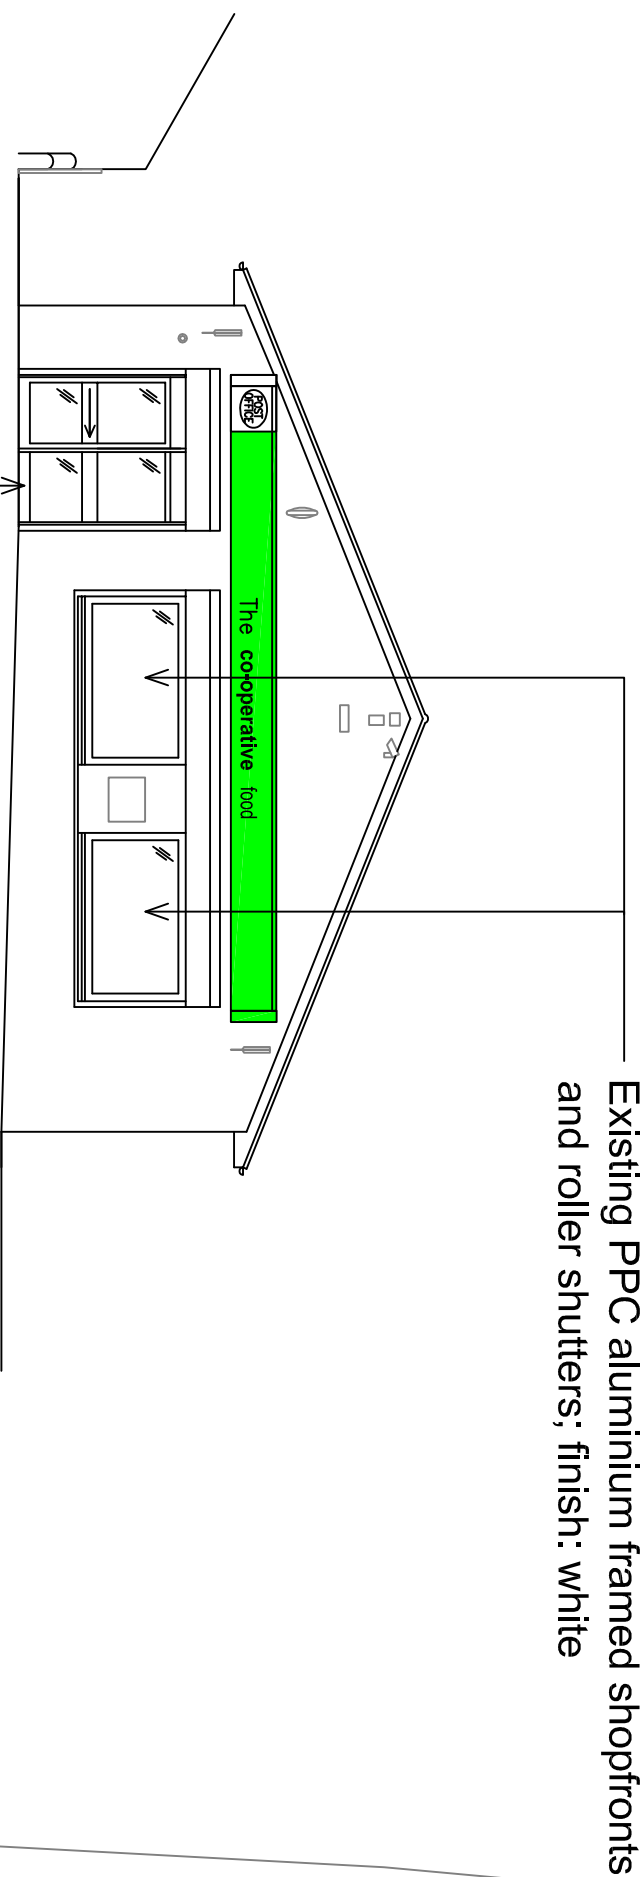


Elevation A

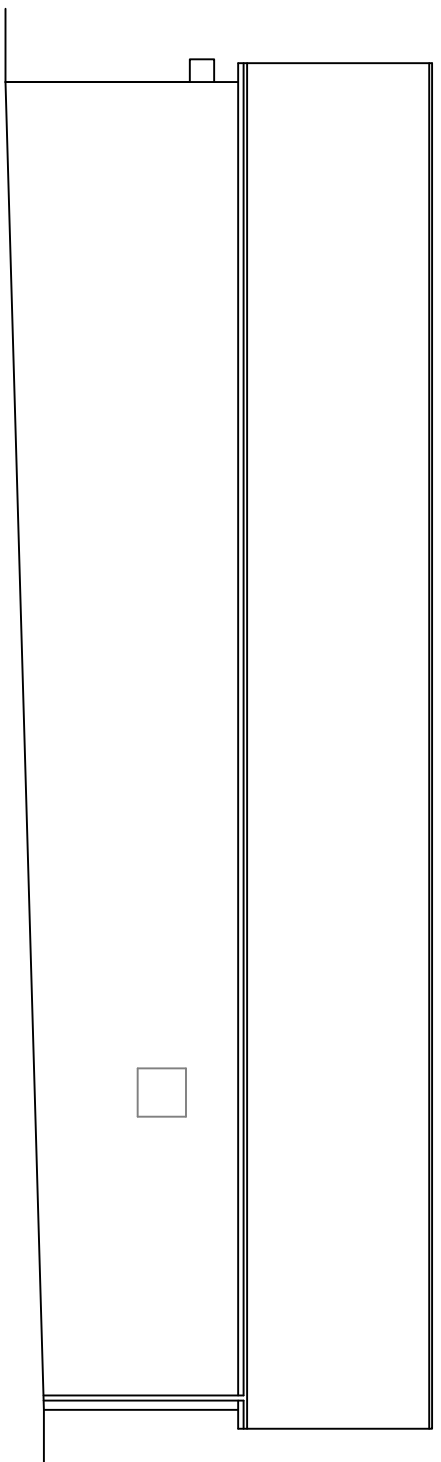


Elevation B

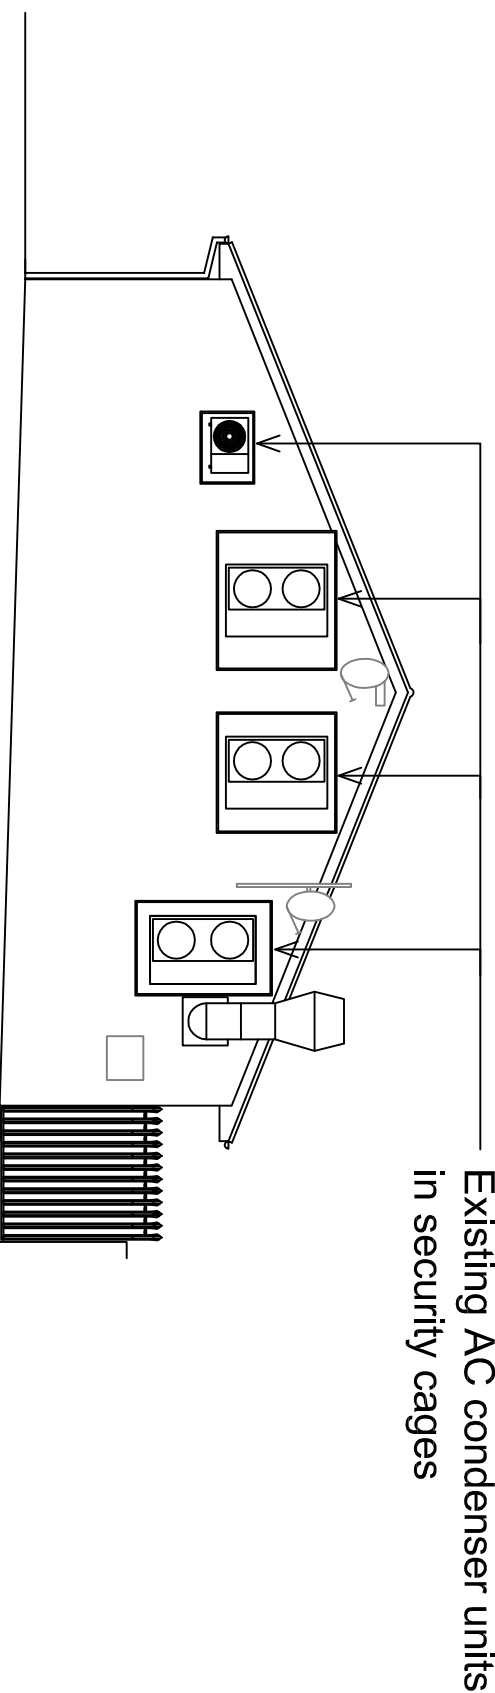

Elevation C

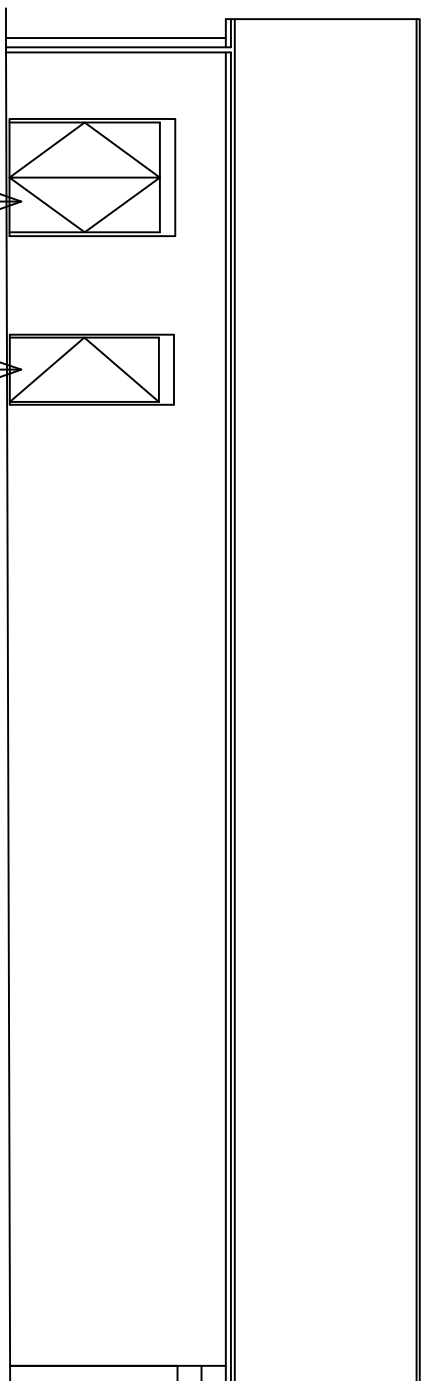


Elevation D

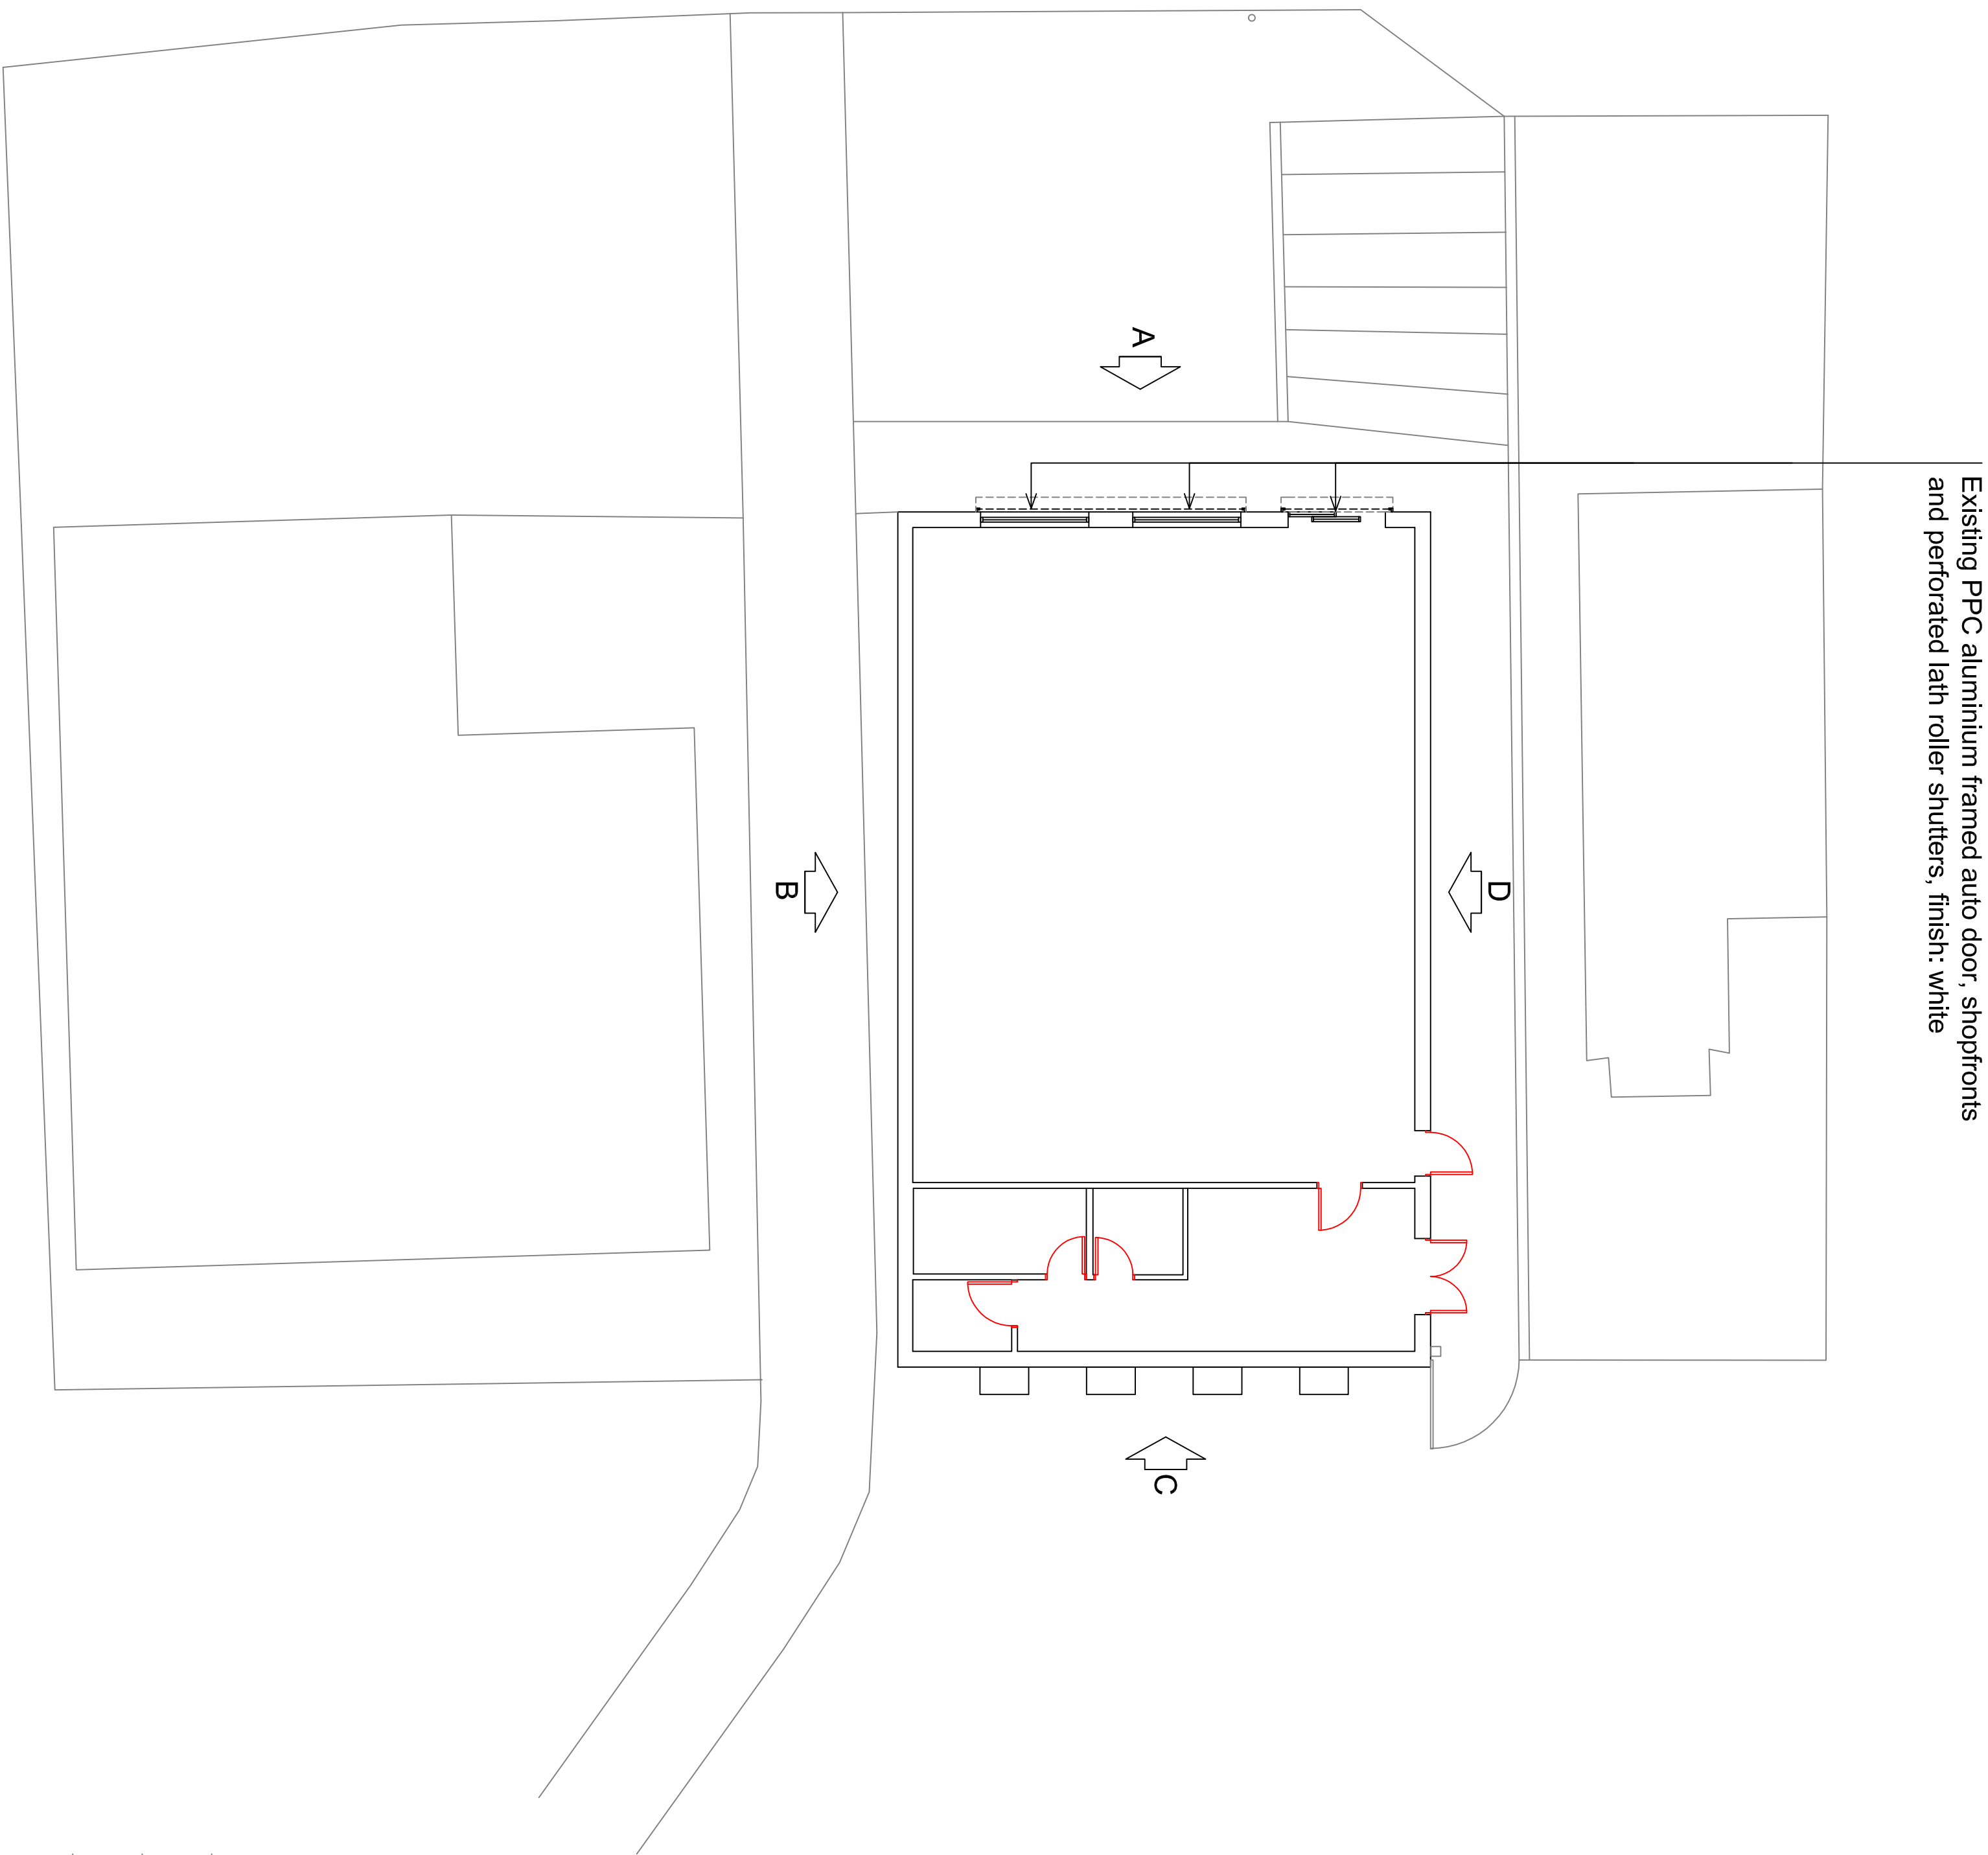

Ground floor plan

EXISTING

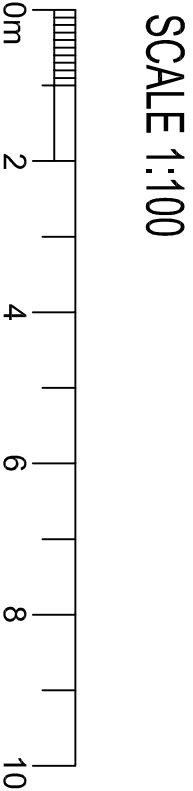

© THE CONTENTS OF THIS DRAWING REMAIN THE SOLE PROPERTY OF WELLSFIELD ASSOCIATES AND MUST NOT BE COPIED OR REPRODUCED WITHOUT PRIOR PERMISSION.	
FULL SURVEY NOT CARRIED OUT. DRAWING PRODUCED USING INFORMATION SUPPLIED BY THE CLIENT	
Wellsfield Associates	
80, High Street, Eddington, SS17 2PB Tel: 01702 551123 Fax: 01702 559530 mail@wellsfieldassociates.co.uk	
project	Co-op Store 6A Rotherham Road Barnsley S. Yorkshire S72 0DB
date	February '14
drawn	DAR
scale	1:100@A1
drg no.	2364.02