


Drawing No.	Rev No.
MW001 -002	


DO NOT SCALE: Contractor to check all dimensions and report any omissions or errors

NOTES

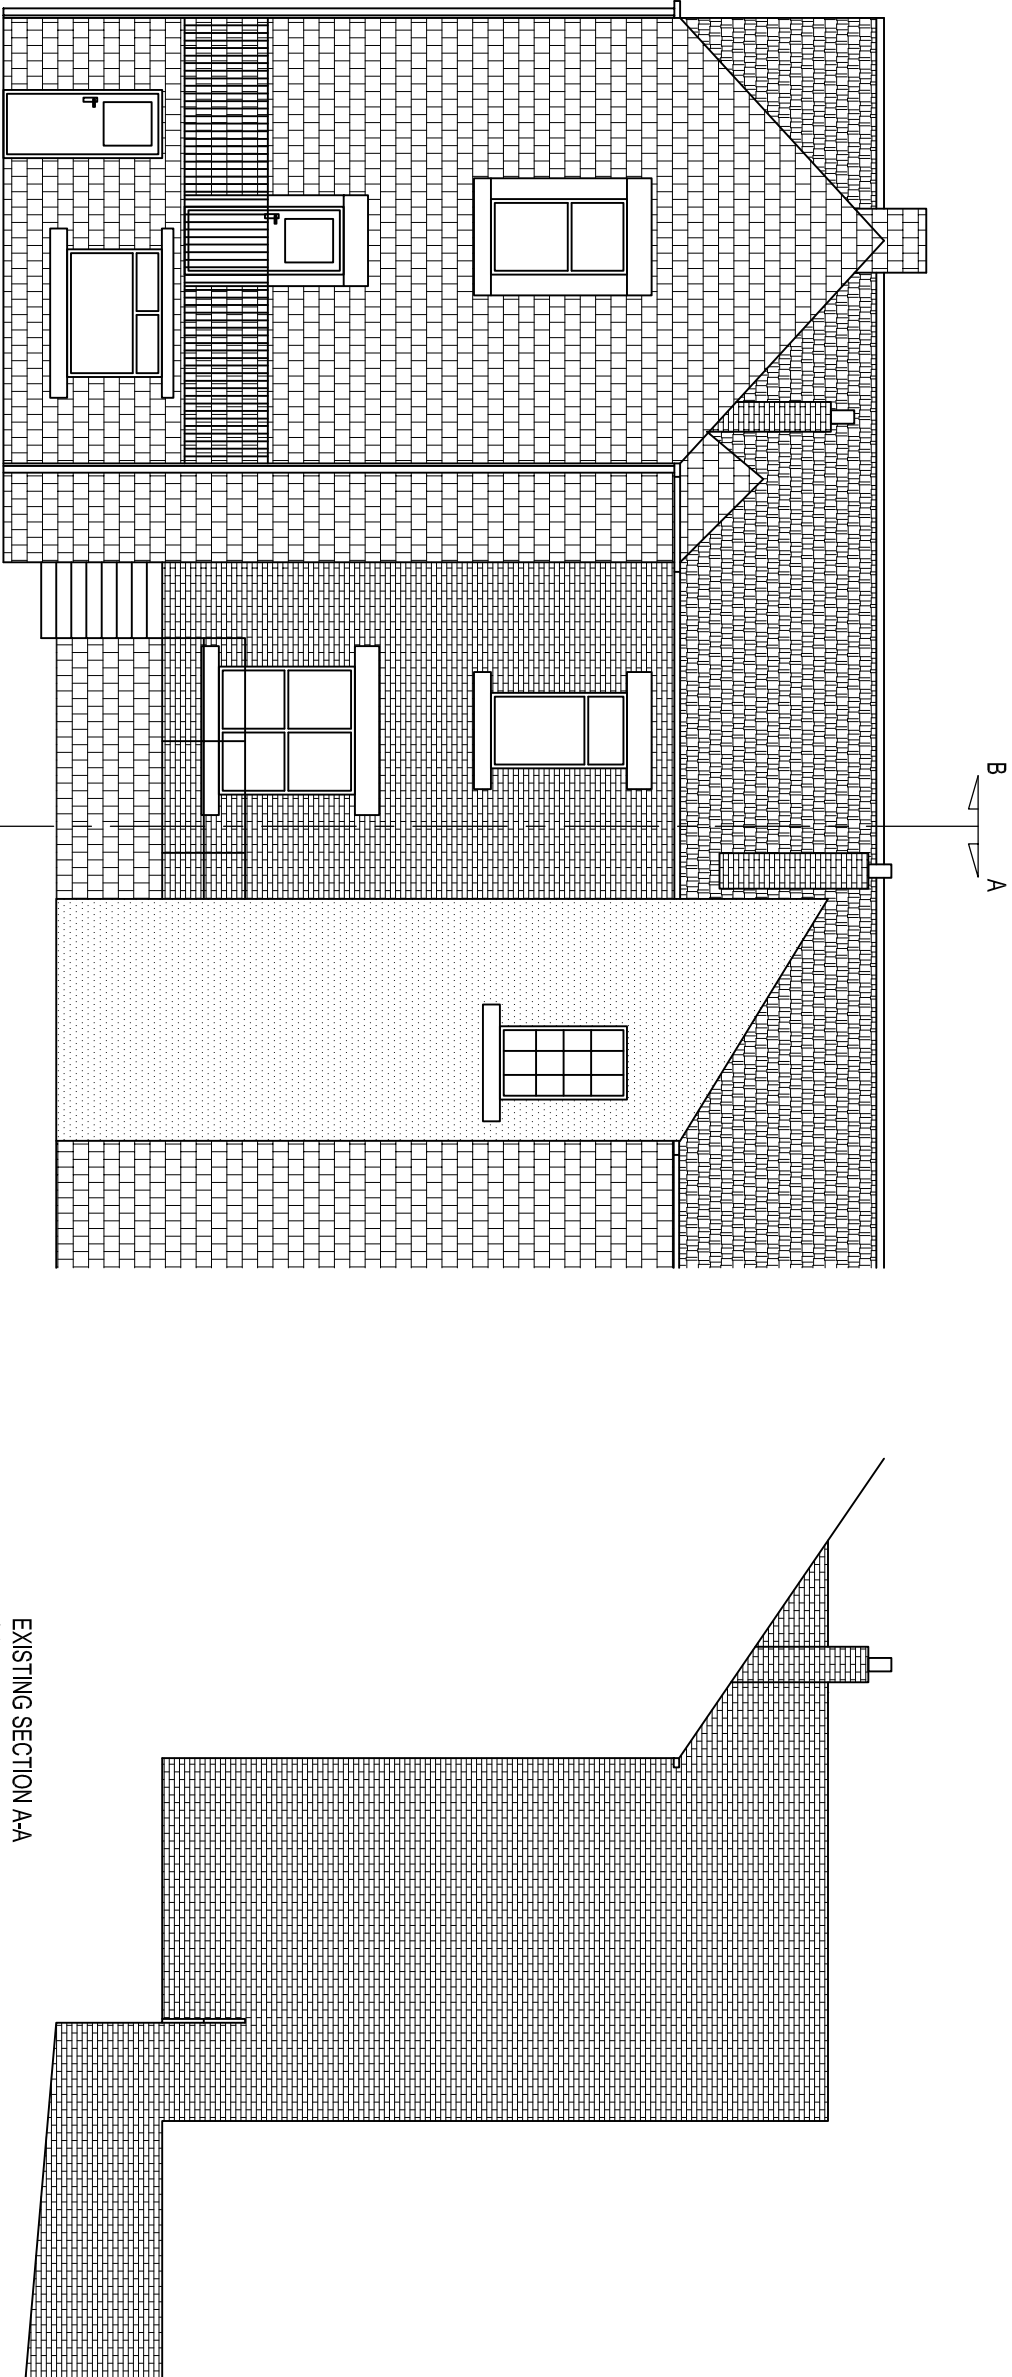

EXISTING REAR ELEVATION
SCALE 1:100 AT A3

EXISTING SECTION A-A
SCALE 1:100 AT A3

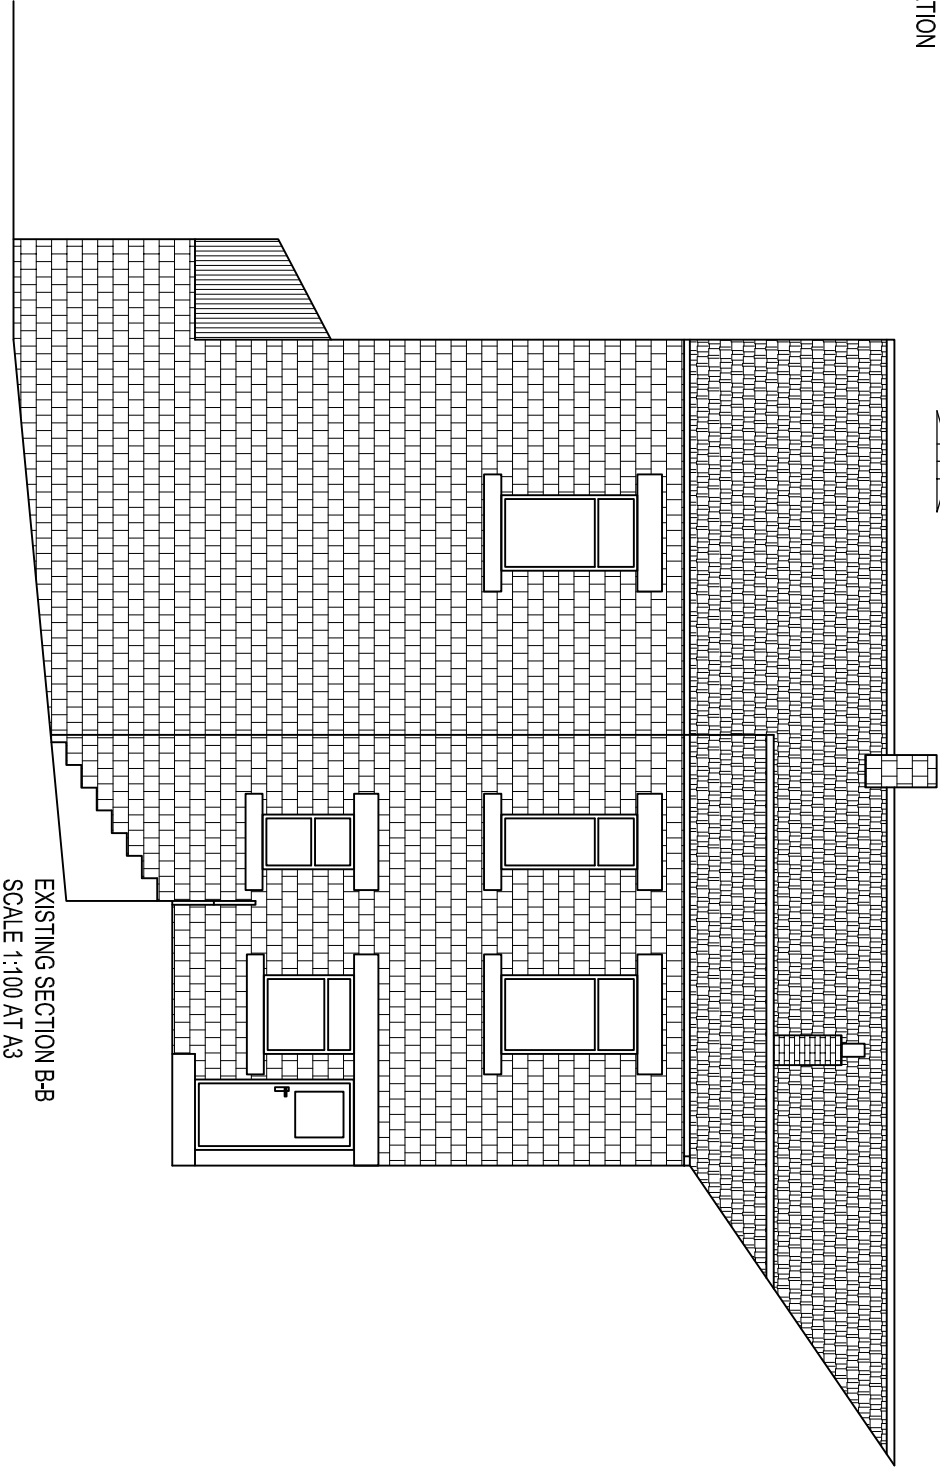

EXISTING SECTION B-B
SCALE 1:100 AT A3

Rev	Description	By	Chk	App	Date
-----	-------------	----	-----	-----	------

JRB DESIGNS Ltd
1 Saville Road
Cudworth
Barnsley
S72 8LT
Tel: 01226 383542
Fax: 01226 380078
Mob: 07970 541192
Email: joine@jrbdesigns.co.uk

This drawing is copyright. © Jrbdesigns Ltd.

Client

MRS V WINFIELD

Drawing Title

PROPOSED ELEVATIONS

Address

121 DODWORTH ROAD
BARNSELEY
S70 6HL

Project Title:

PROPOSED FOUR STOREY
REAR EXTENSION

Purpose of Issue:

CONSTRUCTION

Drawing Status

FIRST ISSUE

Scale at A3	Drawn By	Date
AS SHOWN	JRB	31/03/2014
Checked By	Date	Approved By
31/03/2014		31/03/2014
Project No.	Drawing No.	Revision
MW001	002	-

APPROVAL ☒ INFORMATION ☐ TENDER ☐ CONTRACT ☐ CONSTRUCTION ☐