



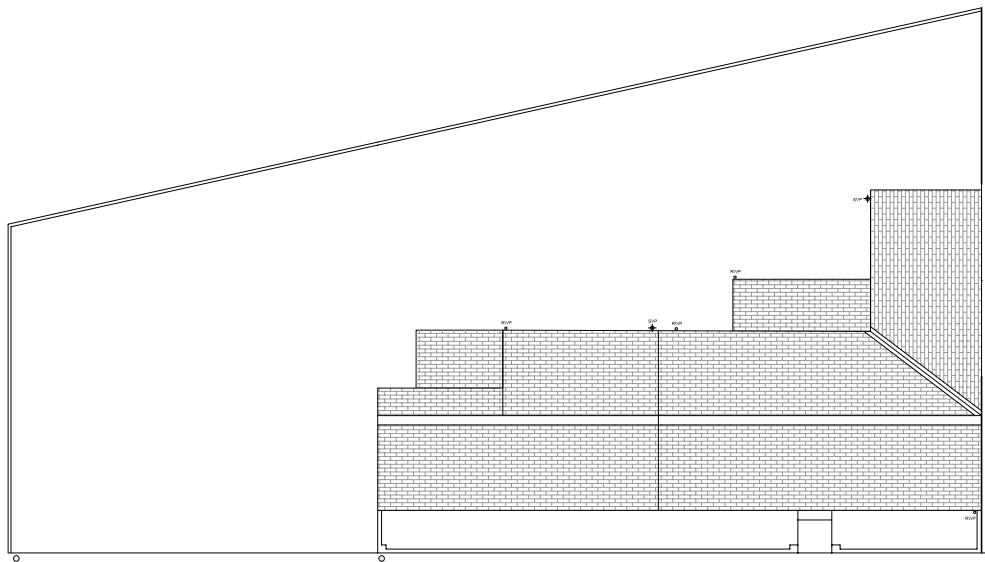

Roof PLAN 1:200

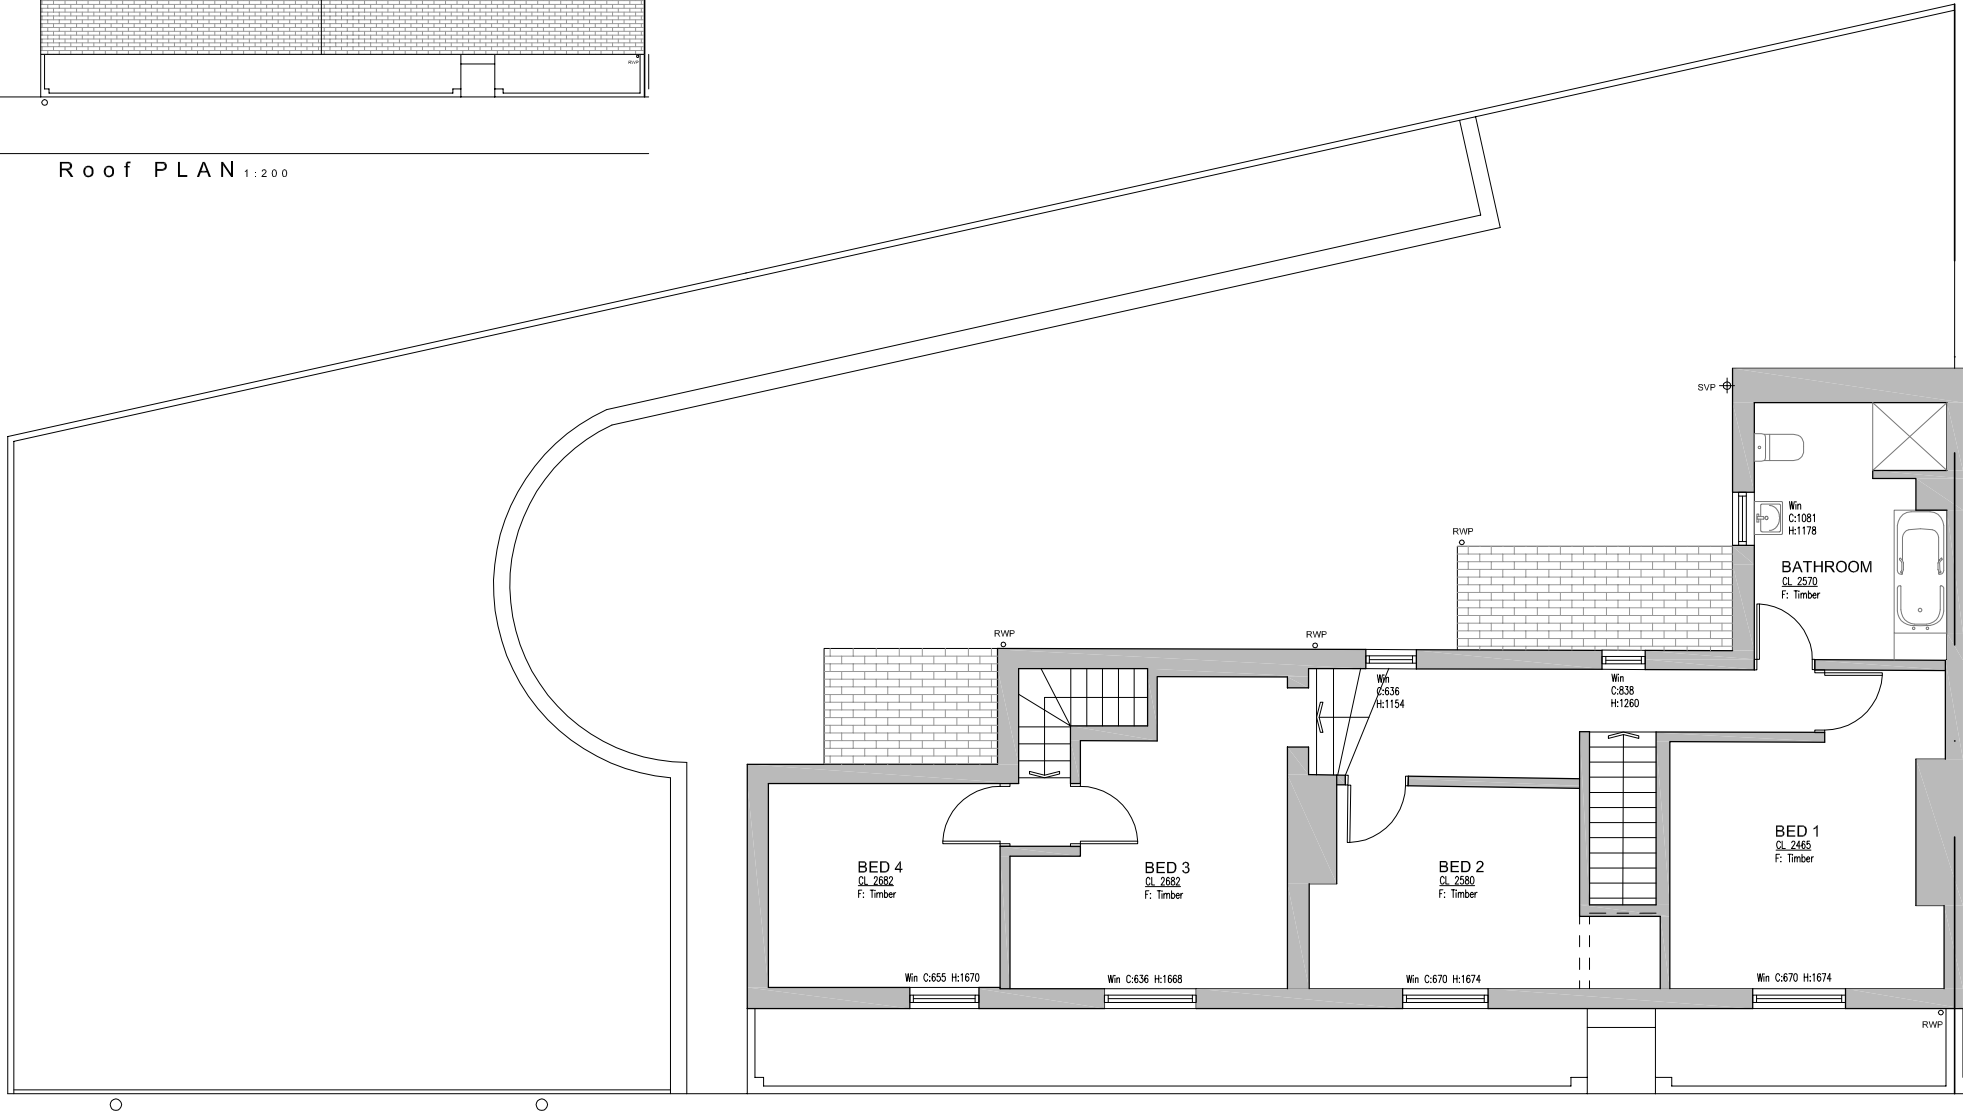

1st FLOOR PLAN

Rev. Date Reason for Issue Chk



Russell Robinson
Architecture

T: 0114 2322862 M: +44 (0)756 549 5837 E: russell.s.robinson@gmail.com
www.russellrobinson.co.uk

2A Acorn Hill Stannington Sheffield S6 6AW

Project 117-119 Cherry Tree Street, Elsecar, Barnsley, S74 8DG			
Title Existing Plan First			
Project No. 247	Scale @ A3 1:100	Date JUNE 2018	Drawn By RSR
Status SURVEY		Number S02	Revision

© COPYRIGHT EXISTS ON THE DESIGNS AND INFORMATION SHOWN ON THIS DRAWING
The Contractor must verify all dimensions on site before making shop drawings
or commencing work of any kind. No dimensions to be scaled from this drawing.
Any discrepancies in dimensions to be reported immediately.