

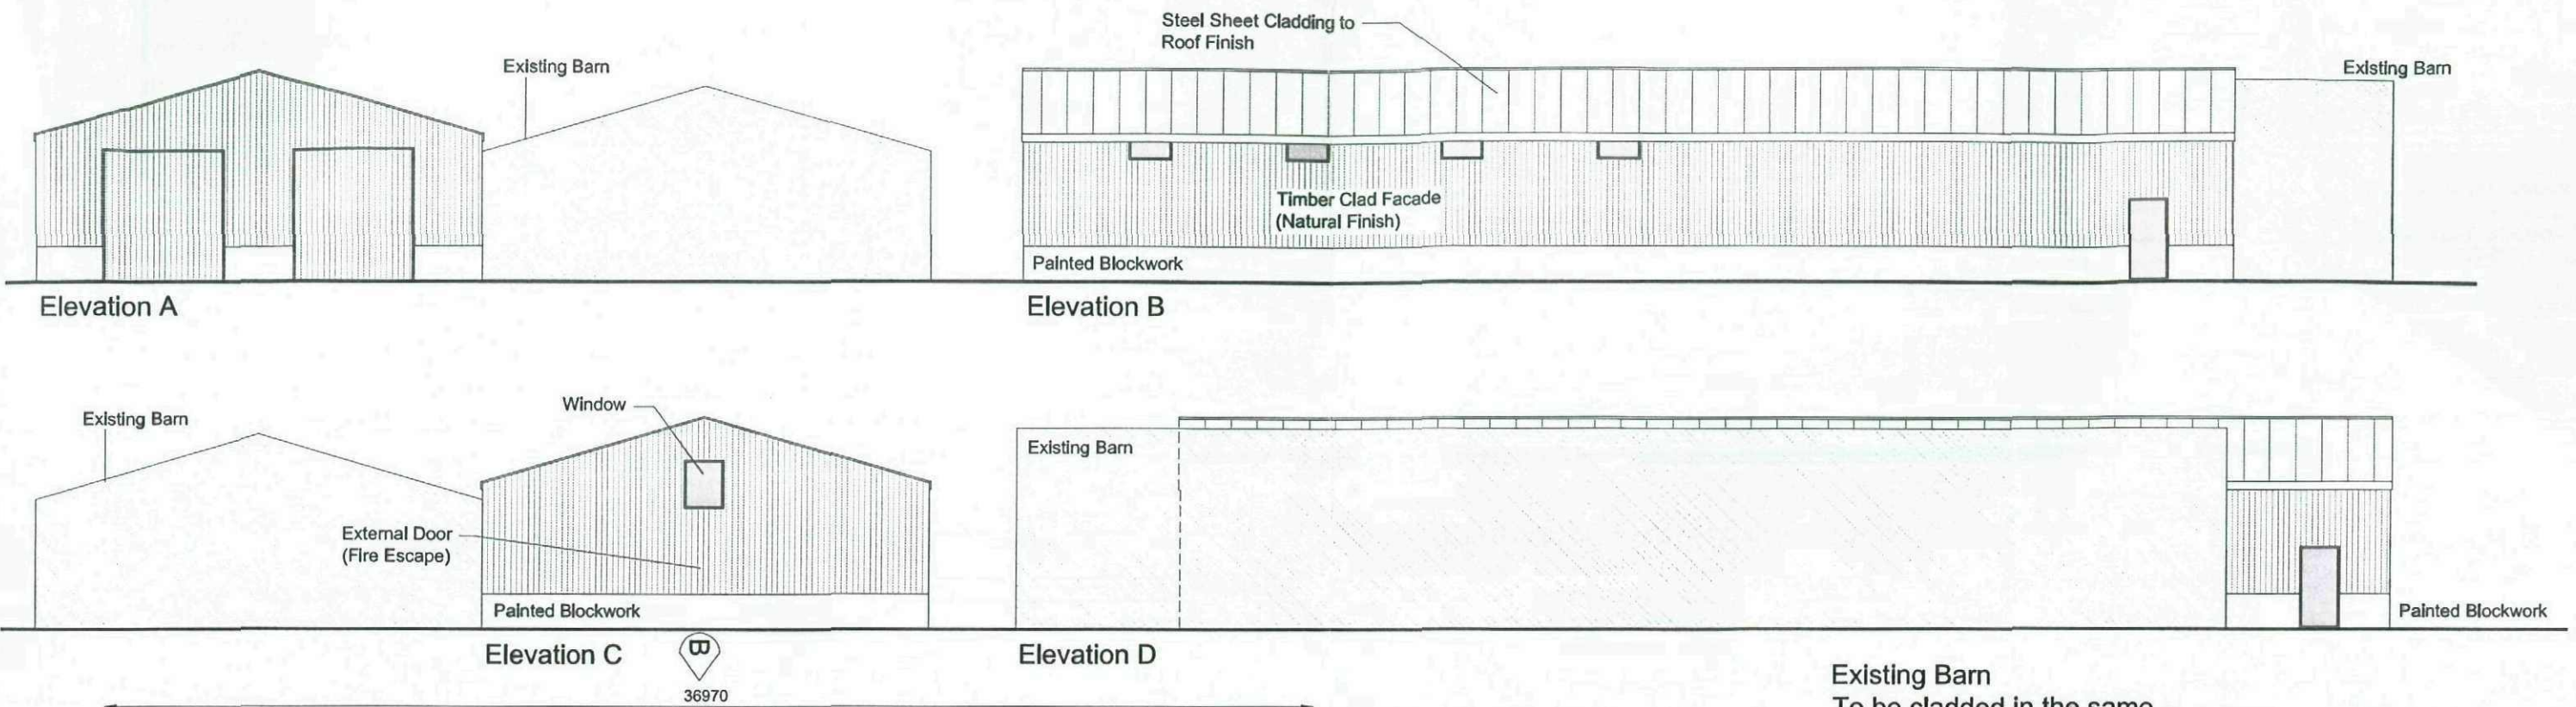


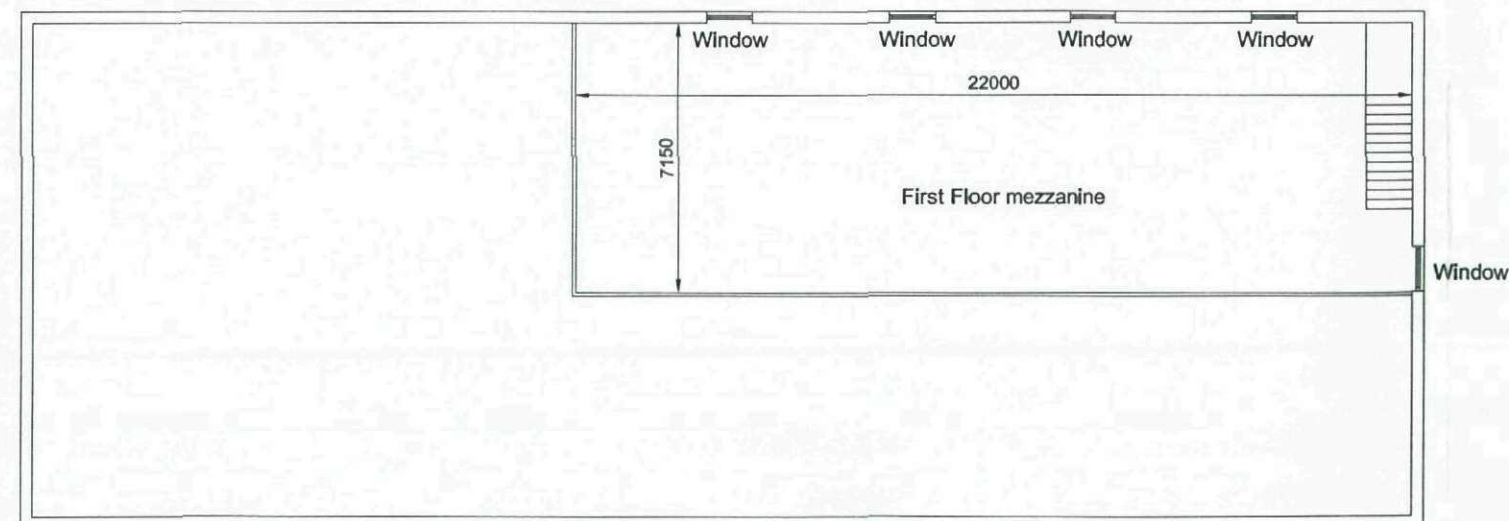

Existing Barn
To be cladded in the same materials as the proposed unit, to form a uniformity between the two units and create one unit.

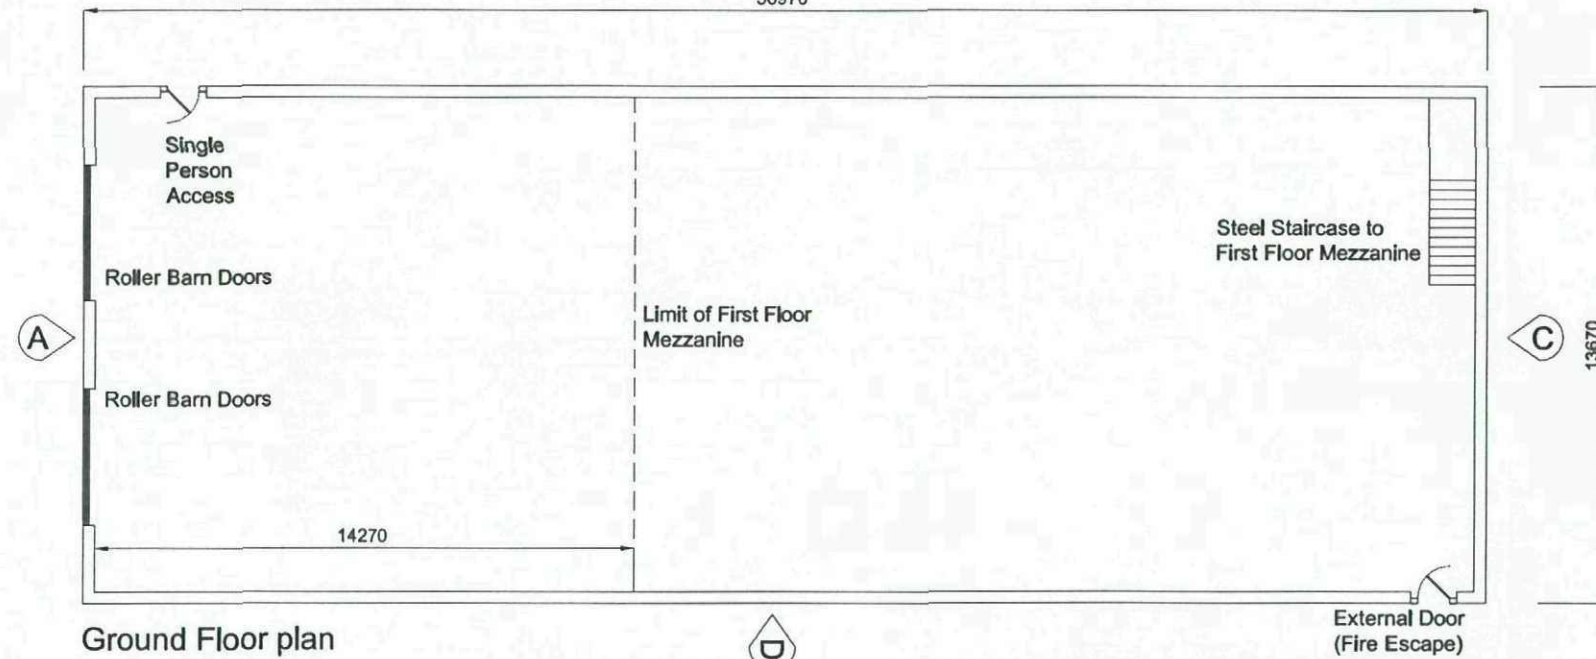

MR AND MRS HAWLEY

PROJECT
PROPOSED BARN UNIT ADDITION
AT BROADSTONE RESERVOIR

PLANS & ELEVATIONS

DRAWING NUMBER
2013-CAH-HBR-01

REV

SCALE @ A3
1:200

PLANS BY
C HUNTER - 07916840147



MR AND MRS HAWLEY

PROJECT
PROPOSED BARN UNIT ADDITION
AT BROADSTONE RESERVOIR

SITE PLAN AND LOCATION PLAN

DRAWING NUMBER

2013-CAH-HBR-02

REV

SCALE @ A3

1:500 & 1:1250

PLANS BY

C HUNTER - 07916840147



VIEW A

View Taken From Existing Car park

Proposed Addition to have a higher eaves line to allow for a valley and gutter detail, to enable the unit to drain correctly from roof surface run off.

VIEW A



VIEW B

View Taken From Track into site

Proposed Addition to be cut in to the land to have less of an impact to the surrounding environment

VIEW B

MR AND MRS HAWLEY

PROJECT
PROPOSED BARN UNIT ADDITION
AT BROADSTONE RESERVOIR

INDICATIVE PROPOSED VIEWS

DRAWING NUMBER

2013-CAH-HBR-03

REV

SCALE @ A3
NTS

PLANS BY
C HUNTER - 07916840147