




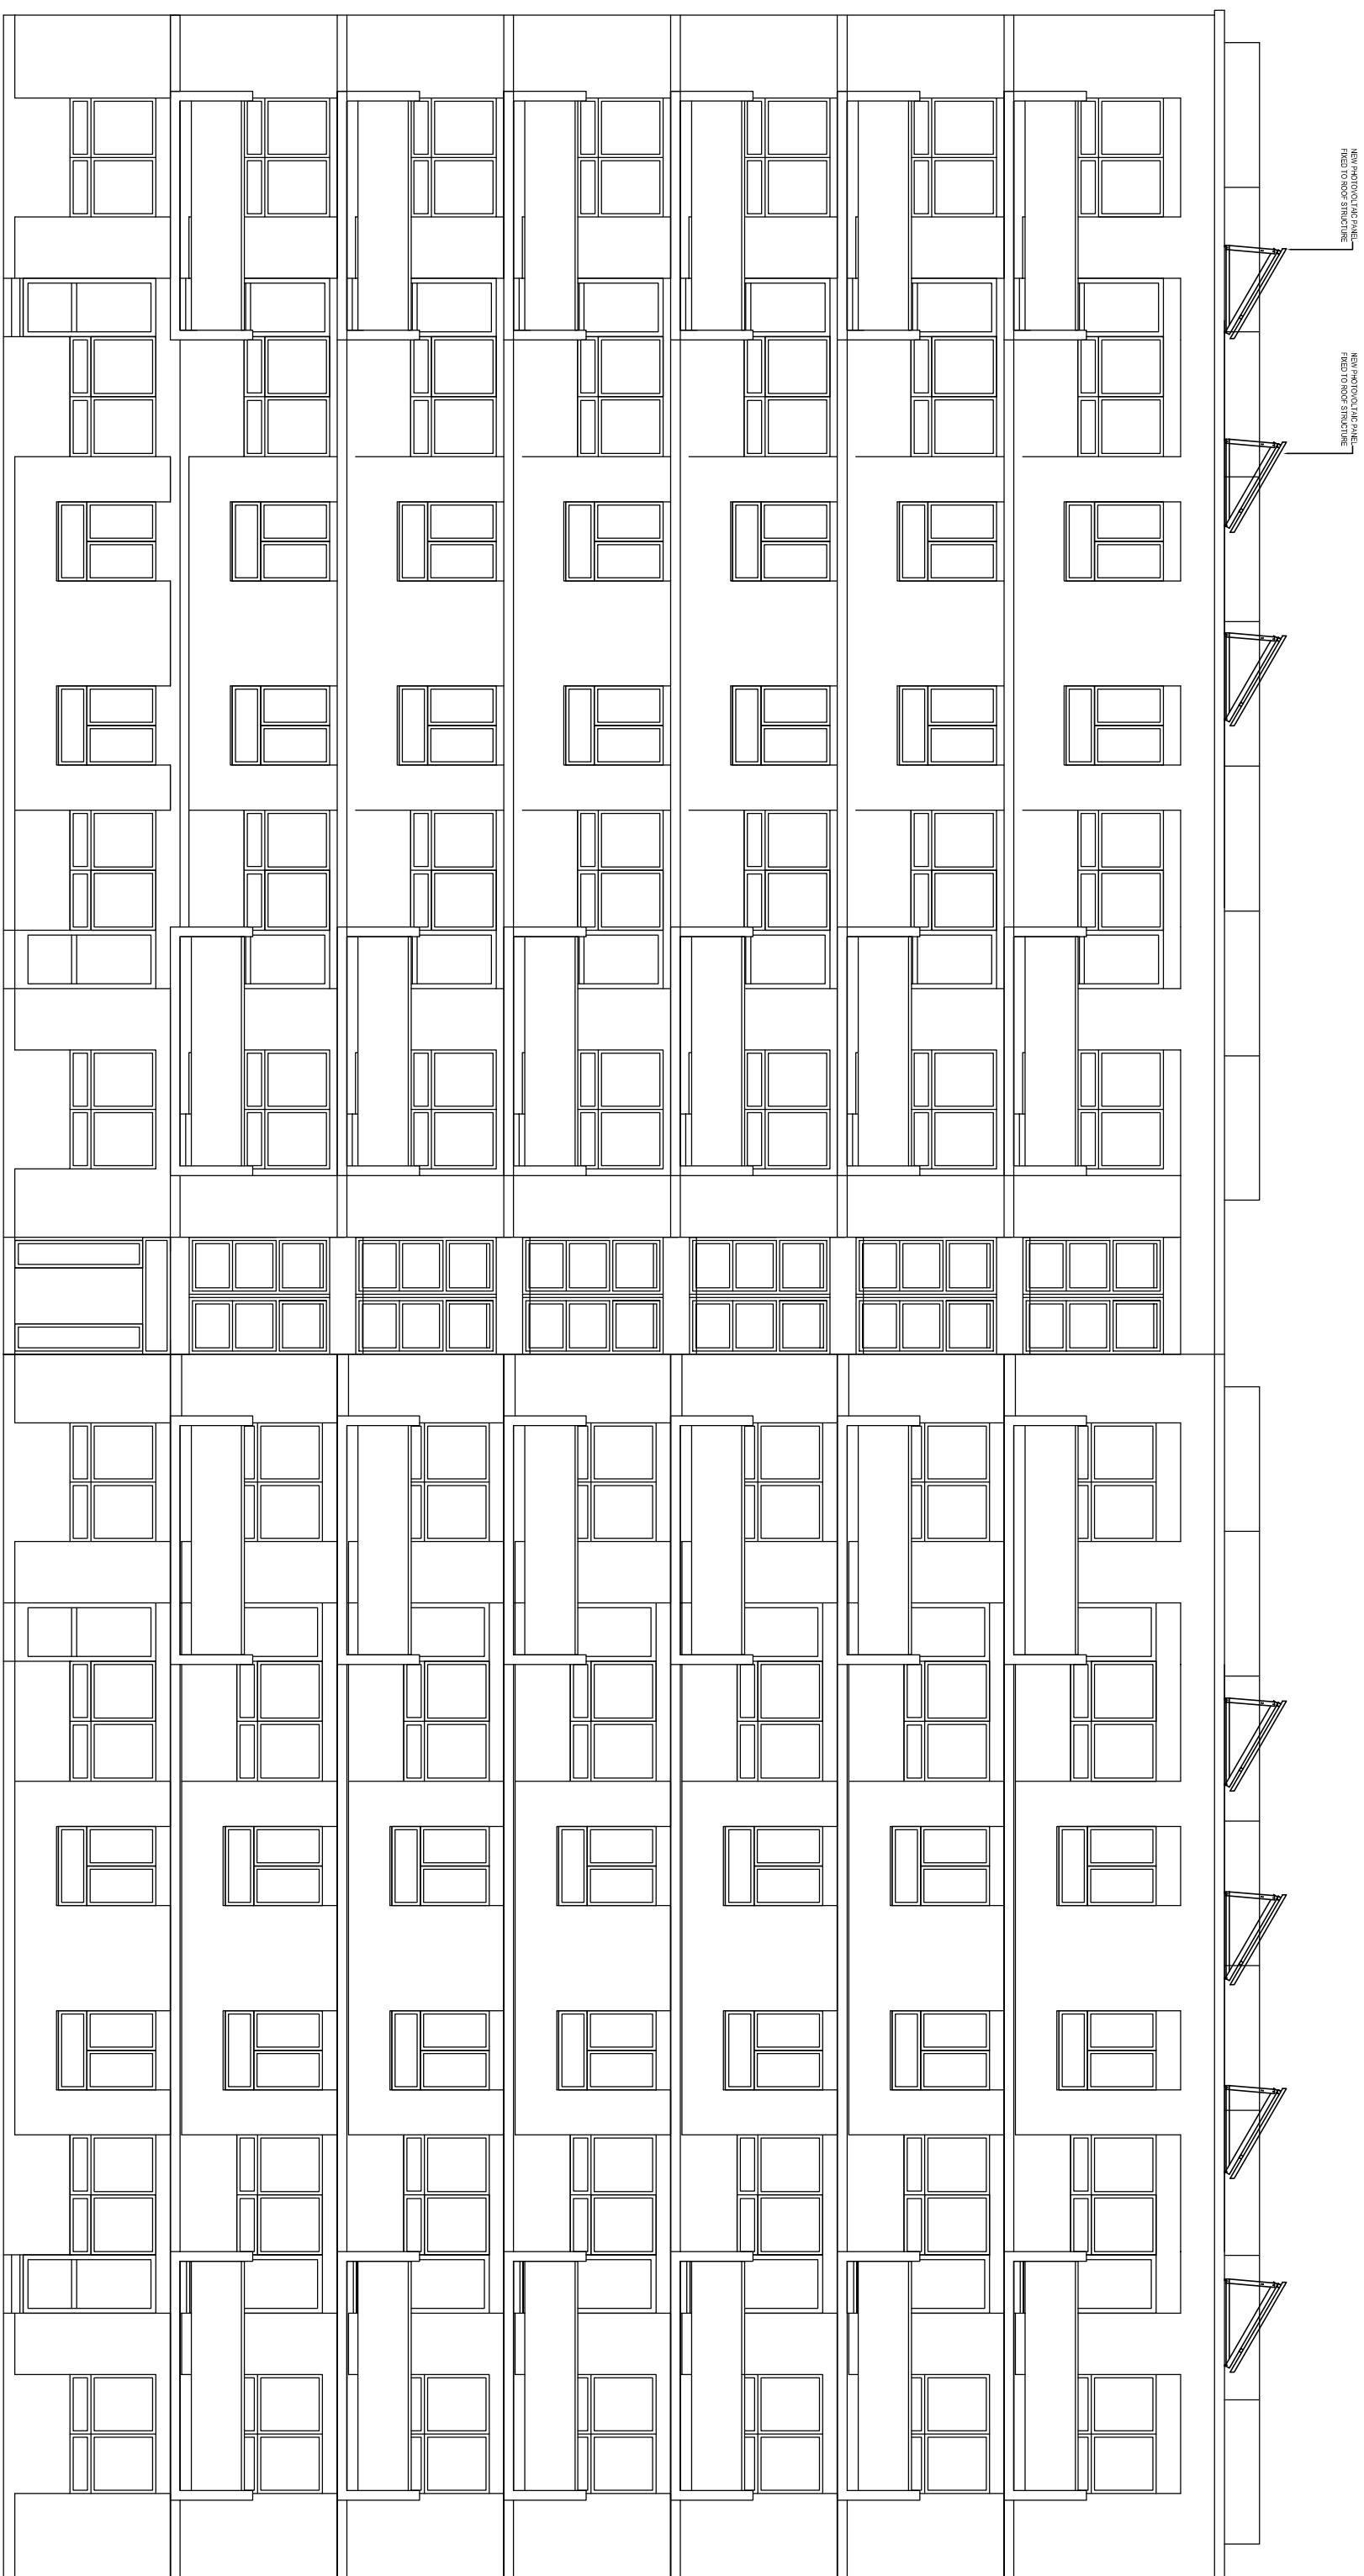


EAST ELEVATION - Scale: 1:100

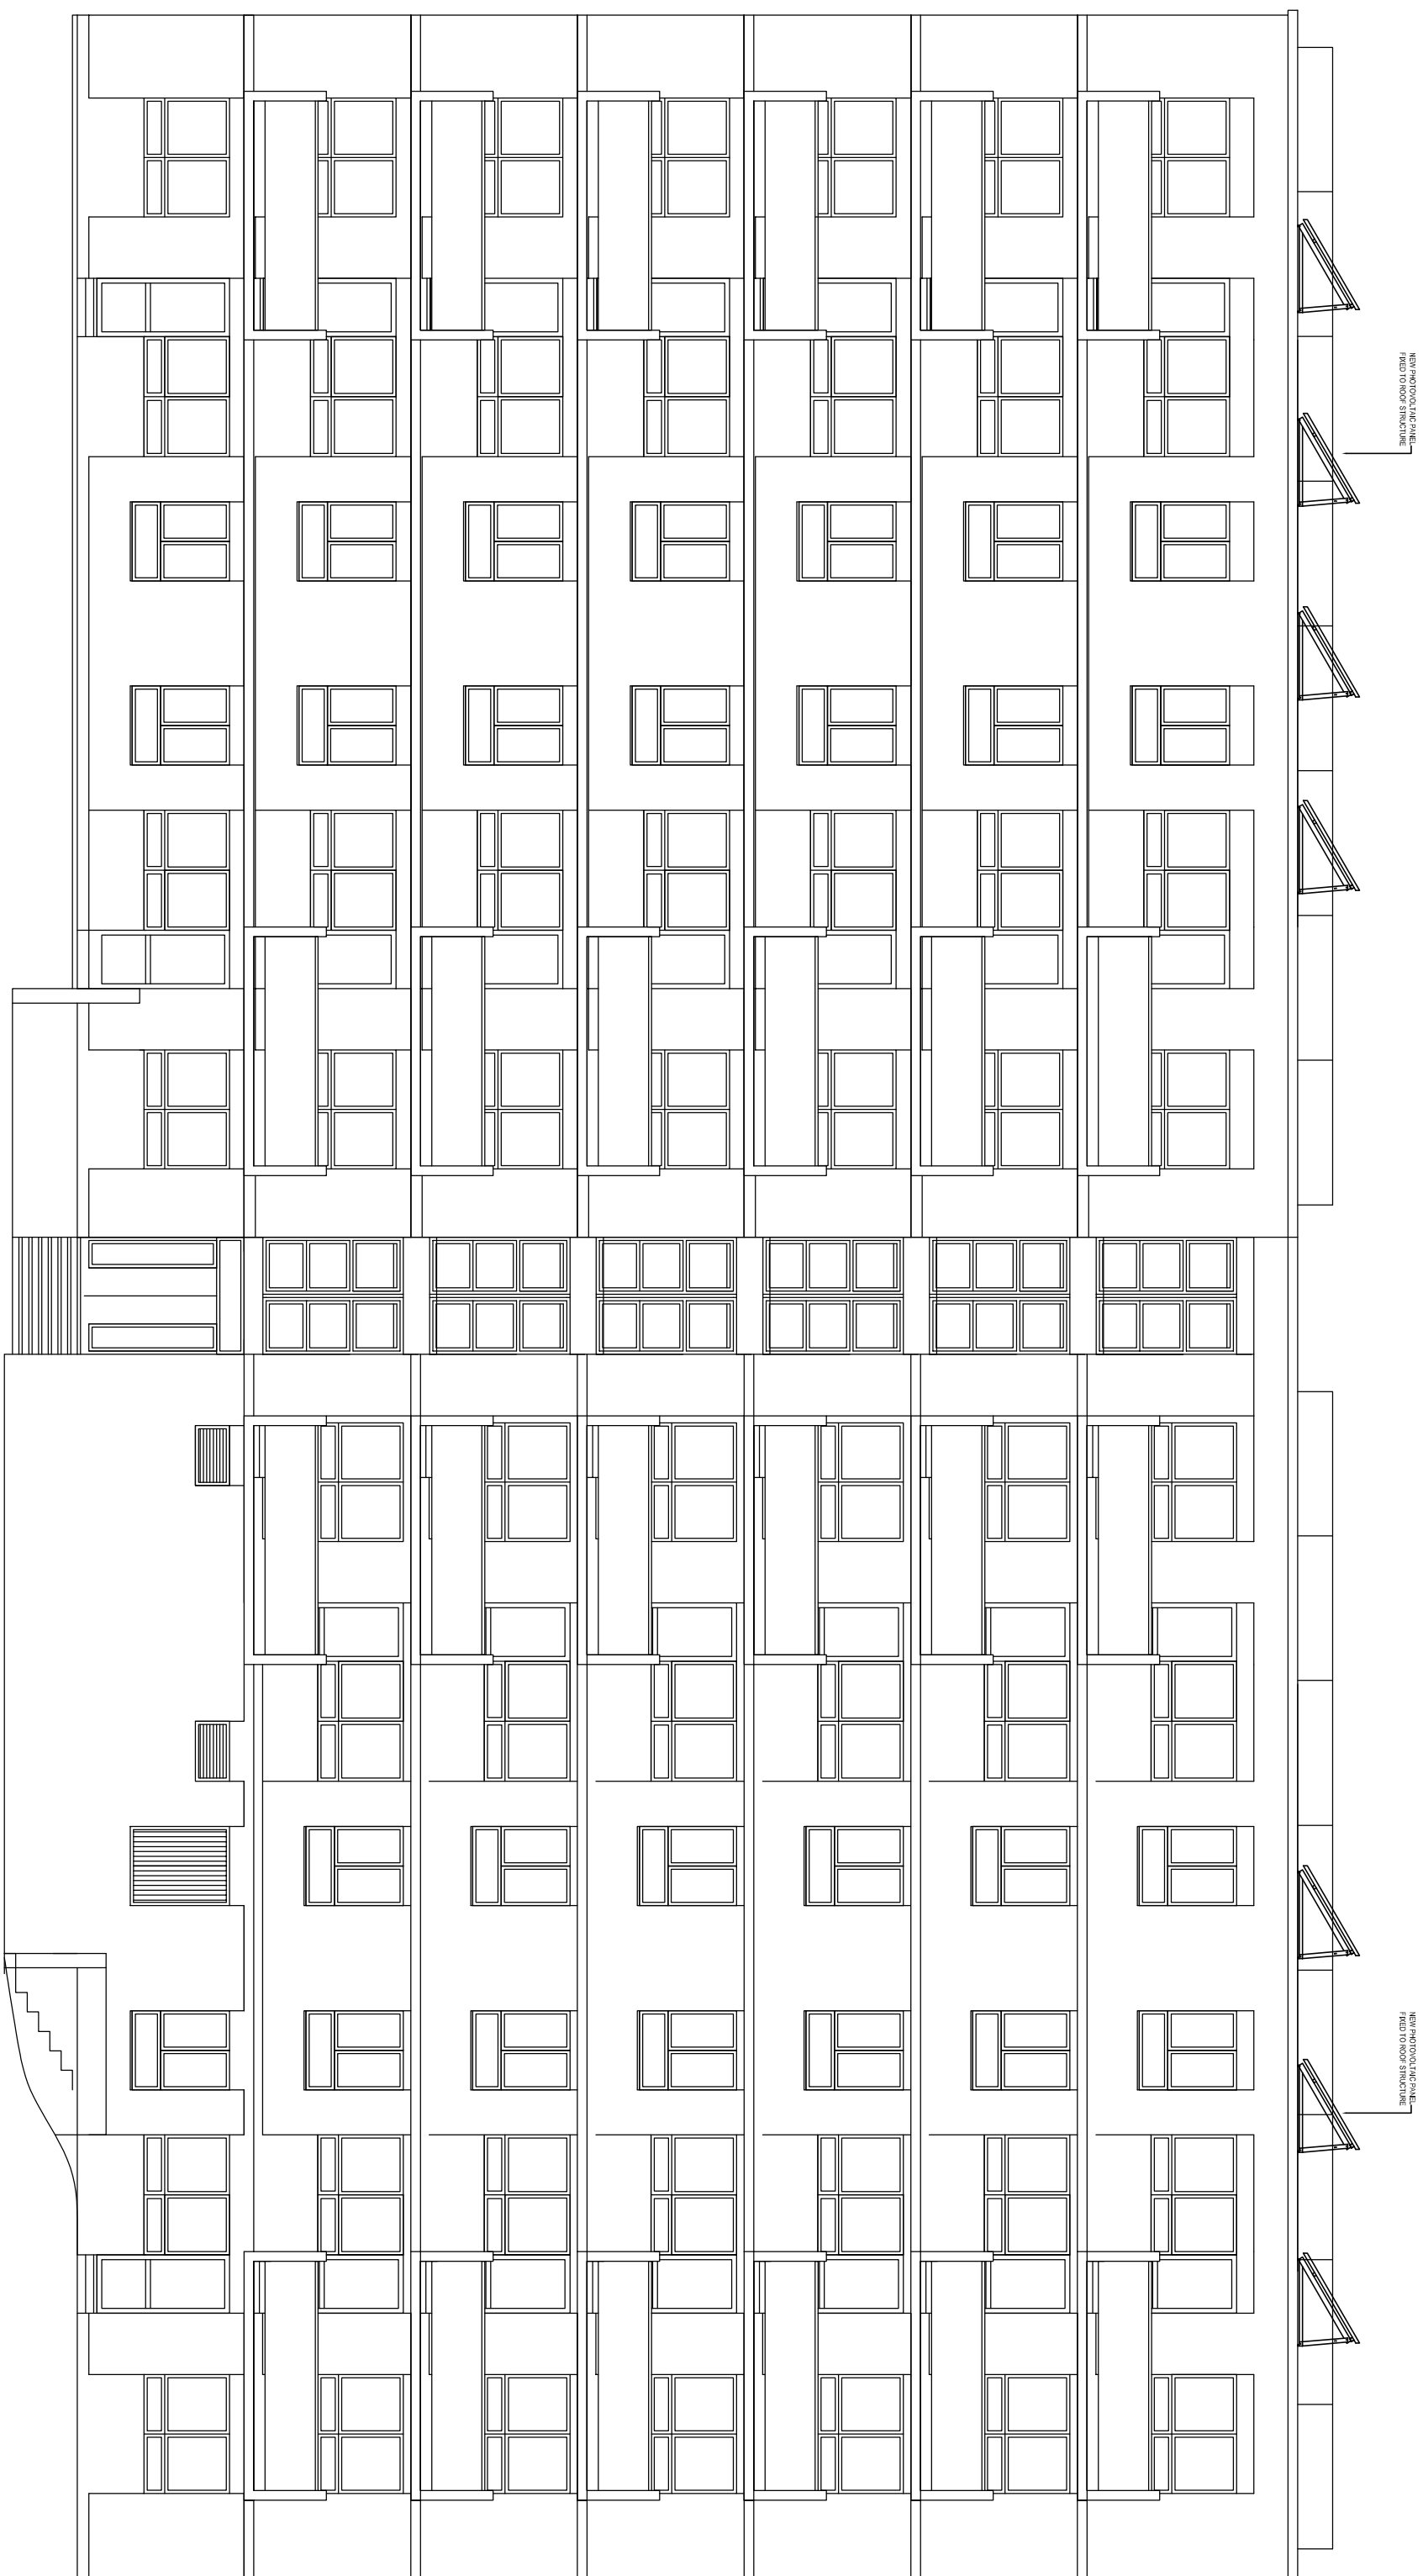

WEST ELEVATION - Scale 1:1

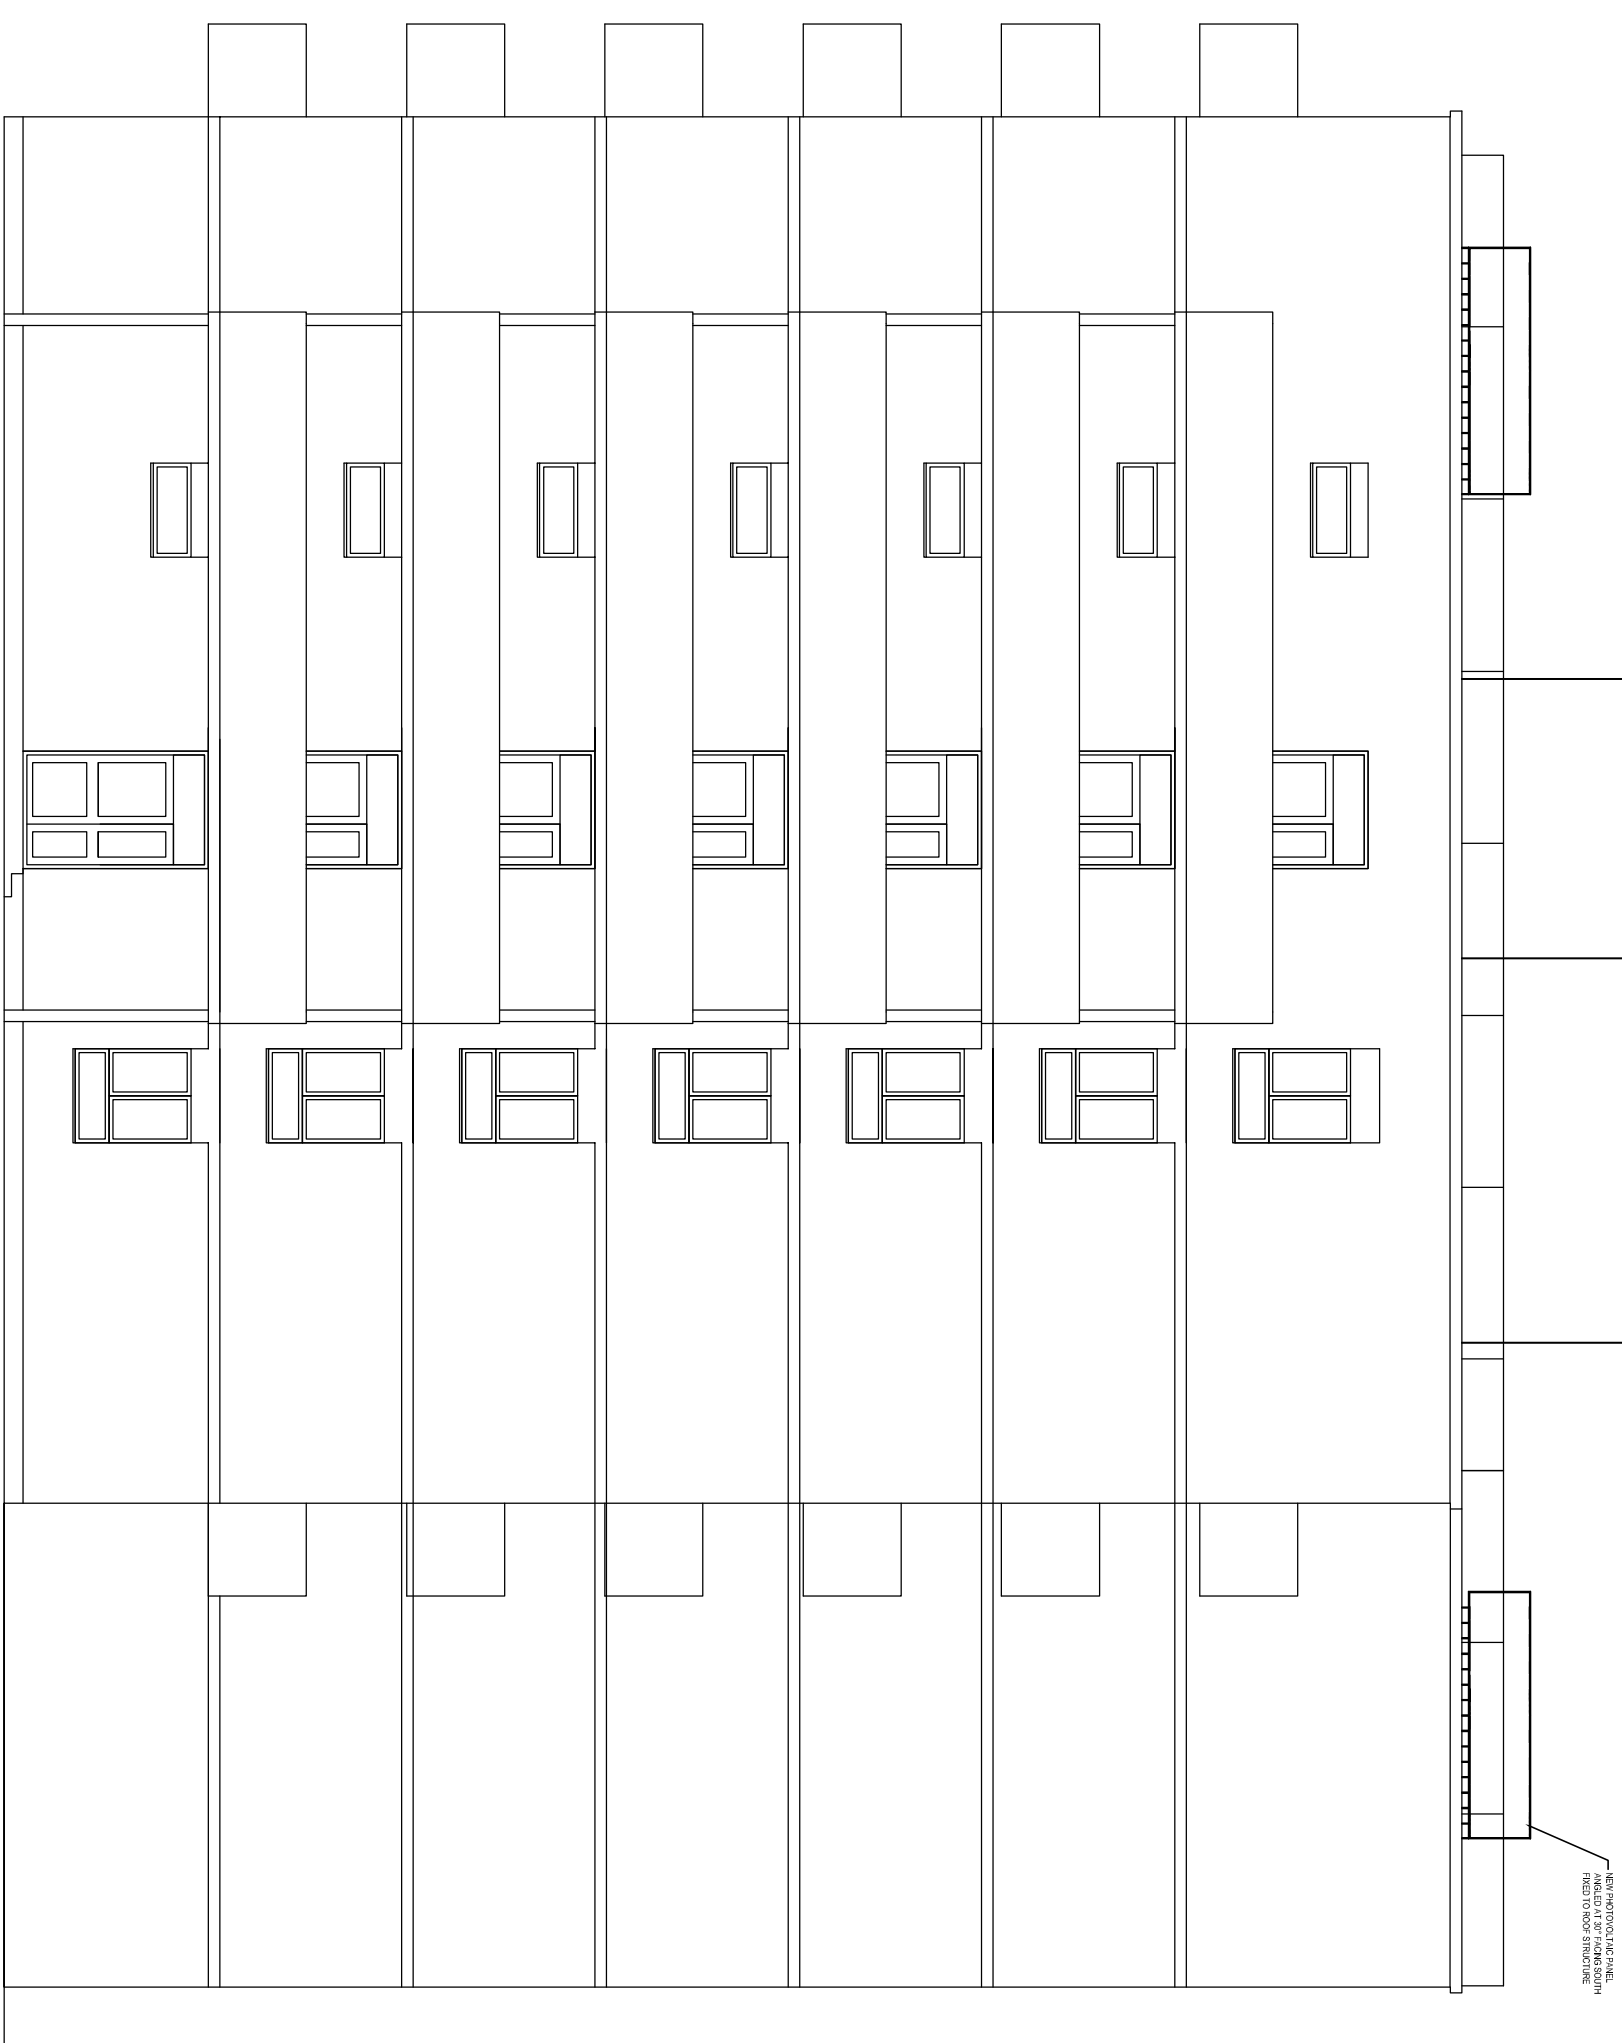

NORTH ELEVATION - Scale: 1:100

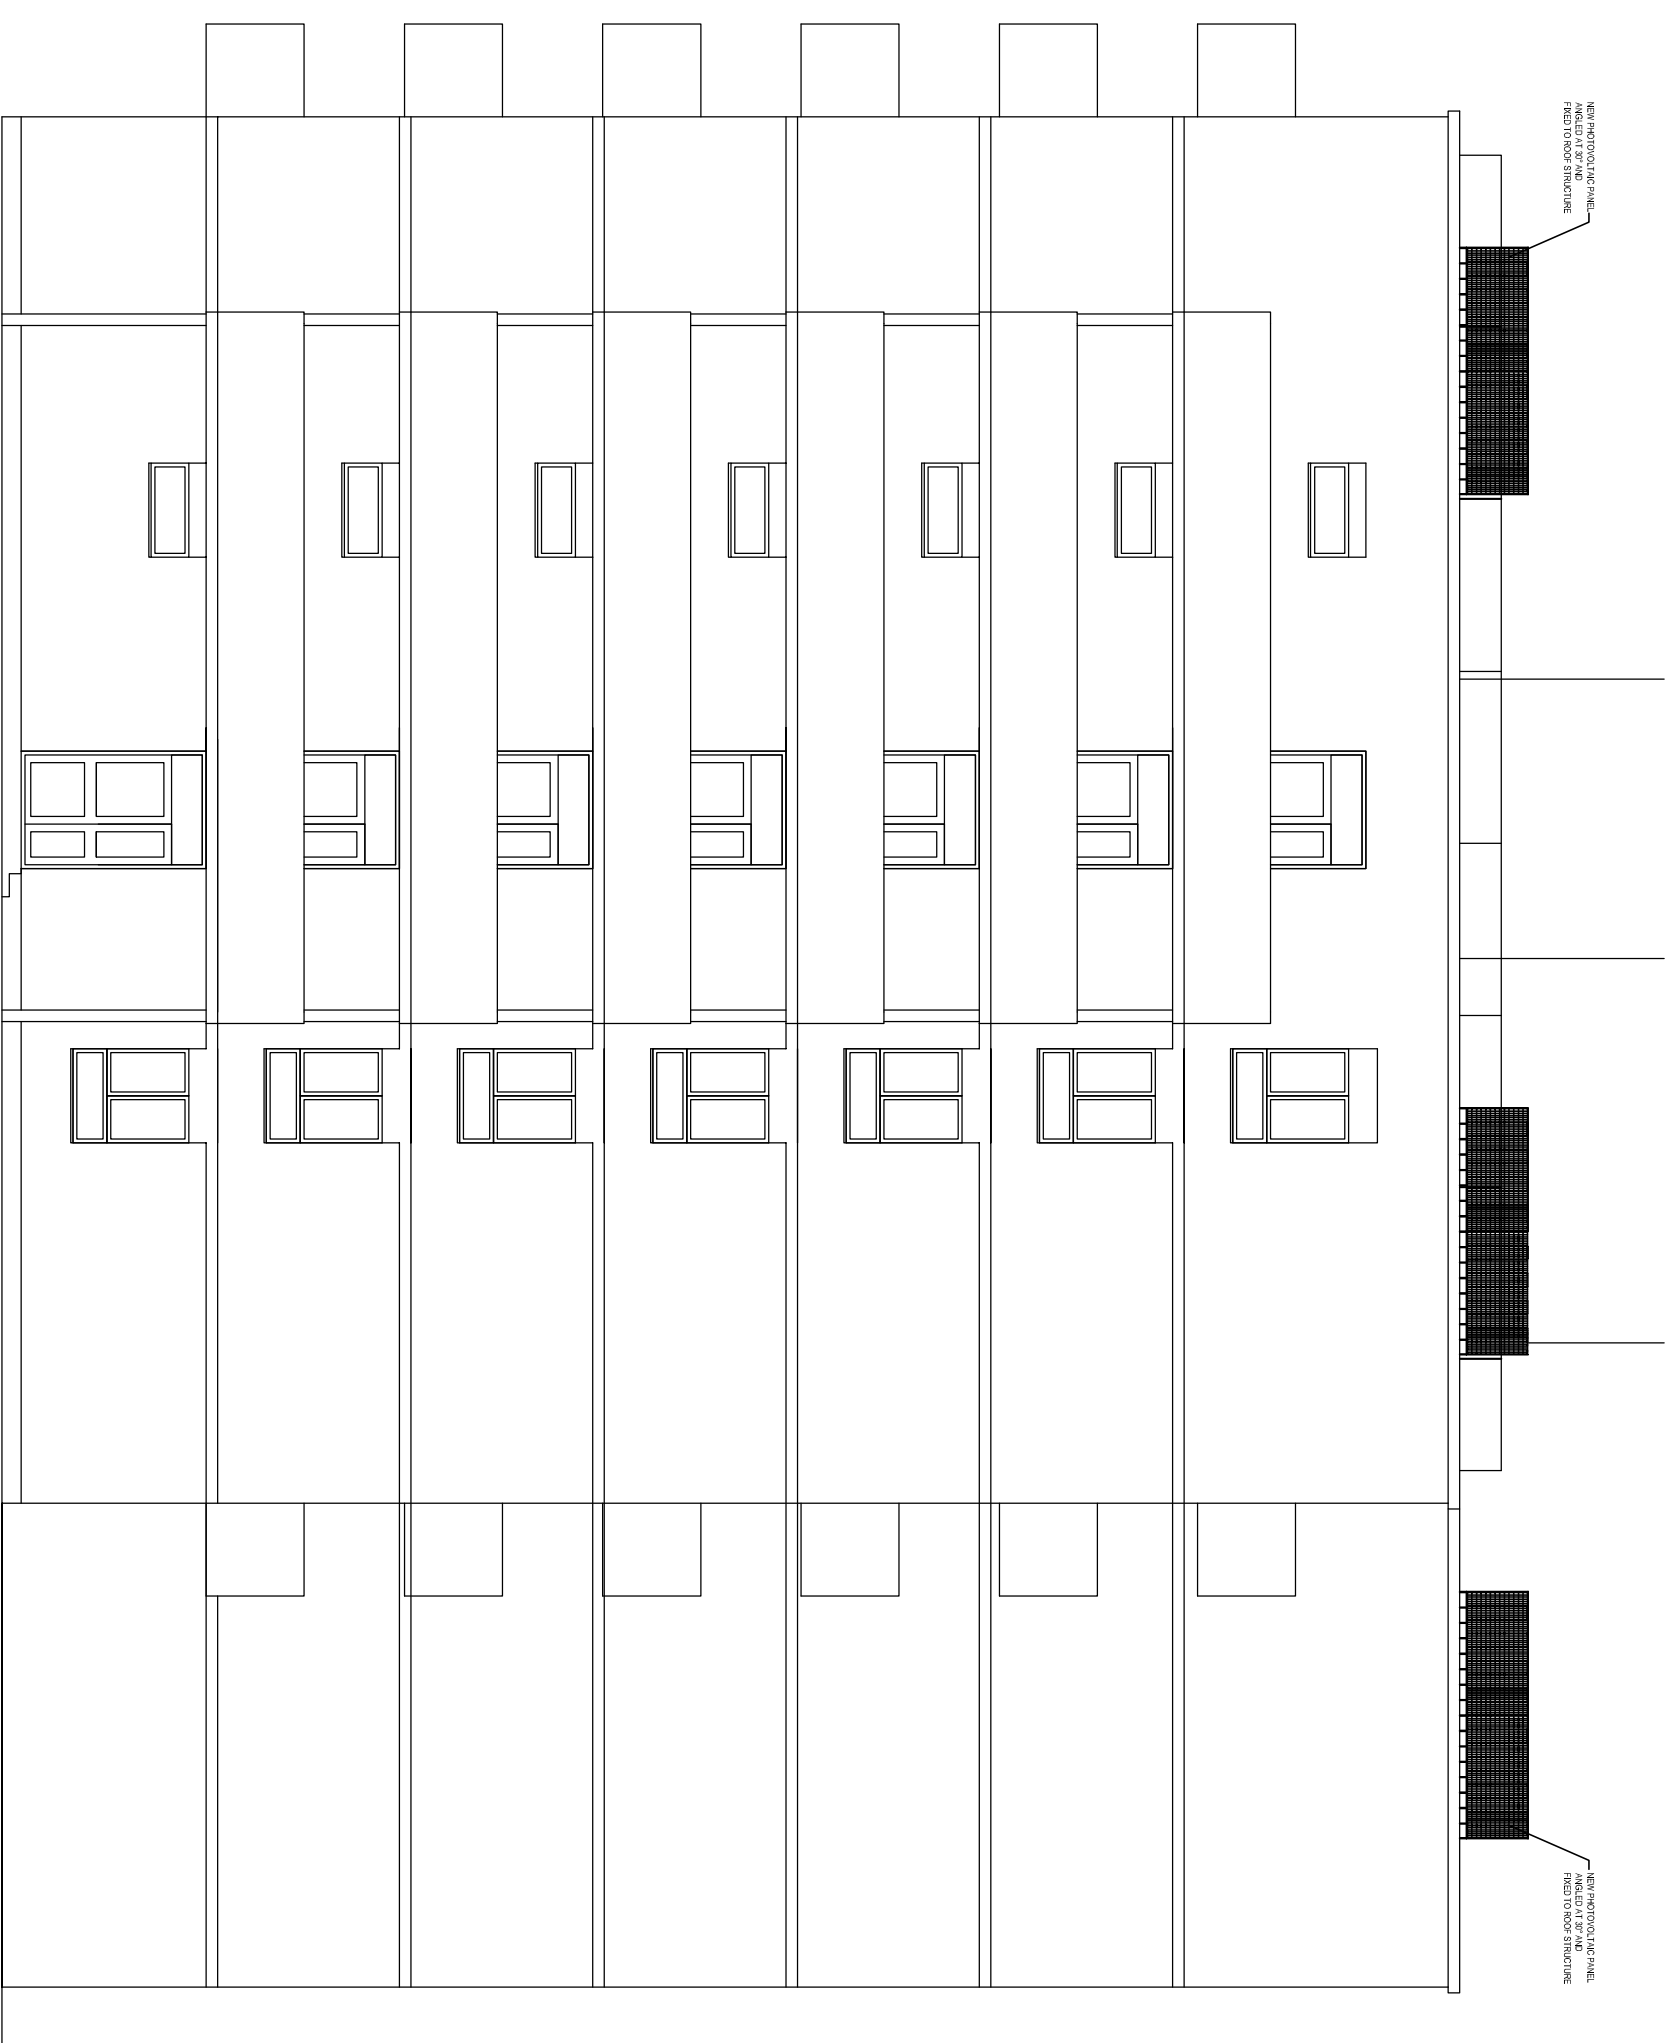

SOUTH ELEVATION - Scale 1:100

REV	DATE	DESCRIPTION
The contract is to comply in all respects with the current Building Regulations and is to be checked after the dimensions and levels. Do not scale the new drawings, use written dimensions. To be used in conjunction with Particulars Table 3, Schedule Particulars Section (A4, etc). Customer's Survey report reproduced in summary of Work & Volume of the Customer Order, Survey, Design, and Construction No. 14076605		
 NPS NORTH EAST LTD WIMBORNE CIRCLE, CASTLEBROM WES17 7YNSKESLEY, W17 9XK. GLOS201 EMAIL: north@npsgroup.co.uk Head Office: NPS Group Ltd, 14 Central Avenue, St Andrews Business Park, Newport, NP23 5ST, UK. (01623) 720027 FAX: (01623) 720021 E-mail: office@npsgroup.co.uk Web: www.npsgroup.co.uk		
PROJECT	Photo Volatile Scheme to Various Properties	
SUBJECT	Buckley House, Bamsley Elevations	
PROJECT NR	AG10.113 04	DRAWING NR
CLIENT	Bensistai Homes	
CAD FILE REF	DATE	SCALE
REV	2007 11 11	1:100@A1
DRWN	D Duce	CHECKED