



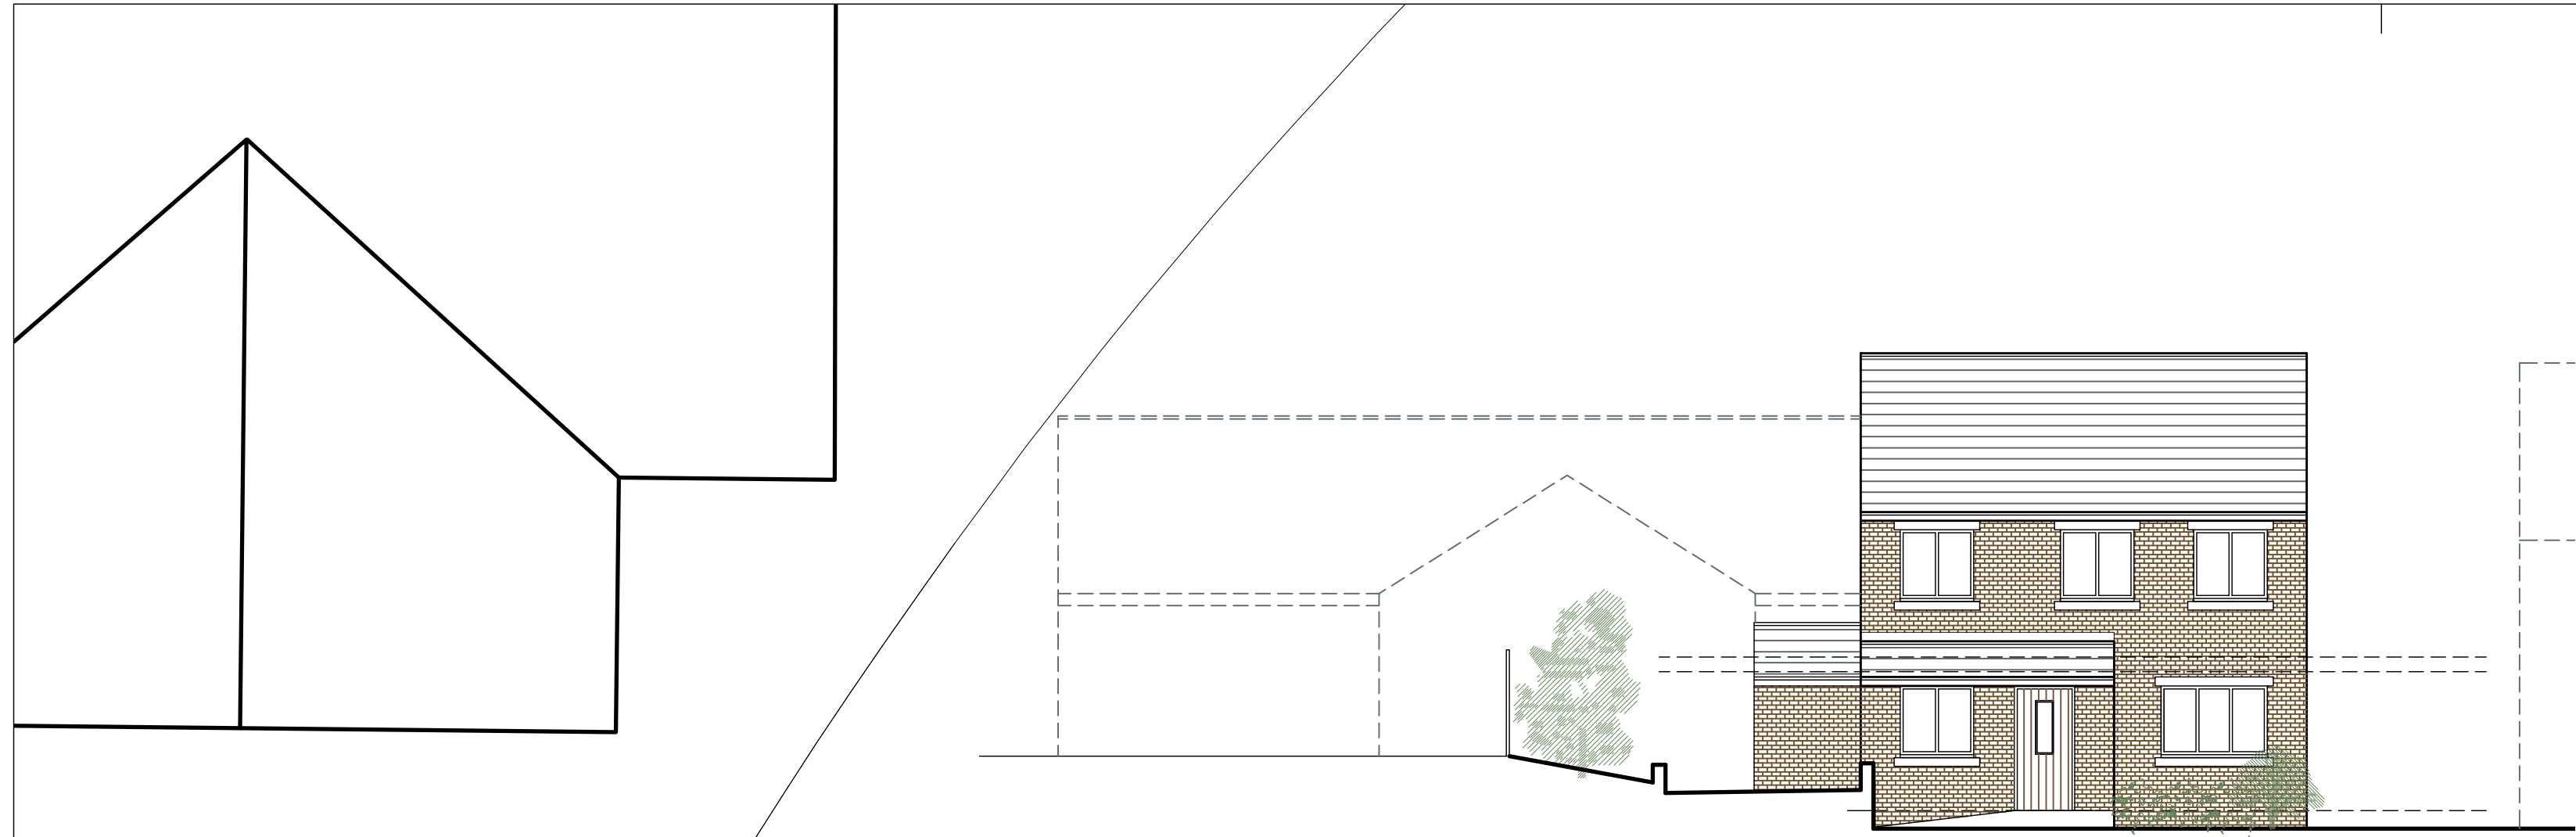


FRONT ELEVATION
SCALE 1:100




REAR ELEVATION
SCALE 1:100

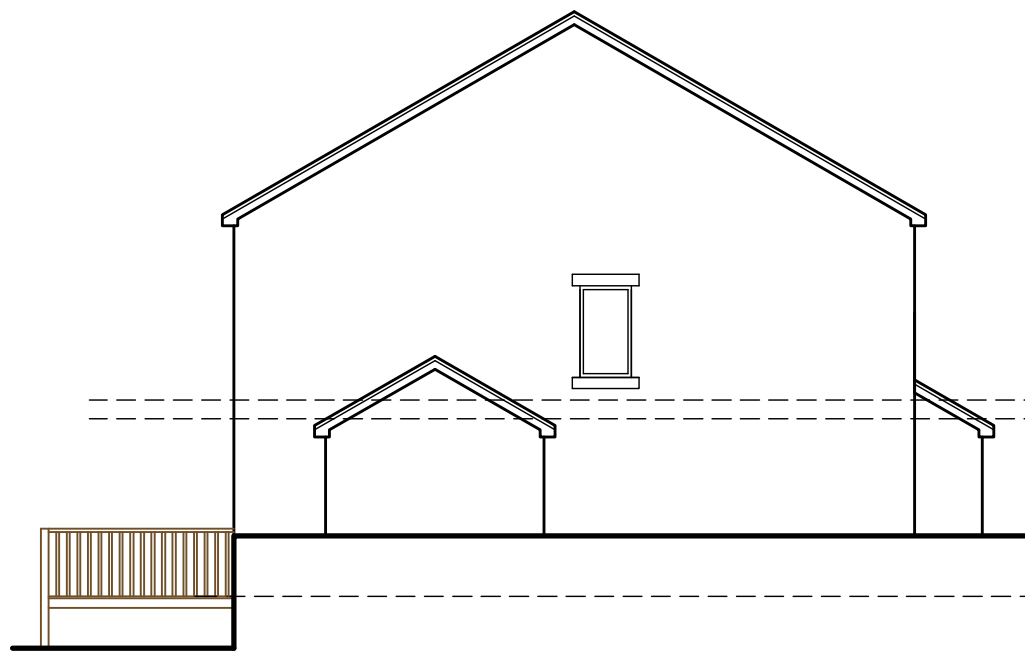


SIDE ELEVATION
SCALE 1:100

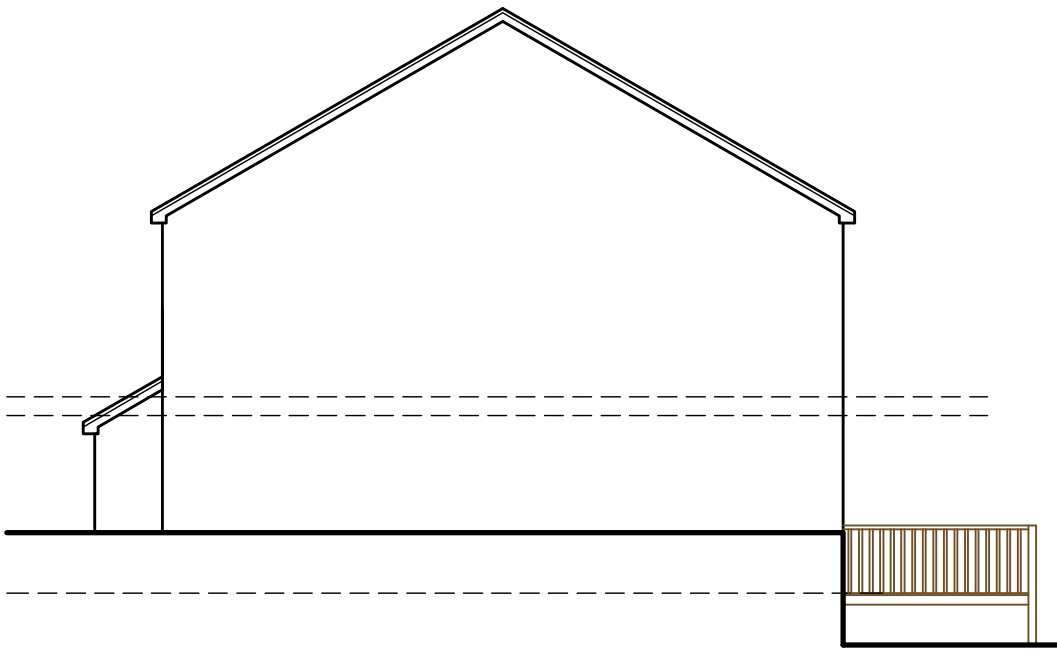


SIDE ELEVATION
SCALE 1:100

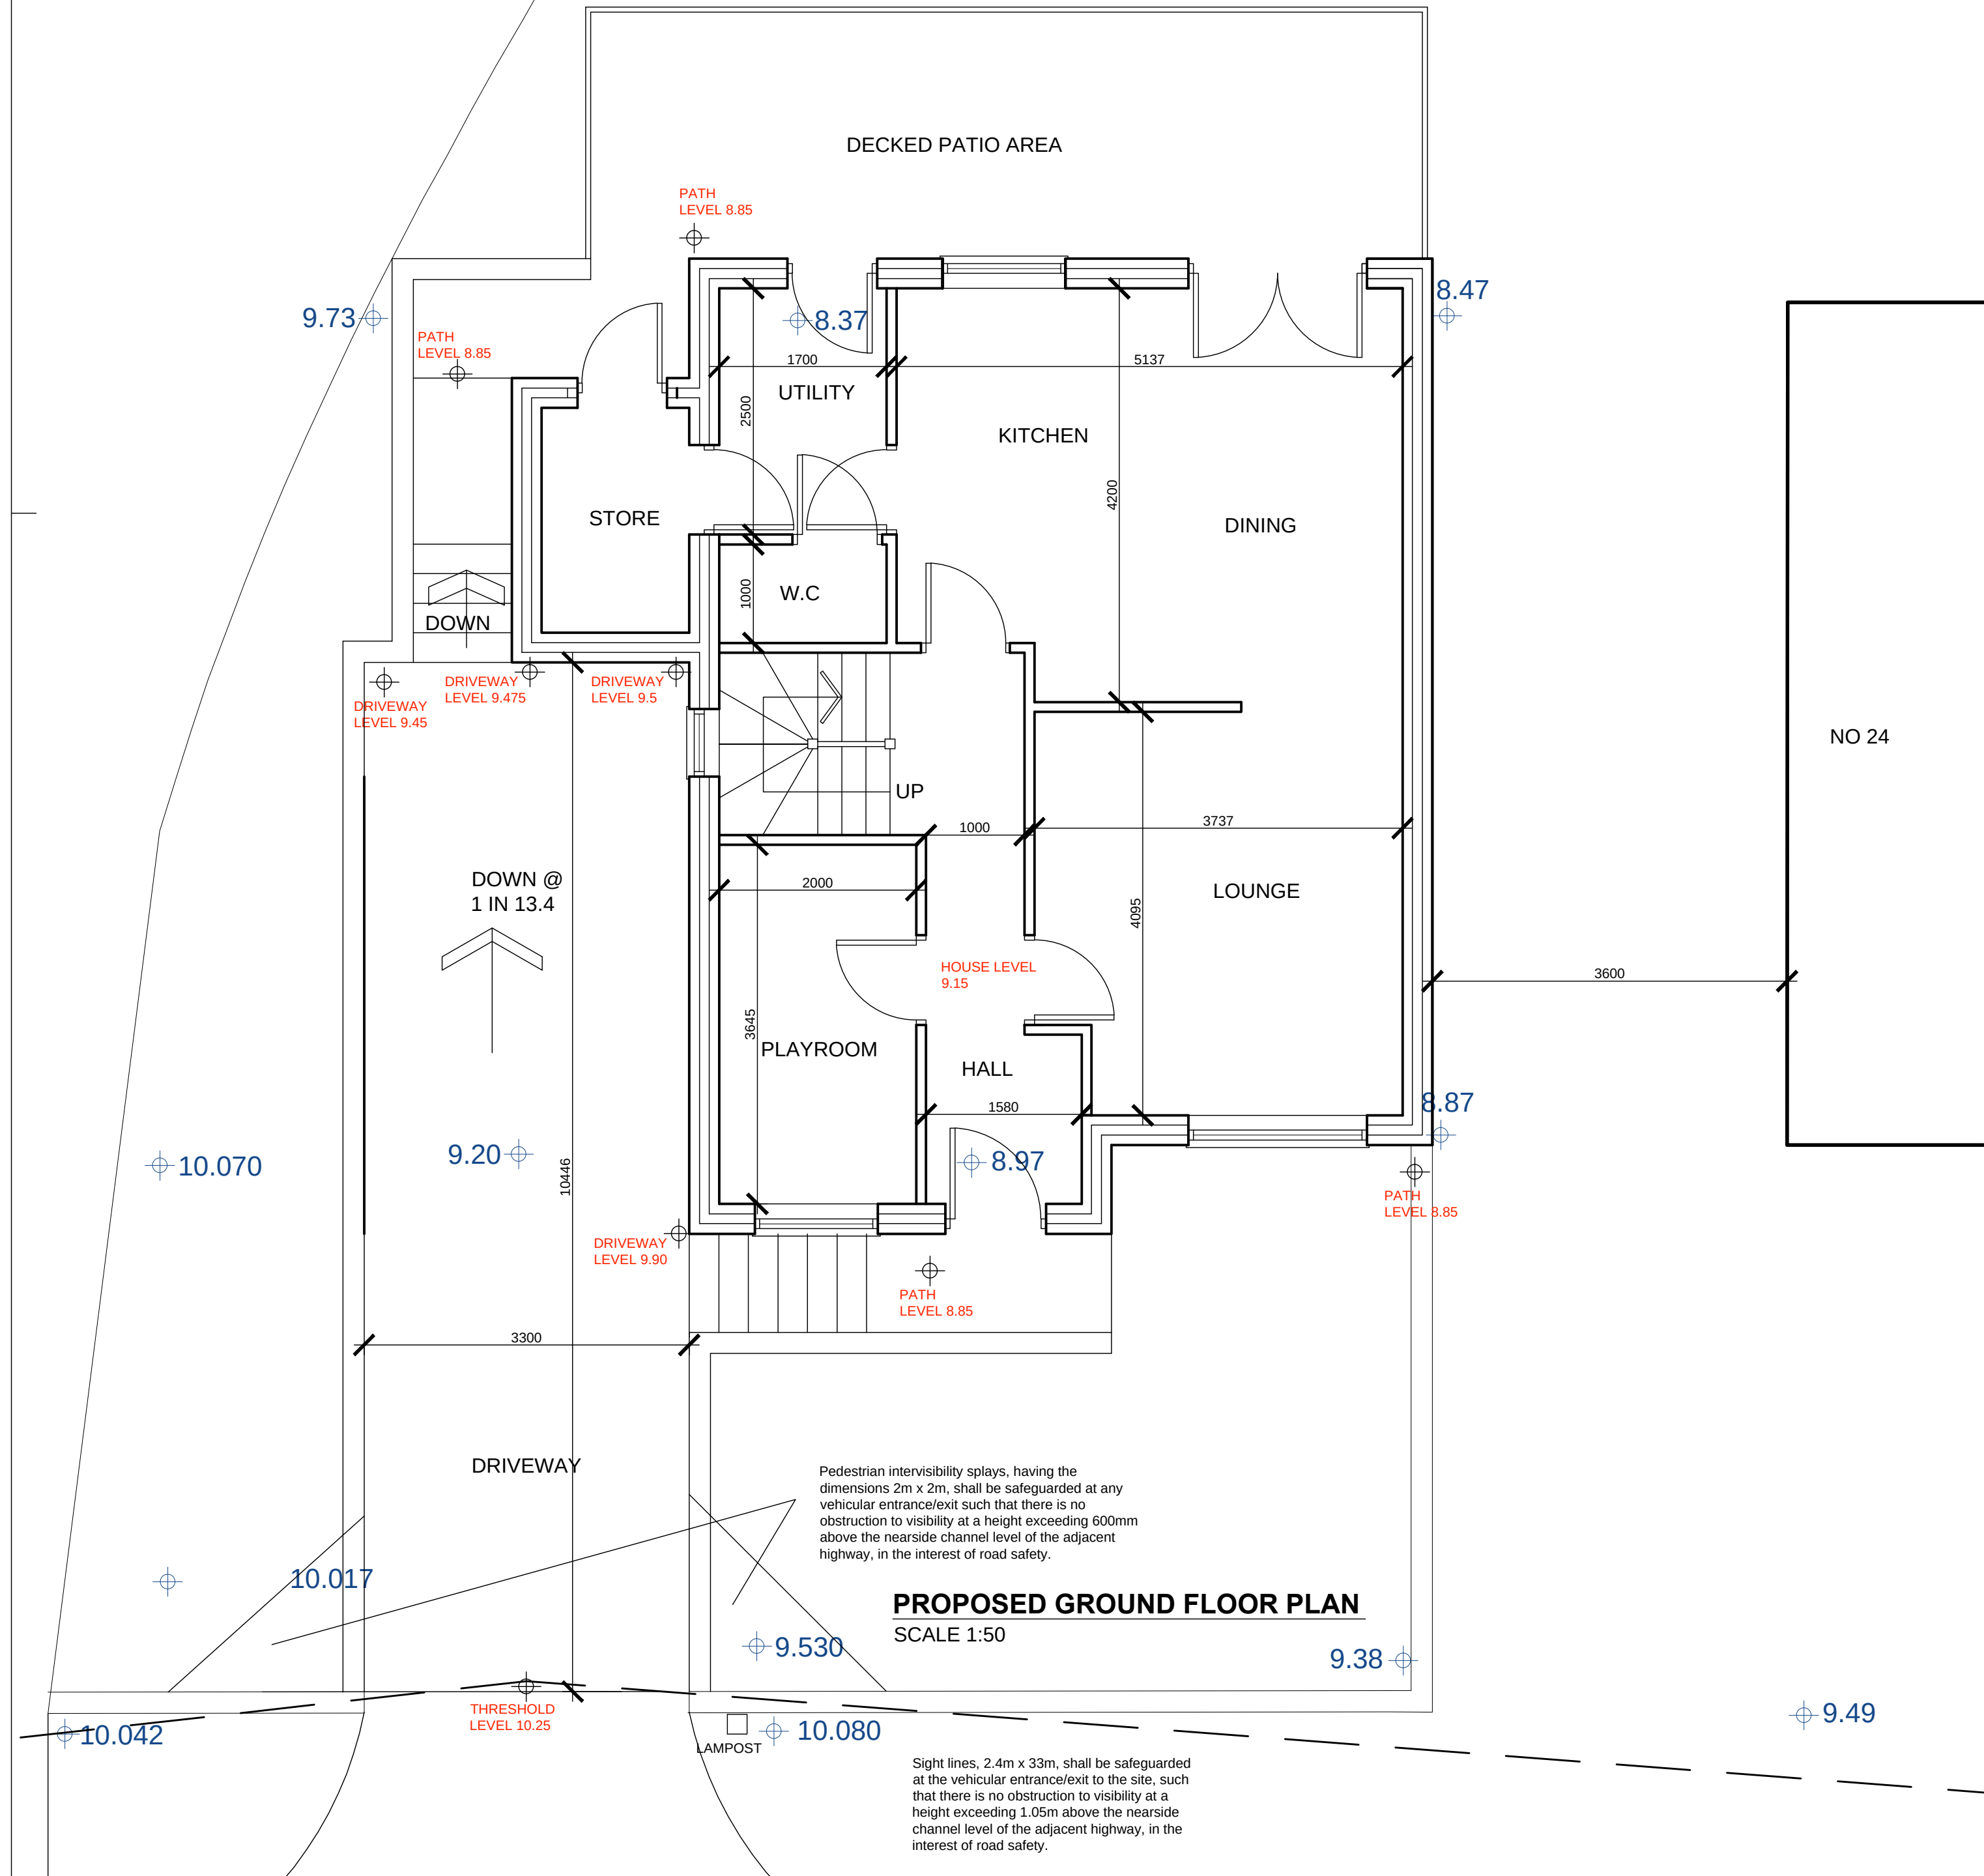

PROPOSED GROUND FLOOR PLAN
SCALE 1:50

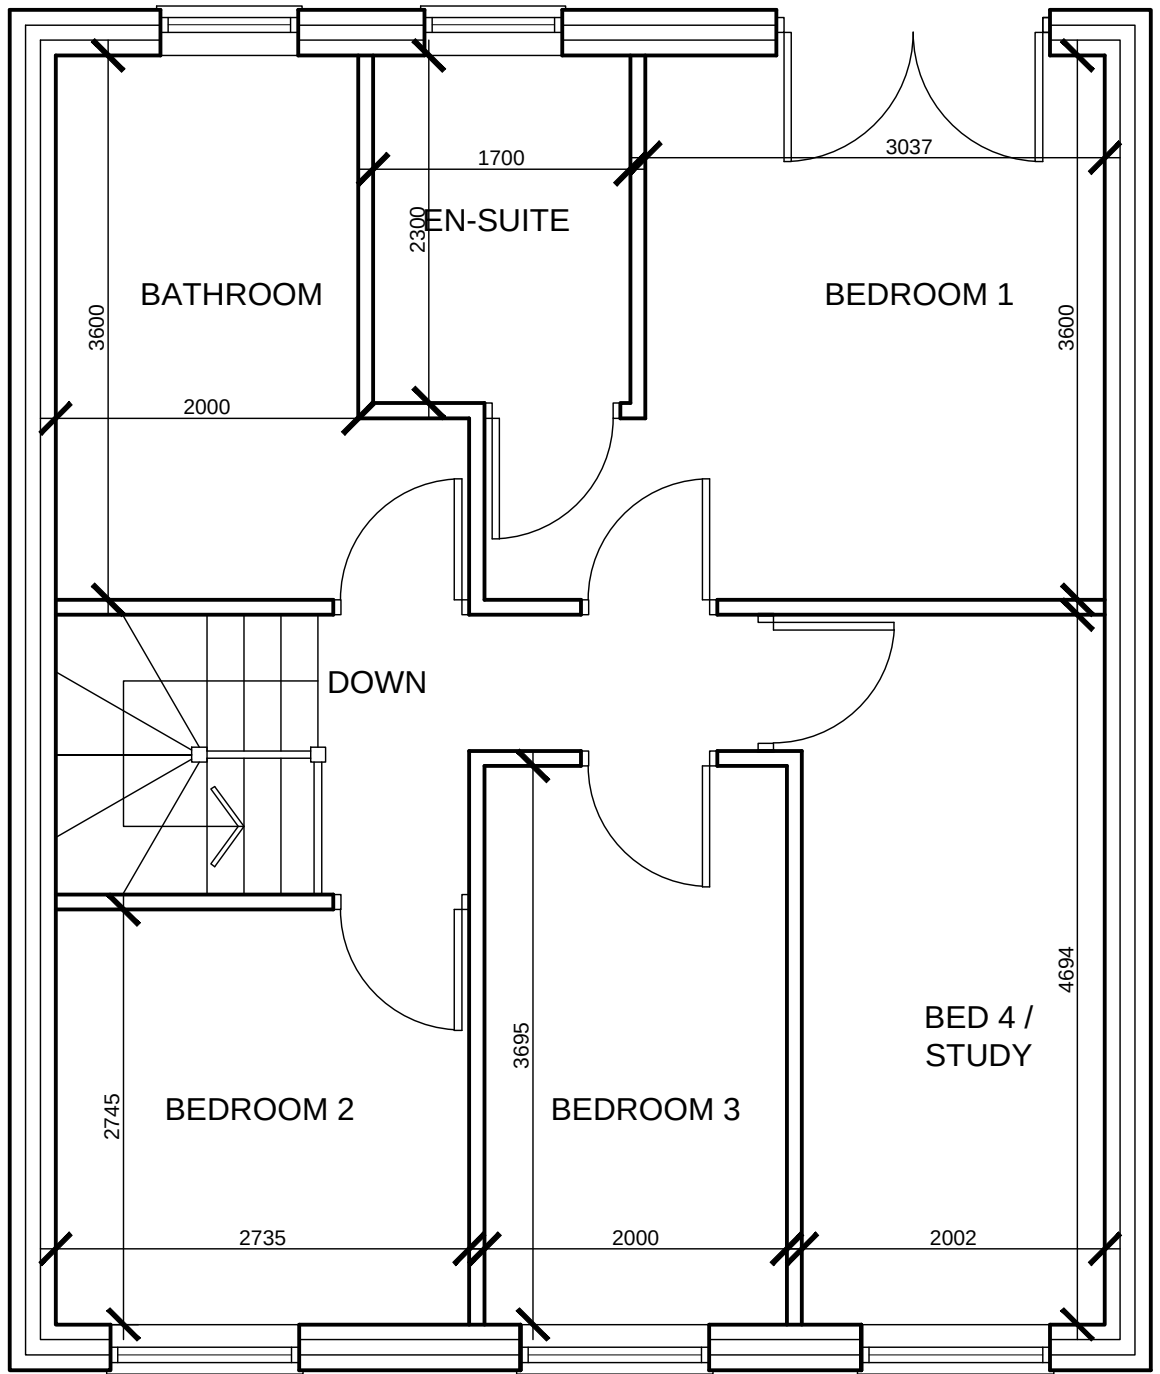

PROPOSED FIRST FLOOR PLAN
SCALE 1:50

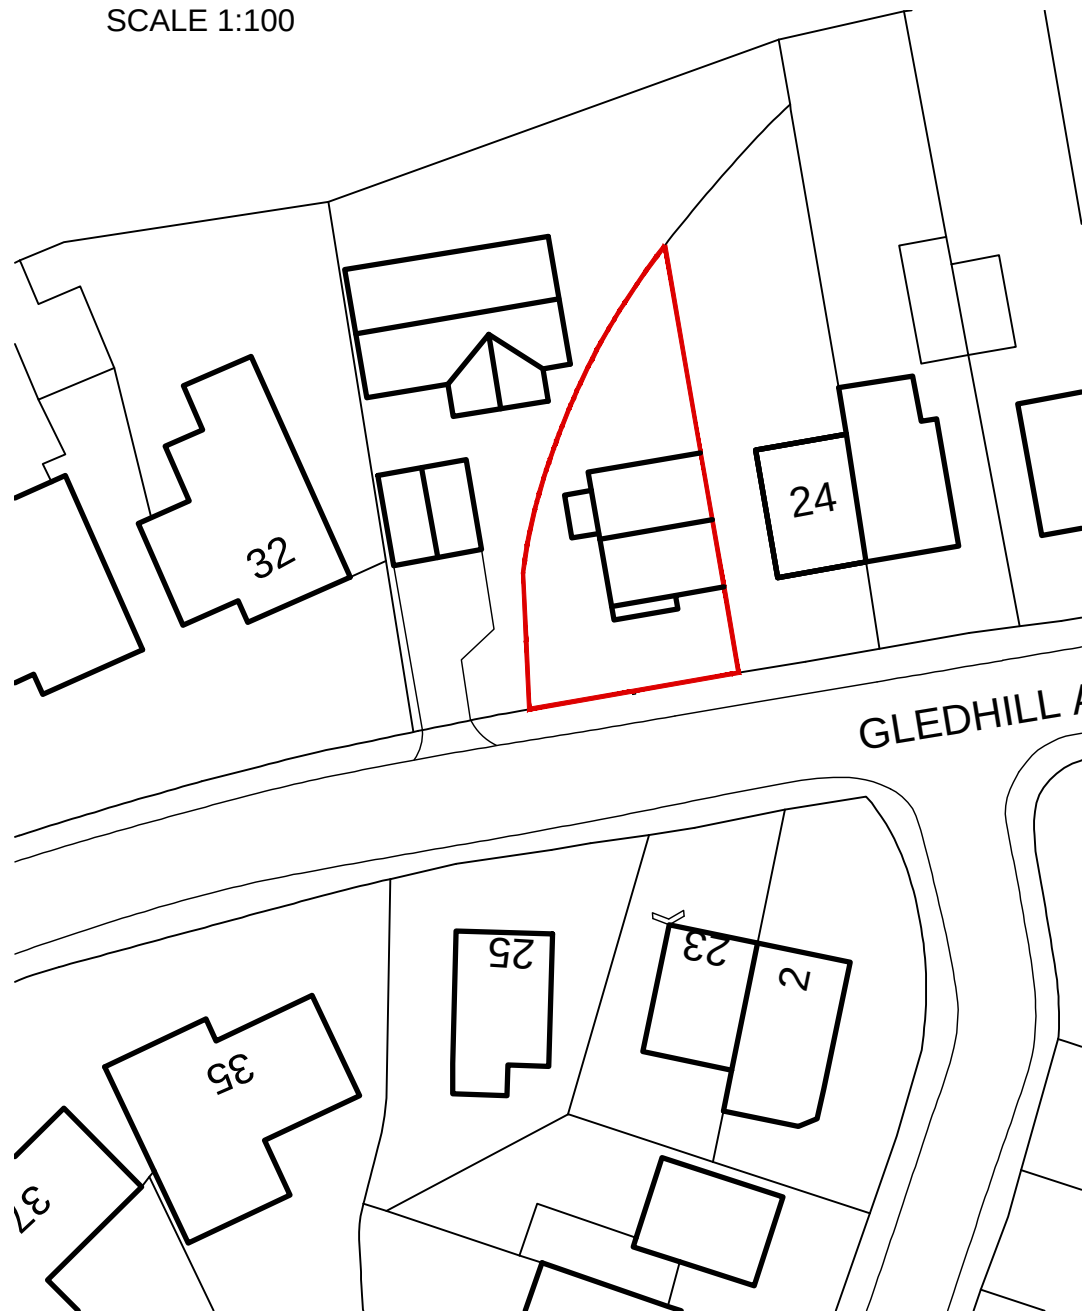

LOCATION PLAN
SCALE 1:500

 White Agus PARTNERSHIP		8 MORSTON BUSINESS PARK, WHALEY ROAD, BARUGH GREEN, BARNSELEY. S75 1HQ		Phone: 01226 208482 Fax: 01226 283030 Email: info@whiteaguspартnership.co.uk Web: www.whiteaguspартnership.co.uk	
ARCHITECTURAL SERVICES AND SURVEYORS					
Project. PROPOSED DWELLING AT LAND ADJ 24 GLEDHILL AVE PENISTONE, BARNSELEY			Client. MR A. FOX & MISS R. MILLER-ANDREWS		
Drawing Title. FLOOR PLANS & ELEVATIONS			Date. APRIL 2013		Scale. AS SHOWN
Ref. 12-108			Dwg. No. 03		Rev. F
Date	Suffix	Description	Date	Suffix	Description
01/05/2013	A	REVISED FOR PLANNING	10/07/2013	F	PATIO DOORS REVISED
13/05/2013	B	REVISED TO CLIENTS REQUIREMENTS			
01/07/2013	C	REVISED FOR PLANNING			
07/07/2013	D	STREET SCENE ADDED			
09/07/2013	E	REVISED TO 3.6M BOUNDARY			