




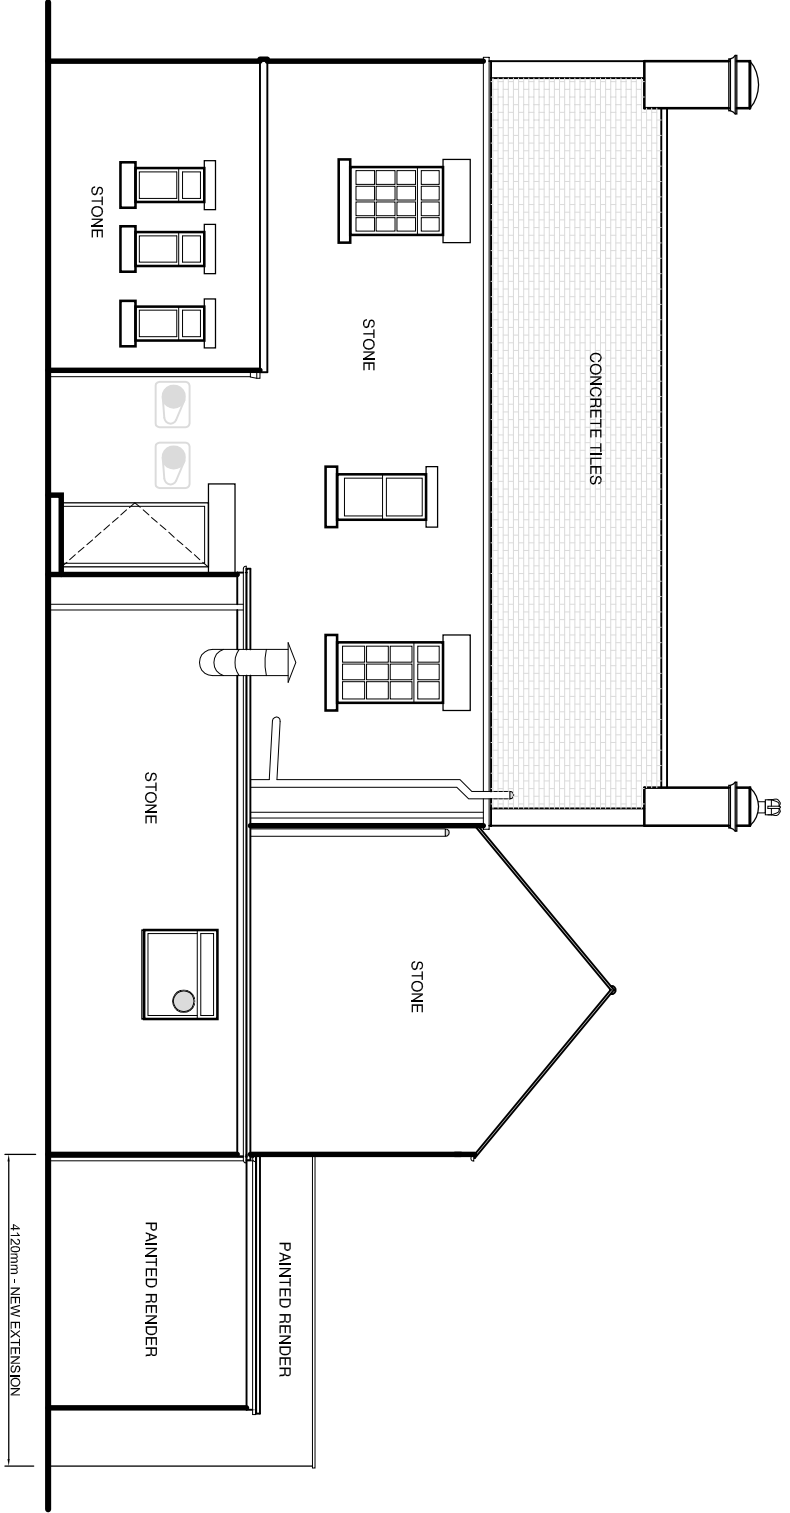

PROPOSED NORTH ELEVATION

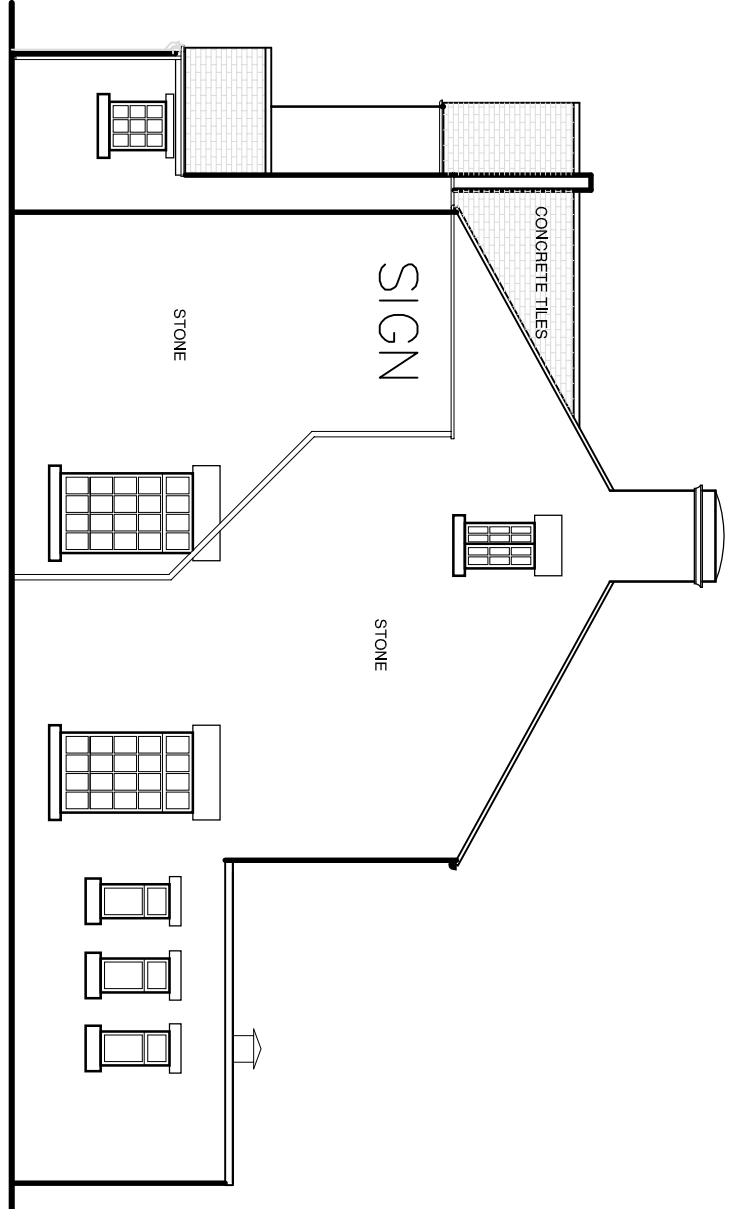




PROPOSED EAST ELEVATION

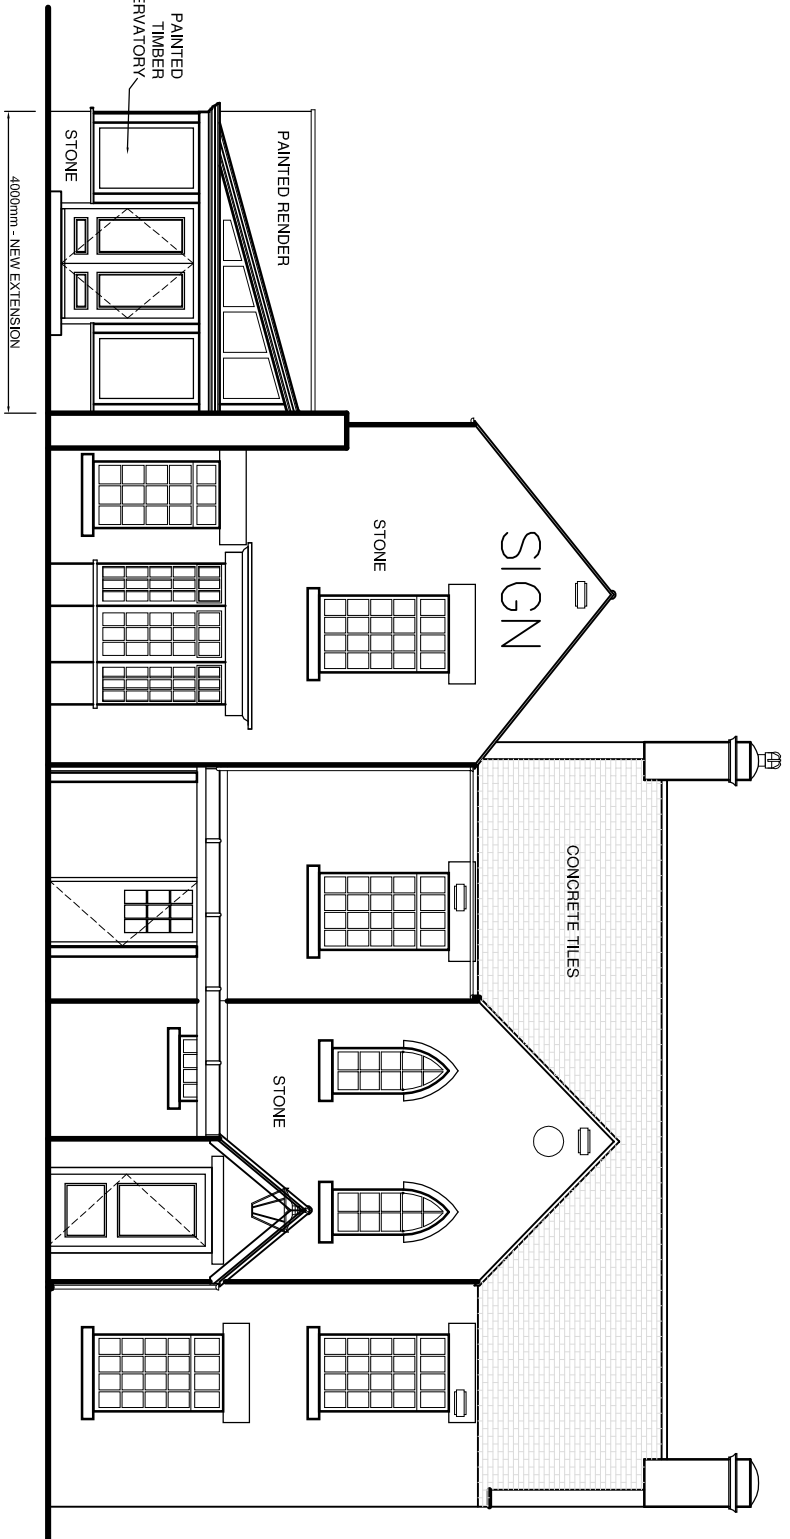



PROPOSED SOUTH ELEVATION




PROPOSED WEST ELEVATION

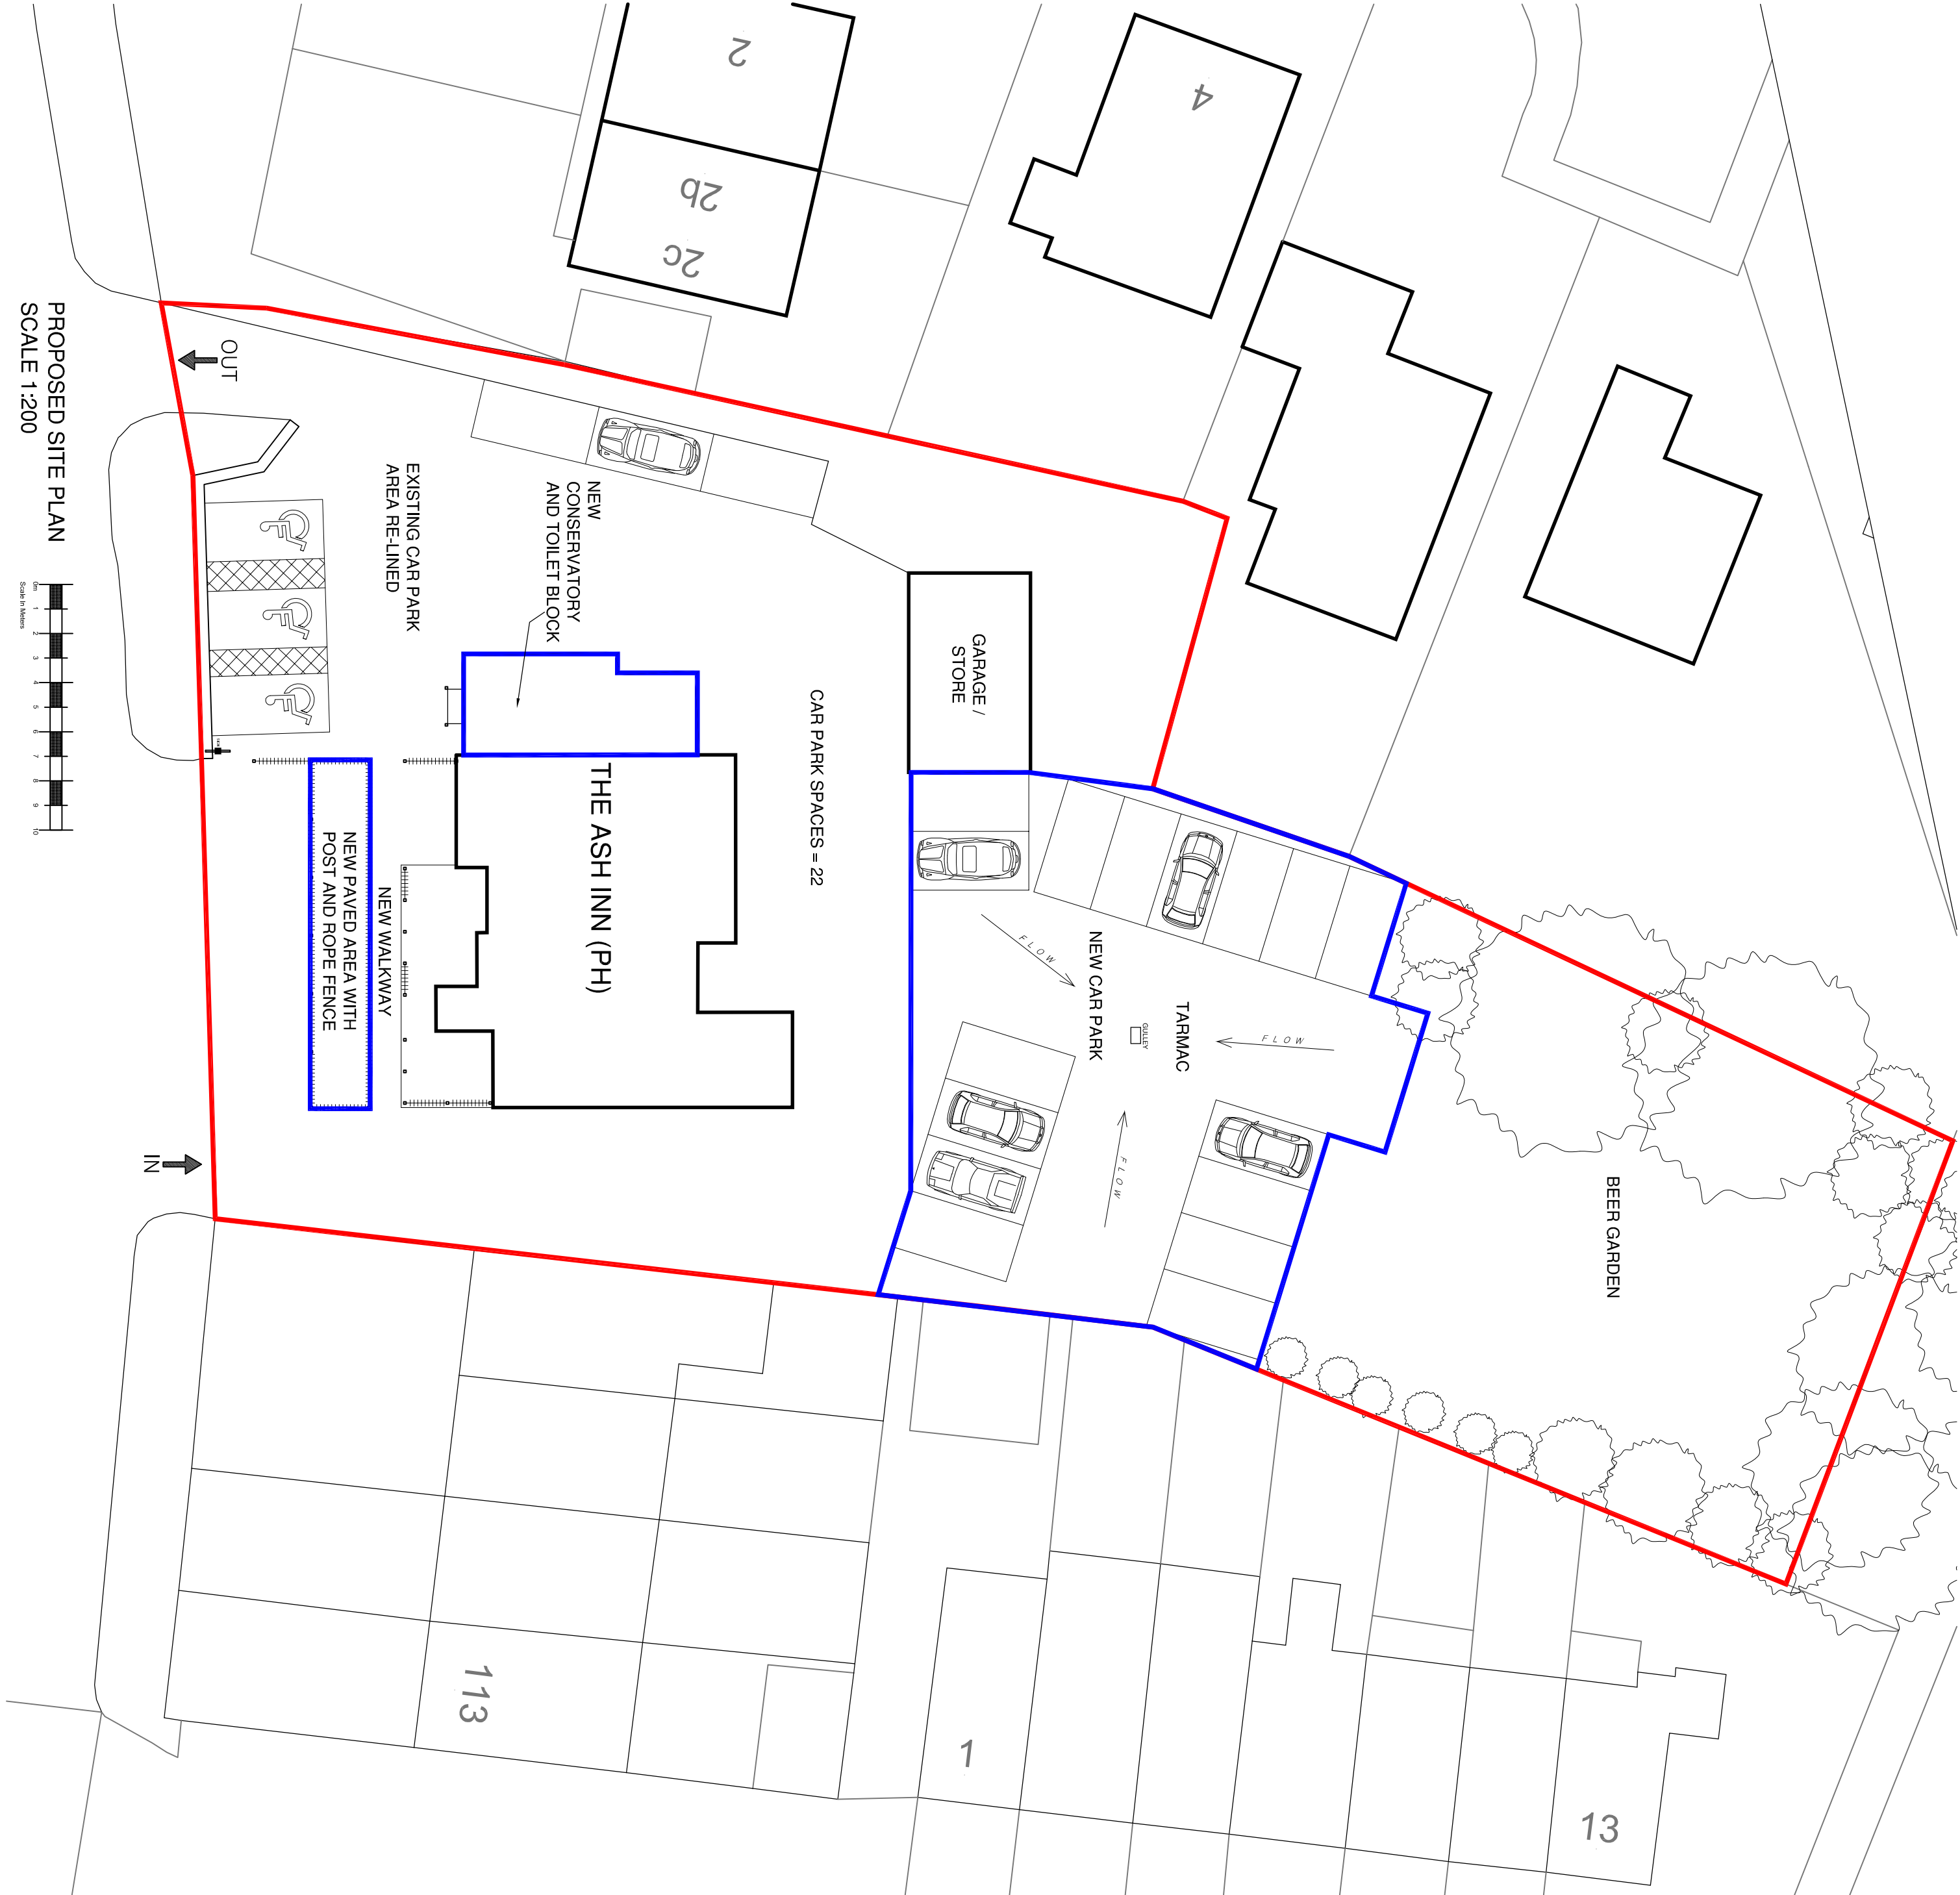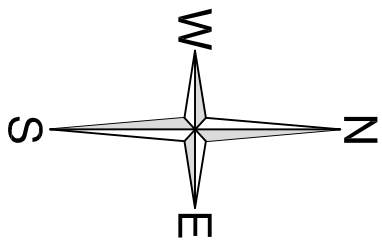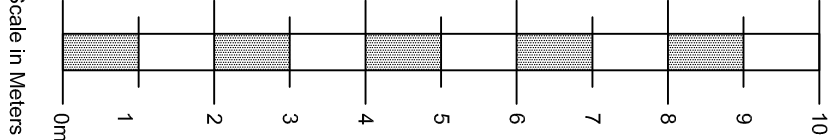


PROPOSED SITE PLAN
SCALE 1:200

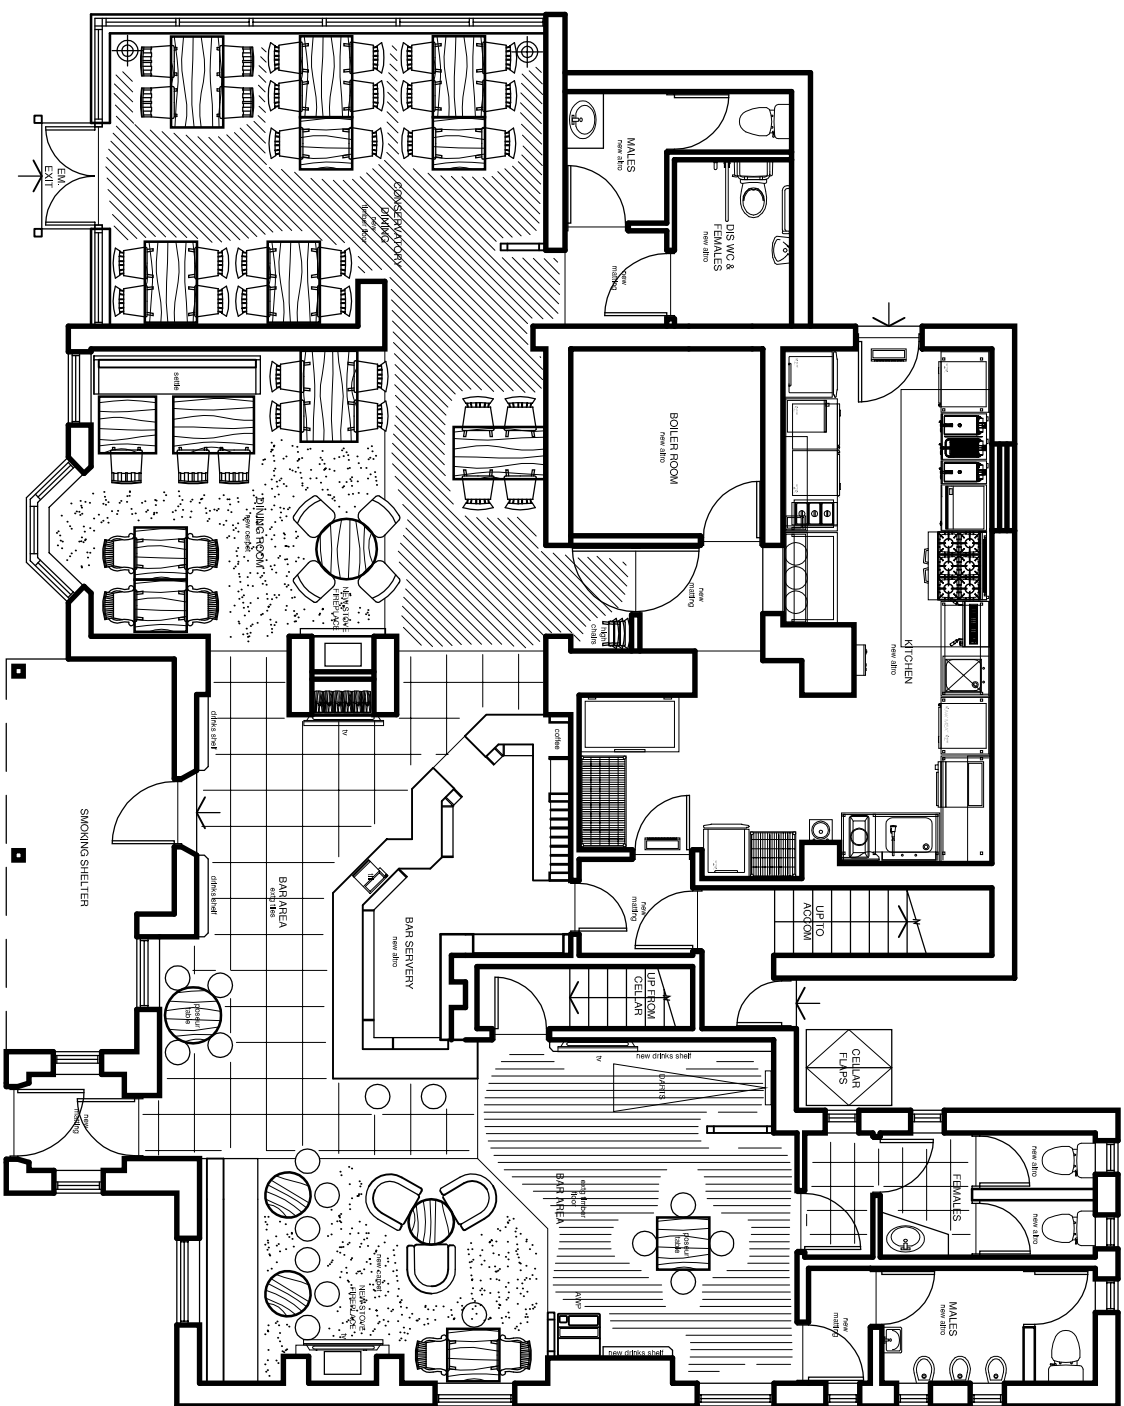 

PROPOSED LAYOUT
SCALE 1:50

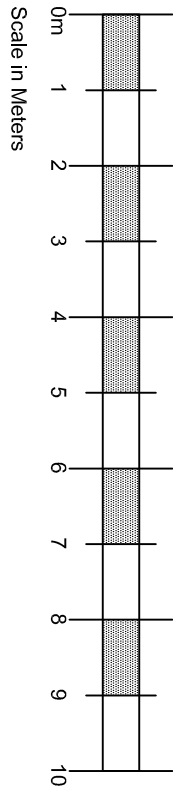

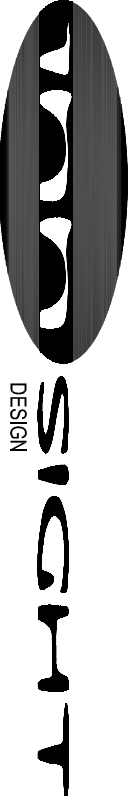DO NOT SCALE. EXCEPT FOR PLANNING PURPOSES, WRITTEN DIMENSIONS TO BE USED IN PREFERENCE TO SCALED DIMENSIONS. ALL DIMENSIONS TO BE CHECKED ON SITE BY CONTRACTOR & ALL DISCREPANCIES TO BE REPORTED TO THE DESIGNER.	
JOB TITLE ASH INN, 105 WOMBWELL LN WOMBWELL, BARNSLEY SOUTH YORKSHIRE, S73 8EP PUNCH TAVERNS	
DRAWING TITLE PROPOSED LAYOUT	
SCALE AS INDICATED @ A1	DRAWING NO 1899 / PA03
DATE OCT 2014	
DRAWN BY MG	
 Unit 91, Ponderosa Business Park Smithies Lane, Heckmondwike West Yorkshire WF16 7PL t: 01924 773744 e: sales@insightdesign.co.uk www.insightdesign.co.uk	