


EXISTING ELEVATIONS

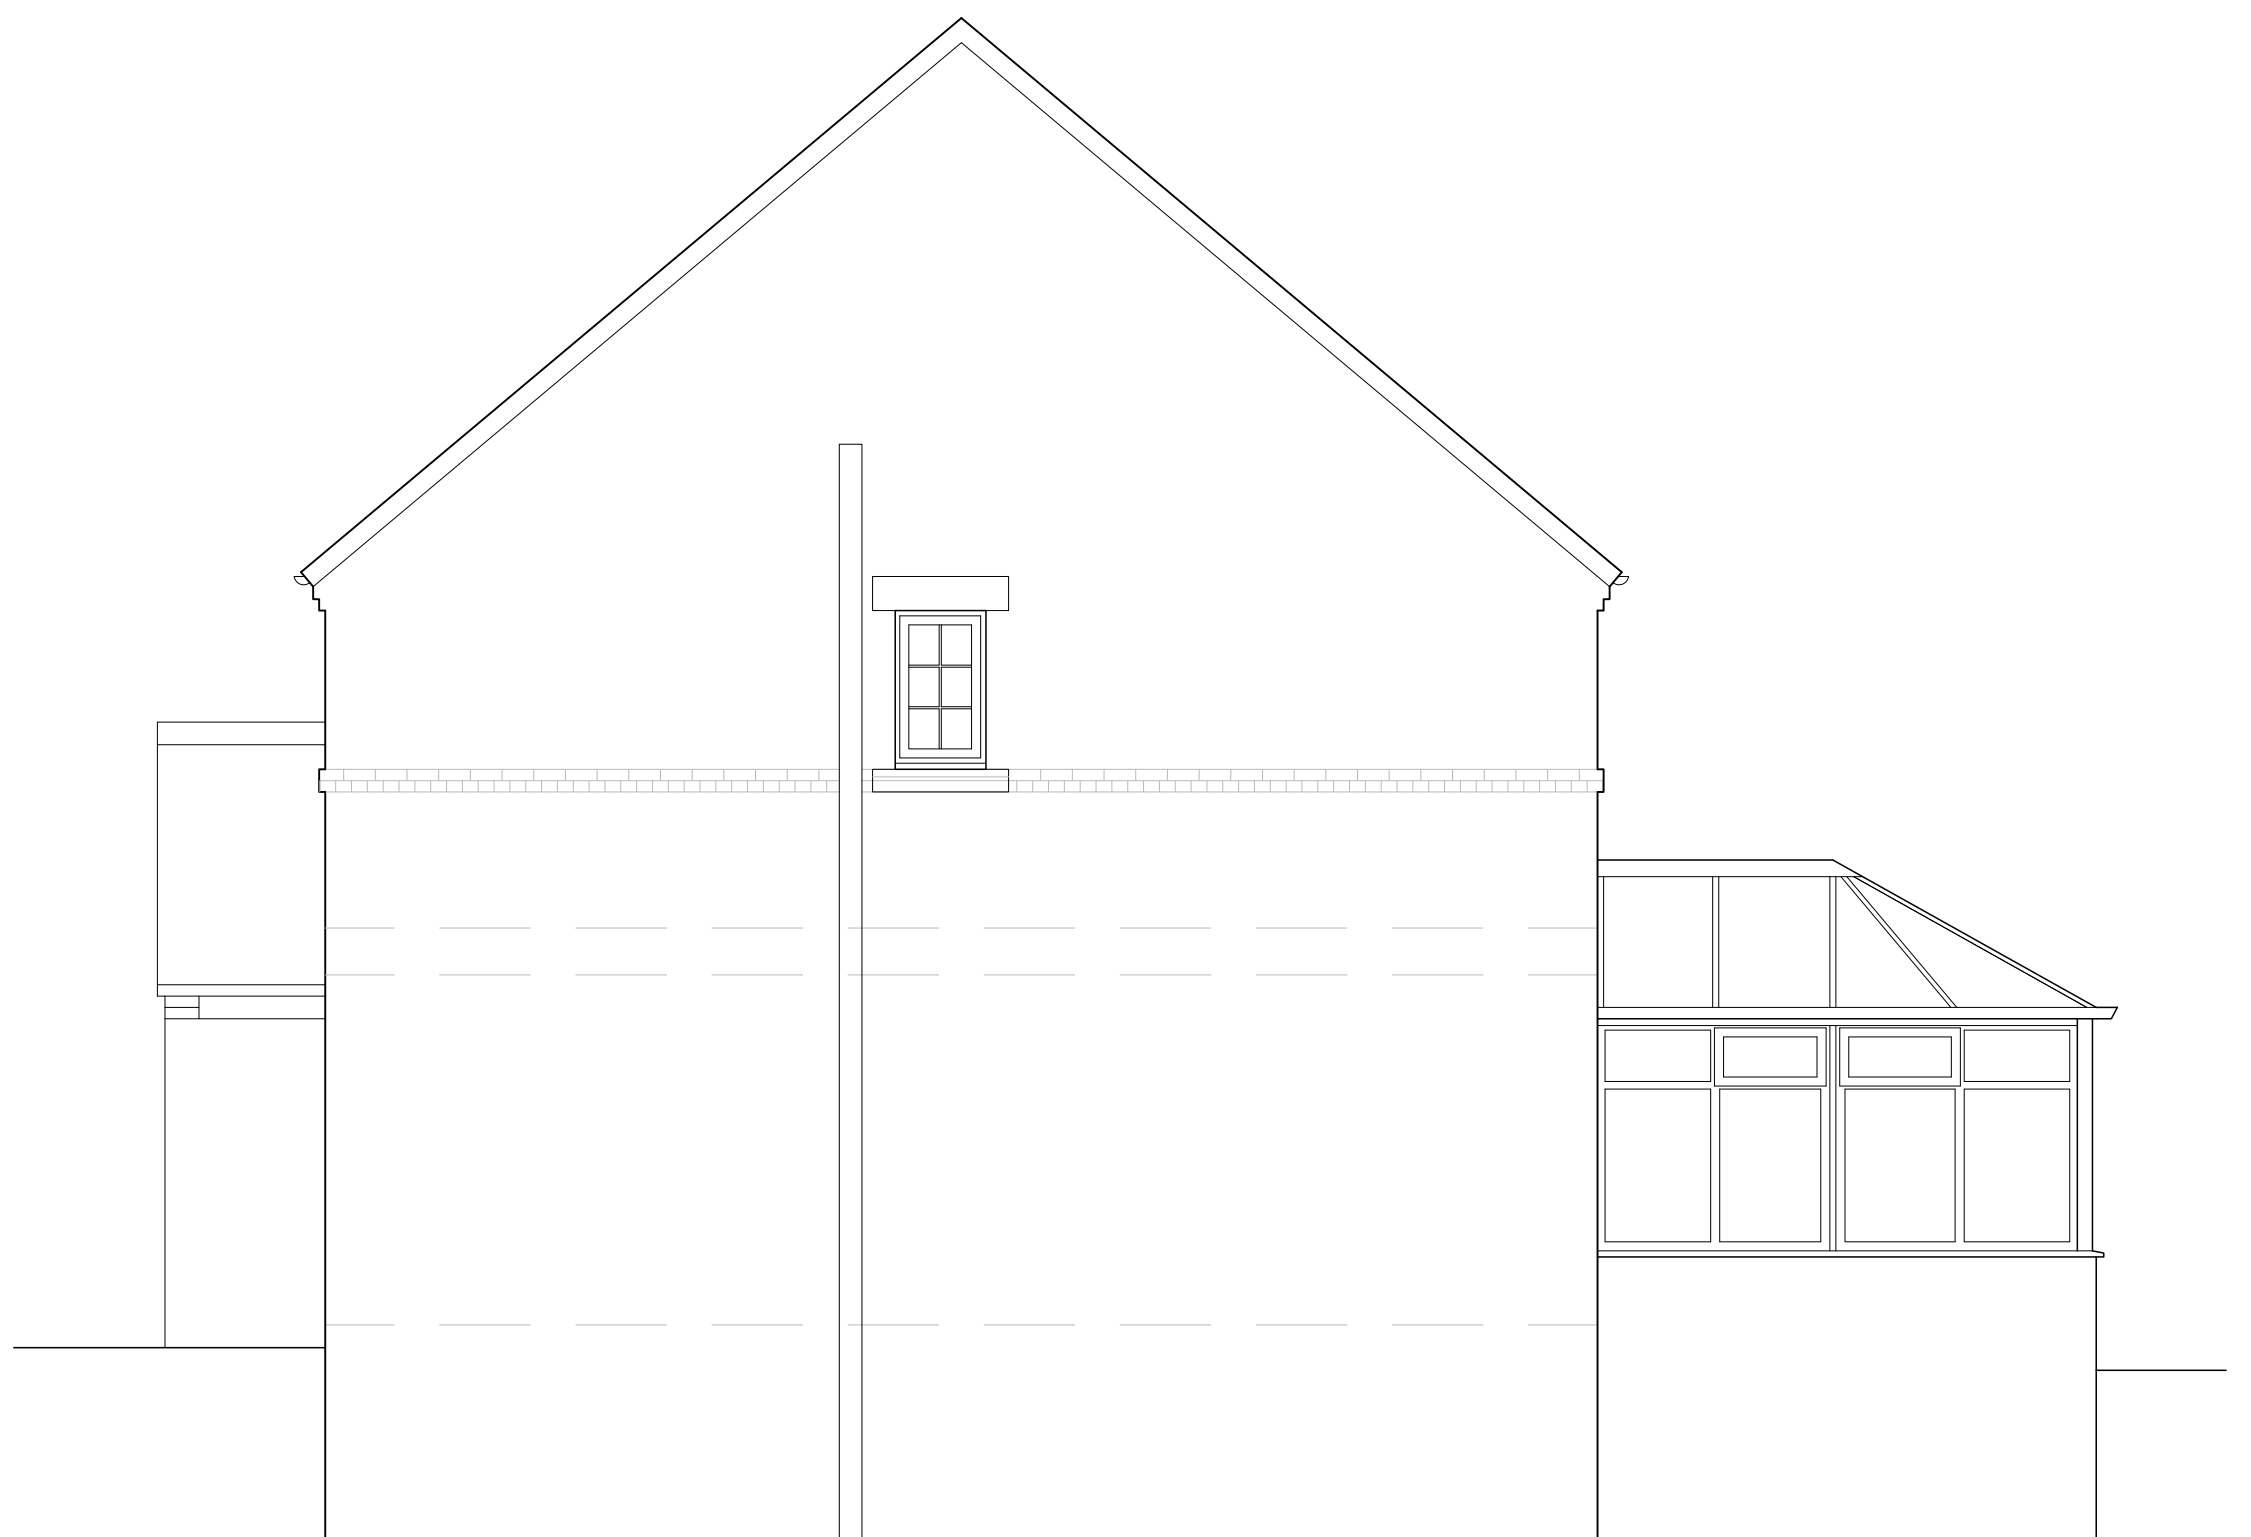

SIDE ELEVATION
Scale – 1 : 50



SIDE ELEVATION
Scale – 1 : 50



REAR ELEVATION
Scale – 1 : 50



FRONT ELEVATION
Scale – 1 : 50

GENERAL NOTES

Figured dimensions only to be taken from this drawing
Do not scale. If in doubt ask.

© Copyright exists on design and information contained in this drawing

No.	Revision/Issue	Date

Client Name
Mr & Mrs O'Dowd

Project Name
RESIDENTIAL EXTENSION
Project Address
10 WOODEND COURT
DODWORTH
BARNSELY

Drawing Title
Existing Elevations

Drawn By CR	Checked By MN
----------------	------------------

Office Ref
26.021/ODowd/10WoodendCourt

Project Number 26.021	Drawing Number PL05
Date 20.07.2026	
Scale 1:50@A1	

**JENKINS
VEITCH
NOLAN**

Appleby House
Unit 19 Ravenshorn Way
Renishaw, Sheffield S21 3WY
T: 01246 432 338
F: 01246 436 794
E: info@jvnarchitecture.com