




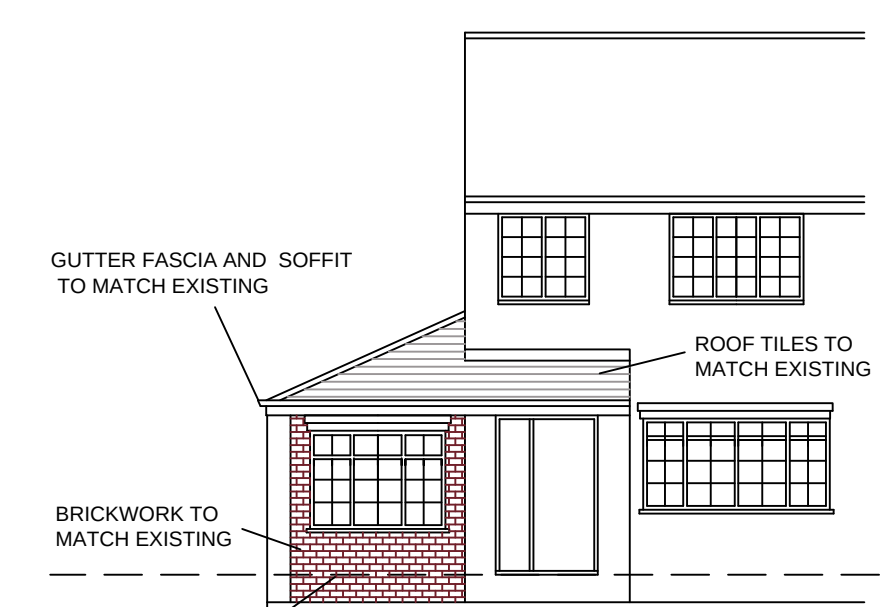

FRONT ELEVATION
AS PROPOSED

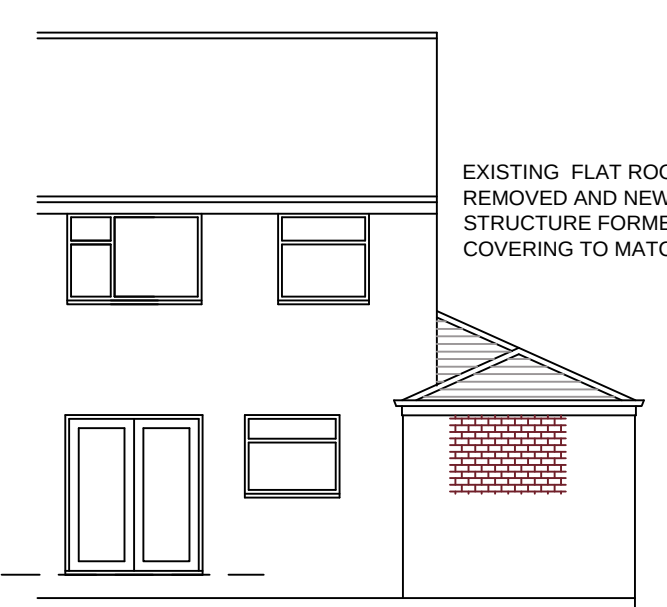

REAR ELEVATION
AS PROPOSED

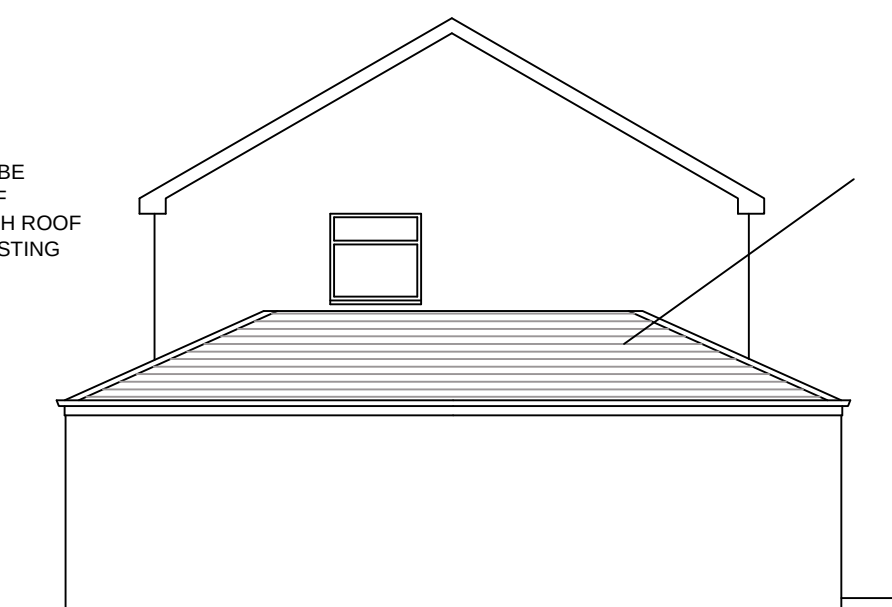

SIDE ELEVATION
AS PROPOSED


- ROOF CONSTRUCTION TO BE:**
- INTERLOCKING CONCRETE TILES TO MATCH EXISTING
 - 25 X 50MM TAN S.W BATTENS
 - SINGLE LAYER BREATHABLE FELT
 - 150X50MM RAFTERS @ 400C/C
 - 125X50MM CEILING JOISTS @ 400C/C
- INSULATION AT CEILING LEVEL:**
- 150MM MINERAL WOOL QUILT BETWEEN JOISTS
 - 150MM CROWN LOFTROLL 40 (OR EQUAL) LAID ACROSS TOP
 - 13MM FOIL BACKED PLASTERBOARD AND SKIM CEILINGS
- ROOF VENTILATION:**
- VENTILATION TO BE PROVIDED TO ROOF VOID EQUIVALENT TO A 10MM WIDE CONTINUOUS STRIP ALONG EAVES.
 - MINIMUM 50MM AIR GAP MAINTAINED ABOVE INSULATION.




FRONT ELEVATION
AS EXISTING




REAR ELEVATION
AS EXISTING

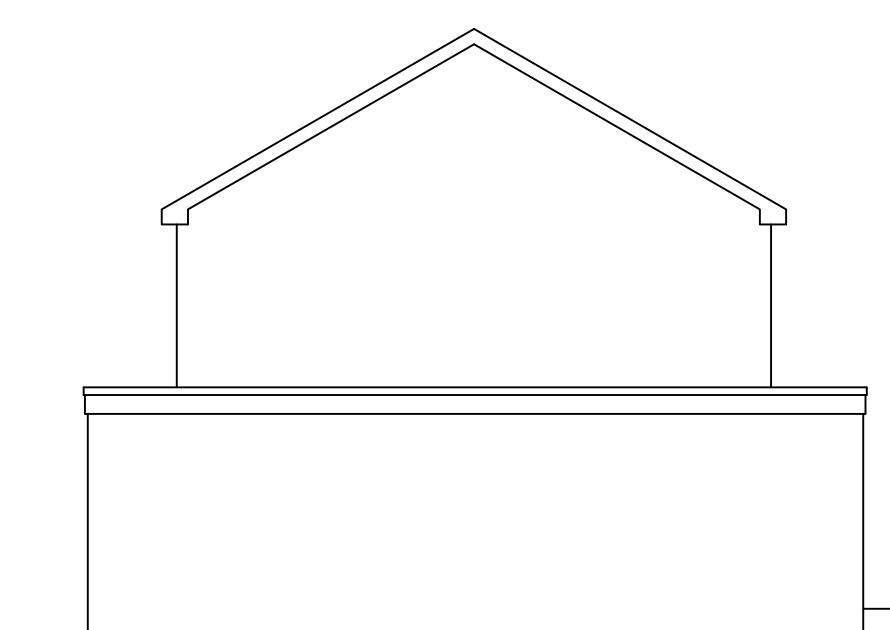

SIDE ELEVATION
AS EXISTING

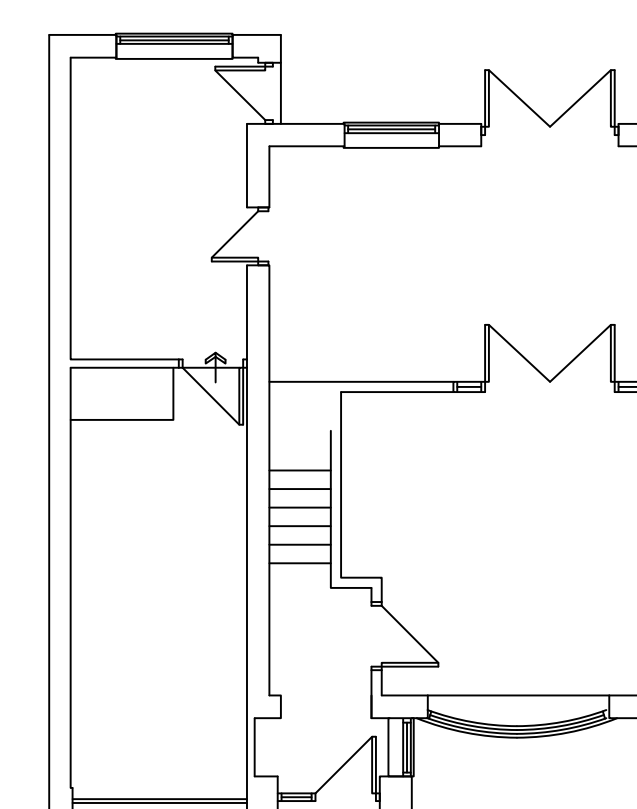


GROUND FLOOR PLAN
AS EXISTING

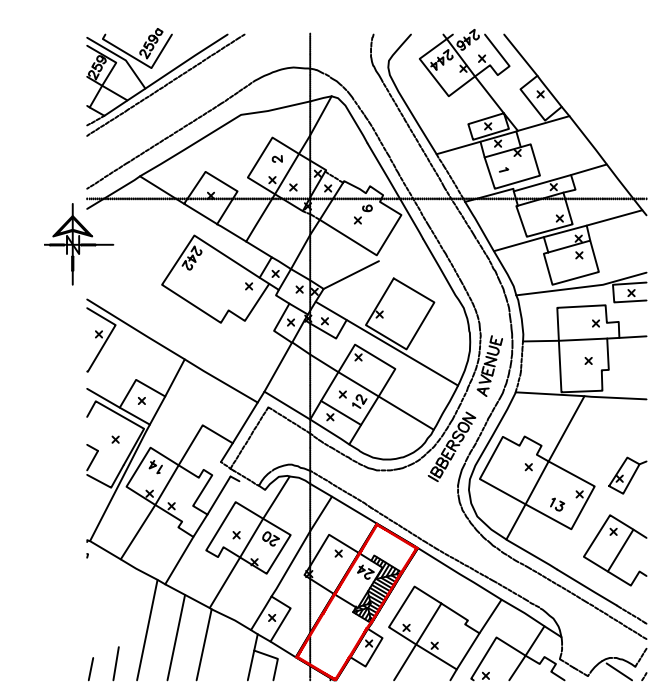

LOCATION PLAN
SCALE 1:1250

- EXTERNAL WALL CONSTRUCTION**
- 103MM BRICKWORK OUTER LEAF TO MATCH EXISTING
 - 50MM DRITHERM CAVITY WALL BATTS
 - 100MM PLASTER STANLITE® BLOCKWORK INNER LEAF
 - 12.5MM PLASTERBOARD AND SKIM ALL EXTERNAL CAVITY
- WALLS TO BE DOT AND DABBED WITH PLASTERBOARD**
- STAINLESS STEEL WALL TIES TO BE PROVIDED AT 450MM C/C VERTICALLY & 700MM C/C HORIZONTALLY AND EVERY BLOCK AT REVEALS**
- NOTE - FISH TAIL TIES MUST NOT BE USED.**
- REMOVE EXISTING GARAGE DOOR & FRAME.**
- BUILD UP IN 103MM FACING BRICKWORK TO MATCH EXISTING & BUILD IN BOW WINDOW TO MATCH EXISTING LOUNGE WINDOW.**
- D.P.C. TO BE BUILT INTO ALL WALLS MINIMUM 150MM ABOVE EXTERNAL GROUND LEVEL AND LINKED WITH NEW D.P.M.**

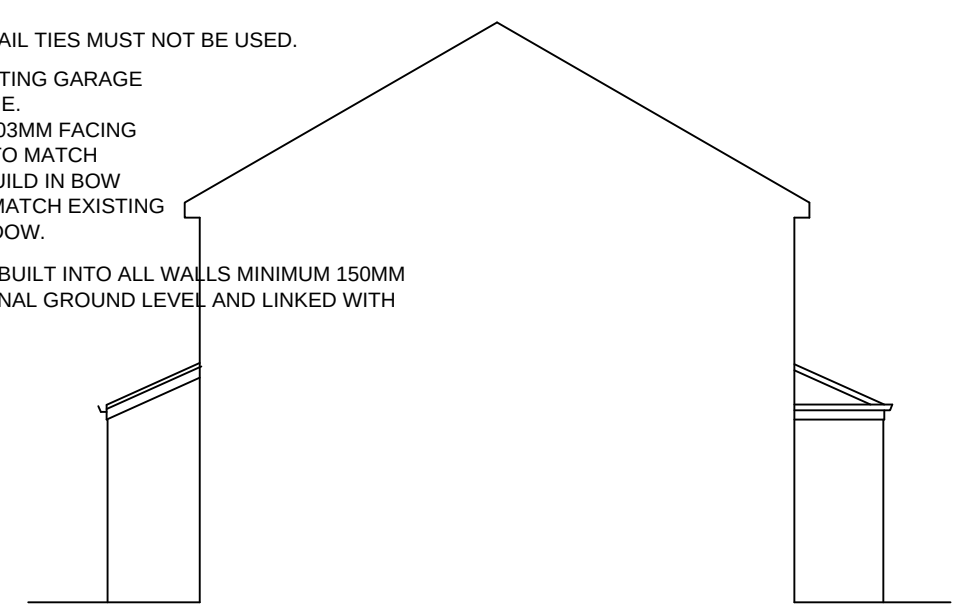


SIDE ELEVATION
AS PROPOSED

- NEW W.C. TO BE FORMED WITH NEW PARTITION WALL WITH DOOR AND FRAME. EXISTING DRAINAGE AND WASTE SYSTEM TO BE INVESTIGATED ON SITE AND CONNECTION DETAILS FOR NEW W.C. AND WHB TO BE AGREED WITH BUILDING CONTROL OFFICER ON SITE.**

- WALL TO BE UPGRADED FOR INSULATION PURPOSES:**
- 30MM POLYFOAM LINERBOARD ON 1200G VAPOUR CONTROL LAYER ON 75X50MM STUDDING AT 400C/C WITH 75MM KNAUF ROCKSILK FLEXIBLE SLAB INSULATION BETWEEN STUDDS.

- ANY NEW RADIATORS TO BE FITTED WITH TRVs**
- 4 AT LEAST 25% OF NEW LIGHTS SHALL HAVE FITTINGS (INCLUDING LAMP GEAR AND APPROPRIATE HOUSING, REFLECTOR, SHADE) THAT ONLY TAKE LAMPS HAVING A LUMINOUS EFFICACY GREATER THAN 40 LUMENS PER CIRCUIT WATT.

- WALL CONSTRUCTION TO BE BUILT UP OFF EXISTING FLOOR SLAB OR NEW NAYLOR R9 LINTOL BUILT IN BELOW GROUND LEVEL WITH 150MM END BEARING MIN TO BE AGREED WITH BUILDING CONTROL OFFICER**

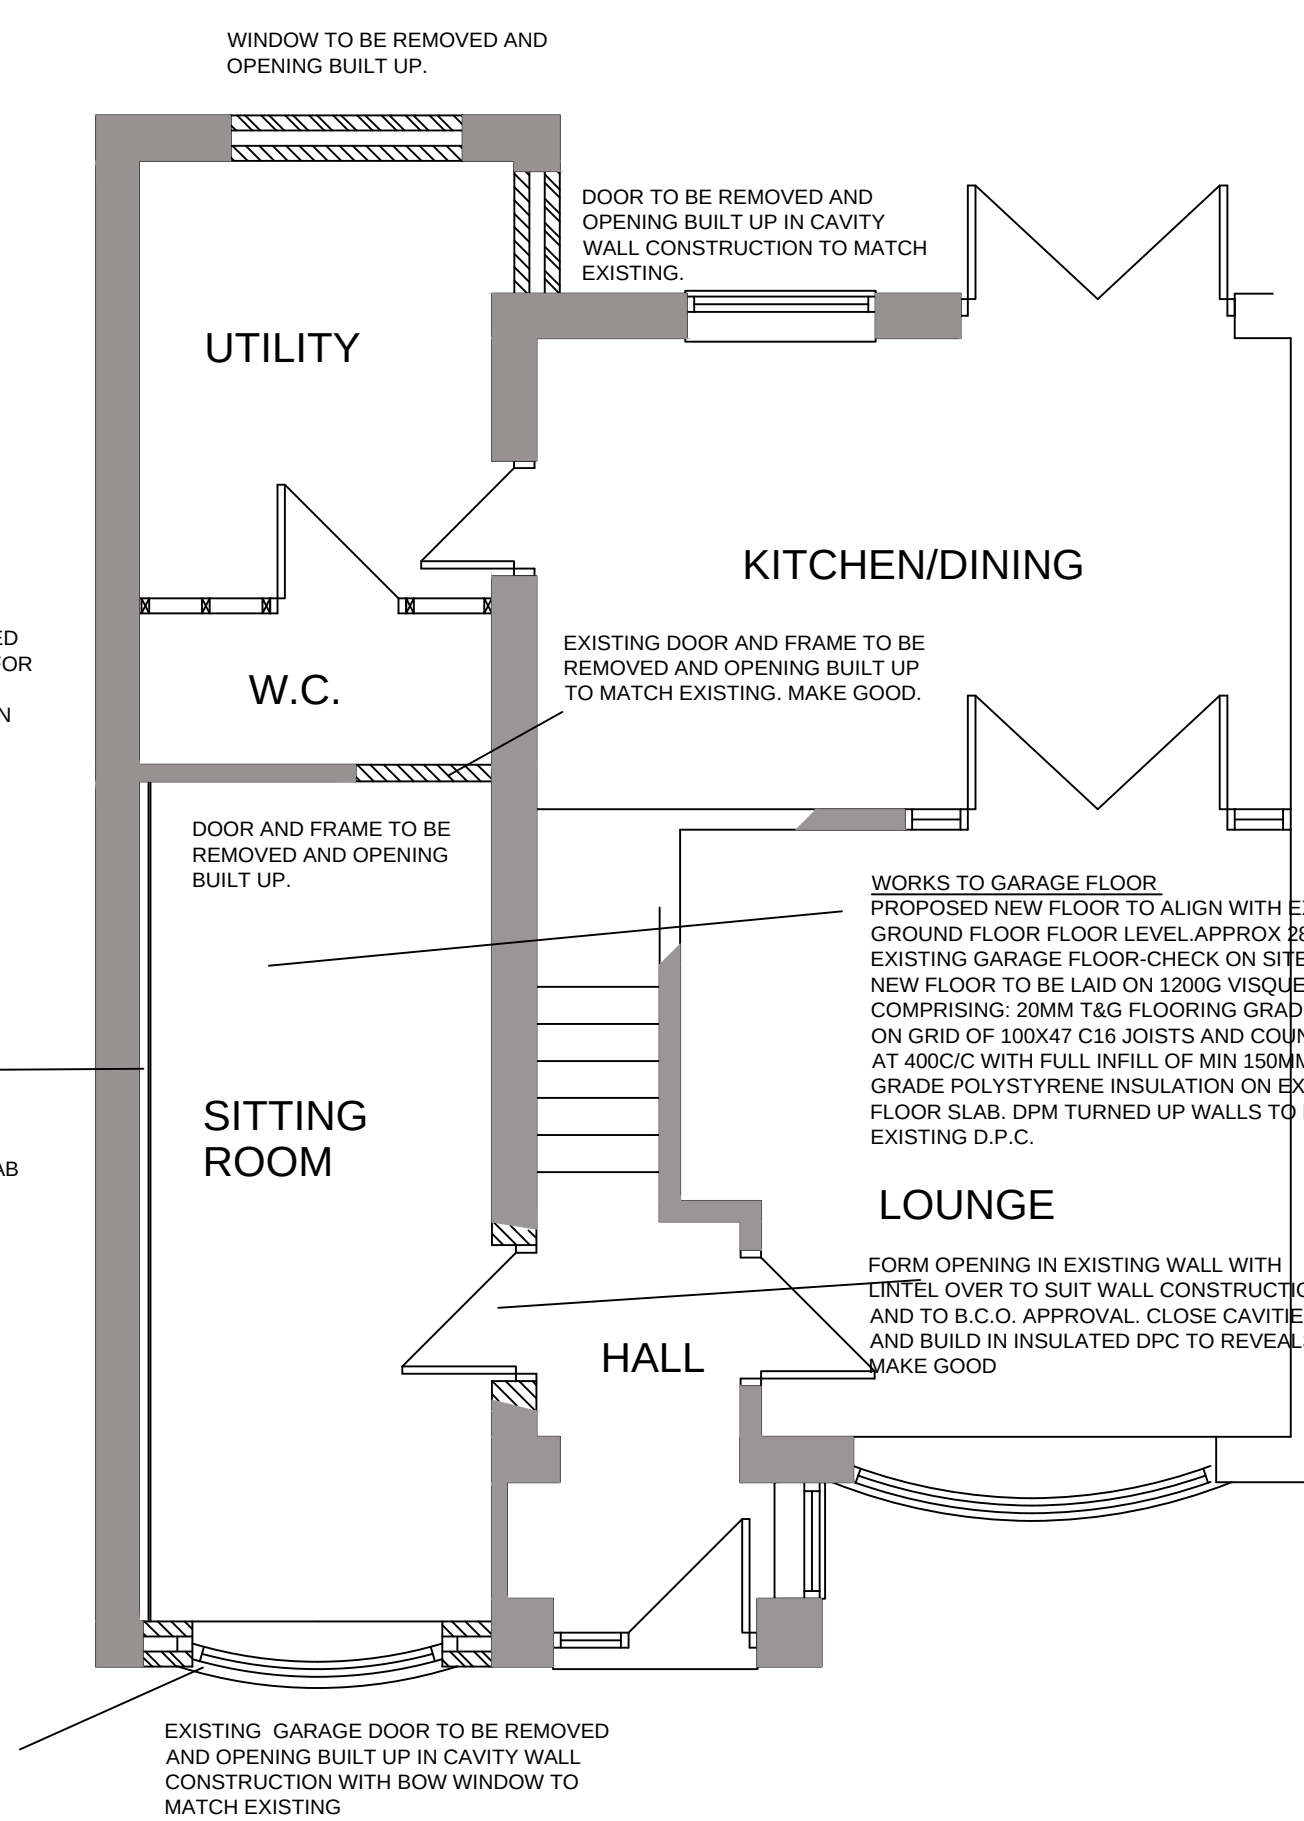

GROUND FLOOR PLAN
AS PROPOSED

- GENERAL NOTES**
- ALL ROOF TILES/SLATES TO BE NAILED.
 - ALL RAFTERS/TRUSSES TO BE SPIKED OR CLIPPED TO WALL PLATE.
 - 100 X 50MM SOFT WOOD WALL PLATE STRAPPED DOWN AT MAX 2M C/C WITH 30 X 5MM GALVANISED MILD STEEL STRAPS TAKEN DOWN WALL MIN 900MM AND PLUGGED AND SCREWED INTO WALL.
 - 30 X 5MM GALVANISED MILD STEEL STRAPS TO BE PROVIDED AT 2M C/C IN THE FOLLOWING LOCATIONS:
 - WHERE FIRST FLOOR JOISTS SPAN PARALLEL TO THE EXTERNAL WALL.
 - WHERE RAFTERS SPAN PARALLEL TO THE EXTERNAL WALL.
 - WHERE CEILING JOISTS SPAN PARALLEL TO THE EXTERNAL WALL.
 - STRAPS TO BE TAKEN OVER AND SCREWED TO MIN 500 RAFTERS/JOISTS AND BUILT IN WALL. 100 X 50MM NOGGINS BETWEEN MEMBERS WHERE STRAPS OCCUR.
 - INFILTRATION OF COLD AIR TO BE LIMITED BY:
 - ALL GAPS BETWEEN DRY LININGS & MASONRY WALLS TO BE SEALED
 - ALL VAPOUR CONTROL LAYERS TO BE SEALED
 - DRAUGHT STRIPS TO BE FITTED TO ALL EXTERNAL DOORS, WINDOWS AND ROOF LIGHTS
 - BOXING TO CONCEALED SERVICES TO BE SEALED AT FLOOR AND CEILING LEVEL.
 - THERMABATE PREFORMED REVEAL PANELS OR EQUALLY APPROVED ALL CAVITIES TO BE CLOSED AT EAVES & VERGES.
- DRAINAGE & WASTE WASTE SIZES**
- BASINS 32 MM DIAMETER
 - SHOWER 38MM DIAMETER
 - ALL FITTED WITH MINIMUM 75MM DEEP SEAL TRAPS
- NO WASTE TO DISCHARGE INTO S.V.P. WITHIN 200MM OF W.C. CONNECTION.
 - HOT WATER TAPS TO BE INSTALLED ON THE LEFT.
 - A NOTICE CONFIRMING THAT THE HOT WATER SYSTEM HAS BEEN PROPERLY COMMISSIONED, AND ISSUED BY A PERSON COMPETENT TO DO SO, IS TO BE PROVIDED ON COMPLETION.

- NEW WINDOW TO HAVE WOOD OR PVC FRAME WITH A MAX 'U' VALUE OF 1.6W/M SQ DEG C WITH A MECHANICAL VENT**
- MECHANICAL EXTRACT TO EXTERNAL AIR TO BE PROVIDED AS FOLLOWS:
 - BATHROOM = 30 LITRES/SECOND
 - ELECTRICAL WORK TO BE CERTIFIED UNDER THE 'COMPETENT PERSONS SCHEME' AND FULL CERTIFICATION OF THE DESIGN/INSPECTION AND TESTING IS TO BE PROVIDED TO THE LOCAL AUTHORITY FOR APPROVAL ON COMPLETION.
 - ELECTRICAL SWITCHES AND SOCKETS TO BE LOCATED MINIMUM 450MM AND MAX 1200MM ABOVE FINISHED FLOOR LEVEL.
- HEATING**
- ALL DETAILS TO BE SUBMITTED FOR APPROVAL.
 - ALL WORKS TO BE CARRIED OUT BY A GAS SAFE PERSON

- IF EXISTING DWELLING DOES NOT HAVE AN INTERLINKED SMOKE DETECTION SYSTEM NEW SYSTEM TO BE INSTALLED TO ALL CIRCULATION AREAS**
- SMOKE ALARMS**
- MAINS OPERATED SMOKE ALARMS TO BS 5446.
 - ALL ALARMS TO BE LINKED AND ARE TO BE WIRED FROM THE MAIN DISTRIBUTION BOARD ON A SEPARATE CIRCUIT.
 - ALARMS TO BE INSTALLED IN ACCORDANCE WITH PART B1 OF THE BUILDING REGULATIONS.
 - ALL ALARMS TO HAVE BATTERY BACK-UP

			8 MORSTON BUSINESS PARK, WHALEY ROAD, BARUGH GREEN, BARNLSLEY. S75 1HQ			Phone: 01226 208482 Fax: 01226 283030					
ARCHITECTURAL SERVICES AND SURVEYORS						Email: info@whiteaguspартnership.co.uk Web: www.whiteaguspартnership.co.uk					
Project. GARAGE CONVERSION & NEW ROOF 24 IBBERSON AVENUE, MAPPLEWELL, BARNLSLEY S75 6BJ						Client. MR & MRS MARK HUDSON					
Drawing Title. PLANS AND ELEVATIONS						Date. FEB 2018		Scale. 1:50 & 1:100 @ A1			
						Ref. 17-186		Dwg. No. 01		Rev.	
Date		Suffix		Description		Date		Suffix		Description	