


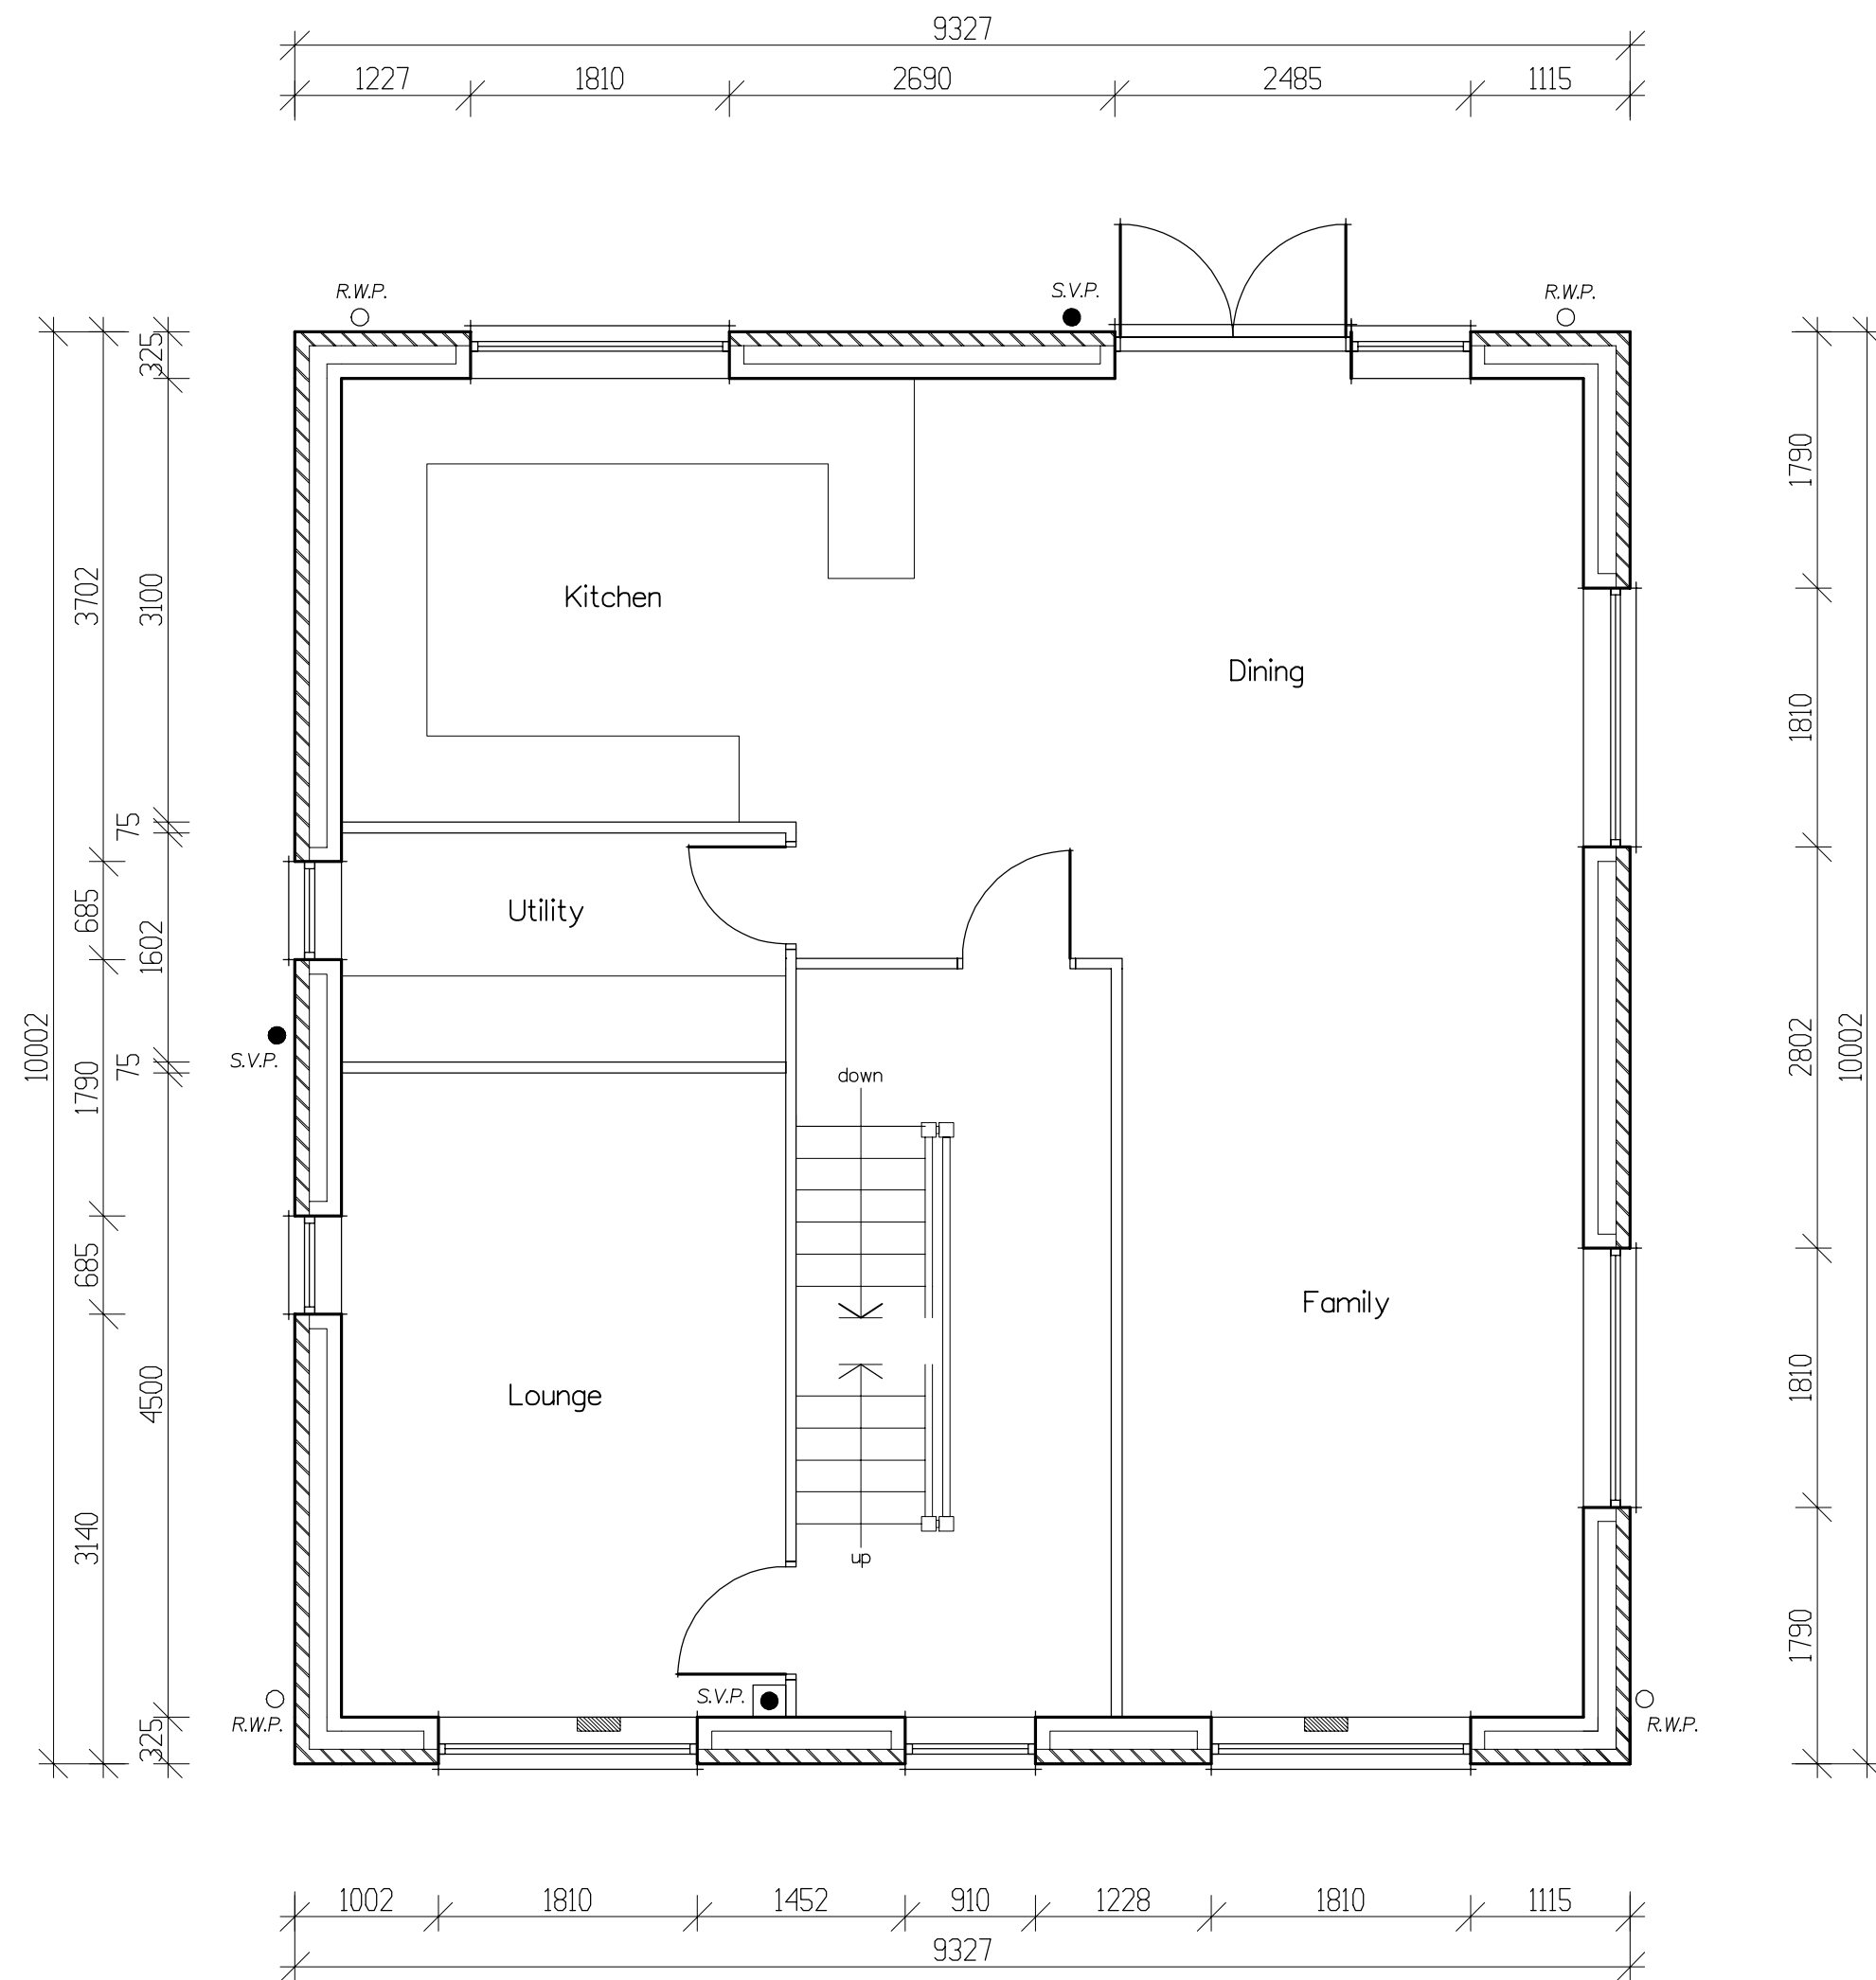

<p><i>Arncliffe</i></p> <p>ARNCLIFFE HOMES LIMITED</p> <p>Arncliffe House, Bramley Grange,</p> <p>Thorner, Leeds LS14 3DW.</p> <p>Tel: 0113 237 5900 Fax: 0113 265 4458</p>
<p>Proposed Residential Development</p> <p>HALIFAX ROAD,</p> <p>THURGOLAND.</p>
<p>WENTWORTH PLUS (2137)</p> <p>FIRST FLOOR PLAN</p>
<p>SCALE 1:50</p> <p>DATE 19/06/2020DRAWN IanDi</p>
<p>DRG. No. 292/WN+/2 REV.</p>