





EXISTING LONGITUDINAL SECTION
Scale 1:100

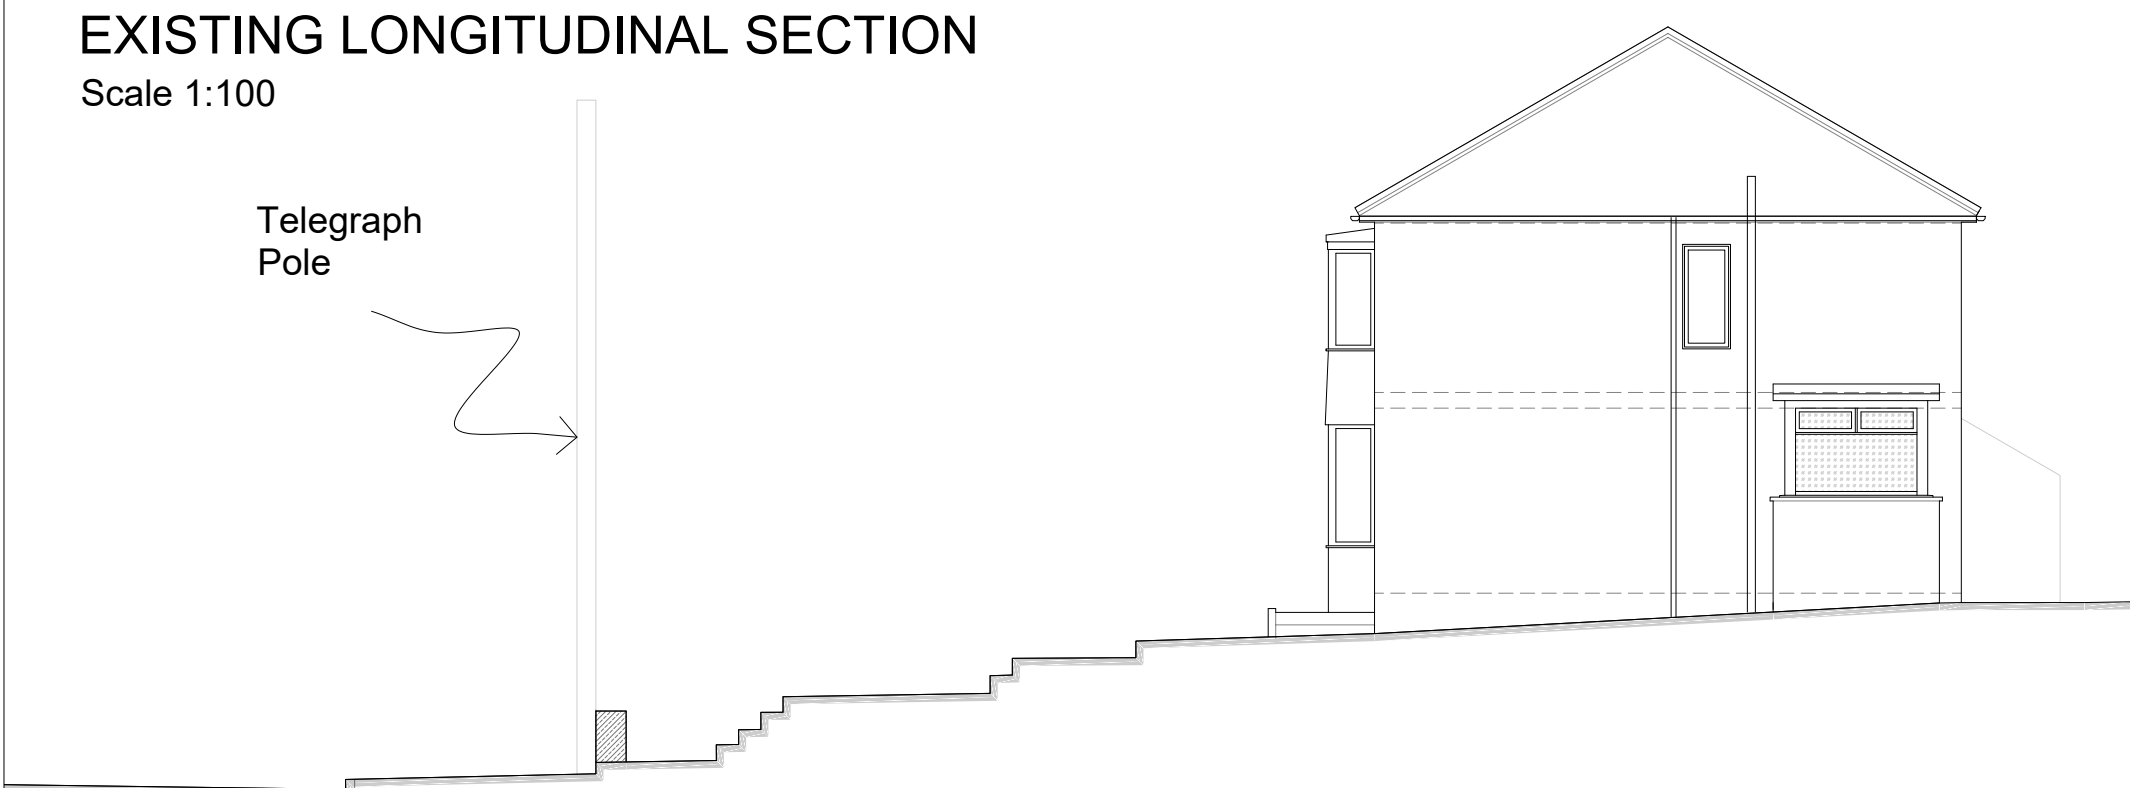

PROPOSED LONGITUDINAL SECTION
Scale 1:100

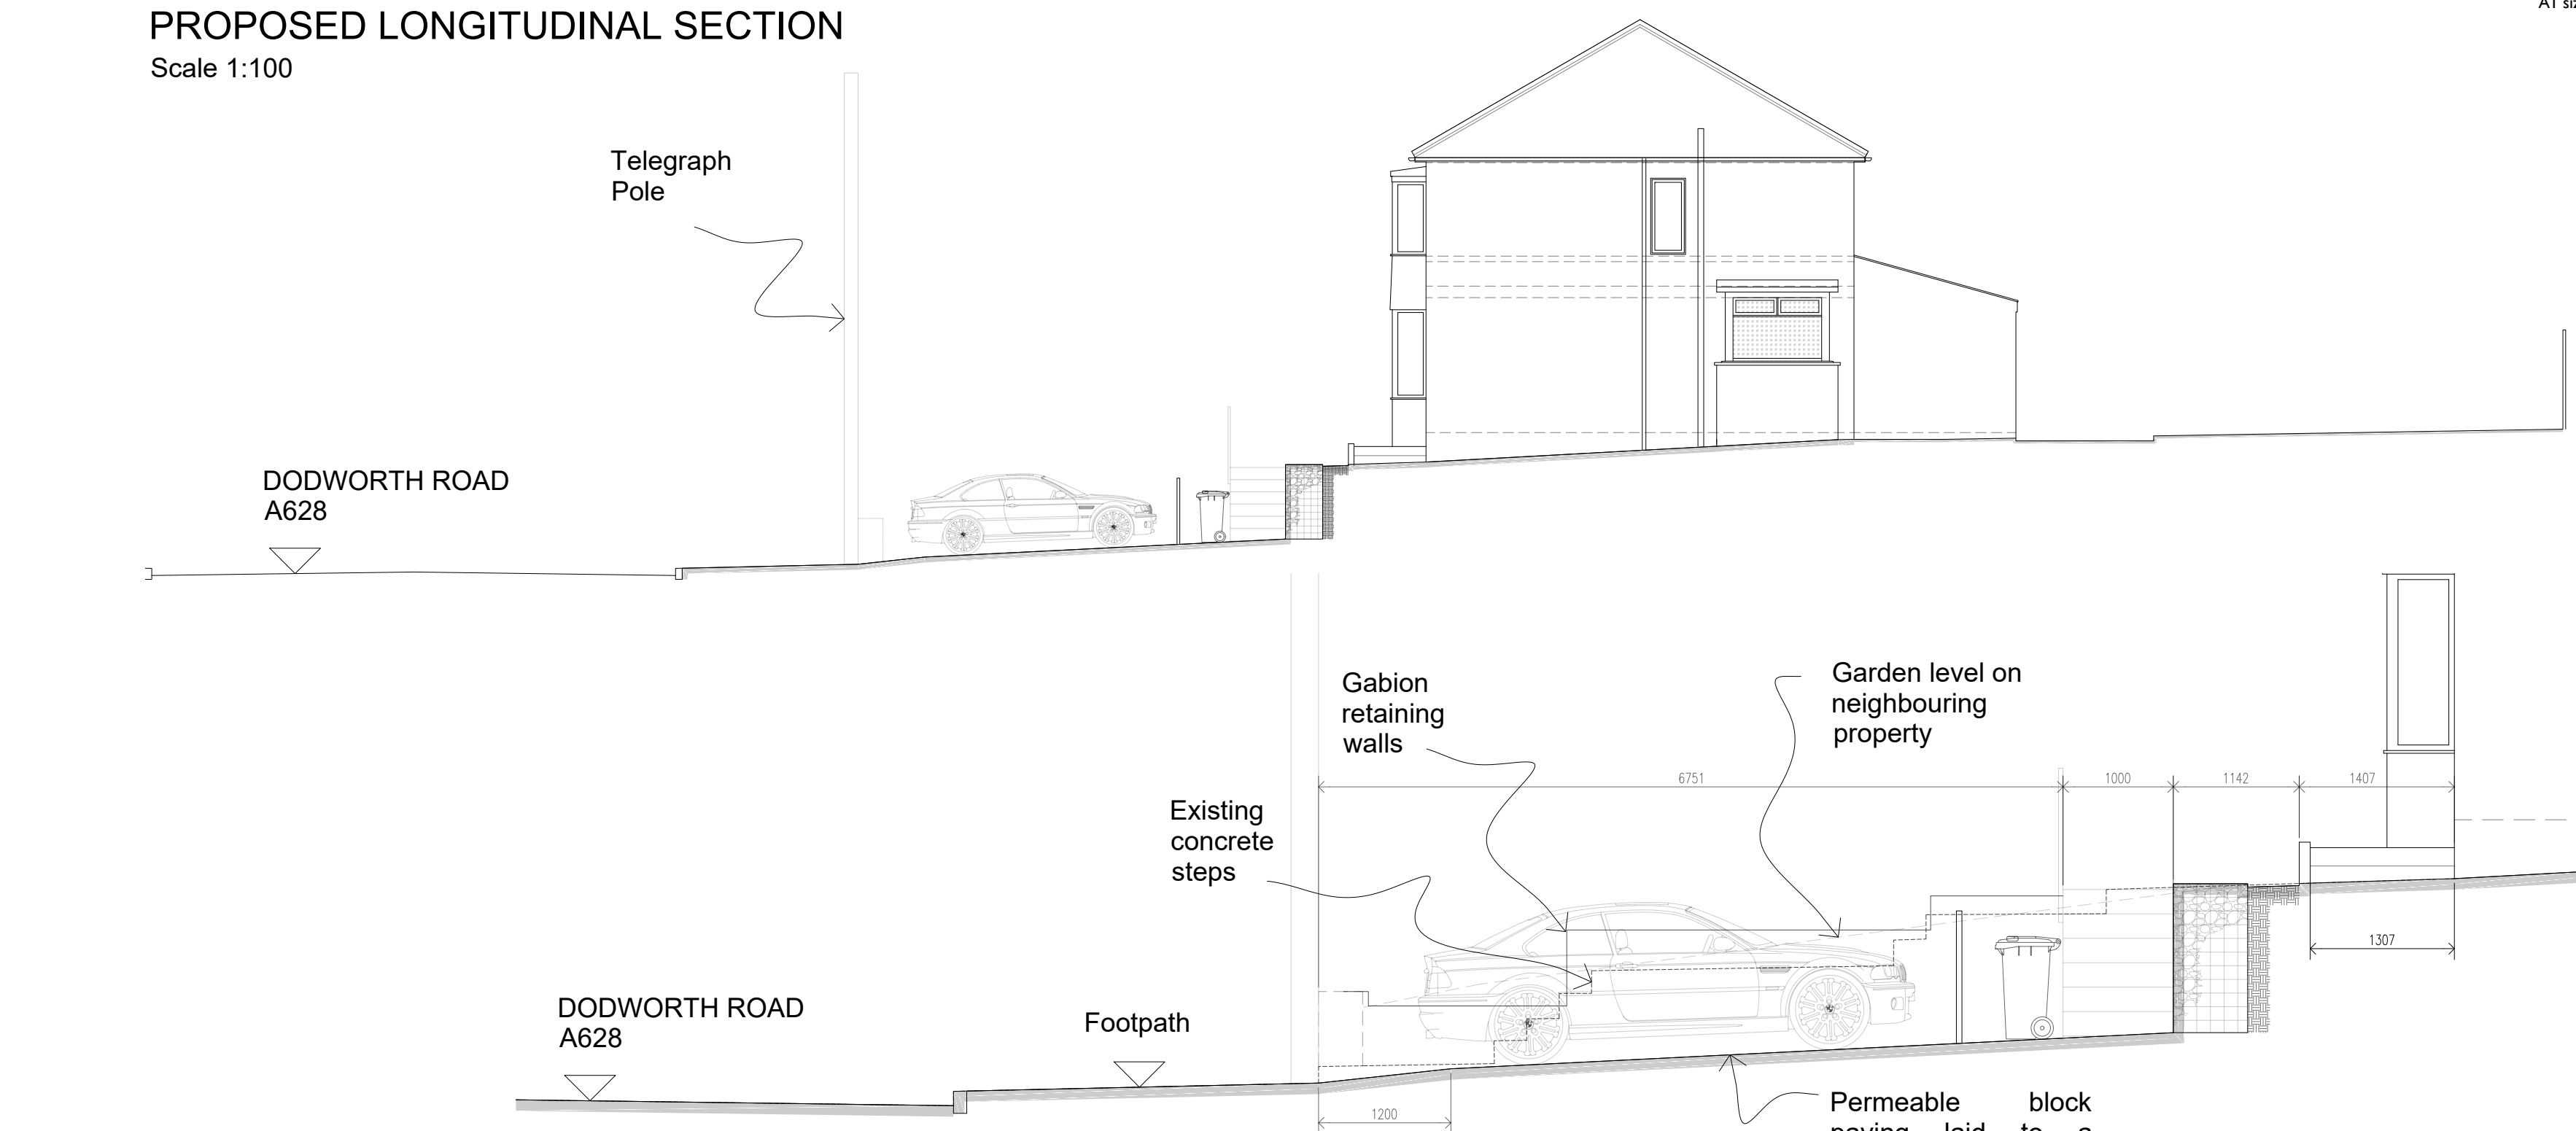

DODWORTH ROAD
A628

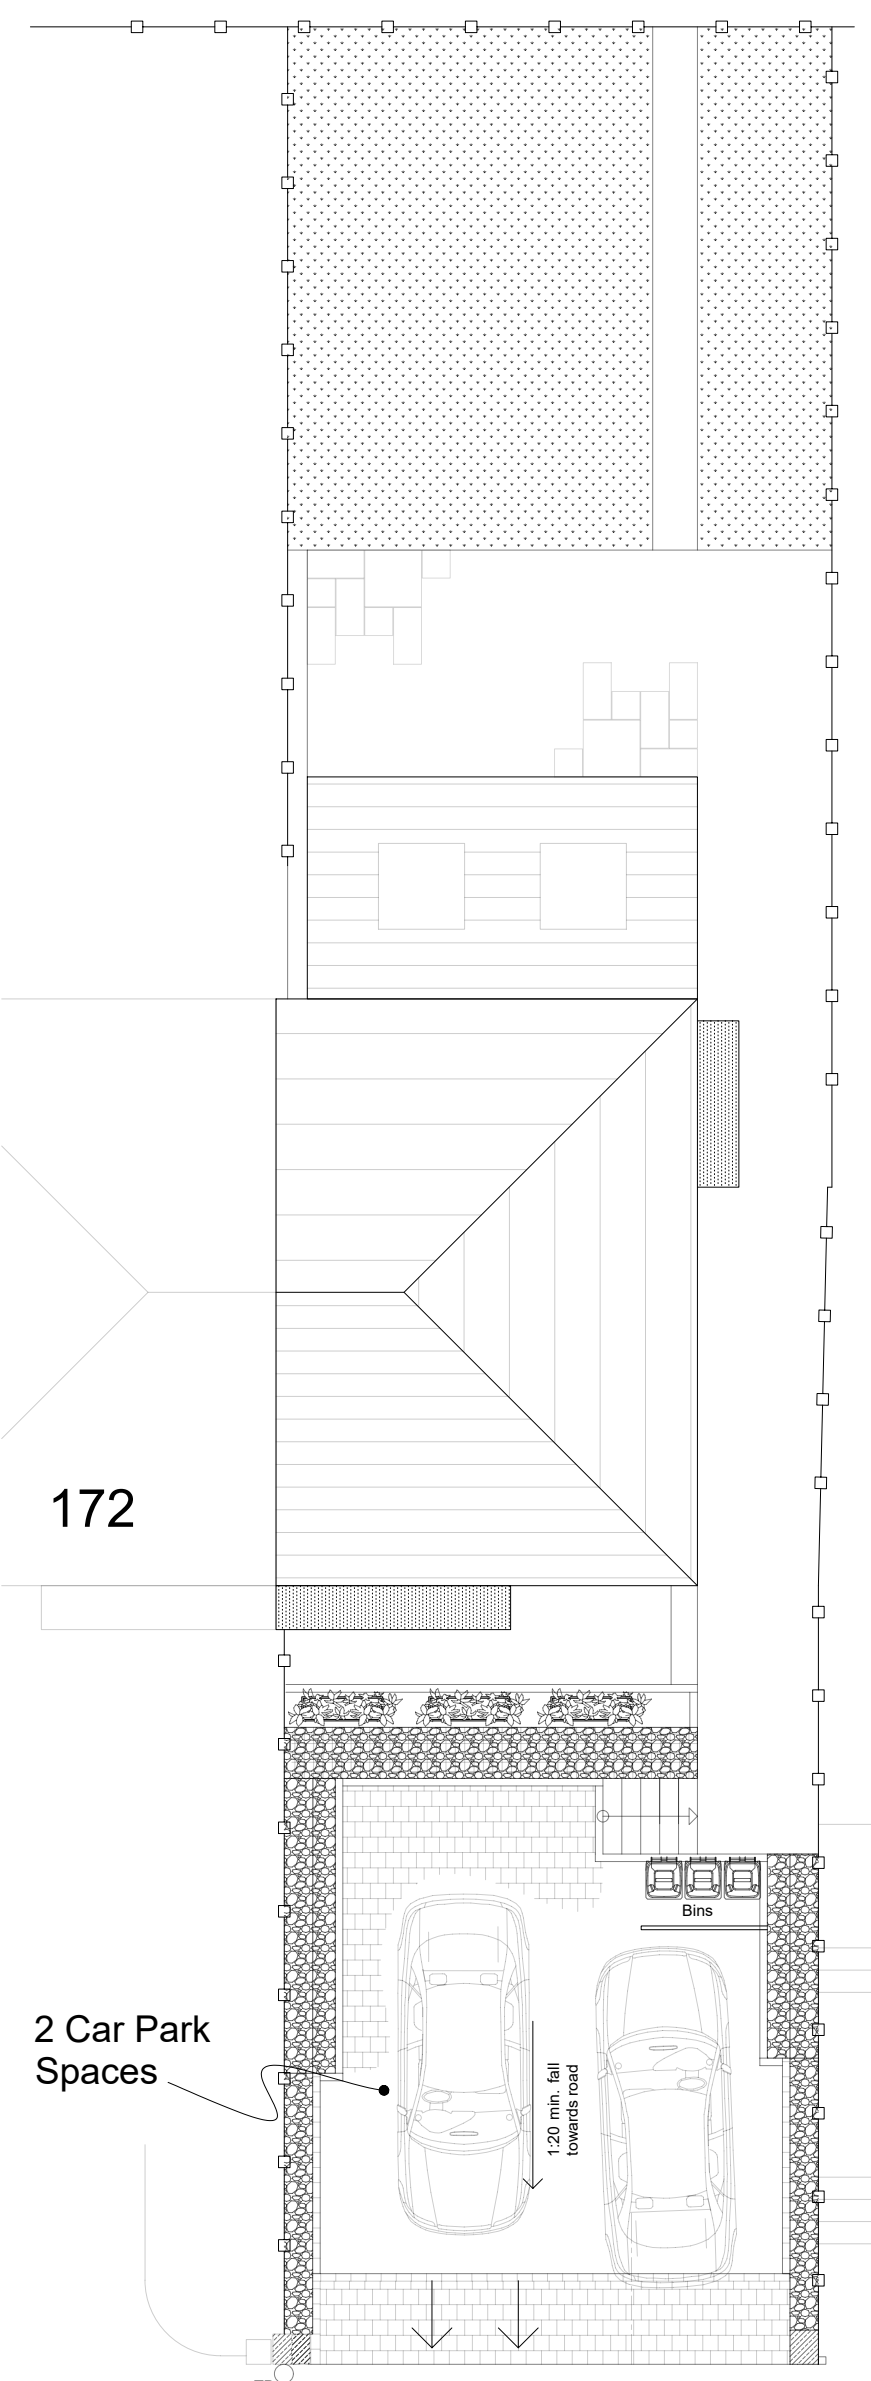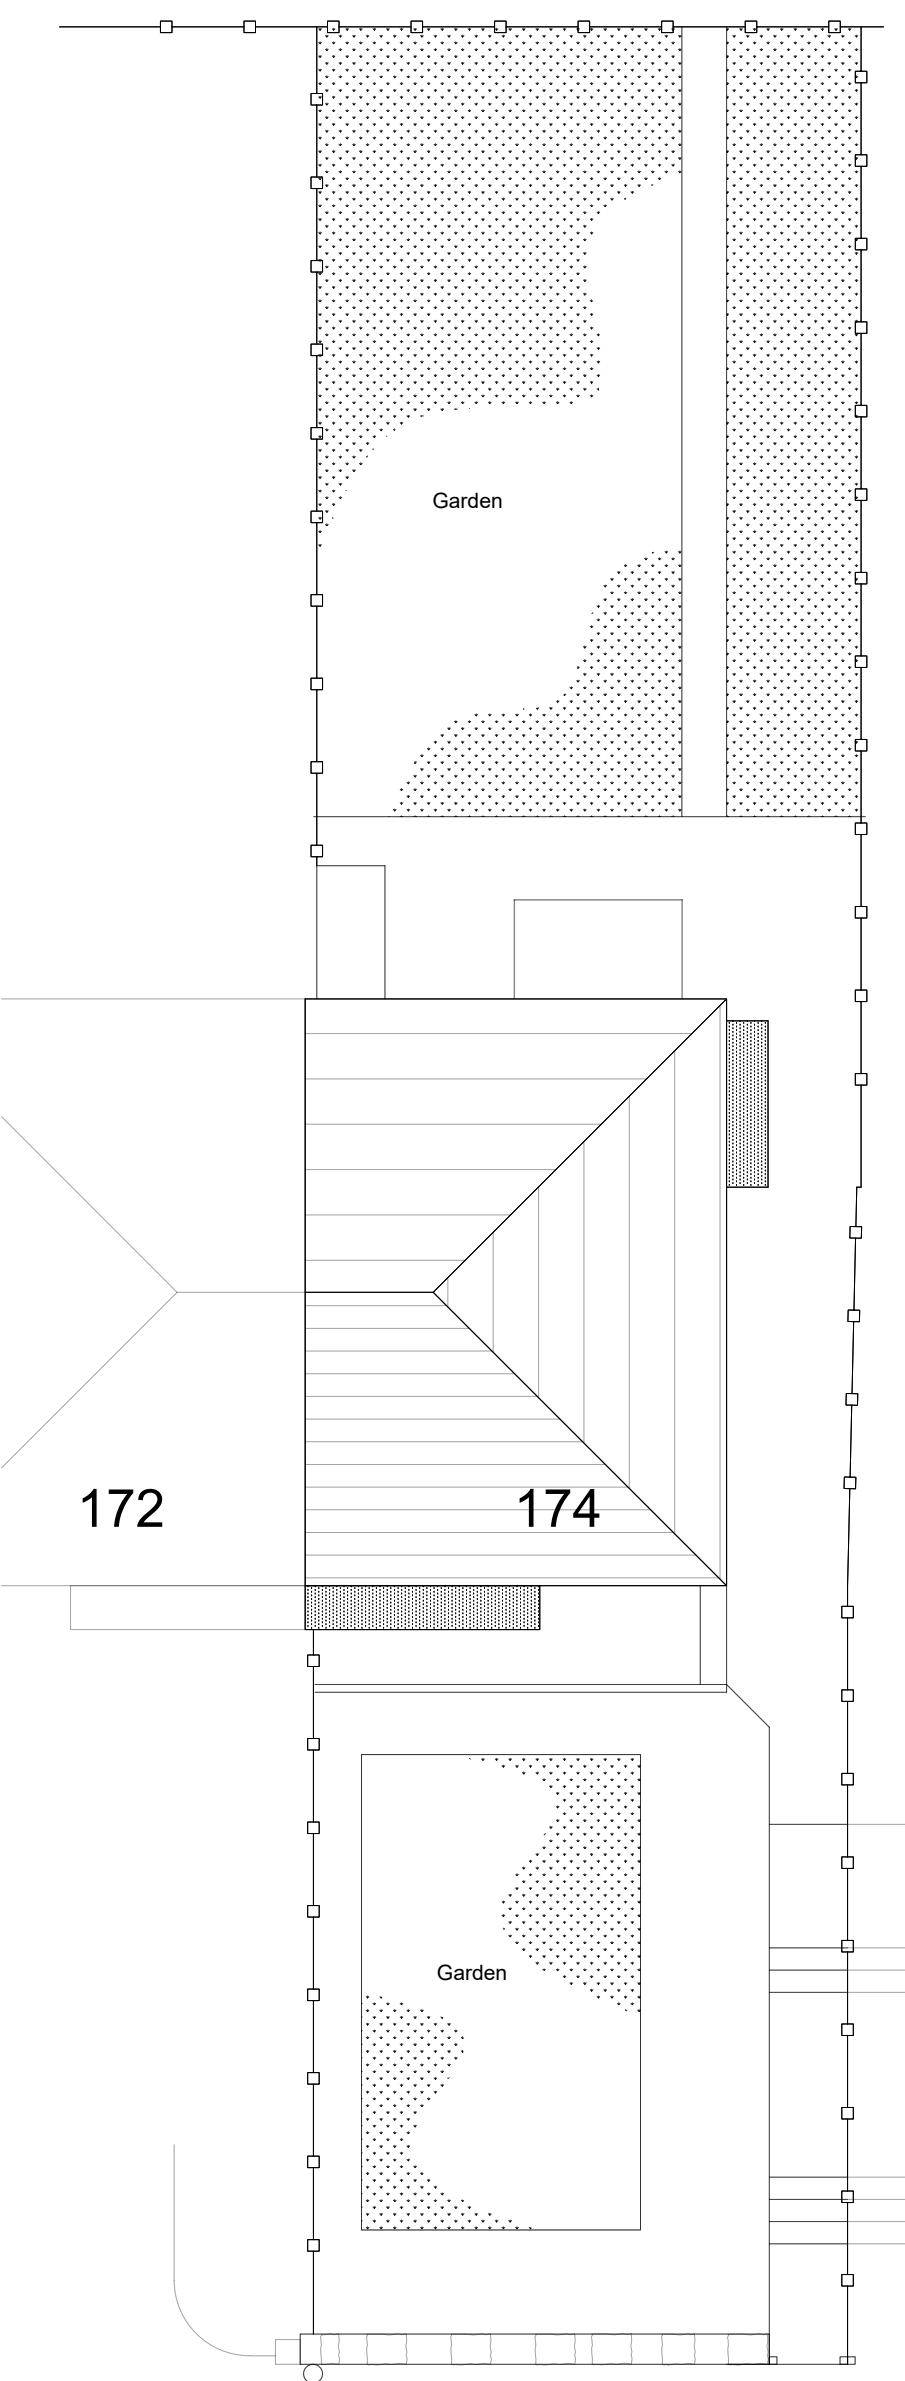


DODWORTH ROAD A628

DODWORTH ROAD A628

EXISTING SITE PLAN
Scale 1:100


PROPOSED SITE PLAN
Scale 1:100

PROPOSED DRIVEWAY SECTION DETAILS
Scale 1:50

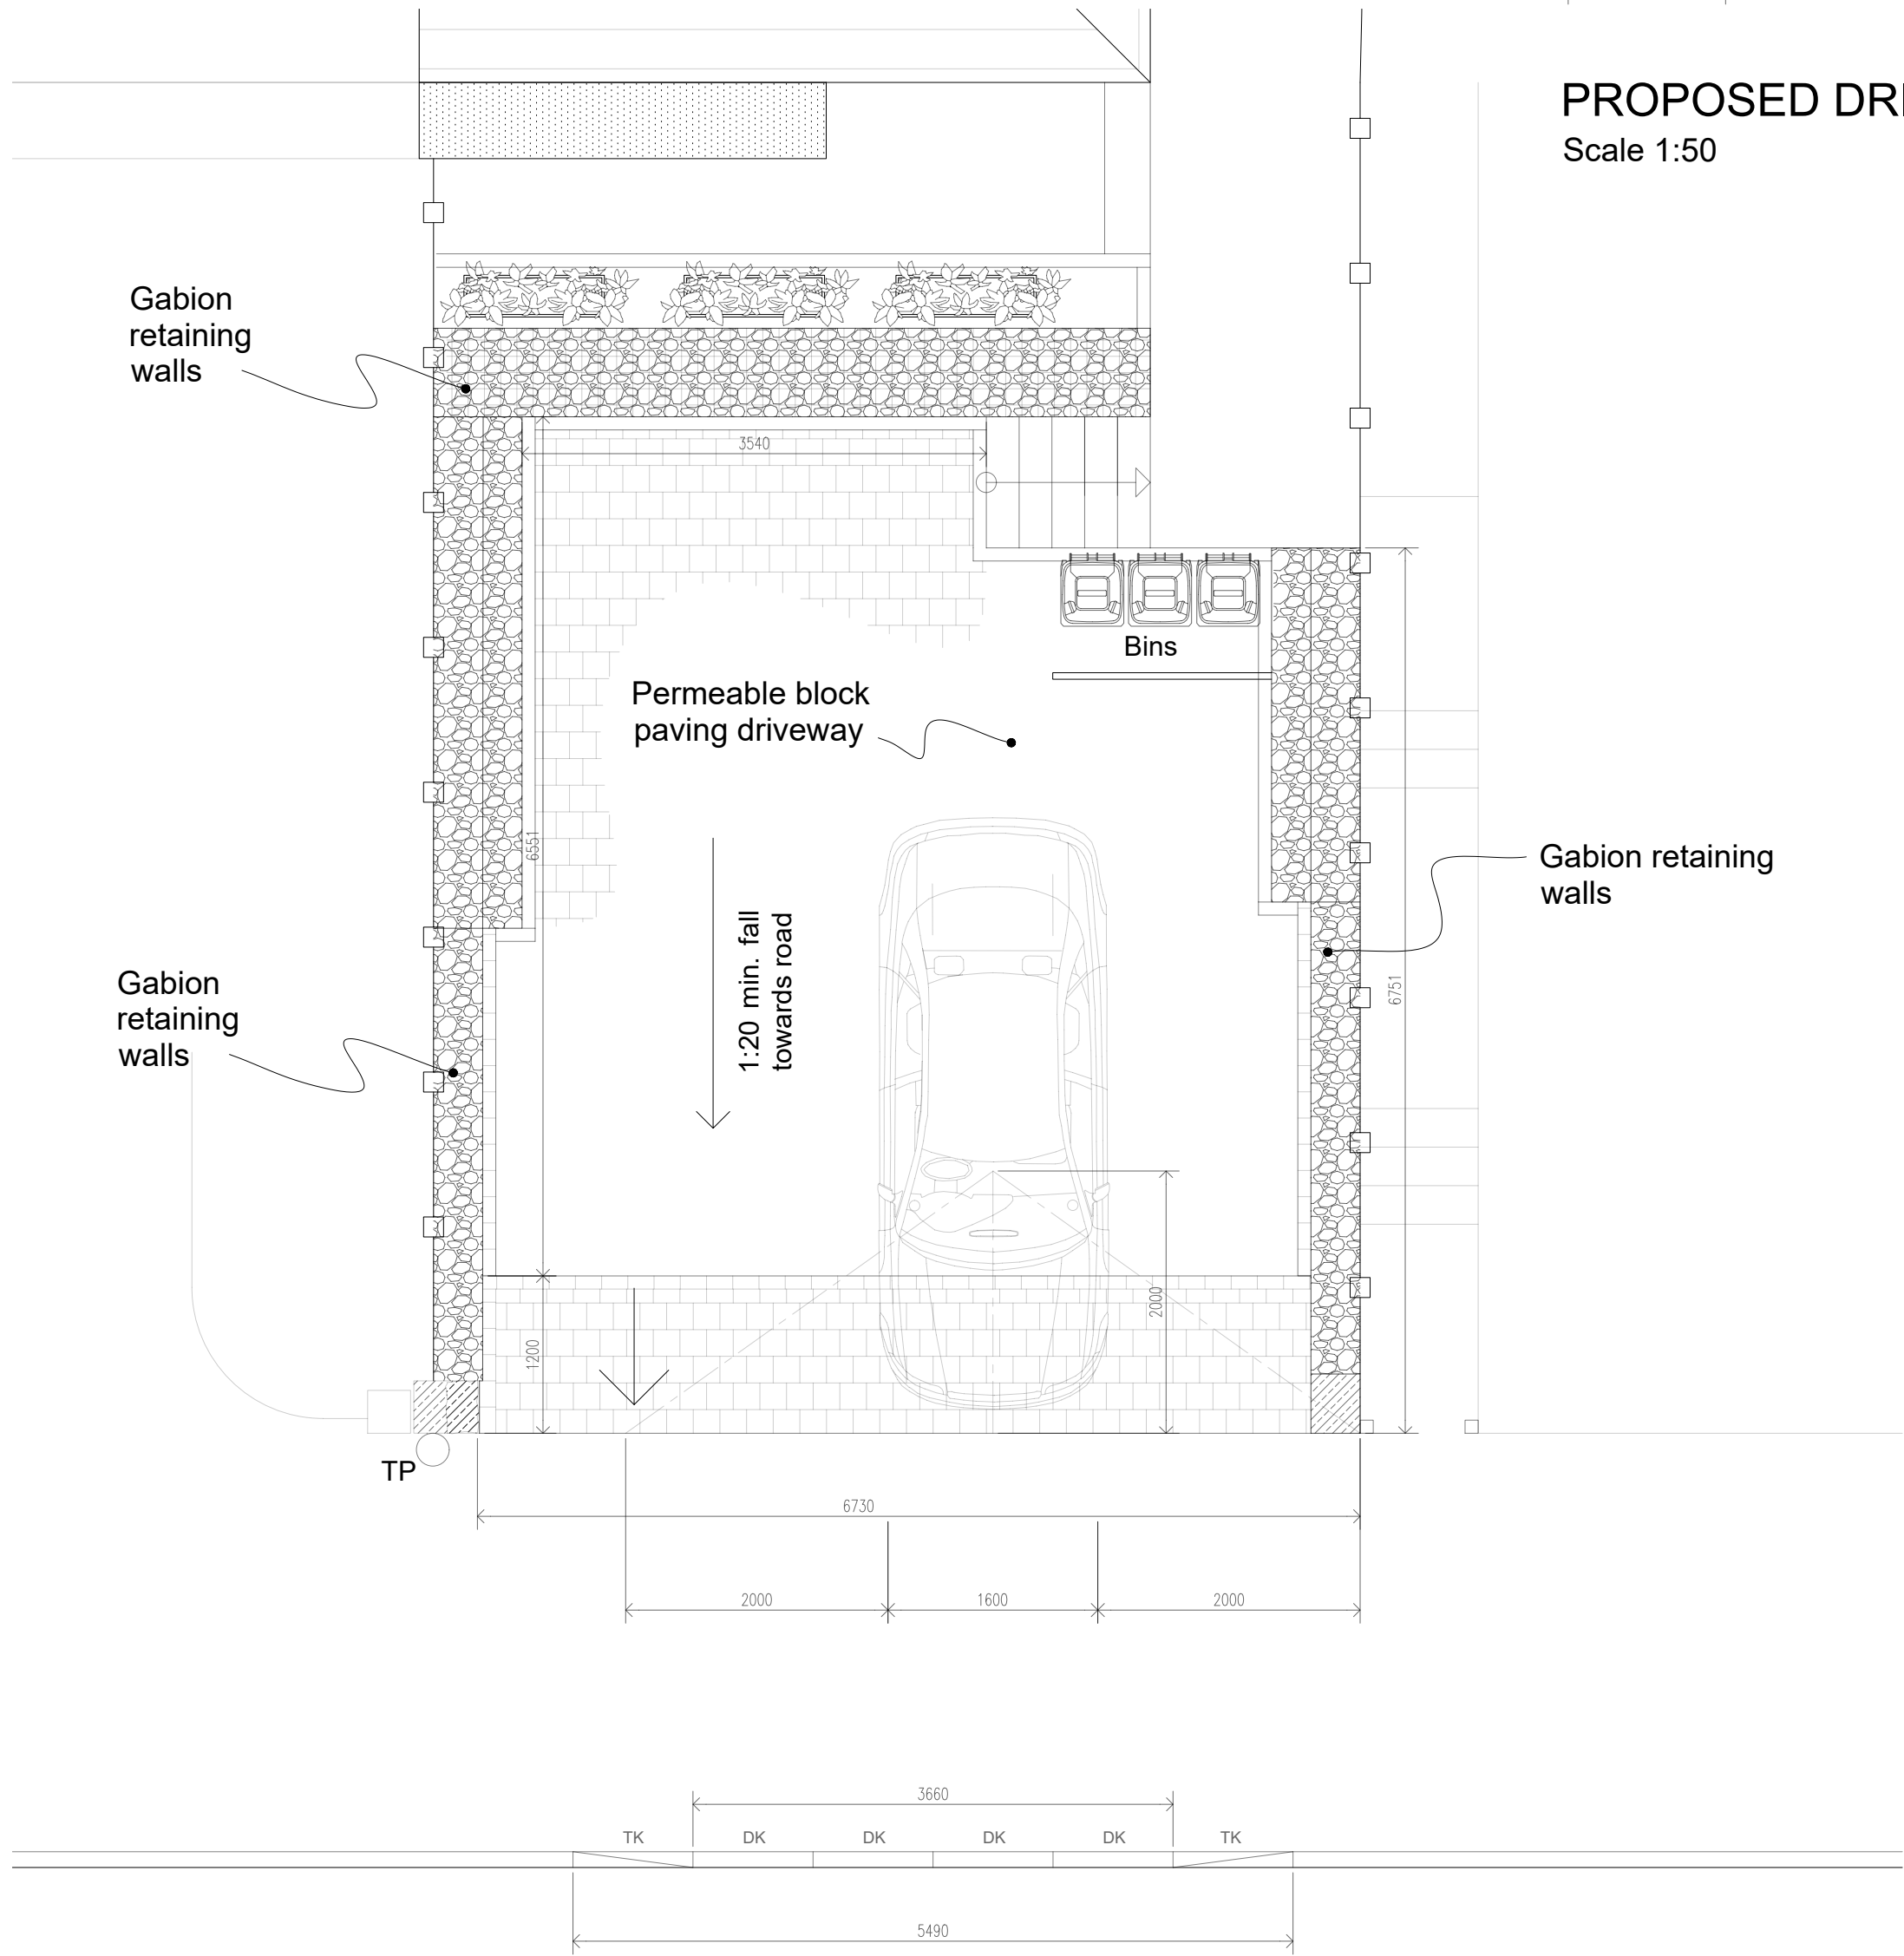

DODWORTH ROAD A628

PROPOSED DRIVEWAY LAYOUT
Scale 1:50

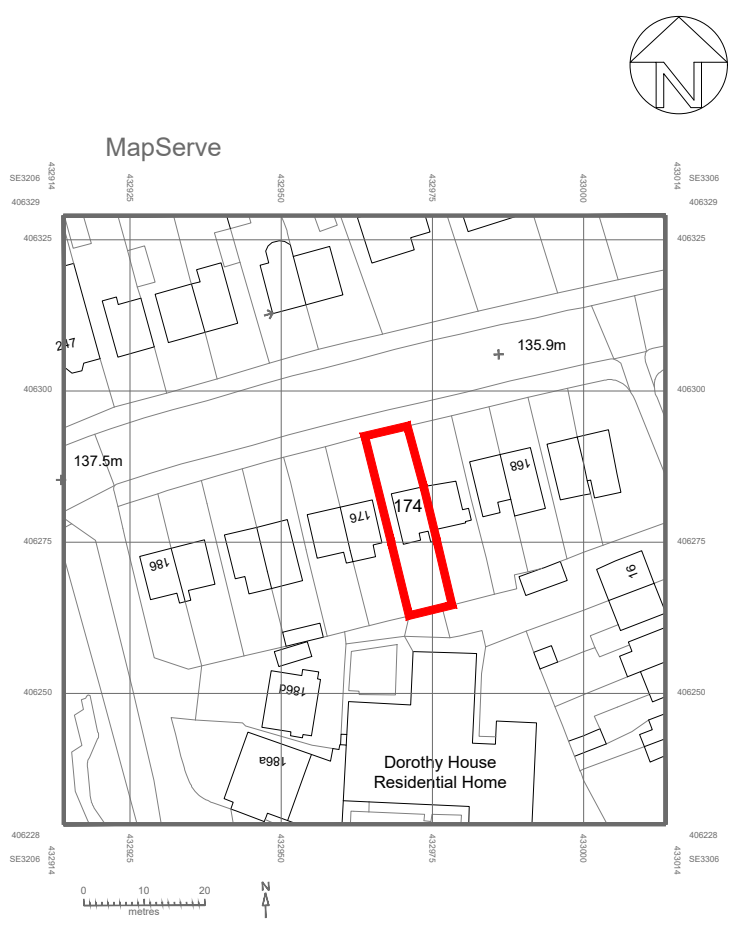

SITE LOCATION PLAN
Scale 1:1250

Rev.	Date	Description	By:
07762656187	13/11/2020	steven@drawit.biz	
www.drawit.biz			
15 Medway Close			
Barugh Green			
Barnsley			
S75 1NY			
Purpose: PLANNING			
Status: EXISTING & PROPOSED			
Dwg of: Plans, Sections, Site Location Plan & Details			
Client: Mr & Mrs Thorley			
Site Address: 174 Dodworth Road			
Barnsley, S70 6PD			
Project: Proposed front driveway and dropped kerb			
Drawn by: SH	Date: 13/11/2020	Rev:	
Scale: AS SHOWN	Dwg No: 20-17_101		