




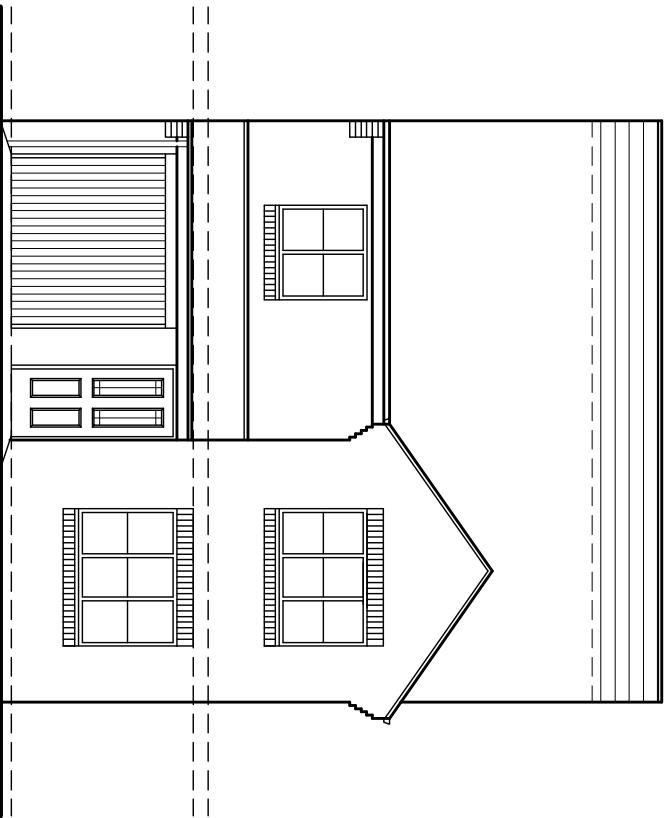


PROPOSED FRONT ELEVATION  
SCALE 1:100

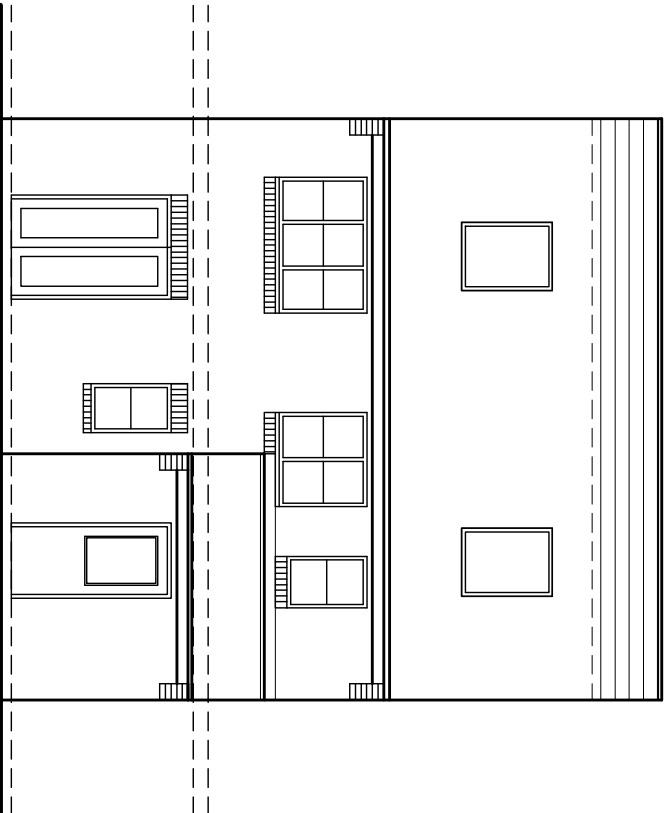


PROPOSED REAR ELEVATION  
SCALE 1:100

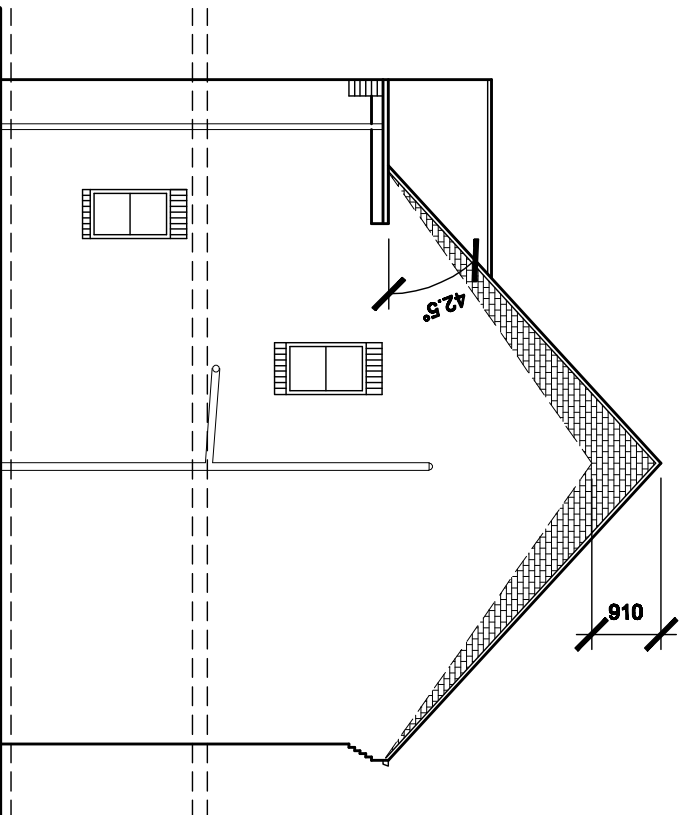

PROPOSED SIDE ELEVATION  
SCALE 1:100

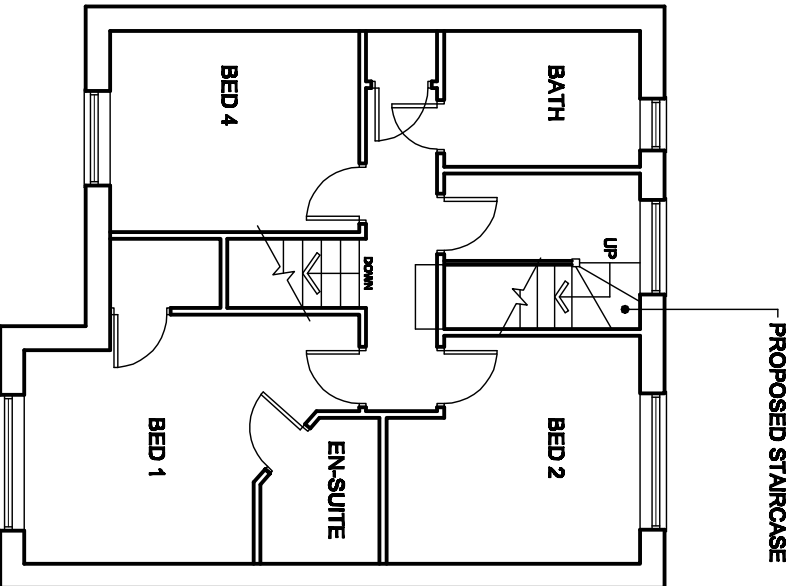


PROPOSED FIRST FLOOR PLAN  
SCALE 1:100

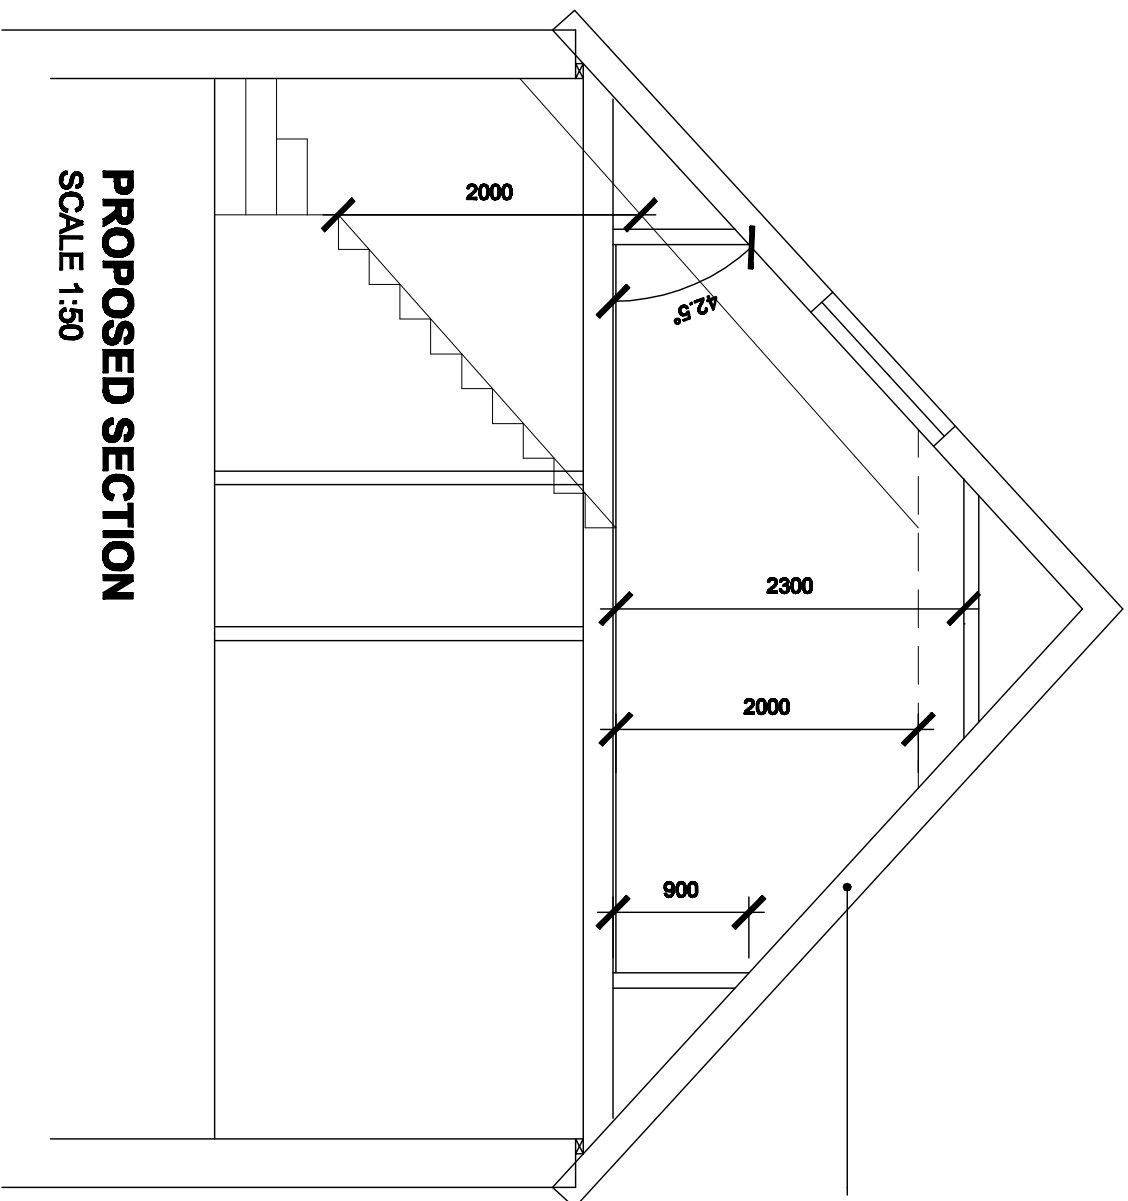


PROPOSED SECTION  
SCALE 1:50

TIMBER ATTIC TRUSSES, PREDOMINANTLY  
47MM THICK TIMBER IS USED, WITH  
MEMBER DEPTHS RANGING FROM 145MM  
TO 245MM. 197MM ARE SHOWN FOR  
INDICATIVE PURPOSES.

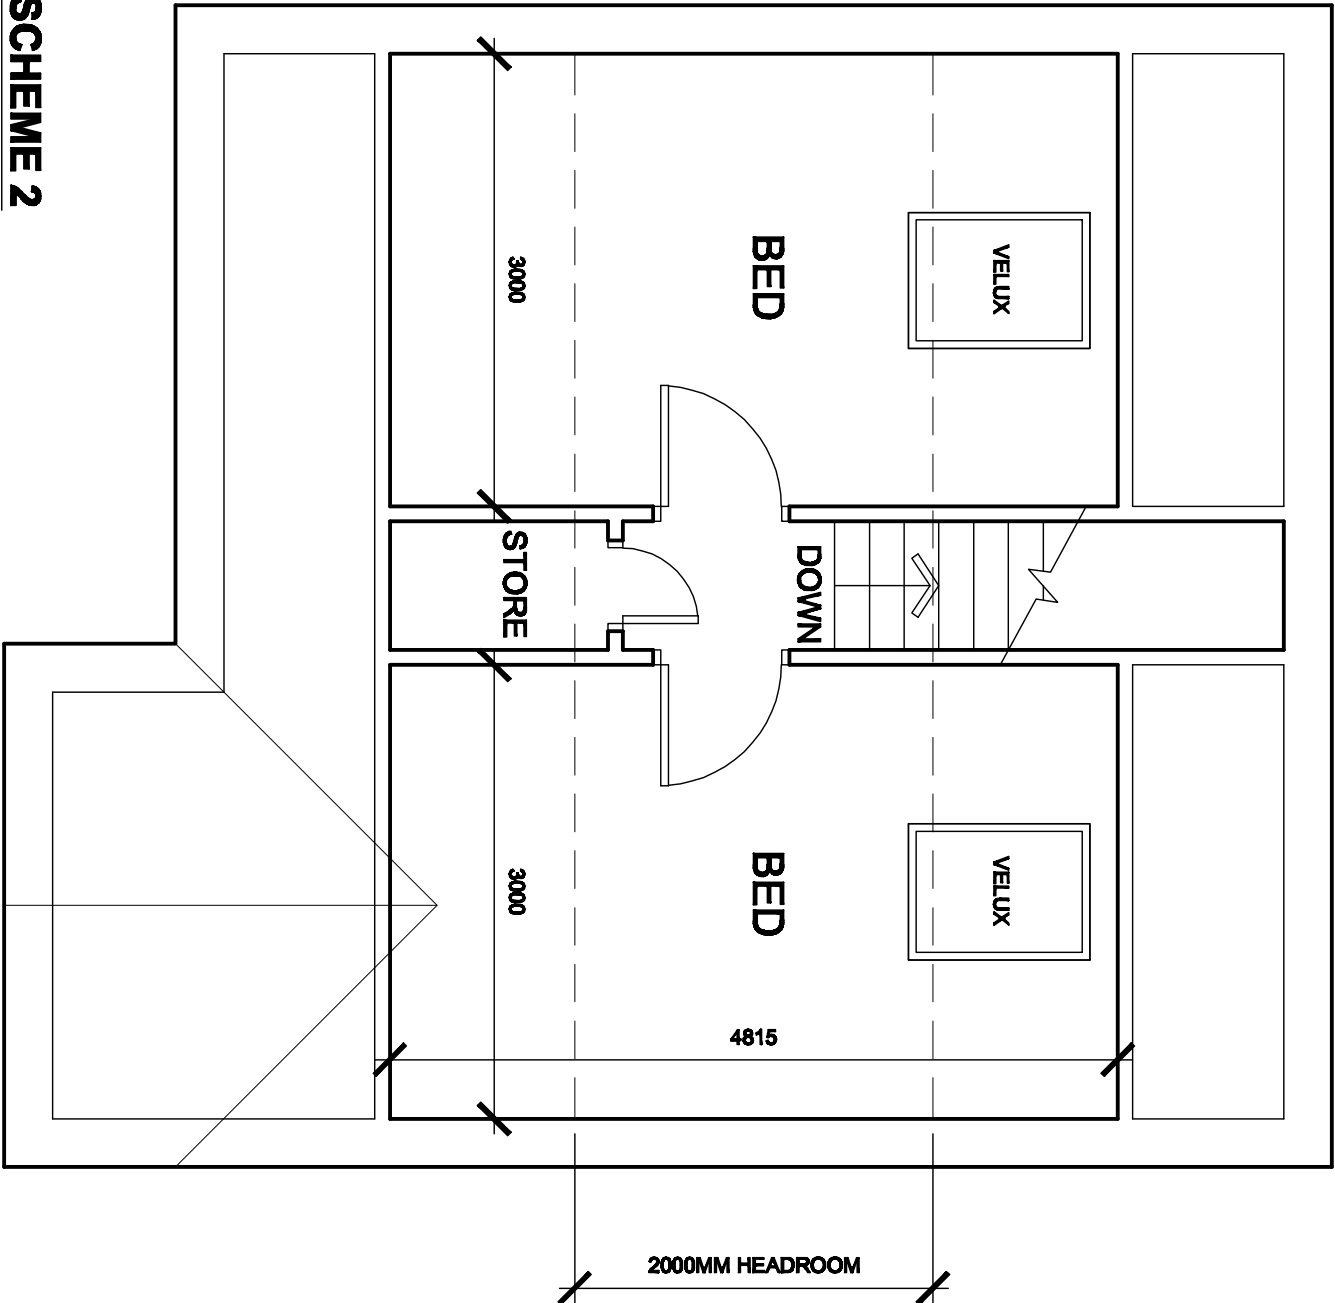

**SCHEME 2**  
ROOF PITCH 42.5°  
PROPOSED SECOND FLOOR PLAN  
SCALE 1:50

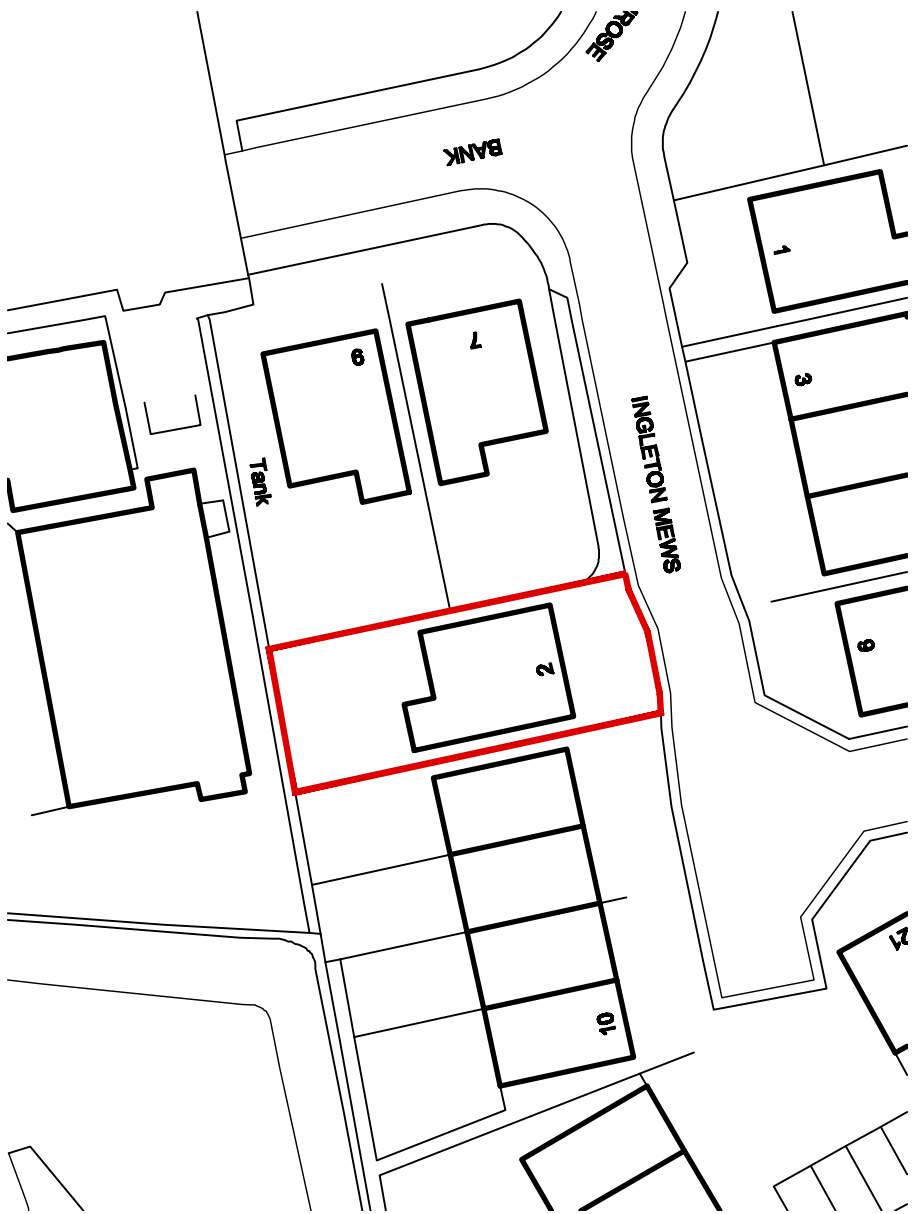

LOCATION PLAN  
SCALE 1:500

|   |  |  |  |                                                                     |                  |  |  |
|---|--|--|--|---------------------------------------------------------------------|------------------|--|--|
| <b>White Agus Partnership</b>                                                                                    |  |  |  | Project: PROPOSED LOFT CONVERSION 2 INGLETON MEWS, BARNSLEY S/T INK |                  |  |  |
| PROVIDENCE VILLA, 52 SAKENVILLE STREET, S70 2DB                                                                  |  |  |  | Client: MR & MRS MARA                                               |                  |  |  |
| SURVEYORS AND BUILDING DESIGN CONSULTANTS                                                                        |  |  |  | Drawing Title: SCHEME 2 EXISTING FLOOR PLANS & ELEVATIONS           |                  |  |  |
| Phone: 01228 286482 Fax: 01228 263809 Email: info@whiteaguspартnership.co.uk Web: www.whiteaguspартnership.co.uk |  |  |  | Date: MARCH 2011                                                    | Scale: 1:50 & A2 |  |  |
|   |  |  |  | Ref: 10/097                                                         | Dwg. No. 03      |  |  |
|   |  |  |  | Date: 10/097                                                        | Scale: 1:50 & A2 |  |  |
|   |  |  |  | Date: 10/097                                                        | Scale: 1:50 & A2 |  |  |