





PHOTO OF PROPOSED SUBSTATION WITH AN ANTI GRAFFITI FINISH.

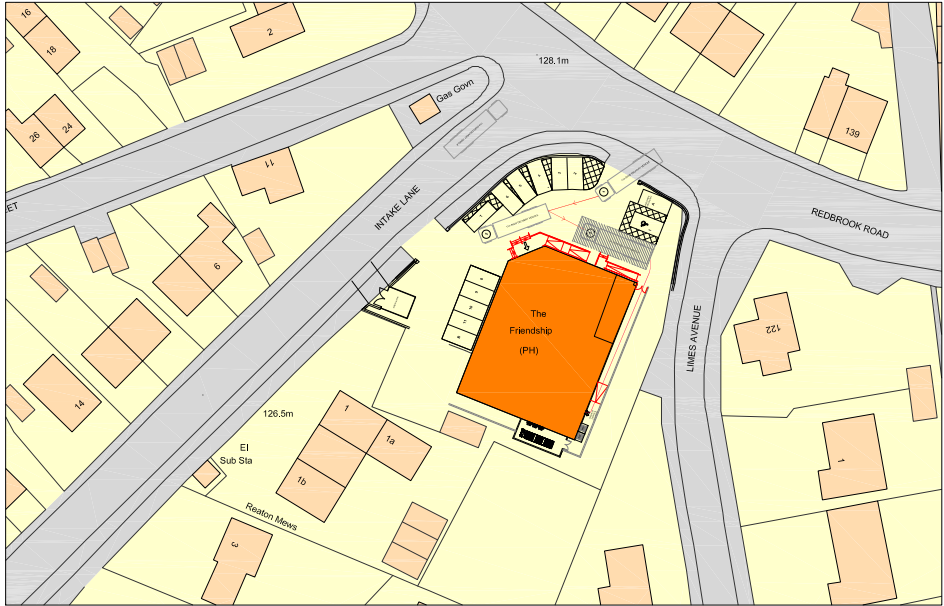

SITE PLAN
(Not to Scale)

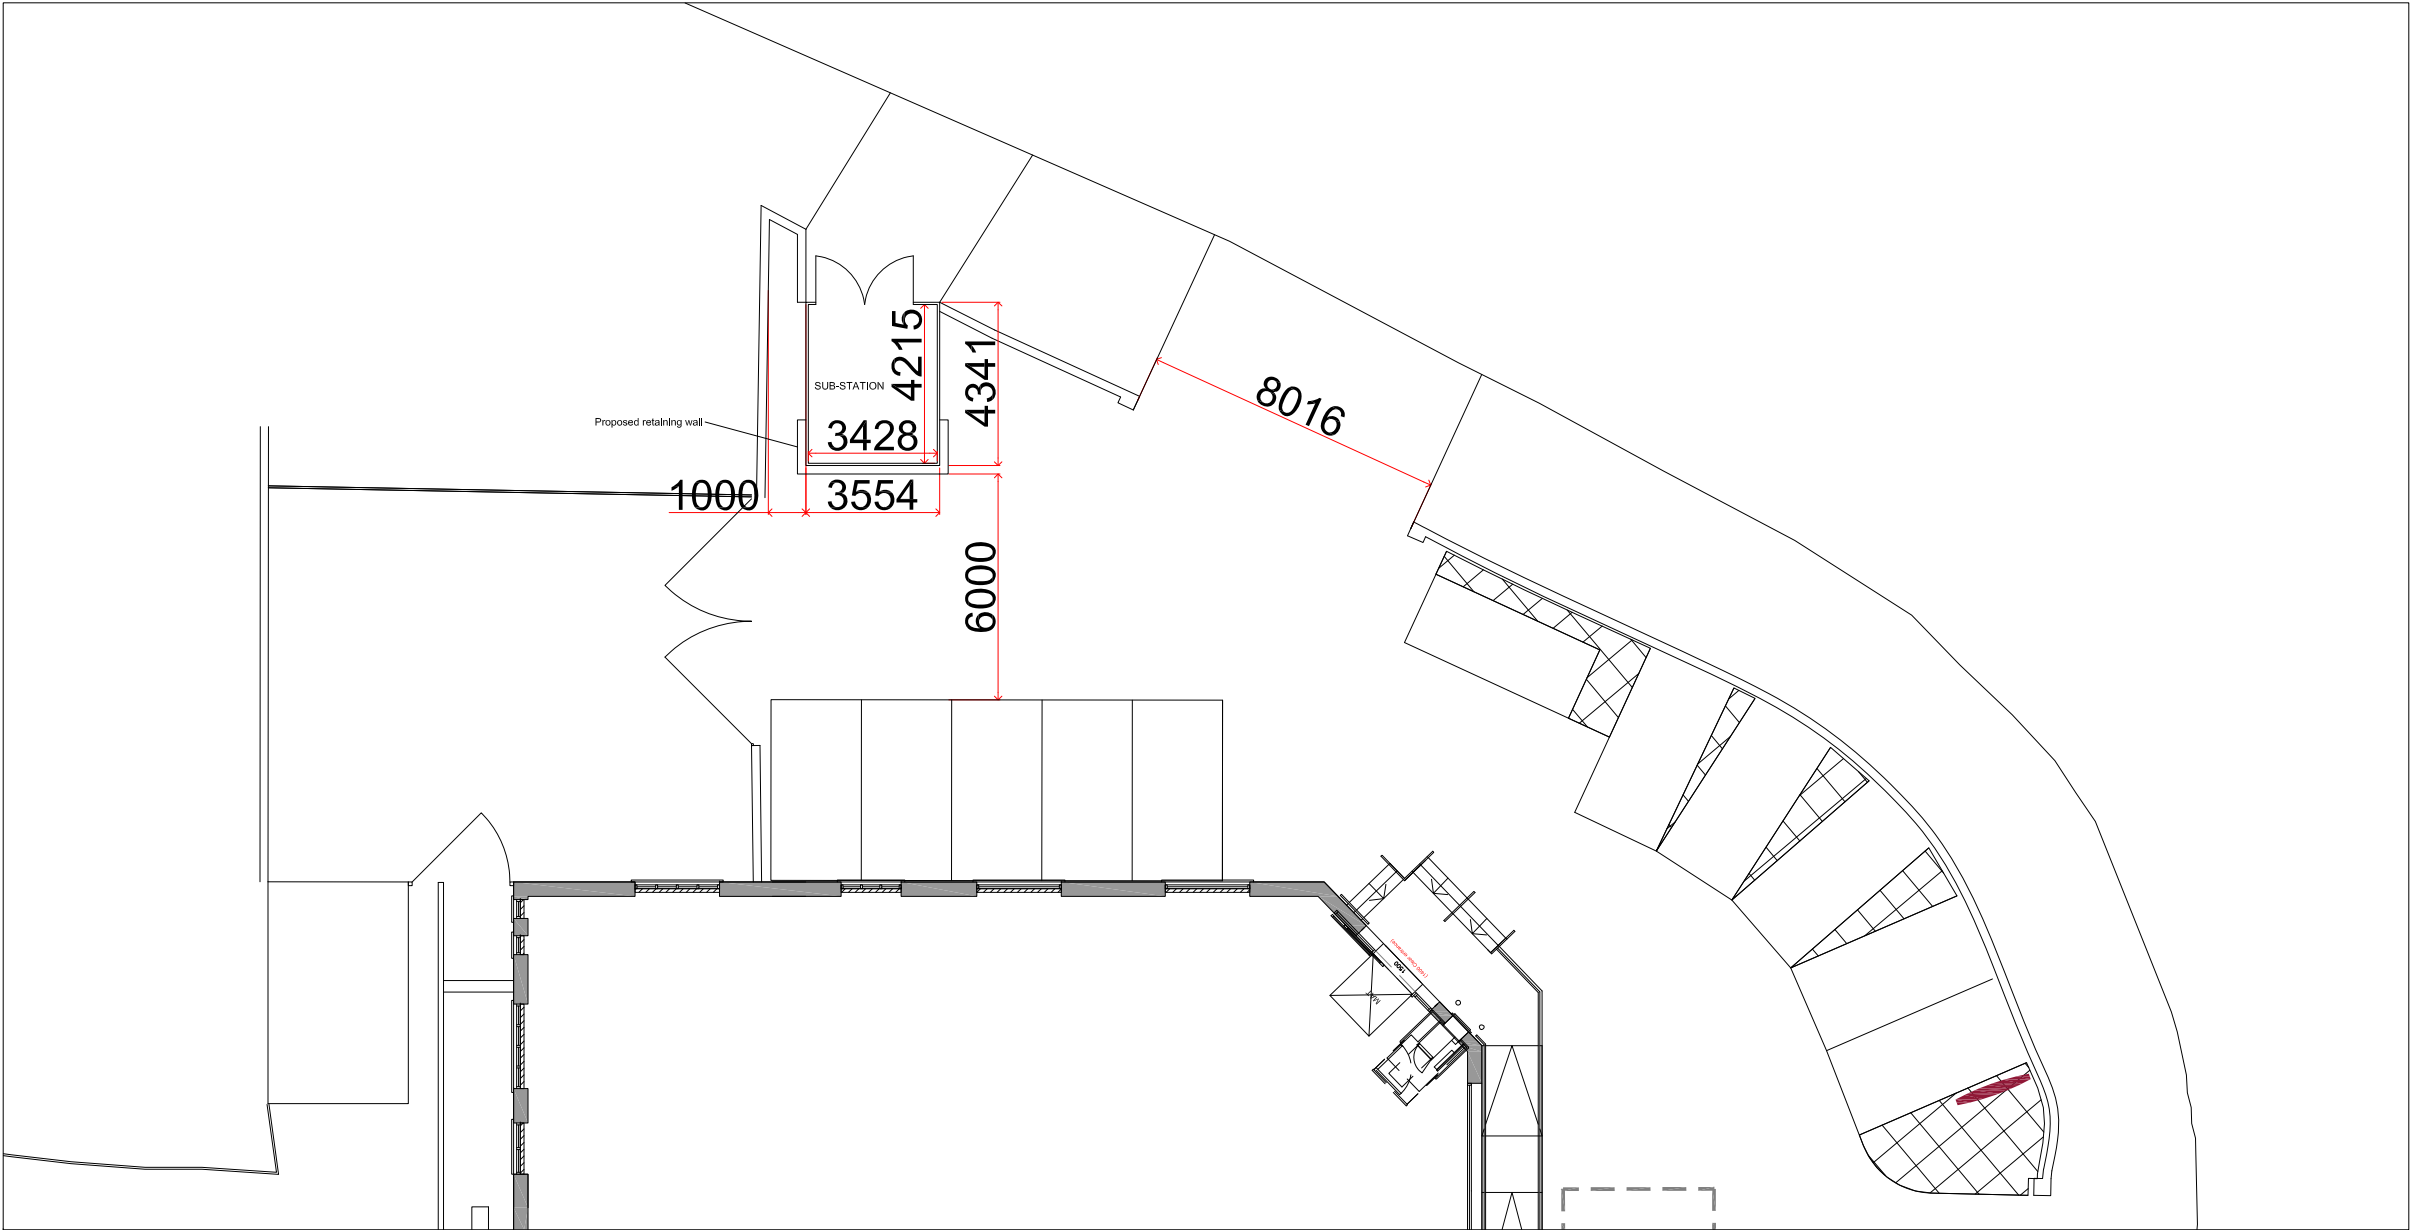

PROPOSED LAYOUT OF SUBSTATION
Scale 1:100@A1

Revision	Date	Description
Walbrook management New Broad Street House 35 New Broad Street London EC2M 1NH tel: 020 3009 3061 email: info@walbrookmanagement.com		
Status	PLANNING	
Client	SAINSBURY'S LOCAL	
Project Title	THE FRIENDSHIP INN BARNSELEY, REDBROOK ROAD SOUTH YORKSHIRE S75 2RE	
Drawing Title	PROPOSED SUBSTATION LAYOUT SITE REF. 7725	
Project Number	Drawing Number	Revision
11/W7725	218	A
Drawn	Checked	Scale
P,B		NTS
Date	30/07/2012	
The content of this drawing is the property of Walbrook Management LLP and may not be copied in whole or part without formal consent.		