




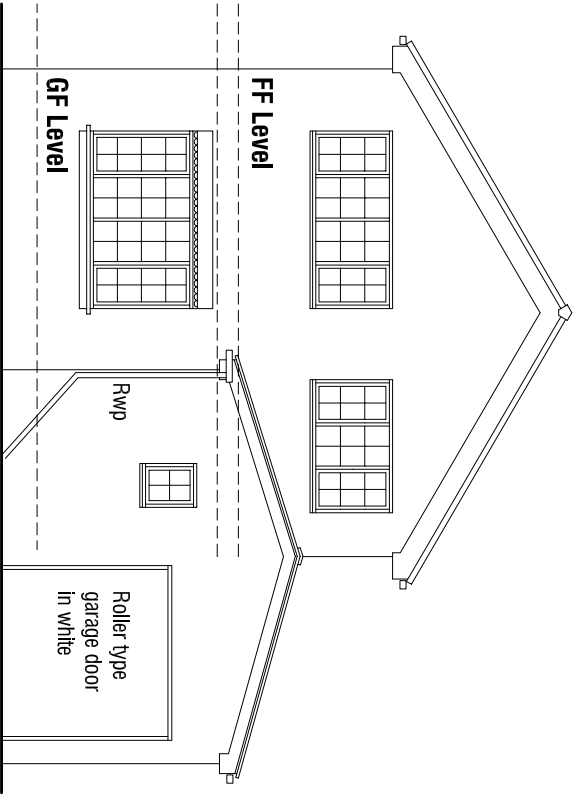


North Elevation 1:100

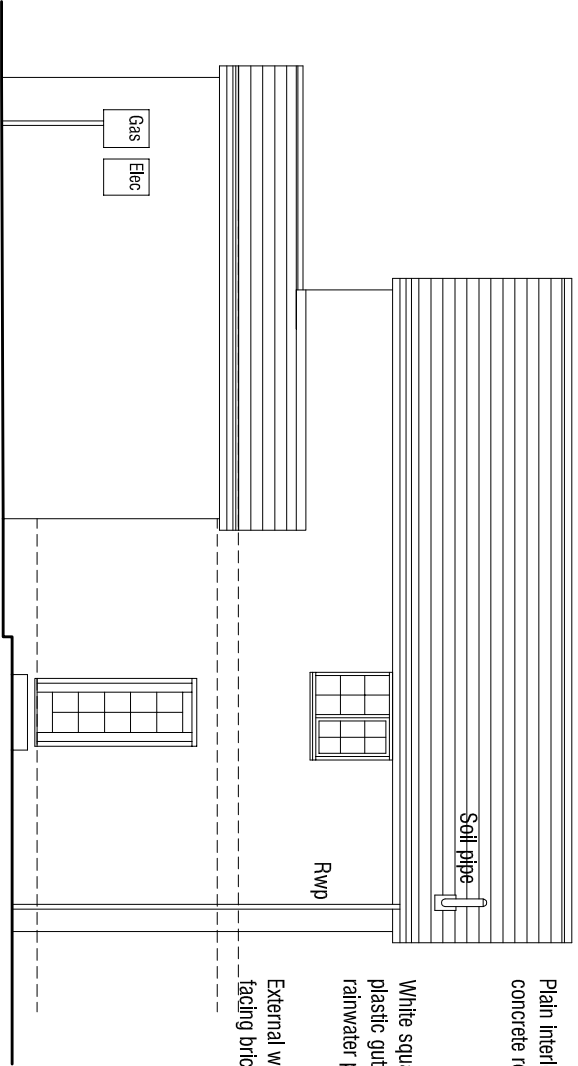


West Elevation 1:100

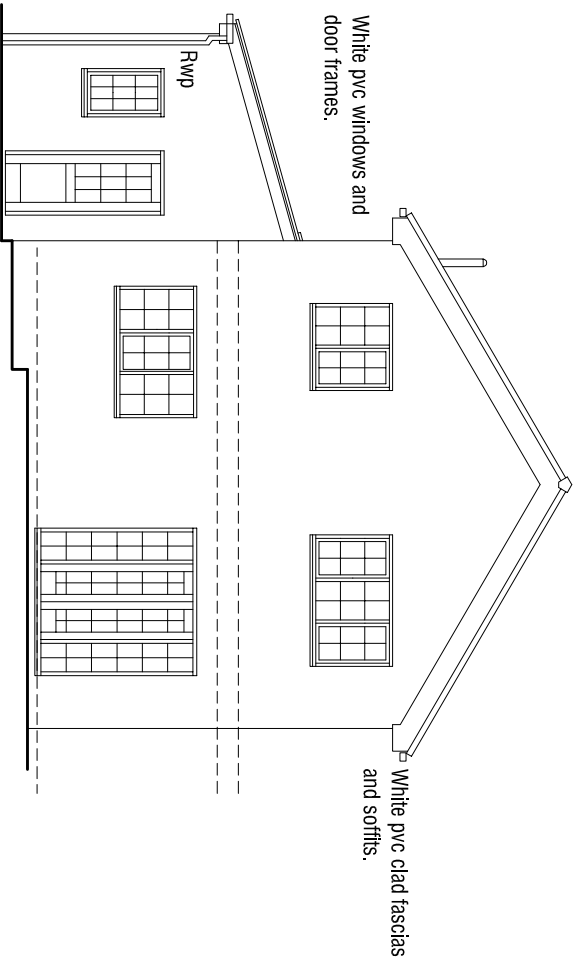


South Elevation 1:100

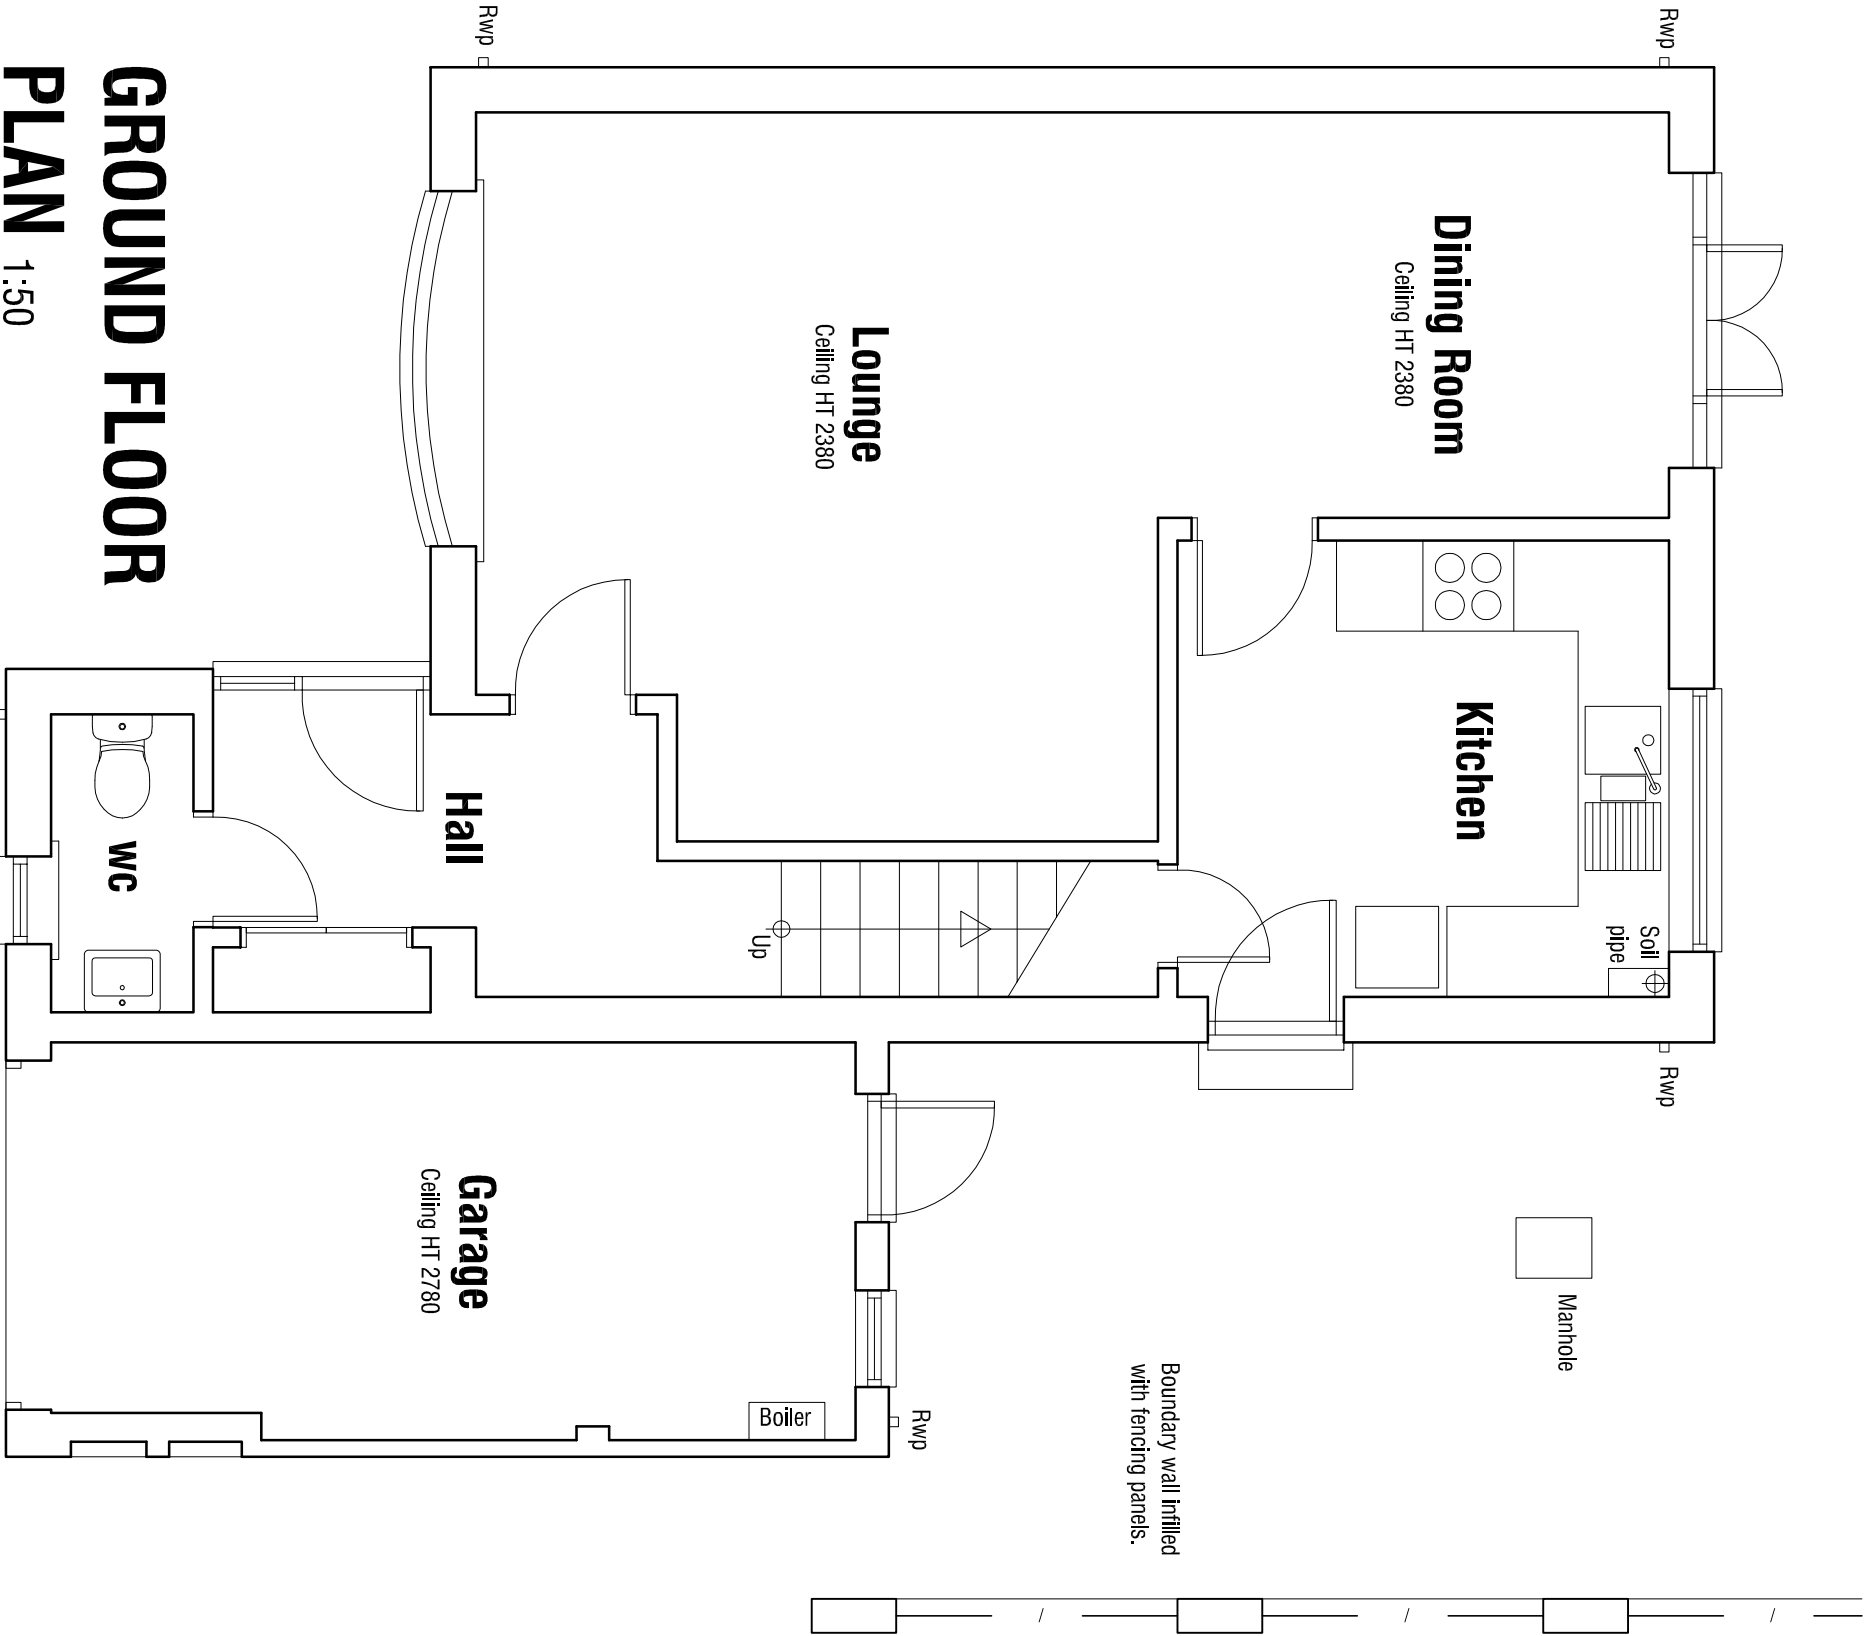

GROUND FLOOR
PLAN 1:50

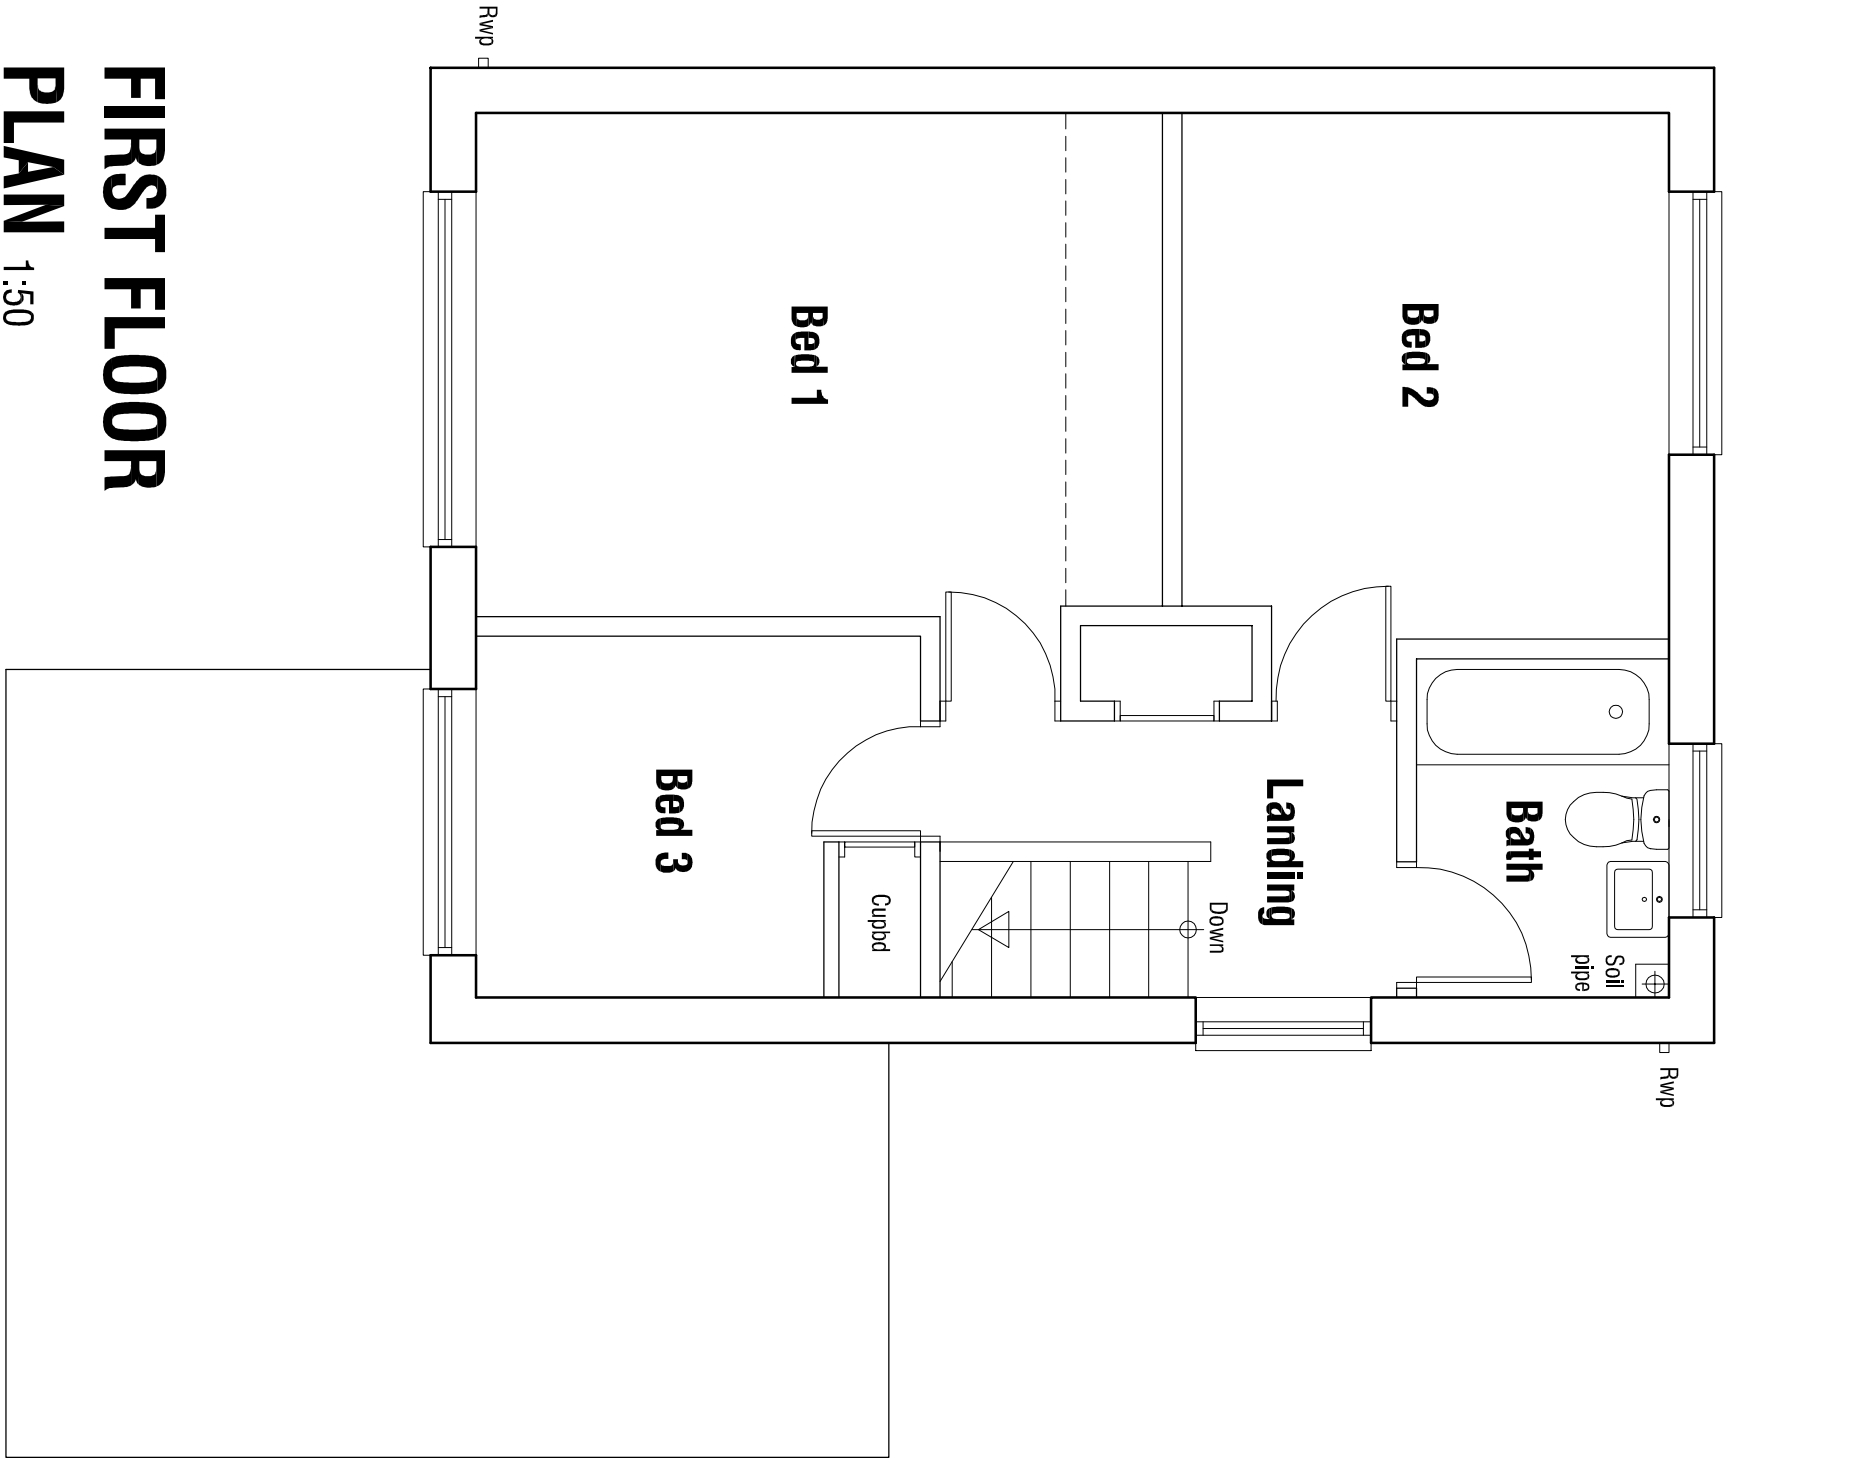

FIRST FLOOR
PLAN 1:50

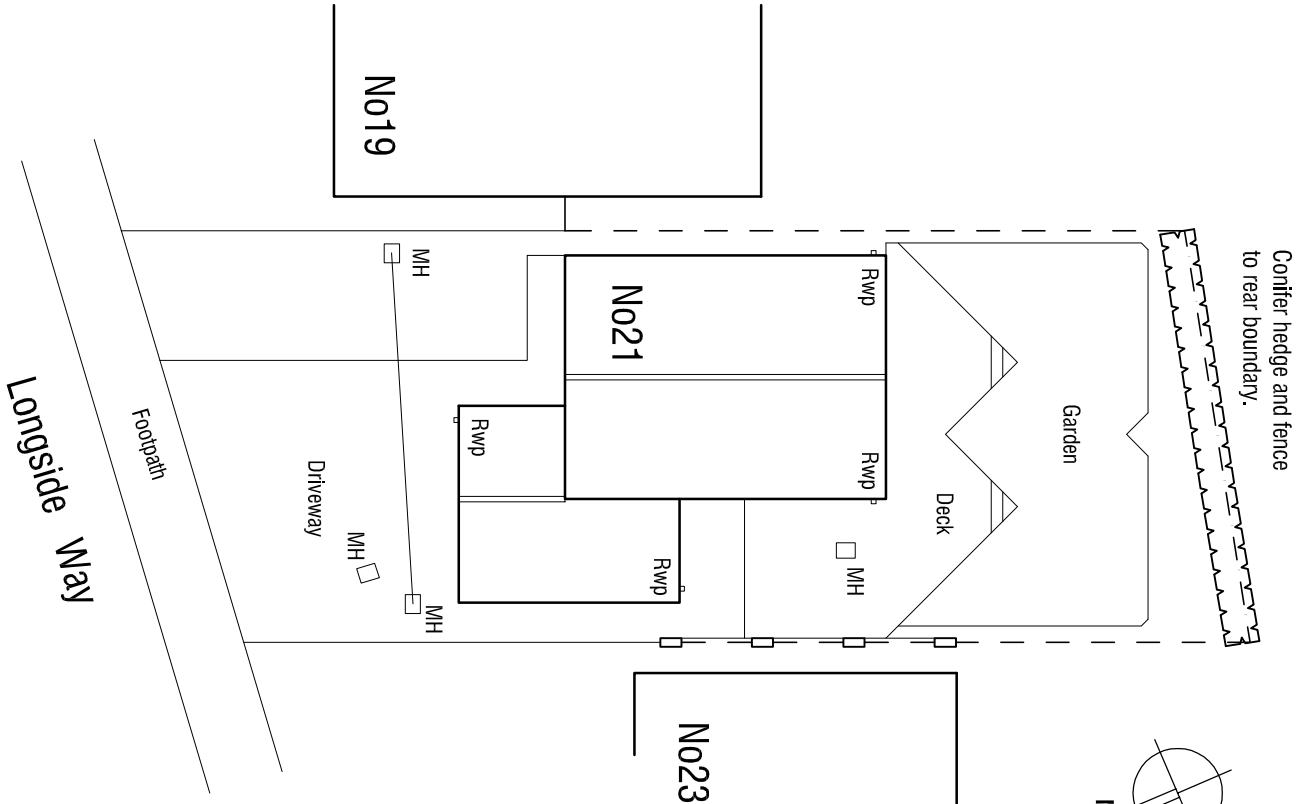

SITE PLAN 1:200

21 LONGSIDE WAY POGM00R BARNSLEY			
AS EXISTING			
mboothdesign architectural design and building consultants Fairfield House Barnsley S70 2FL T: 01226 286256 M: 07881 884300 E: mboothdesign@btconnect.com Copyright mboothdesign Ltd. All dimensions in millimeters unless otherwise stated. Dimensions for setting out in existing buildings are to be checked and verified on site.			
Scale	AS SHOWN @ A2	Drawn	MAJB
Date	JULY 2015	Ref.	15.10
Dwg No.	S1	Rev.	
0mm	20mm	40mm	