



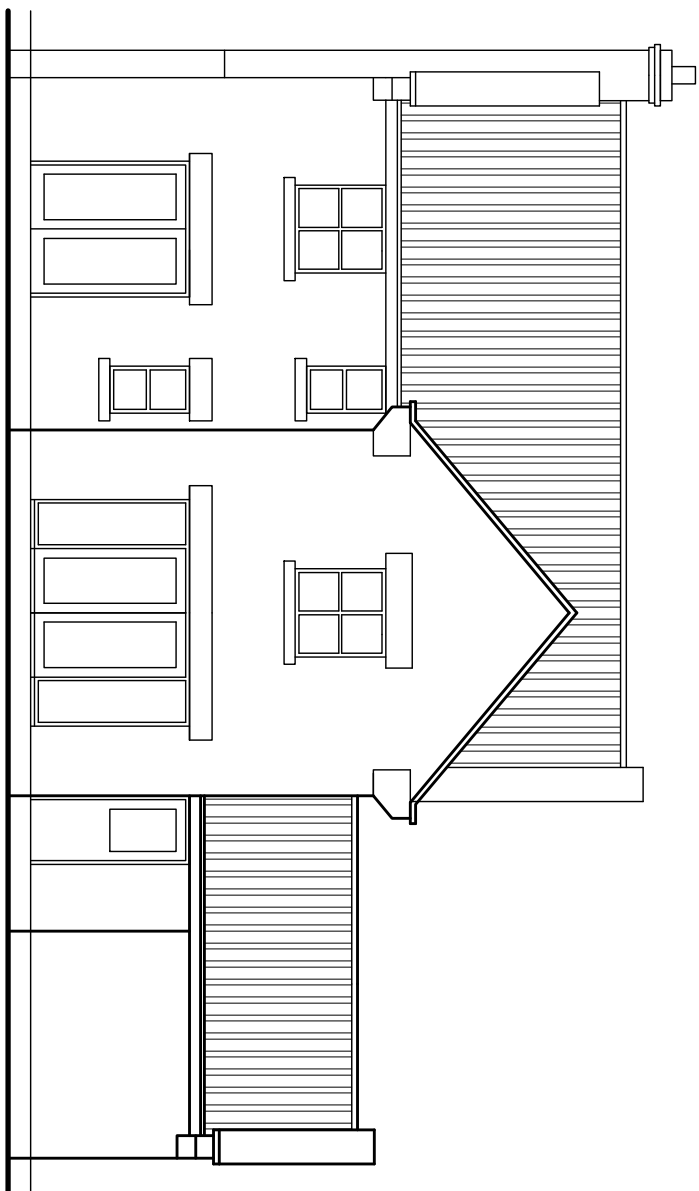


FRONT ELEVATION




REAR ELEVATION

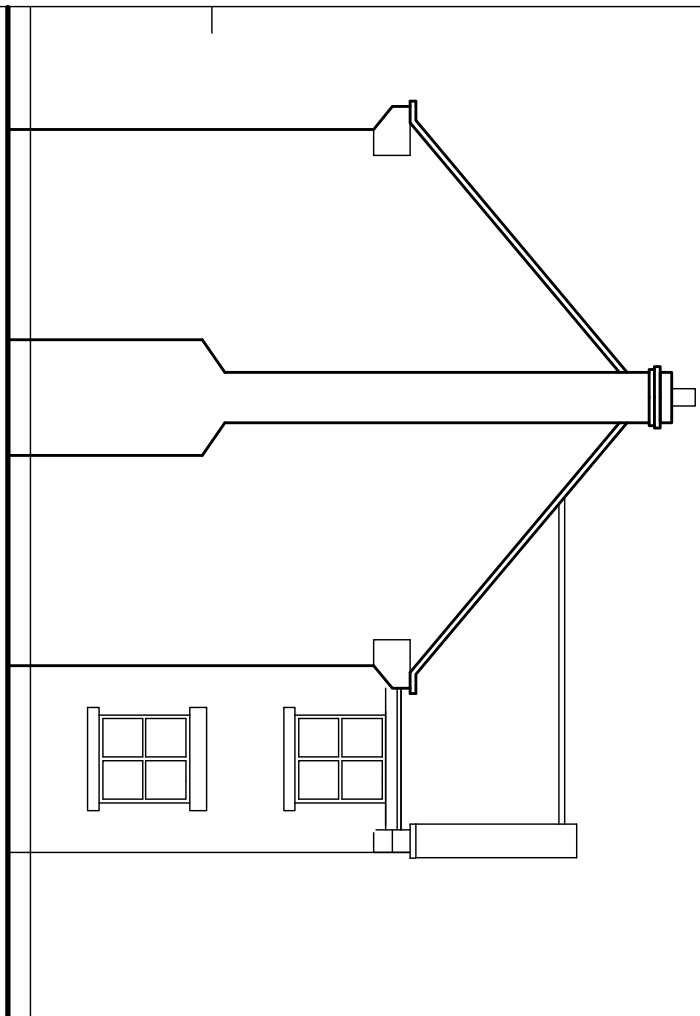


SIDE ELEVATION

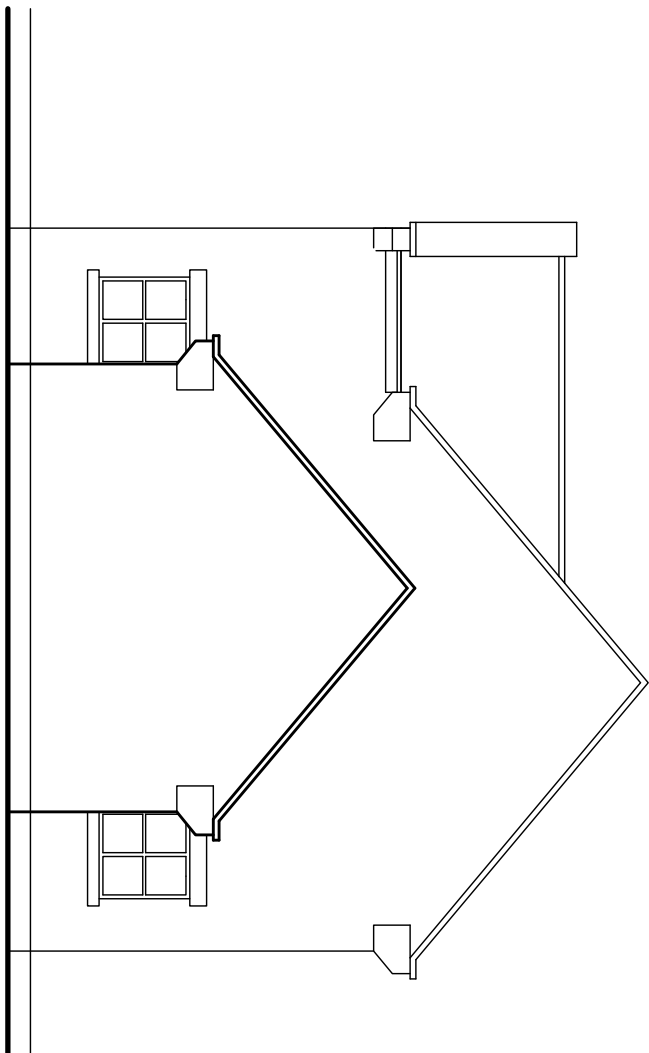


SIDE ELEVATION

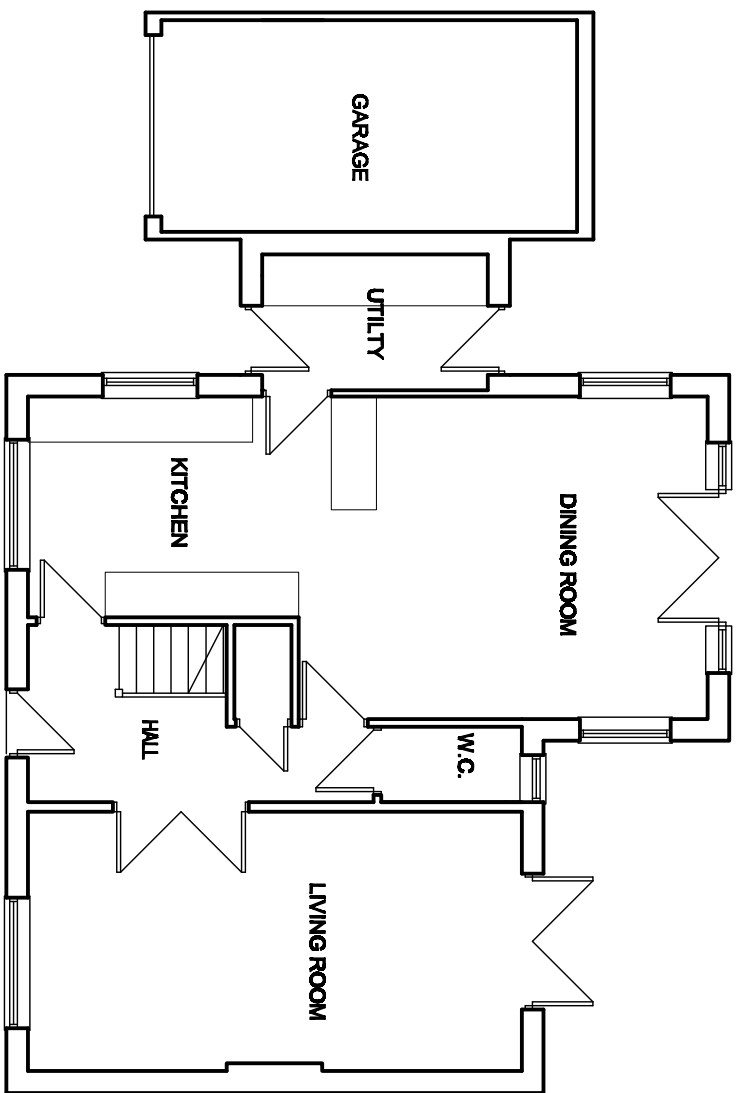

GROUND FLOOR PLAN

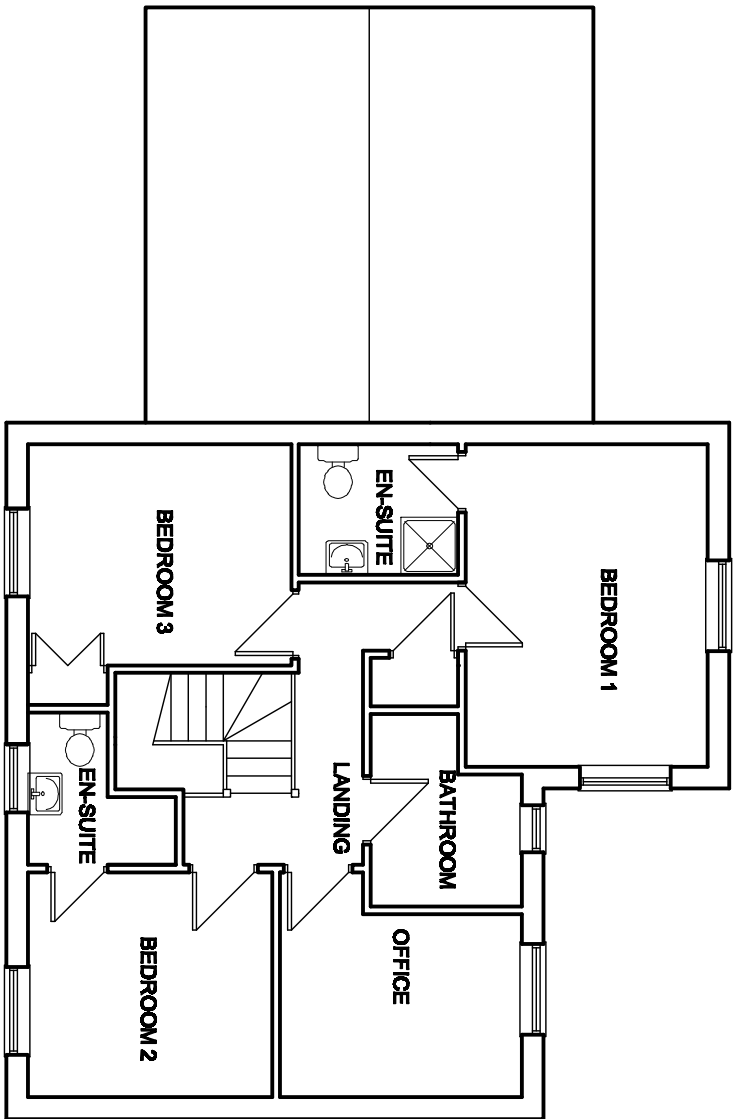

FIRST FLOOR PLAN

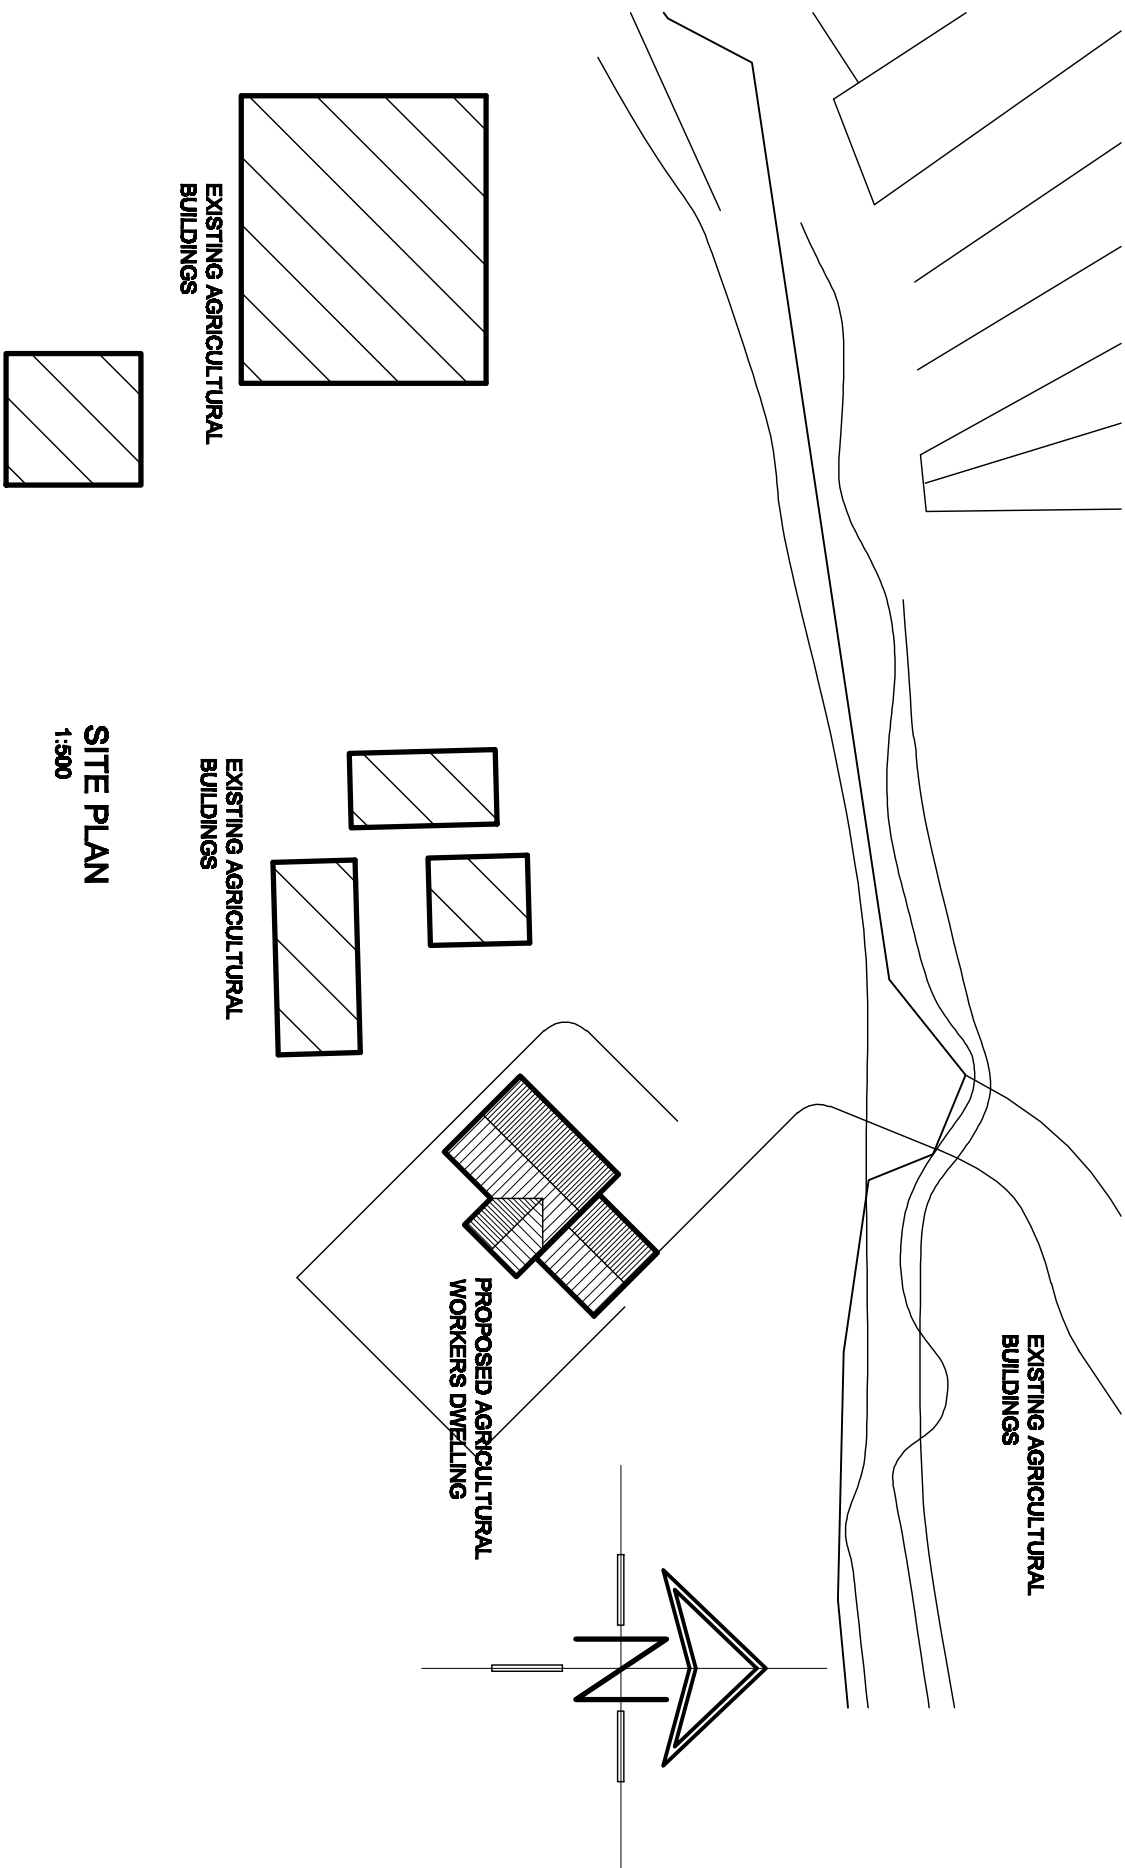

SITE PLAN
1:500

White Agus Partnership				PROVINCENCE VILLA, 42 SACOVILLE STREET, BARNSELEY, S70 2DB			
Project: AGRICULTURAL WORKERS DWELLING				Client: MR PAUL GRAYSON			
Drawing Title: GRANGE FARM GRANGE ROAD, ROYSTON				Consultant: MR PAUL GRAYSON			
Planned Title: PLANS AND ELEVATIONS				Scale: 1:100 @ A2			
Date	Suffix	Description	Date	Ref.	Suffix	Dwg. No.	Rev.
23-01-12	A	REVISED FOLLOWING DISCUSSION WITH CLIENT		11-102		01	A