


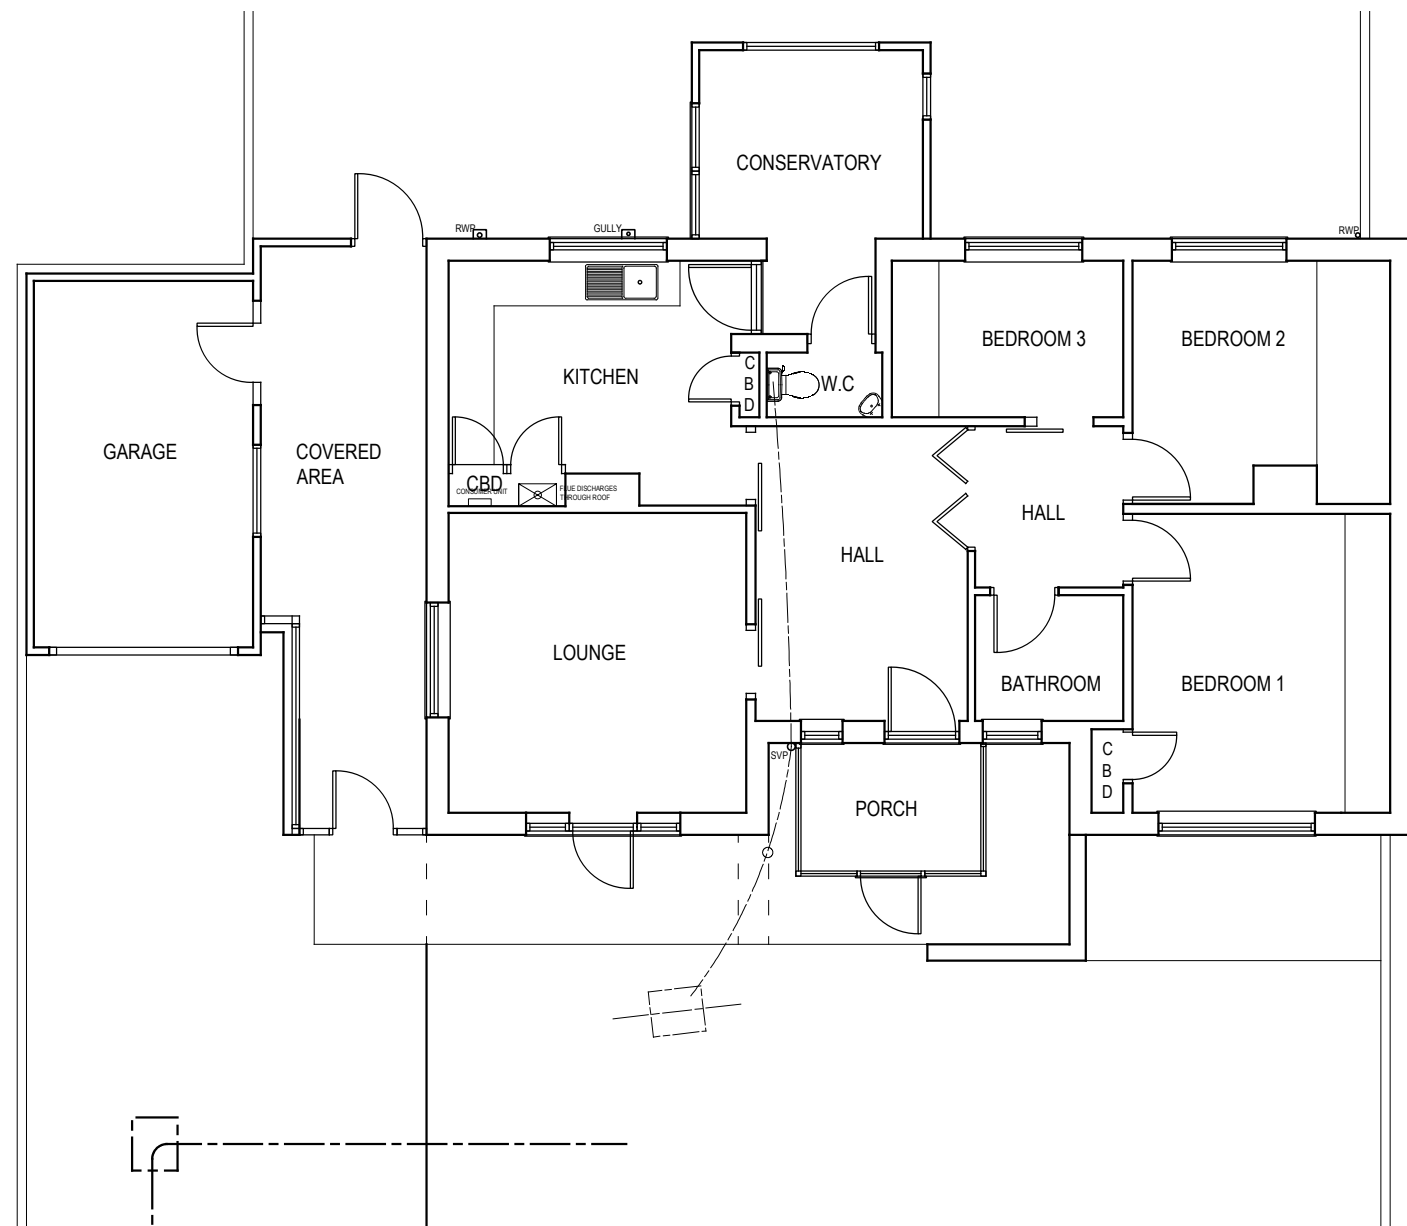


EXISTING GROUND FLOOR PLAN




EXISTING FRONT ELEVATION


EXISTING SIDE ELEVATION

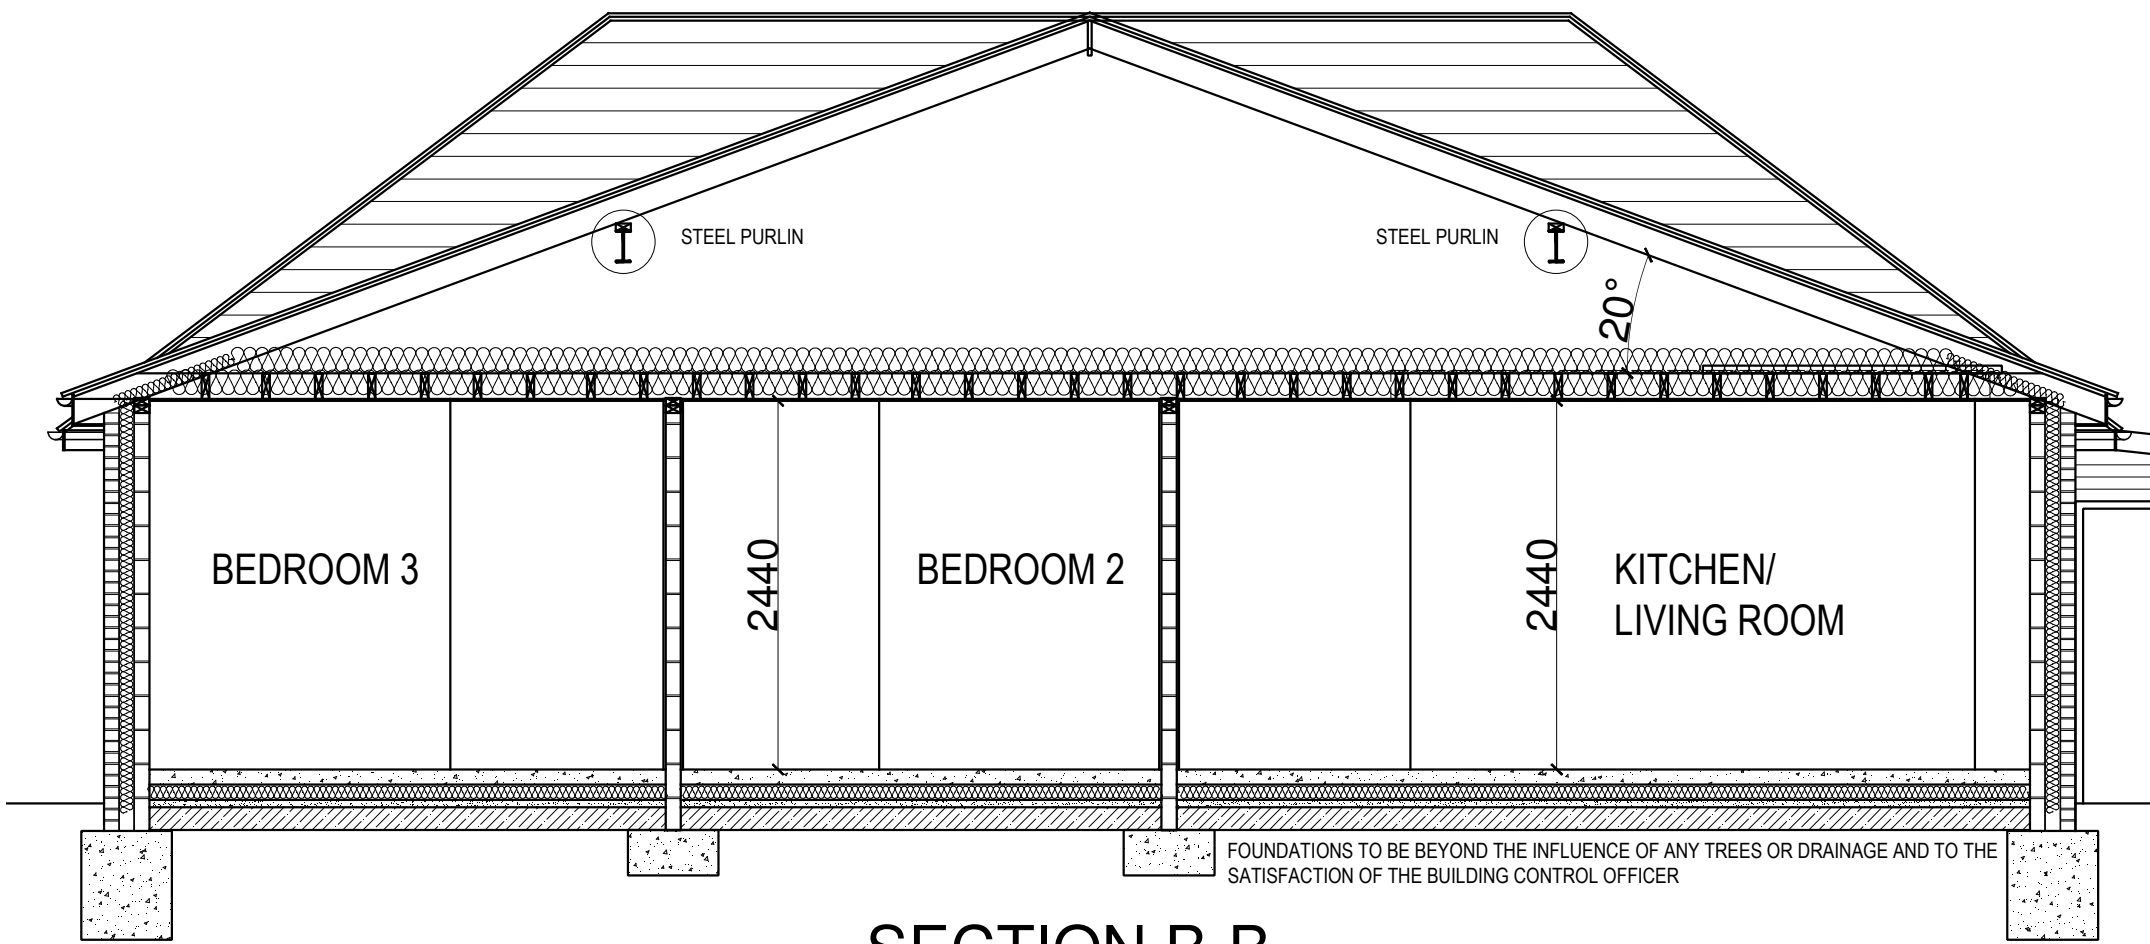

SECTION B-B

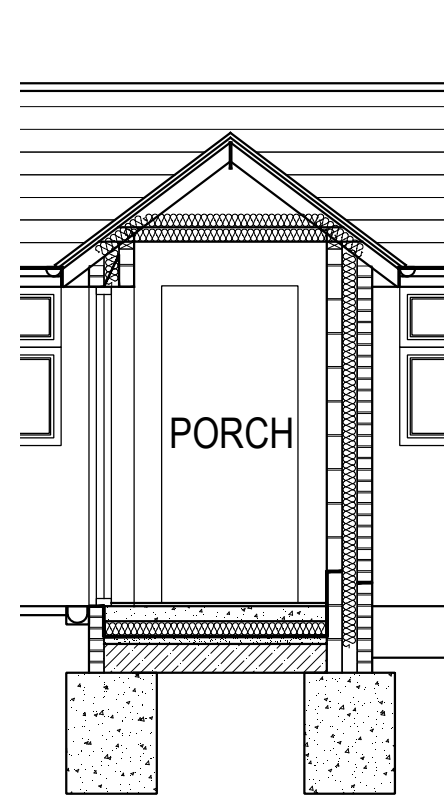

SECTION A-A

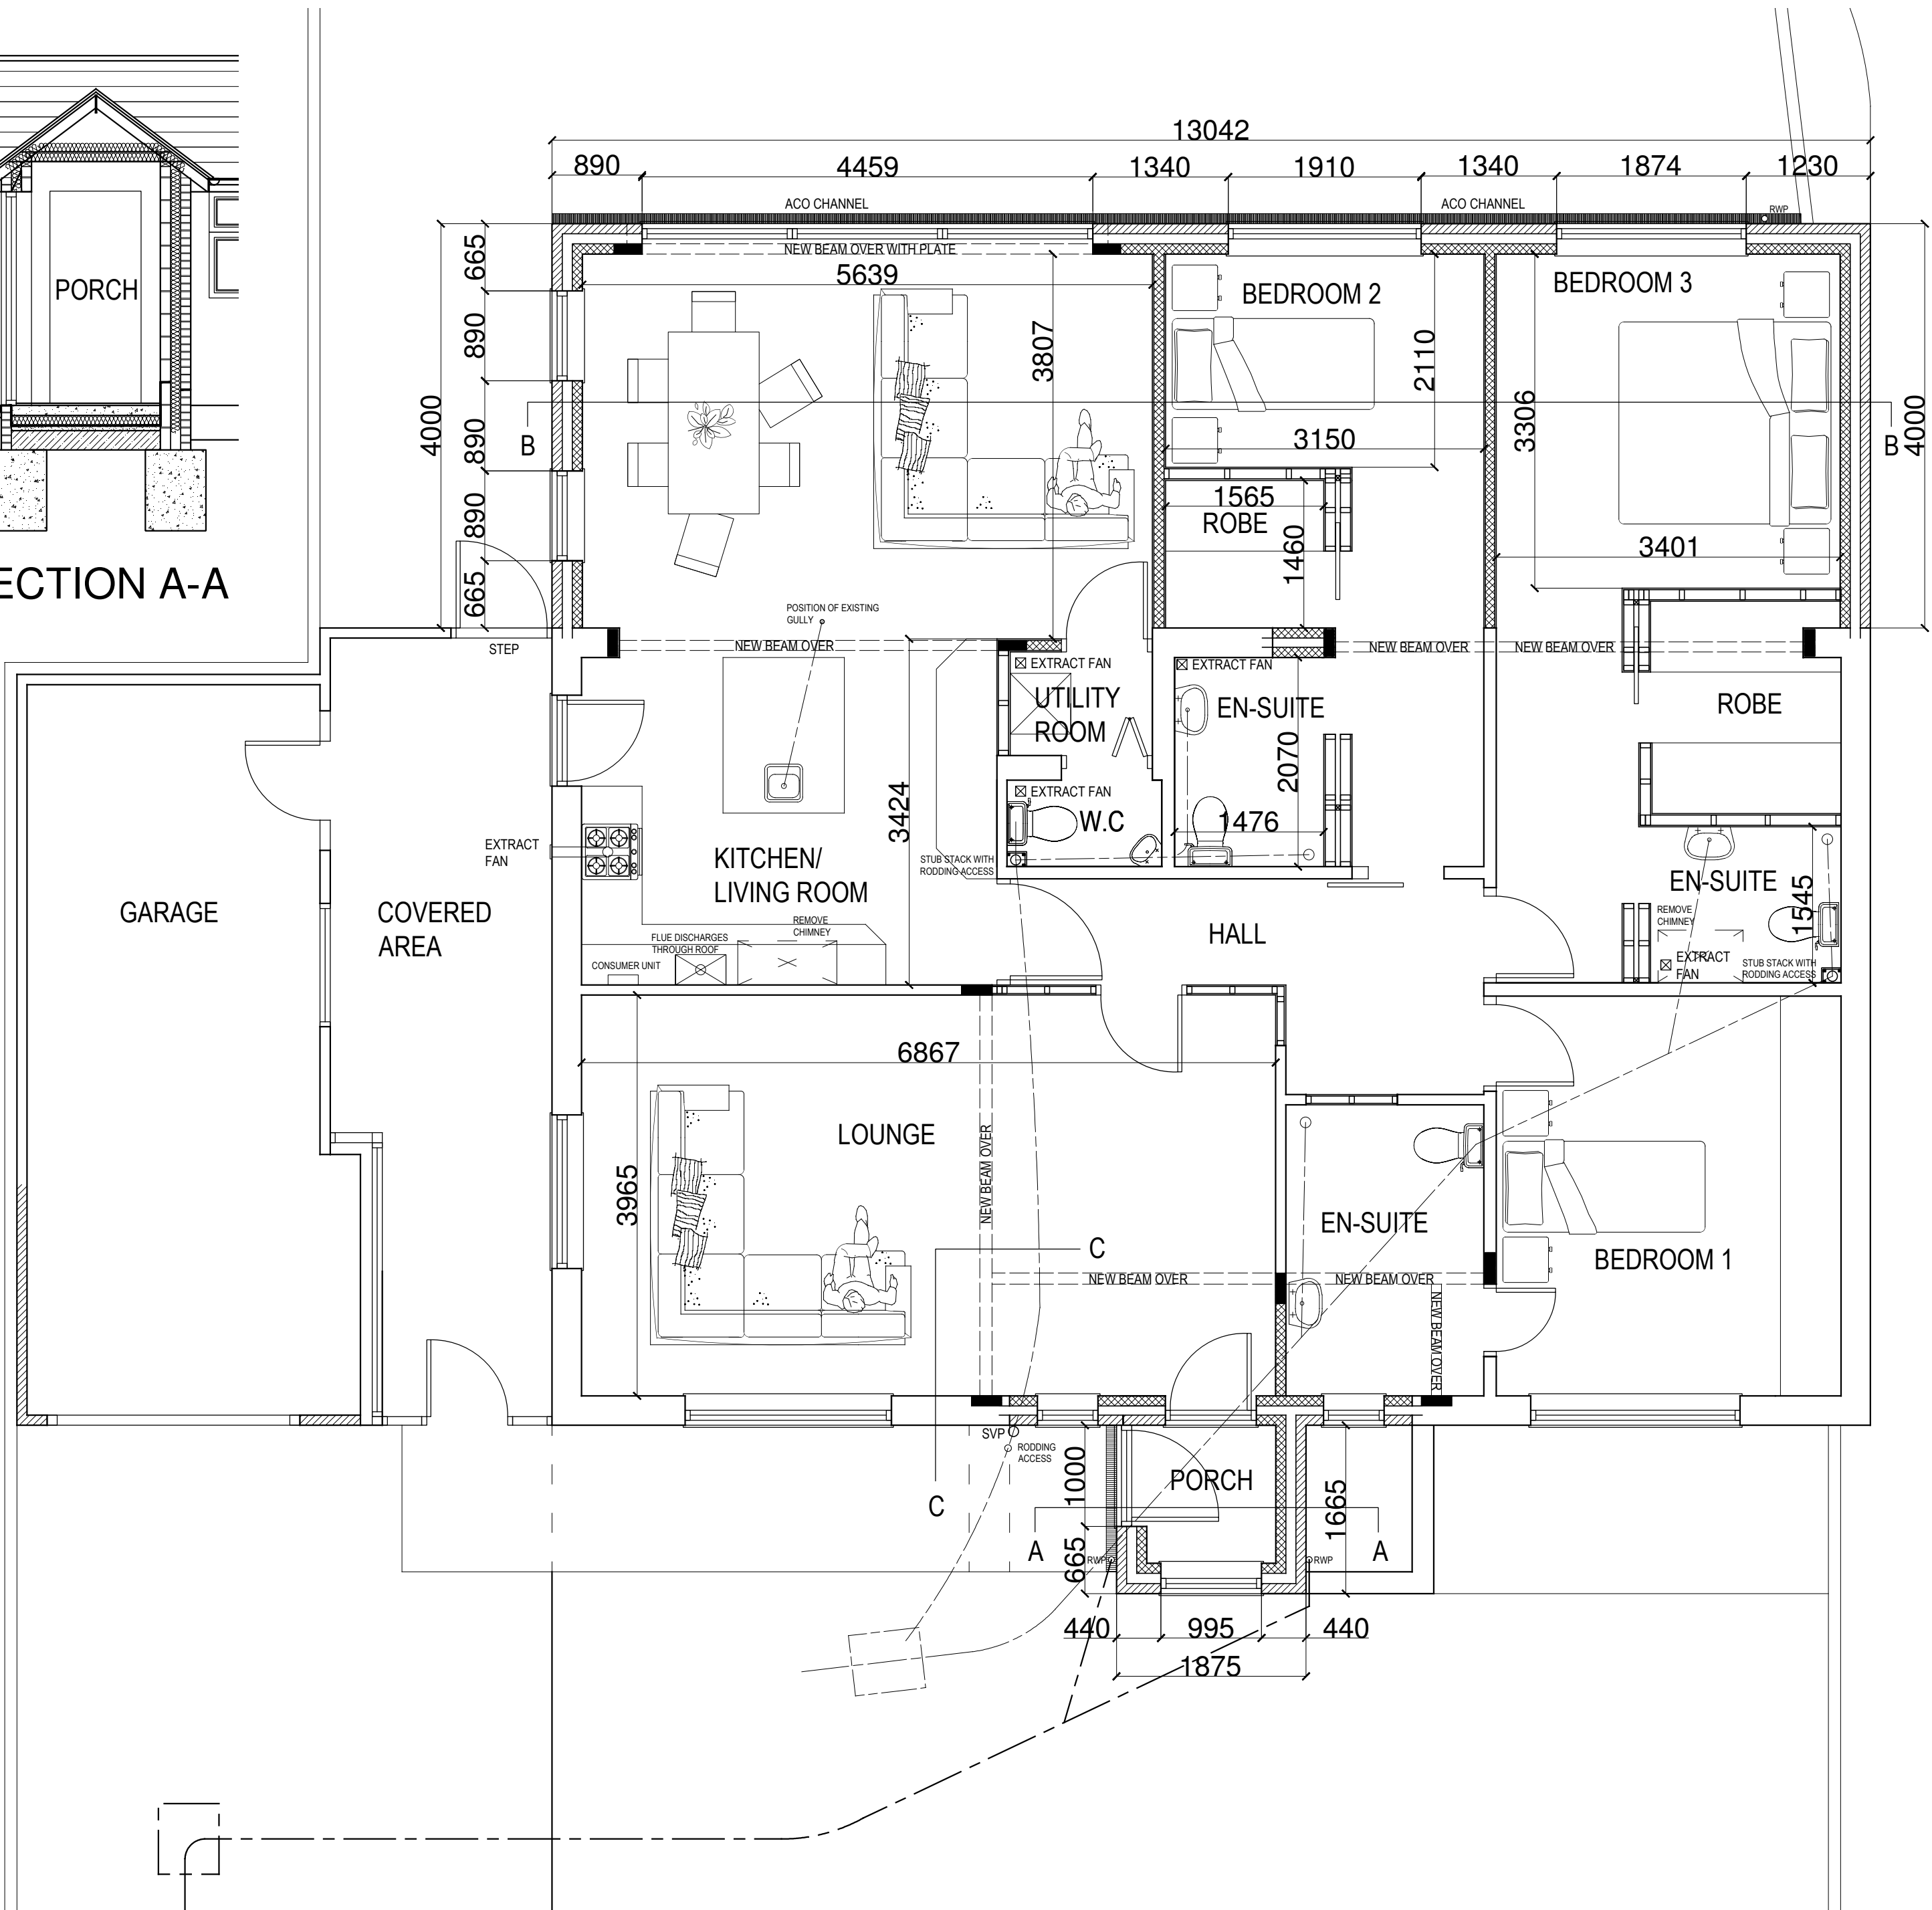

PROPOSED GROUND FLOOR PLAN




PRPOSED FRONT ELEVATION

PROPOSED SIDE ELEVATION



PRPOSED SIDE ELEVATION

PROPOSED REAR ELEVATION

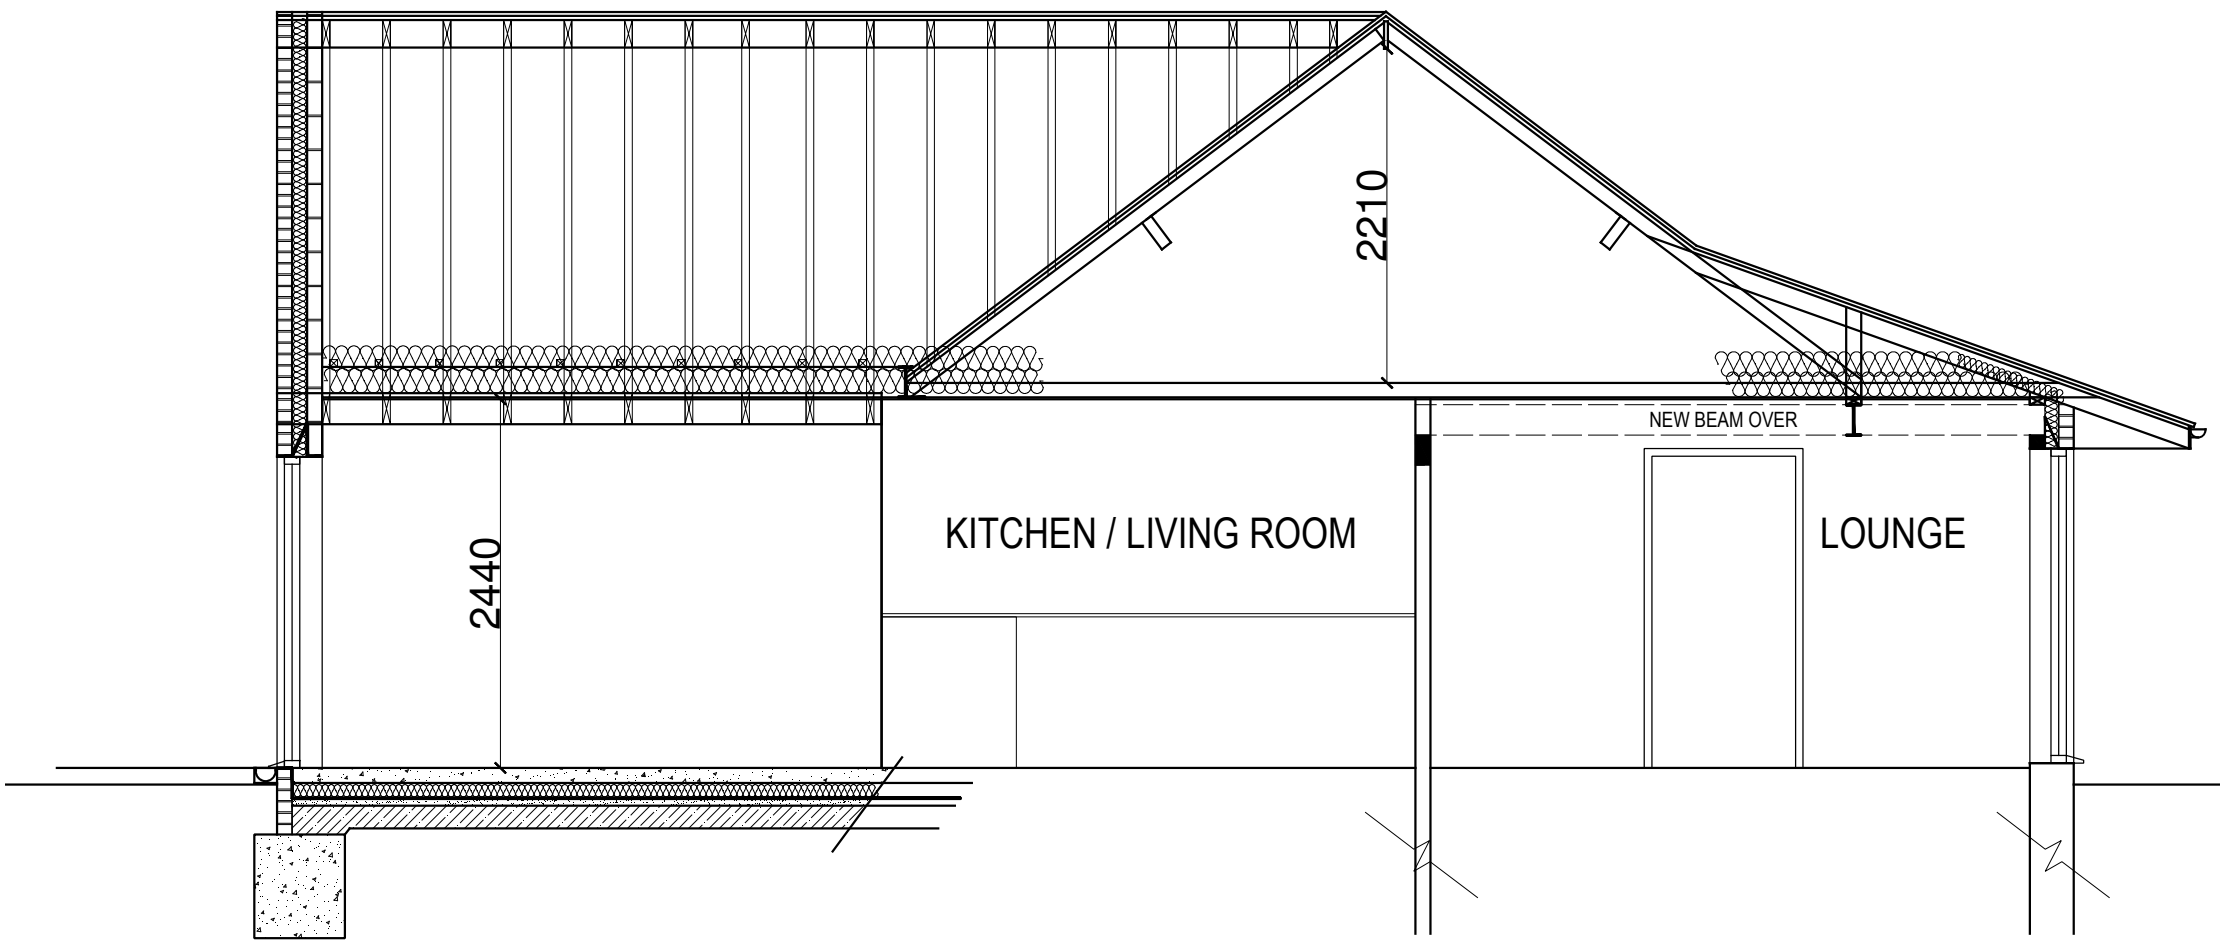

SECTION C-C

REV	DESCRIPTION	DATE	DRWN
JDS DESIGNS LTD TEL - 0783443707 EMAIL - JDS.DESIGNS@GMAIL.COM			
PROJECT TITLE PROPOSED SINGLE STOREY REAR EXTENSION AND INTERNAL ALTERATIONS AT 2 HADDON ROAD BARNLEY, S71 3SZ.			
DRAWING TITLE EXISTING AND PROPOSED PLANS			
PROJECT NO. 2016.0035.000		DWG NO. 01	
SCALE. 1:50 / 100		REV. -	