




Proposed Section DD - Through Unit 5C

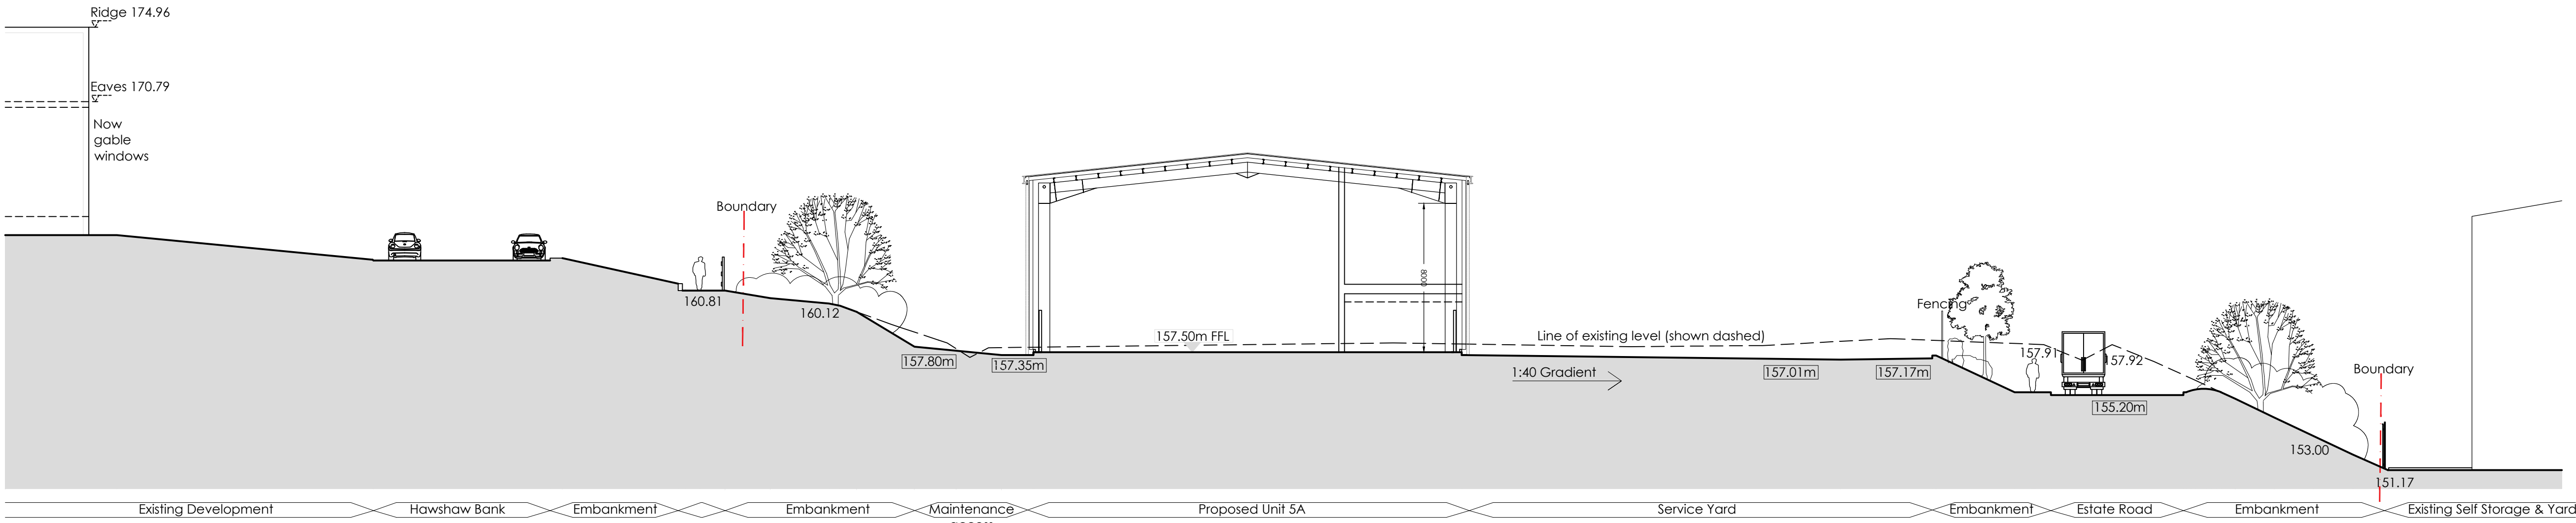

Proposed Section EE - Through Unit 5A

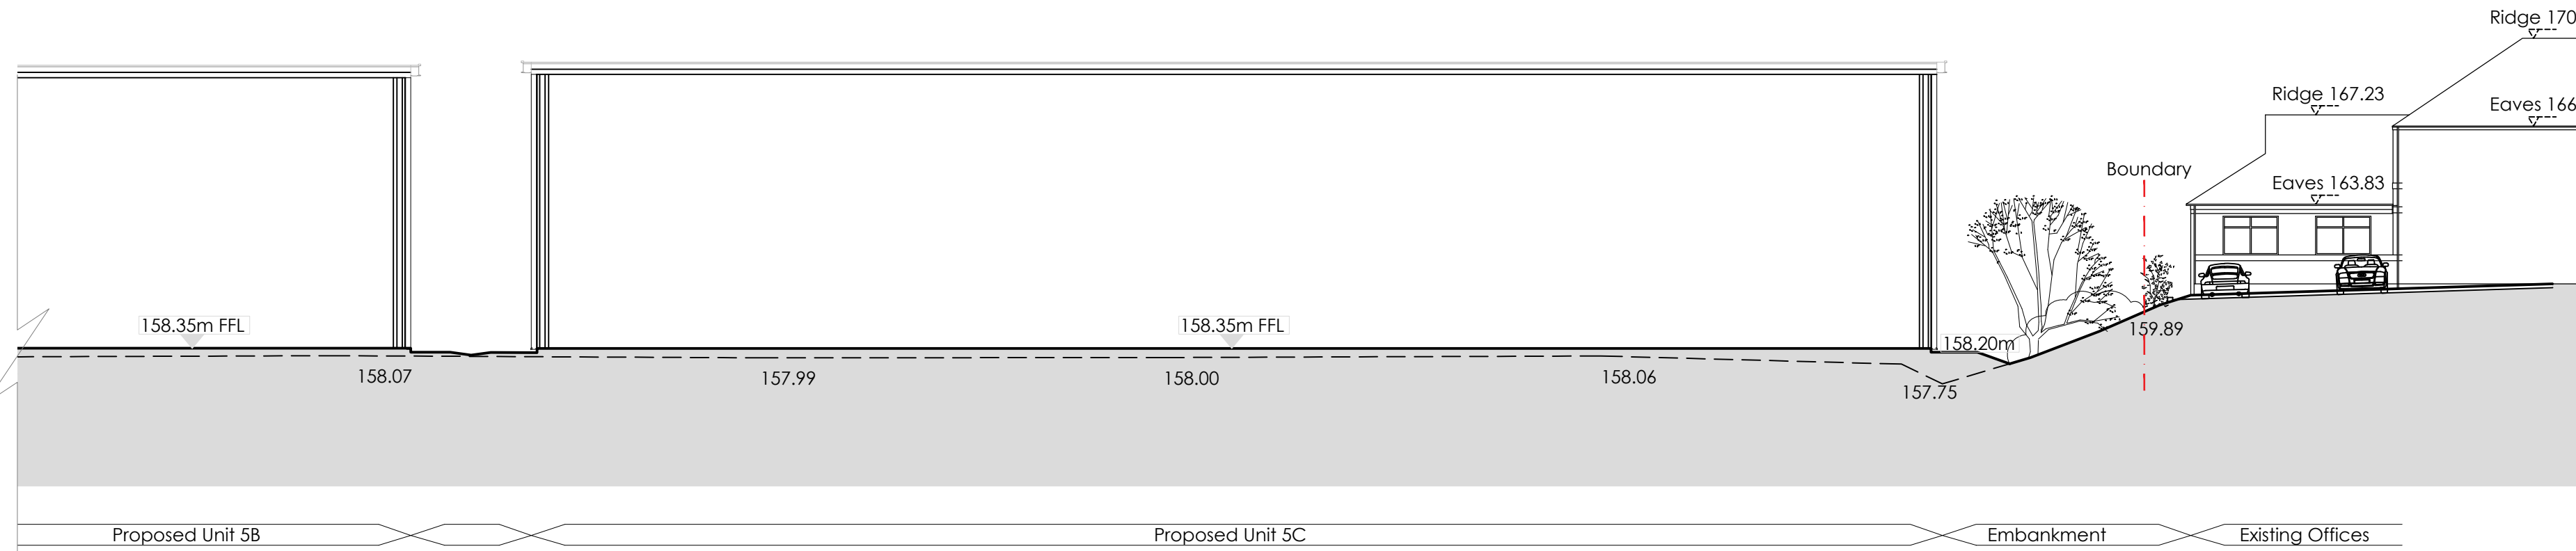

Proposed Section B - Through Unit 5B & 5C

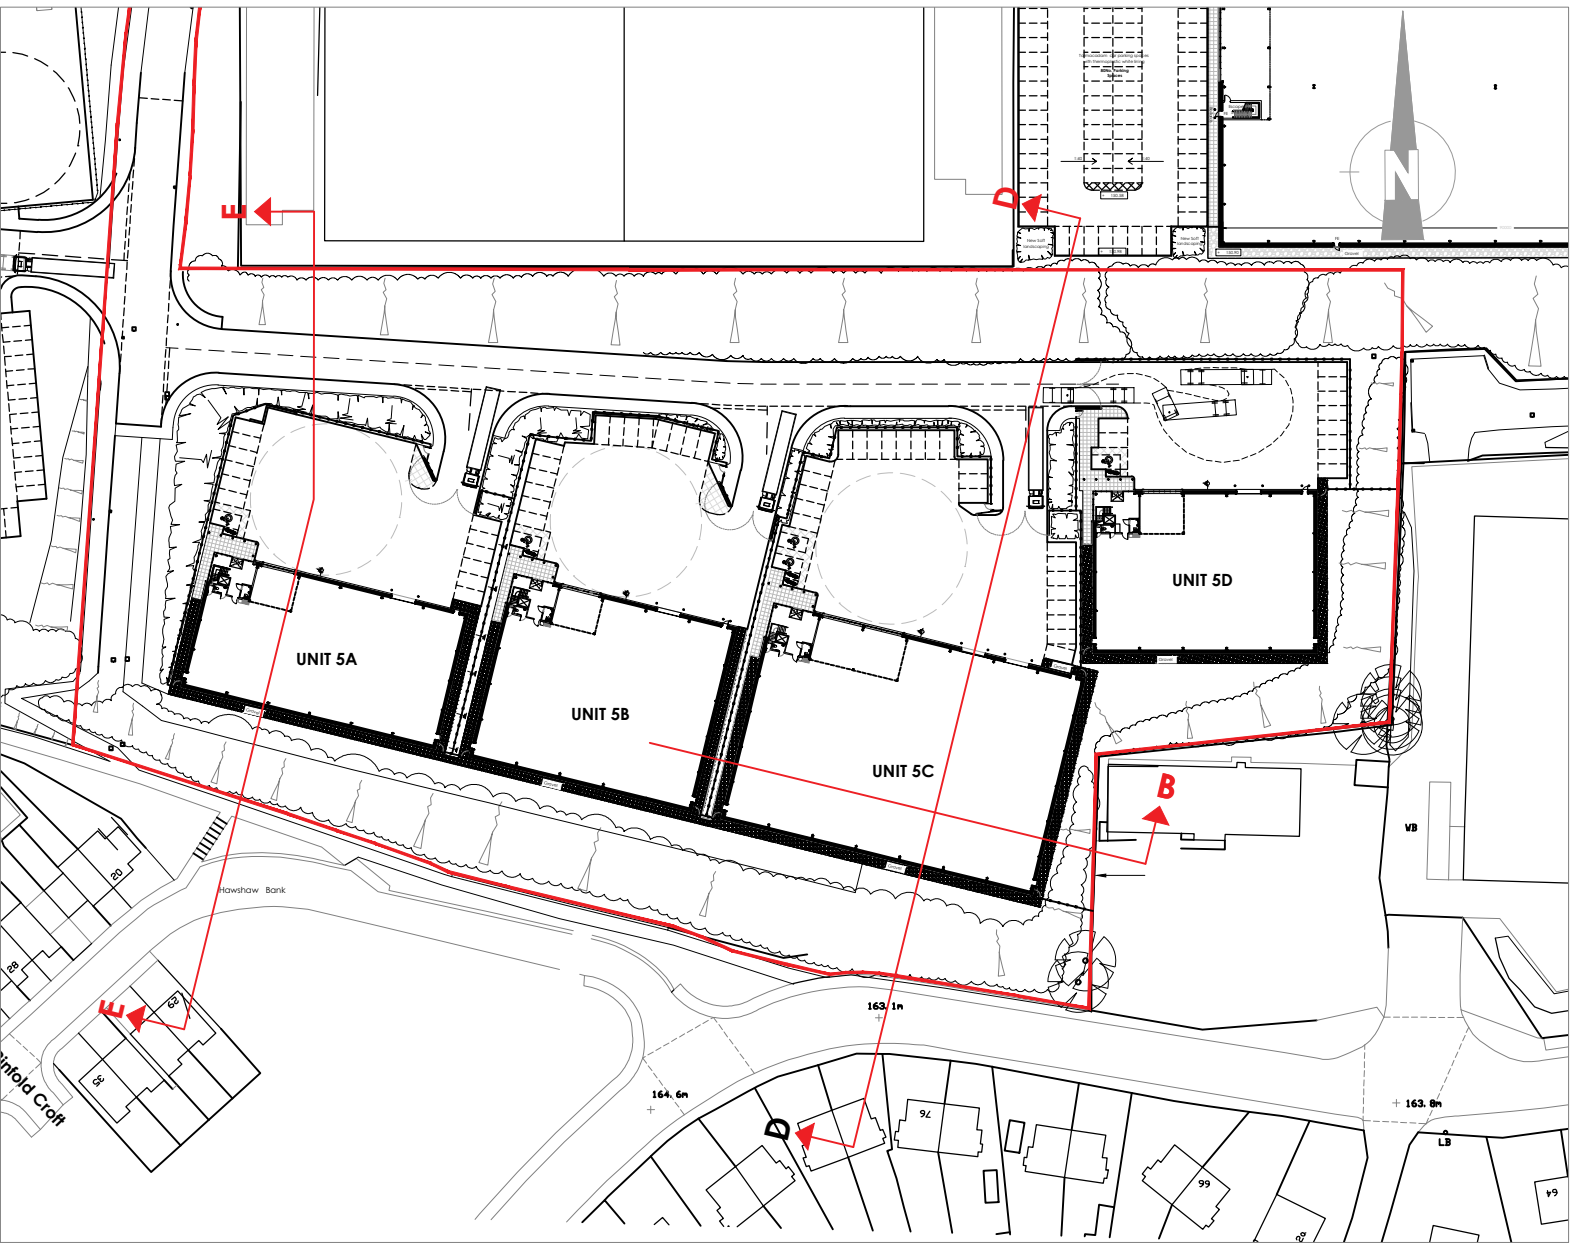

Key Plan NTS

LEVELS	
000.00	Existing Levels
000.00	Proposed Levels

A		18.07.18	Updated to match latest site plan	LC	AT
Rev	Date	Description		Rev By	Chk'd By
Project Title					
Proposed Development					
Plot 5					
Ashroyd Business Park					
Junction 36 M1					
Barnsley					
S74 9SB					
Client					
Network Space Ltd					
Status					
Planning					
Scale		1:200	Drawing Size		
			A1		
Date	June 2018	Drawn By	AT	Checked	DT
Drawing Title					
Proposed Sections in Context					
Job-Dwg No		14698C-130			Rev
					A

- 2 St. Johns North, Wakefield, WF1 3QA t. 01924 291880
- Carvers Warehouse, 77 Dale Street, Manchester, M1 2HG t. 0161 2386555
- The Old Rectory, 79 High Street, Newport Pagnell, MK16 6AB t. 01908 211577
- 101 London Road, Reading, RG1 8BY t. 0118 9507700
- 10 Gees Court, St Christophers Place, London, W1U 1JJ t. 0207 4091215



Proposed Site Sections
Scale 1:200 @ A1

