





BLOCK PLAN
1:100

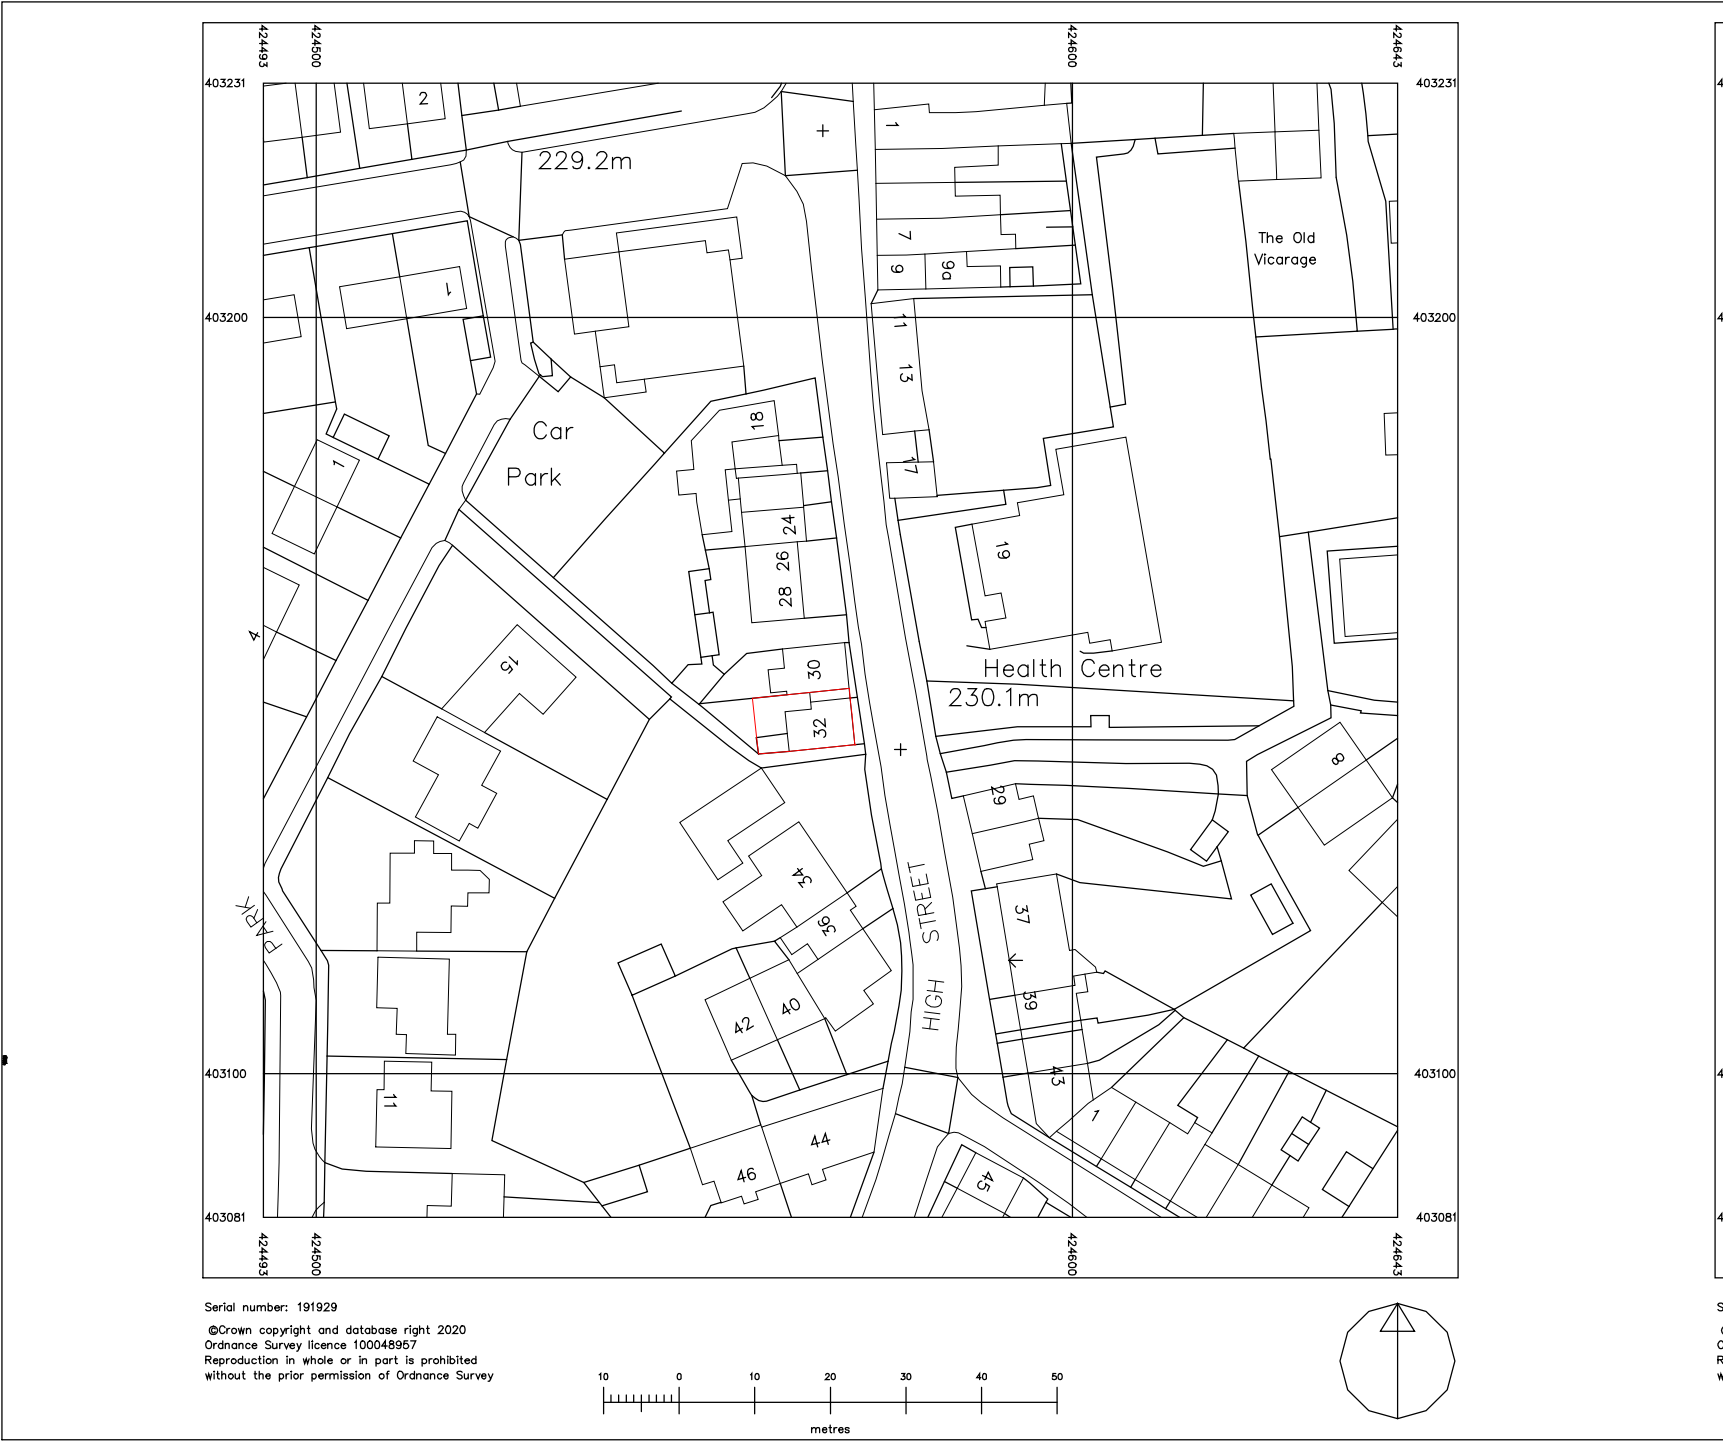

LOCATION PLAN
1:1000

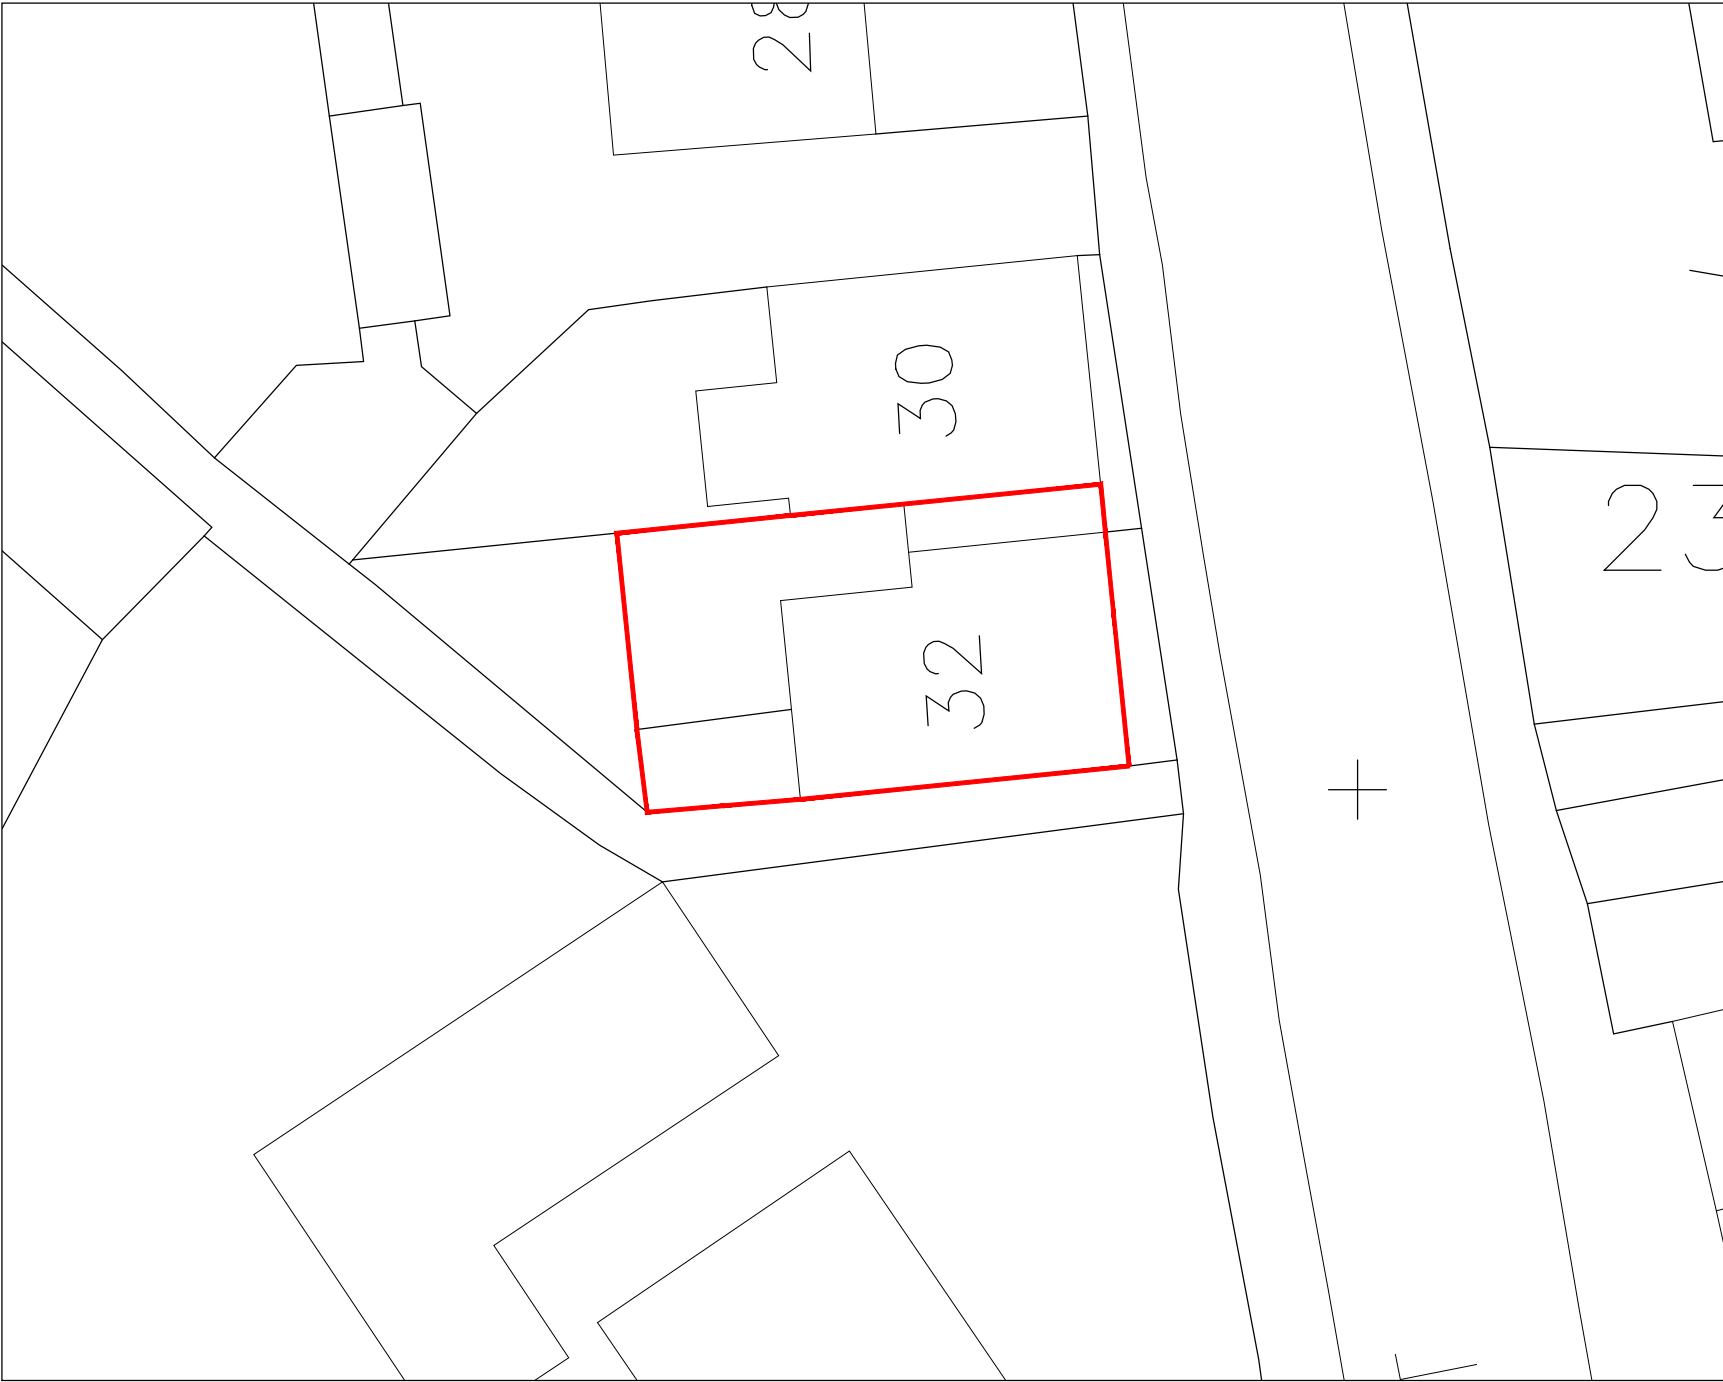

SITE PLAN
1:200

NOTES

DRAWINGS ARE STAMPED AS TO THEIR ISSUE STATUS (BELOW)
AND THEIR USE IS LIMITED AS SUCH:

PLANNING

0 10 20 30 40 50m

SCALE 1:1000

0 2 4 6 8 10m

SCALE 1:200

0 1000 2000 3000 4000 5000mm

SCALE 1:100

Note:
Information is based on OS map and received information and is subject to full topographical survey (at Client discretion should Contractor request)

Surrounding contextual buildings and information are based on received ordinance survey drawings and are shown for illustrative purposes only. assumed site boundary is subject to confirmation to legal confirmation

All Legal easements and extent of existing underground services locations are subject to confirmation.

REV	DATE	AMENDMENTS	BY	APPRO
/	25/08/20	Inaugural Issue	RLN	-

CLIENT :

Richard Lee Noble
32 High Street, Penistone
Sheffield, S36 6BS

PROJECT :

Proposed Single Storey
Rear Extension
32 High Street, Penistone
Sheffield, S36 6BS

TITLE :

Location, Site &
Block Layout

DRAWN BY :	RLN	APPROVED BY :	RLN
DATE :	25/08/20	DATE :	25/08/20
SCALE :	As Shown	ORIGINAL DRAWING SIZE	841 x 594 - A1
DRAWING NO.:	RLN (P) 001	REV.	/