


The Contractor is responsible for checking dimensions and any discrepancy to be verified with the Architects before proceeding. Figured dimensions to be worked to only. DO NOT SCALE

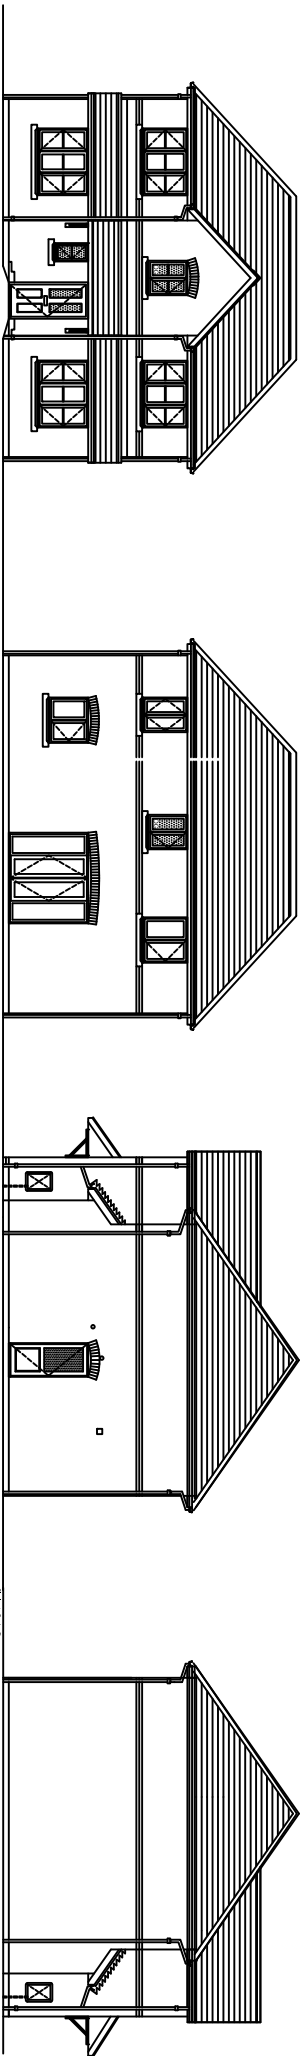


FRONT
ELEVATIONS
Scale 1:200


REAR

SIDE

SIDE

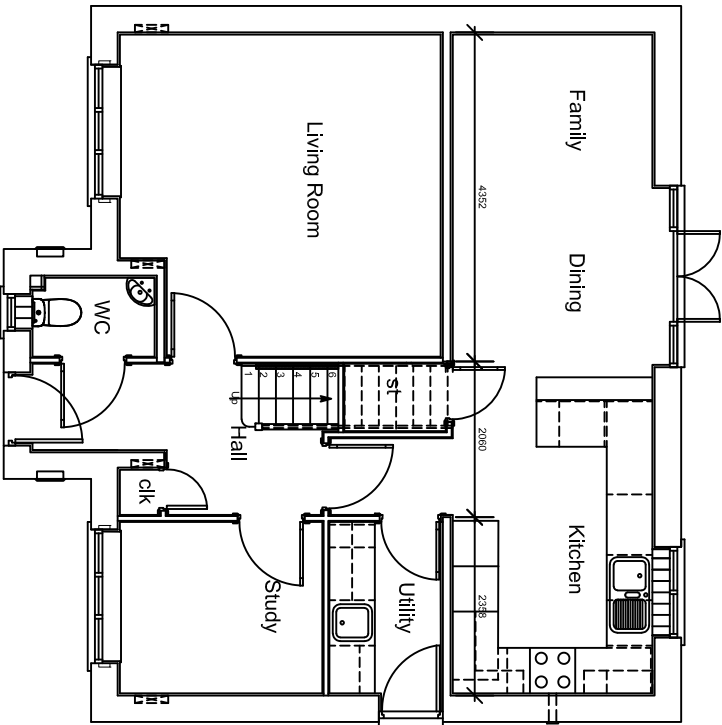

GROUND FLOOR PLAN
Scale 1:100

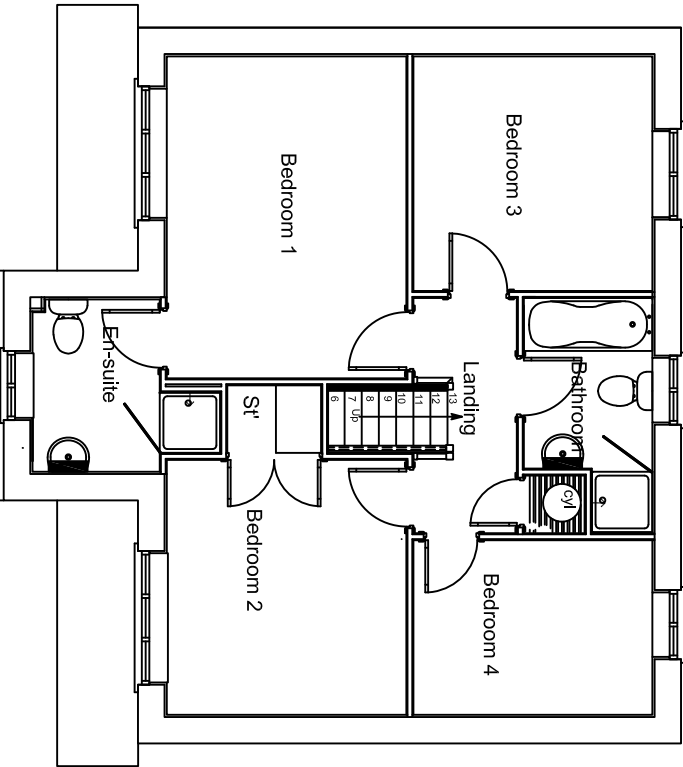

FIRST FLOOR PLAN
Scale 1:100

C	04.04.17	RN	G.Floor bays omitted, front wall moved forward with lean-to roof over.	
B	07.02.17	RN	Family Room window omitted, French doors widened, Wall between Utility & moved in line with L&Din wall, Utility & side Entrance door moved accordingly, Study enlarged, Kitchen layout re-designed	
A	23.05.16	RIC	Re-drawn, derived from HOL-A-1A(2010)	
Rev	Date	Drw	Details	CHK

The Hollin
Hipped roof without Conservatory

scale	size	db	cb	date
1:100/200	A3	KEH		21/01/14

drawing no.	rev
HOLL-P-04(2016/2013)	C

JONES
HOMES

JONES HOMES
EMERSON HOUSE, HEYES LANE, AUDERLEY EDGE, CHESHIRE, SK9 7LP
Tel: (01625) 588400 Fax: (01625) 588270