



Plots 3, 4

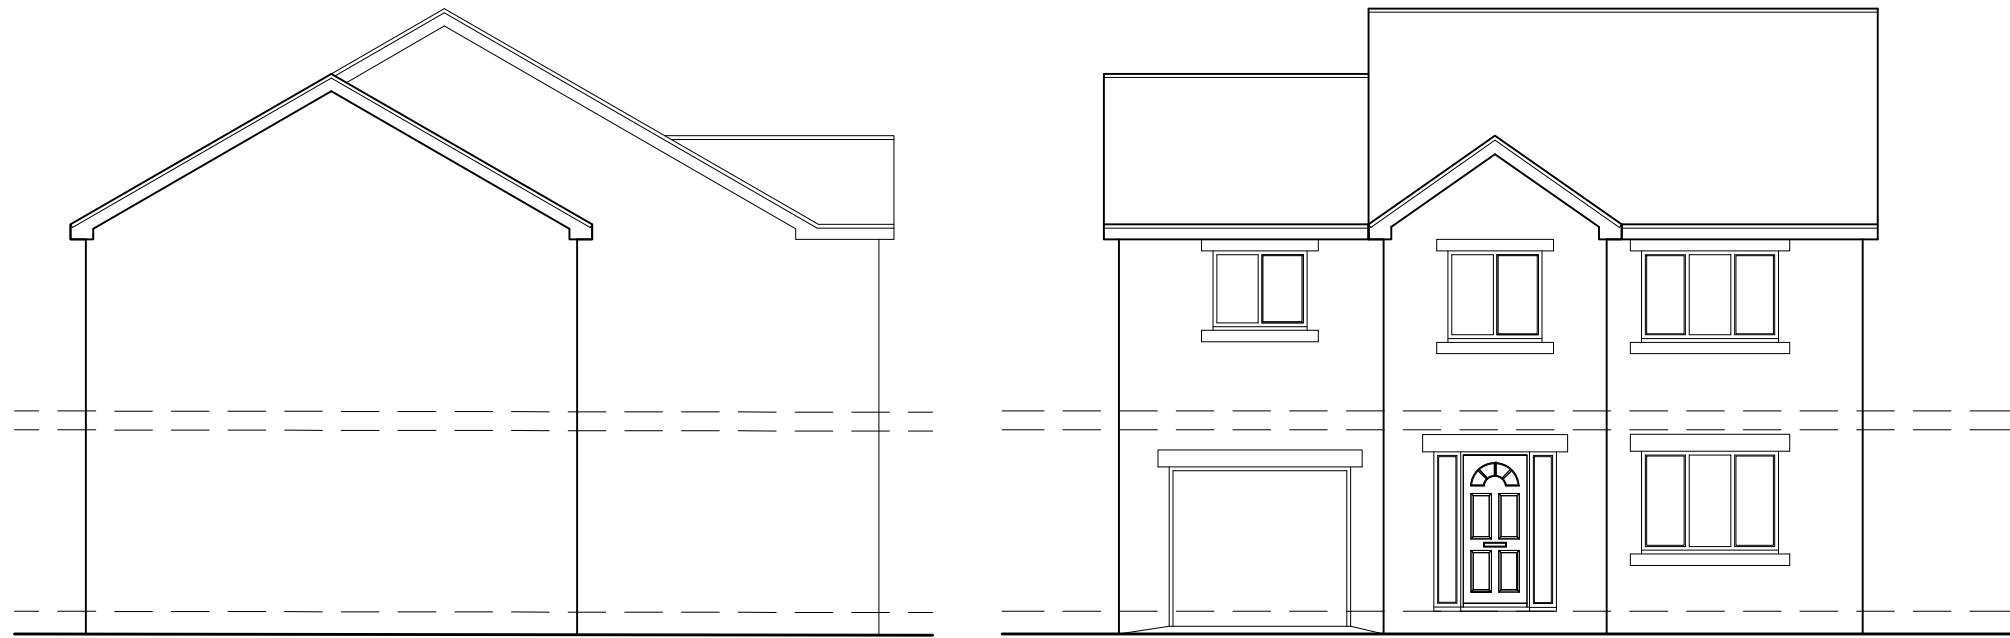



FRONT ELEVATION
SCALE 1:100

SIDE ELEVATION
SCALE 1:100

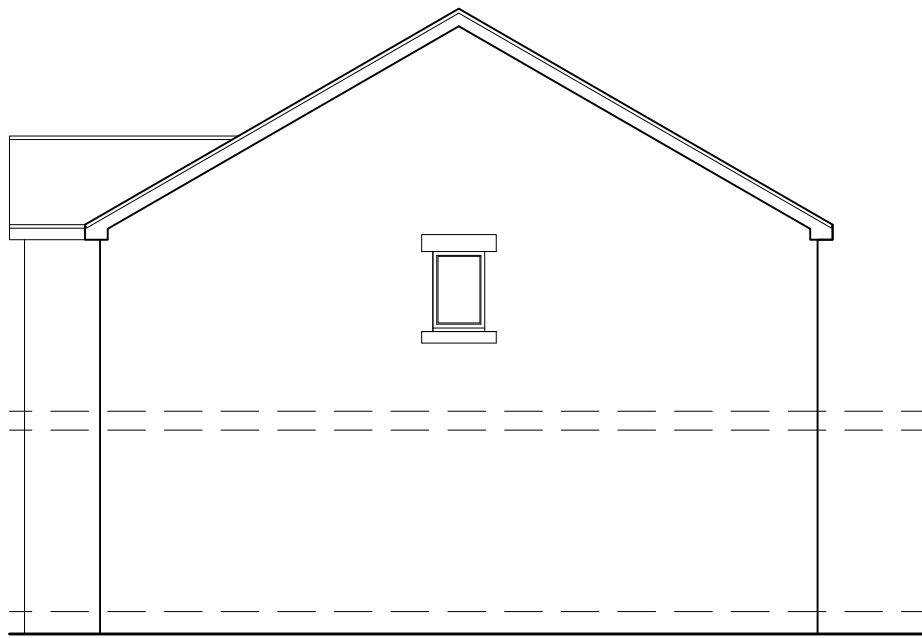


REAR ELEVATION
SCALE 1:100

SIDE ELEVATION
SCALE 1:100

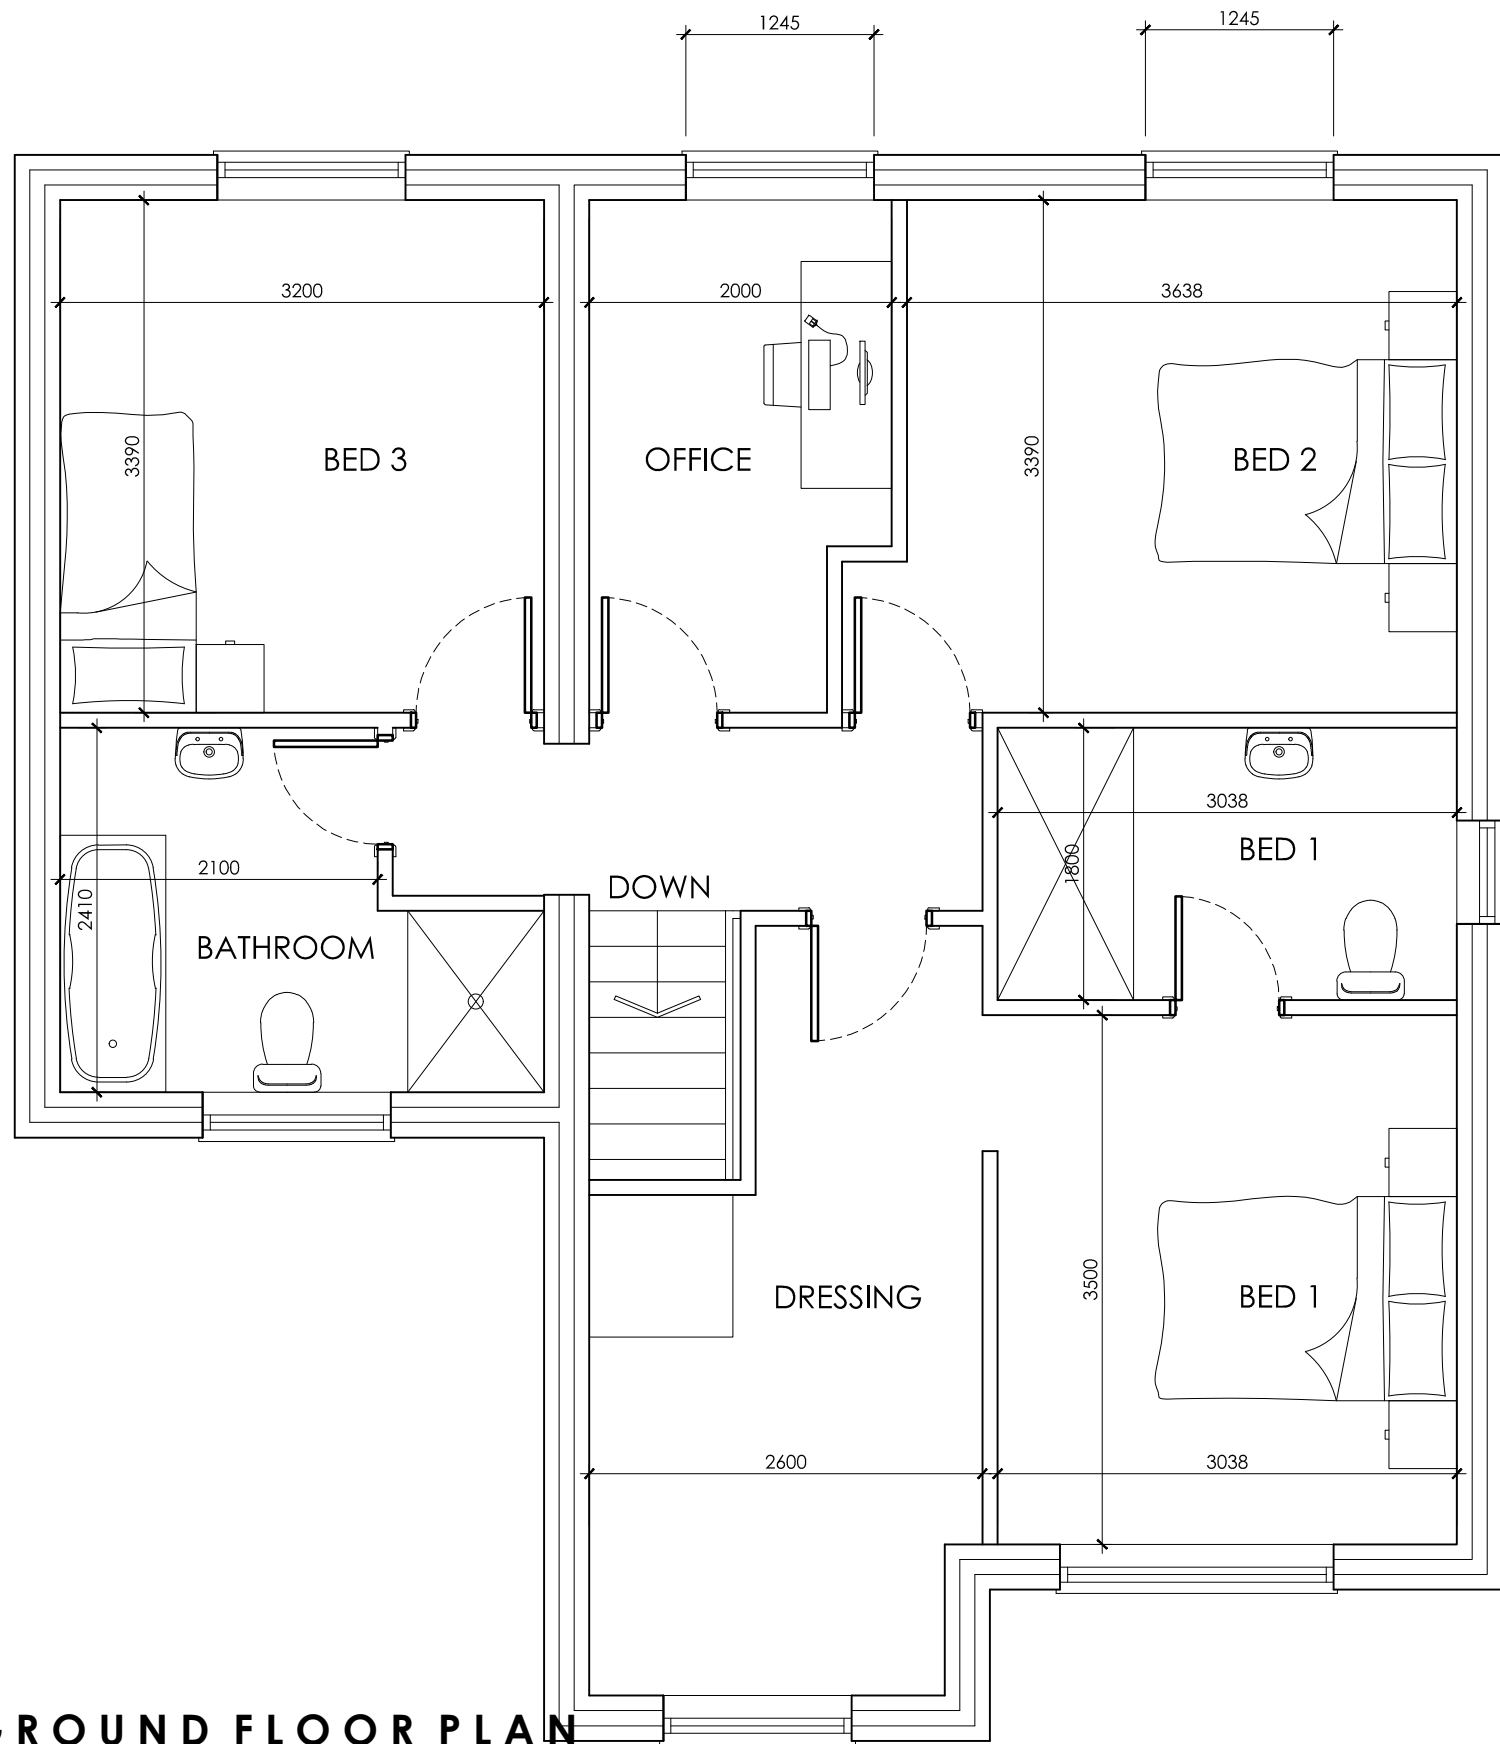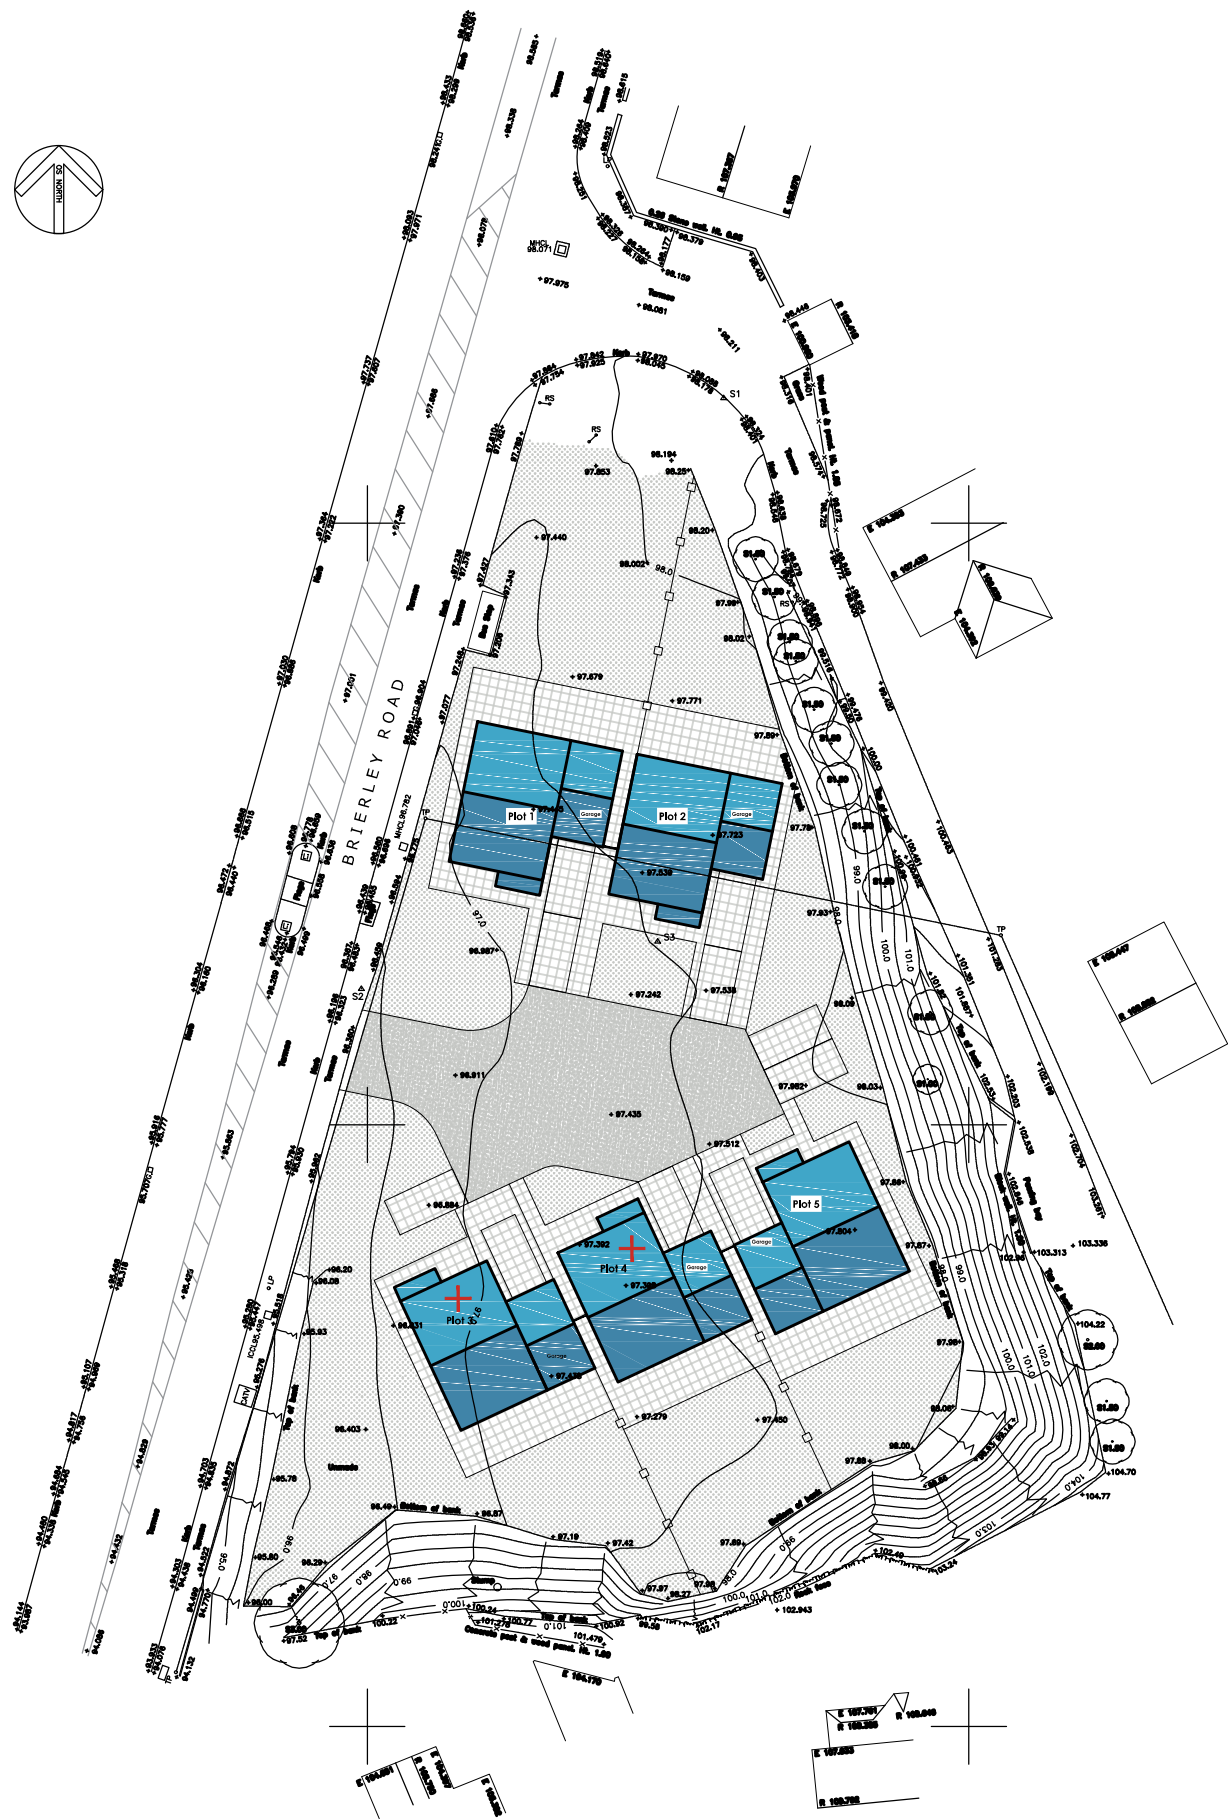

GROUND FLOOR PLAN
SCALE 1:50

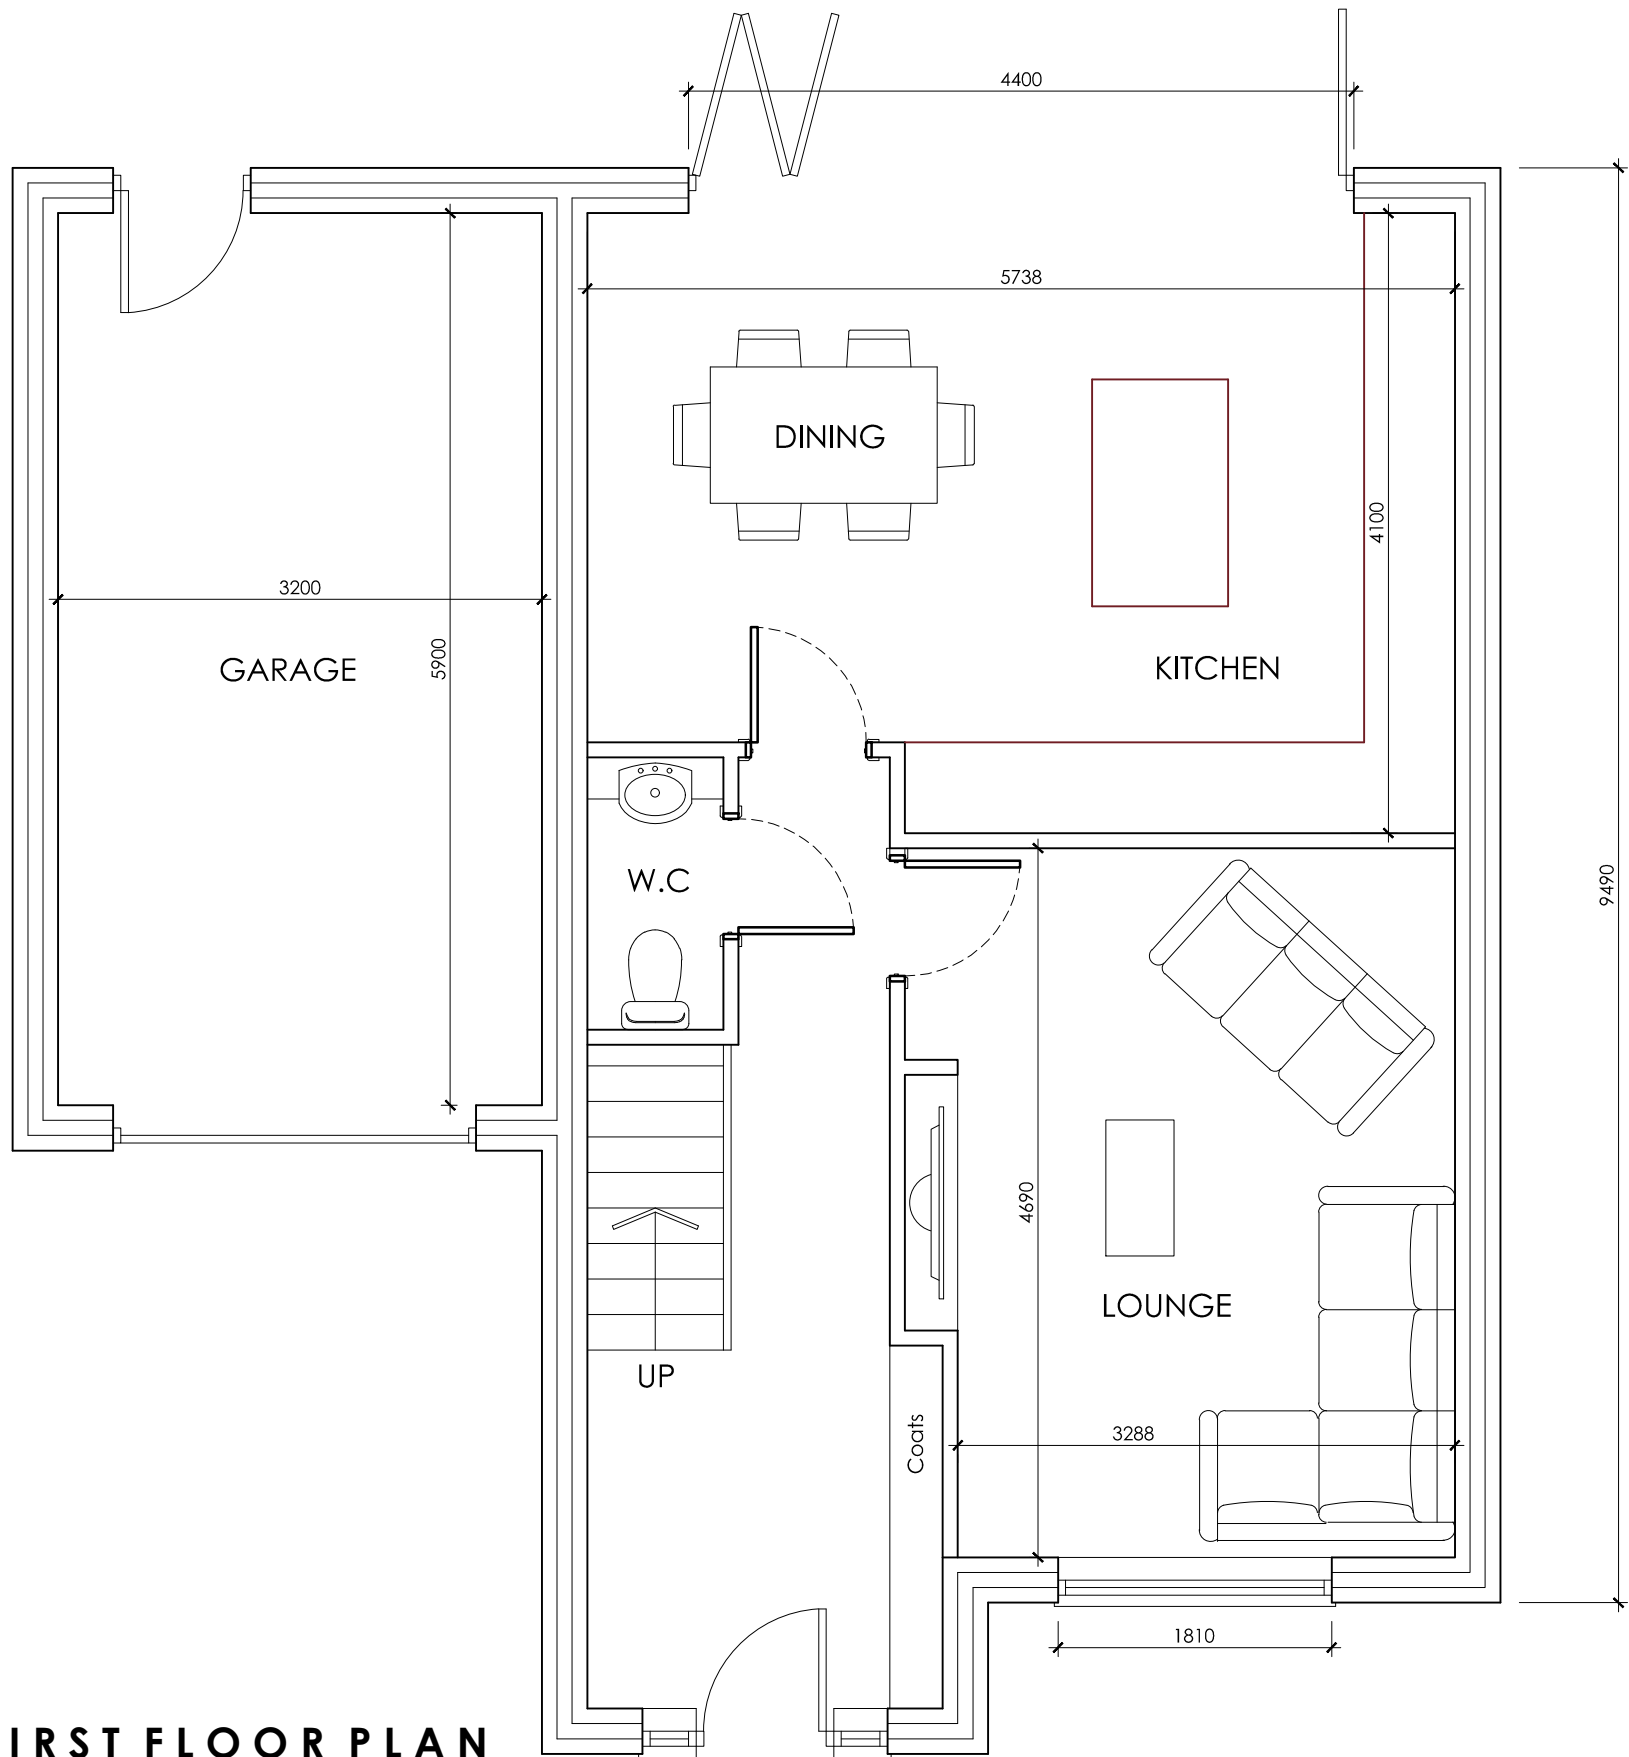

FIRST FLOOR PLAN
SCALE 1:50

 White Agus PARTNERSHIP			OFFICE ONE, 34 VICTORIA ROAD, BARNLEY, S70 2BU			Phone: 01226 208482			
ARCHITECTURAL SERVICES						Email: info@whiteaguspартnership.co.uk Web: www.whiteaguspартnership.co.uk			
Project. RESIDENTIAL DEVLEOPMENT AT WINDMILL HILL QUARRY, BRIERLEY ROAD BARNLEY, S72 7AJ					Client. MR C. GADDES				
Drawing Title. PLOTS 3, 4					Date. JAN 2021		Scale. 1:50 & 1:100 @ A1		
					Ref. 20-114		Dwg. No. 03		
							Rev. B		
Date			Suffix	Description	Date			Suffix	Description
11/01/2021			A	ENTRANCE REVISED					
11/01/2021			B	HOUSE REVISED					